



|             |         |
|-------------|---------|
| Drawing No. | Rev No. |
| MSD001-001  |         |

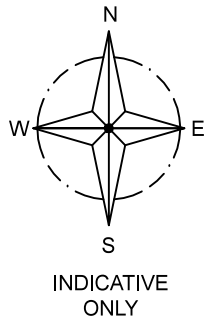

LOCATION PLAN  
SCALE 1:1250 AT A3

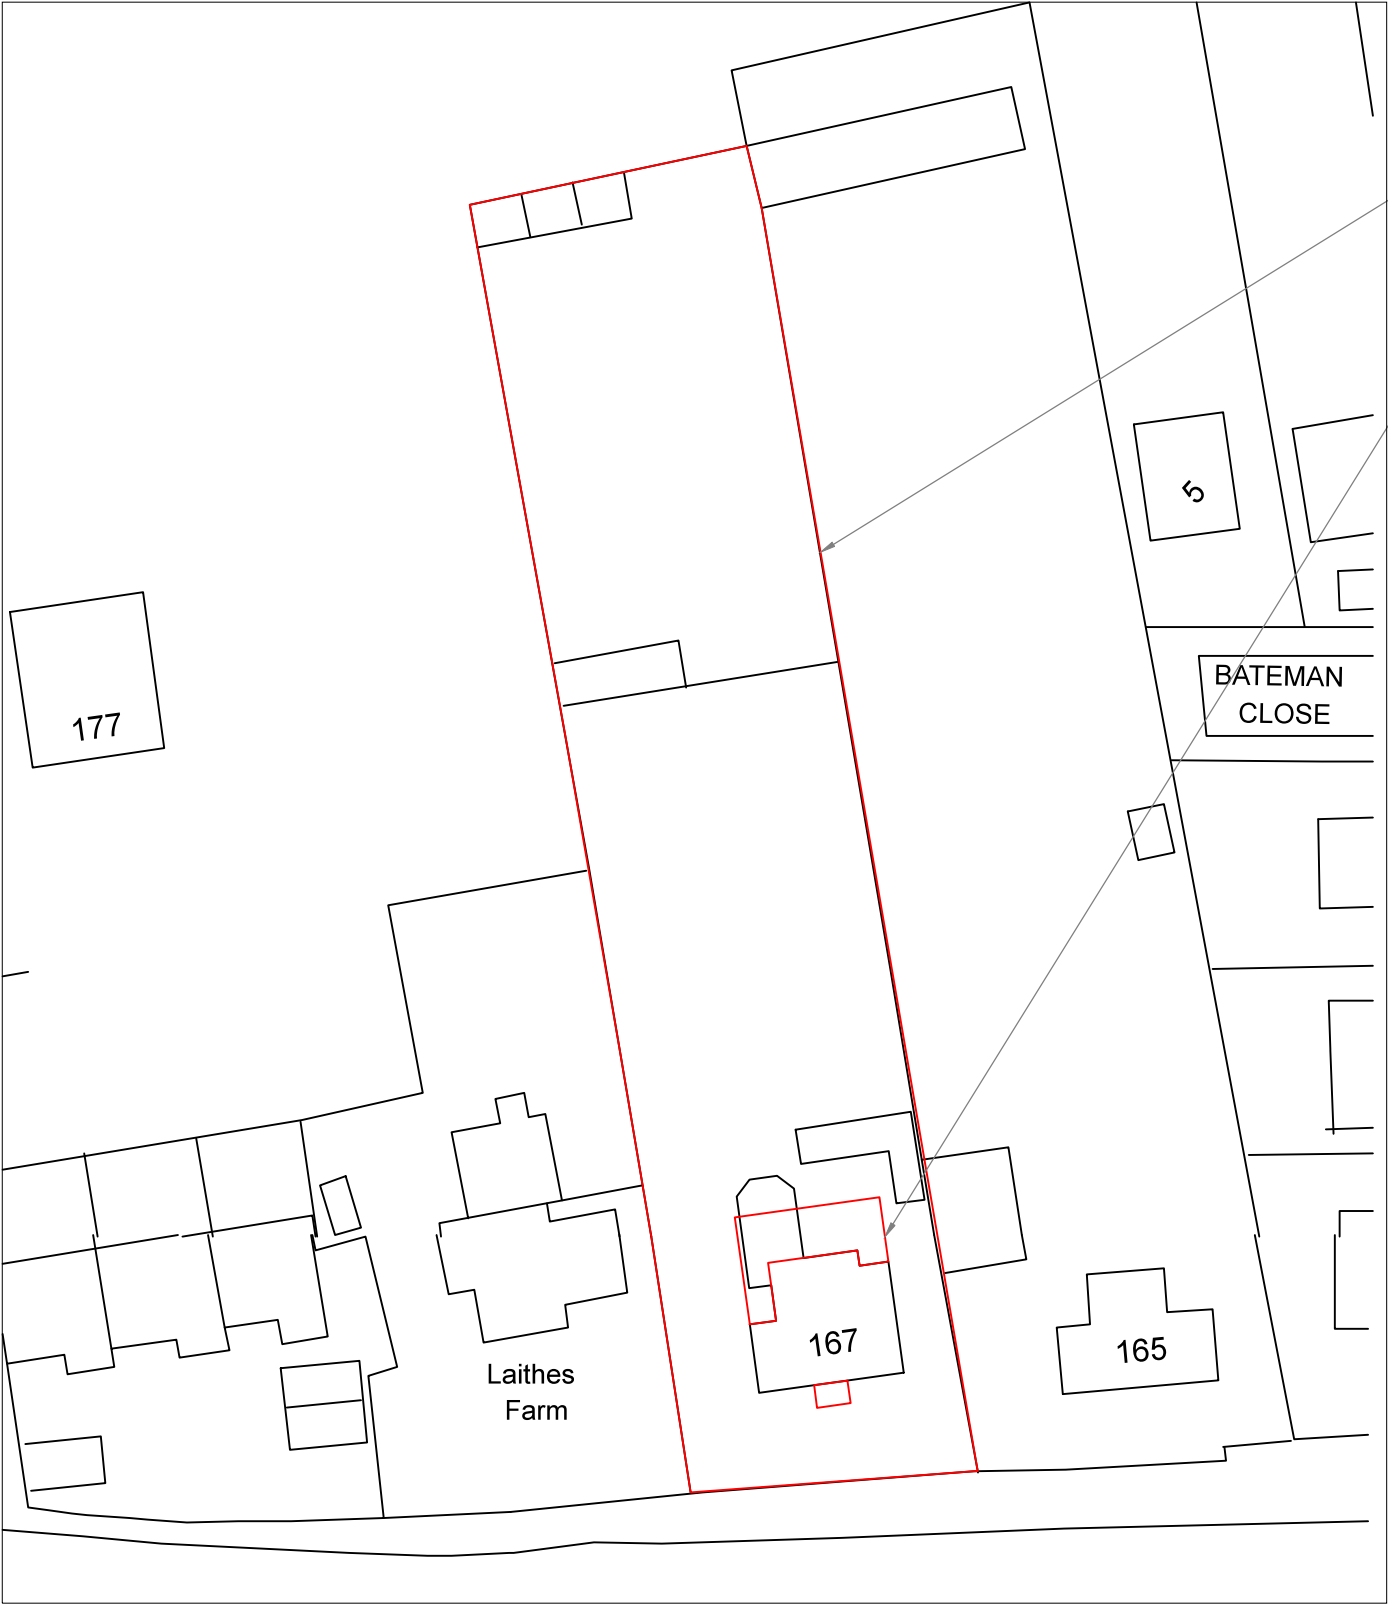

SITE PLAN  
SCALE 1:500 AT A3

DO NOT SCALE: Contractor to check all dimensions and report any omissions or errors

NOTES

SITE AREA 1643m<sup>2</sup>  
PROPOSED EXTENSION AREA 43m<sup>2</sup>

| Rev | Description | By | Chk | App | Date |
|-----|-------------|----|-----|-----|------|
|-----|-------------|----|-----|-----|------|

JRB DESIGNS Ltd  
1 Saville Road  
Cudworth  
Barnsley  
S72 8LT  
Tel: 01226 383542  
Fax: 01226 380078  
Mob: 07970 541192  
Email: john@jrbdesigns.co.uk

This drawing is copyright. © jrbdesigns Ltd.

Client  
MRS. S DVELYSS

Drawing Title  
SITE PLANS

Address  
167 WEETSHAW LANE  
CUDWORTH  
BARNSELY  
S72 8BL

Project Title:  
PROPOSED TWO STOREY FRONT  
& REAR EXTENSION

Purpose of Issue:  
PLANNING

Drawing Status  
FIRST ISSUE

|                         |                    |                                   |
|-------------------------|--------------------|-----------------------------------|
| Scale at A3<br>AS SHOWN | Drawn By<br>JRB    | Date<br>28/02/2021                |
| Checked By              | Date<br>28/02/2021 | Approved By<br>Date<br>28/02/2021 |
| Project No.<br>MSD001   | Drawing No.<br>001 | Revision<br>-                     |

APPROVAL ☐ INFORMATION ☐ TENDER ☐ CONTRACT ☐ CONSTRUCTION ☐