



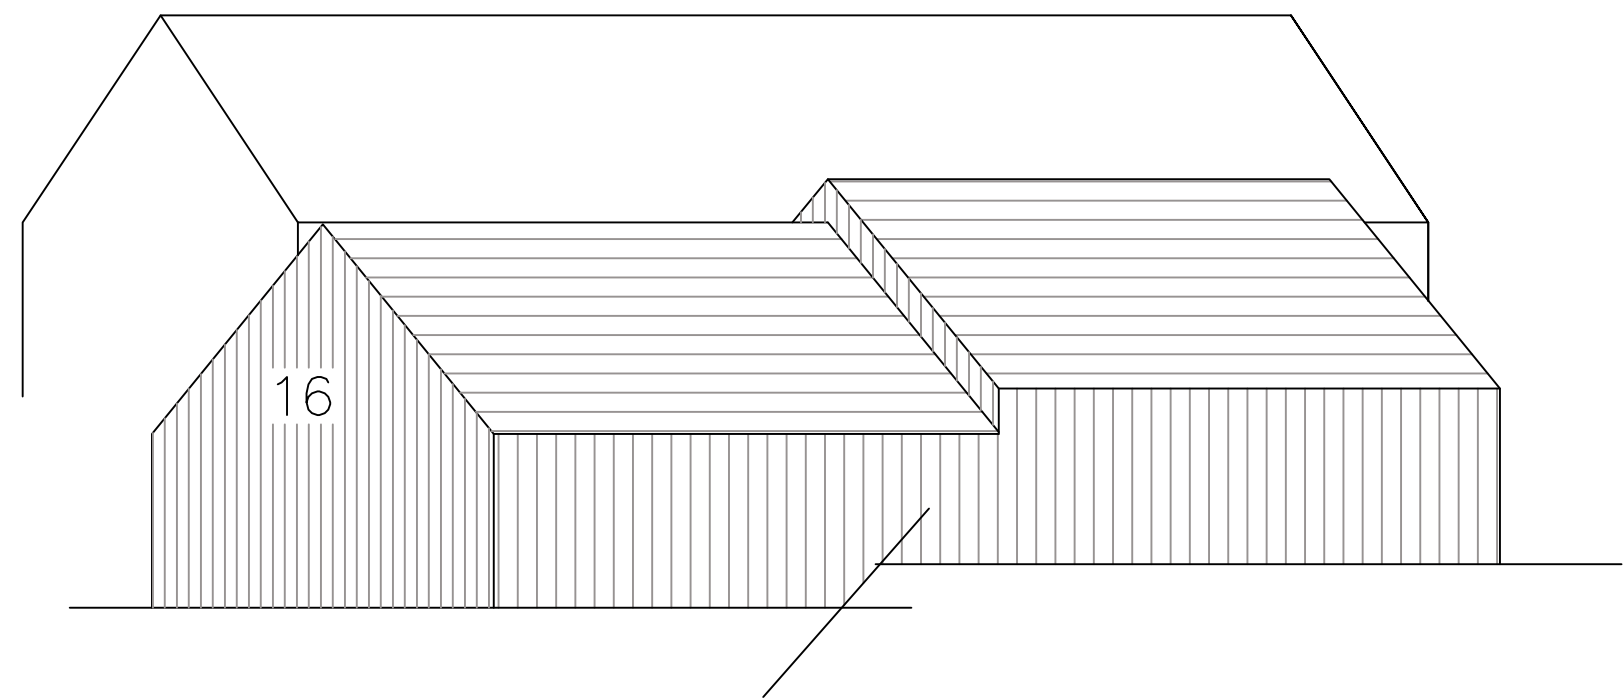


ELEVATION LOOKING NORTH FROM LYNTON PLACE


NOTE THAT DIAGRAM MAKES NO ALLOWANCE FOR PERSPECTIVE AND RELATIVE GROUND LEVELS
SEE SITE SURVEY FOR EXISTING GROUND LEVELS

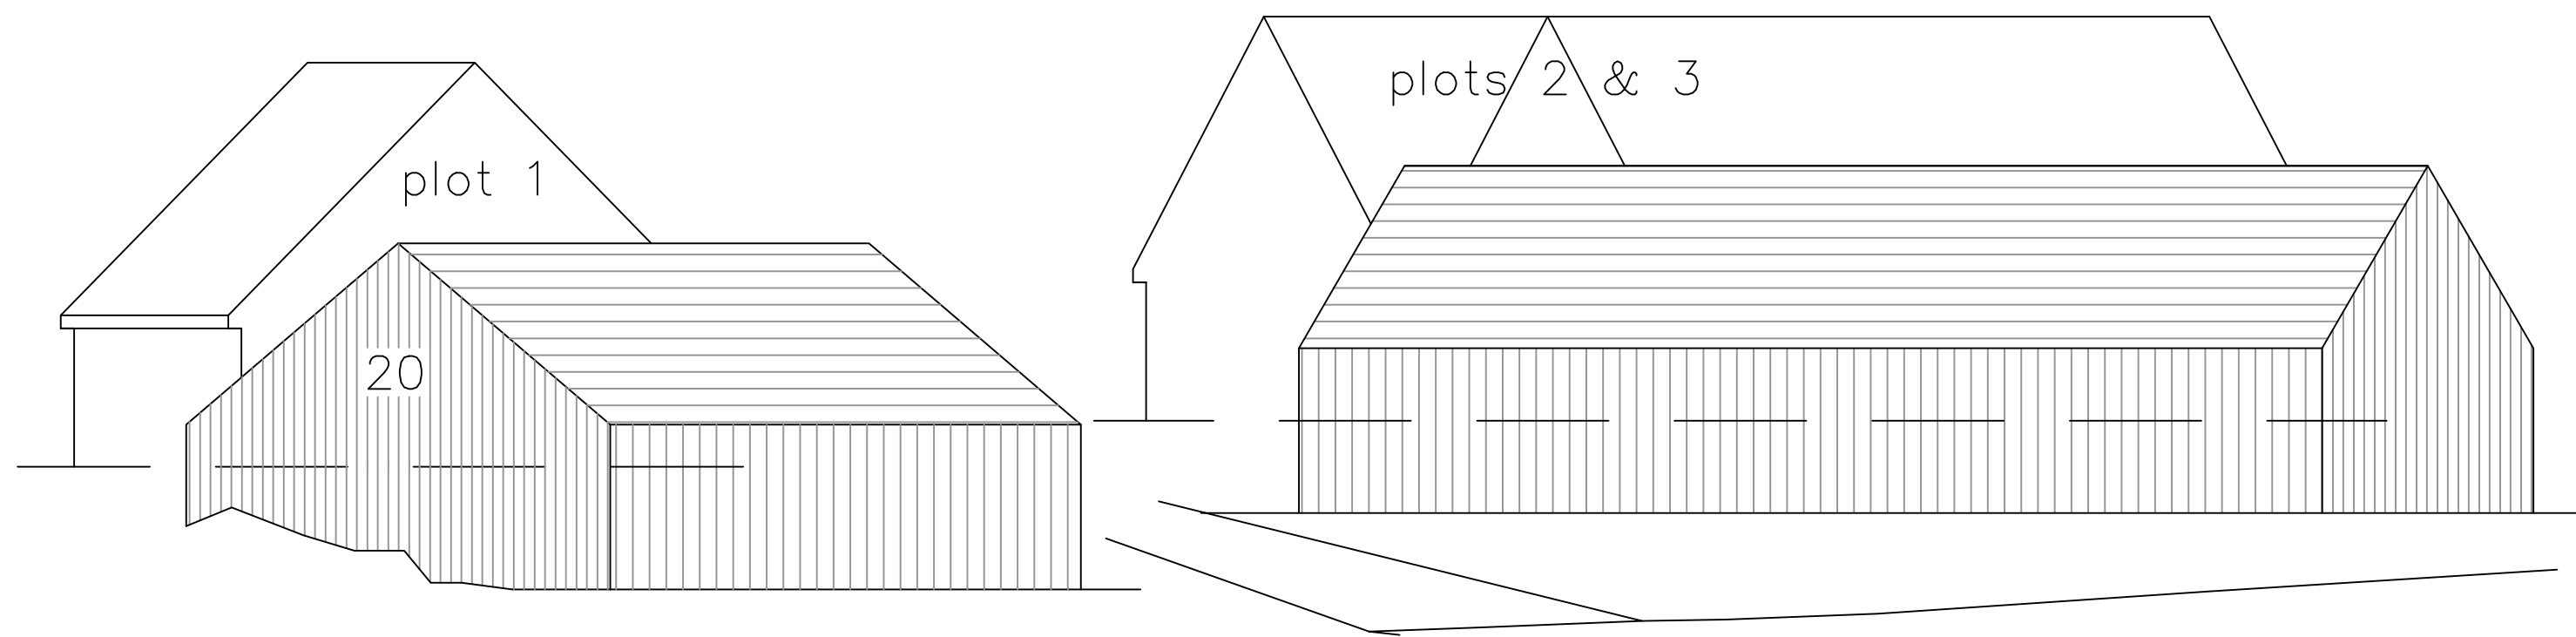


FRONT ELEVATION

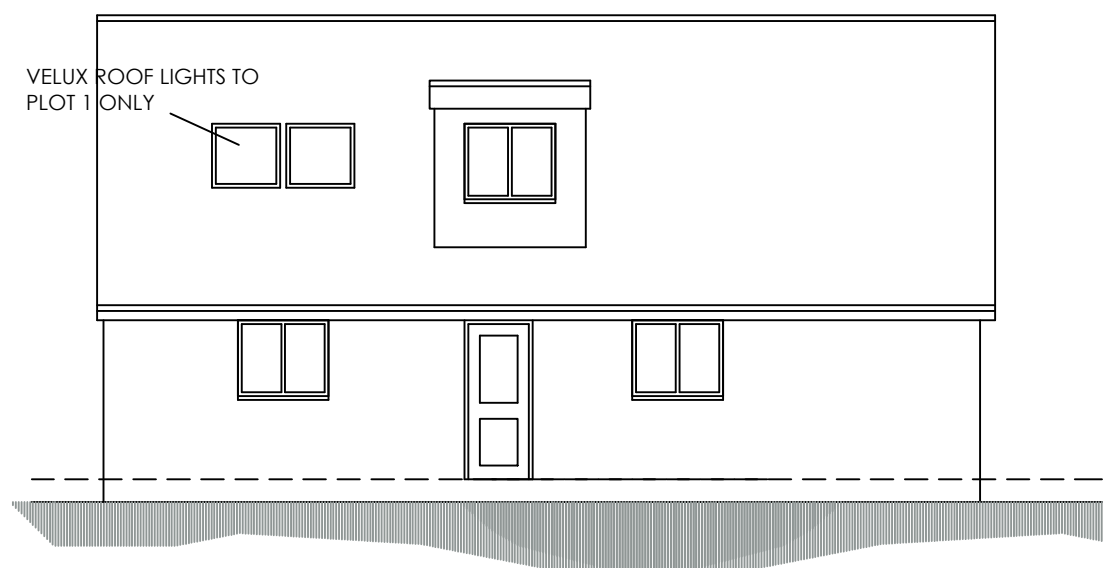


SIDE ELEVATION

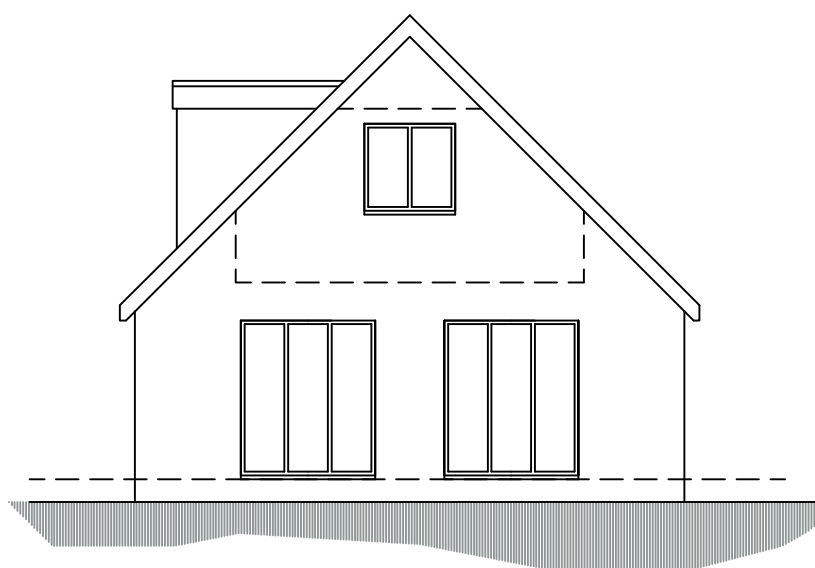


REAR ELEVATION

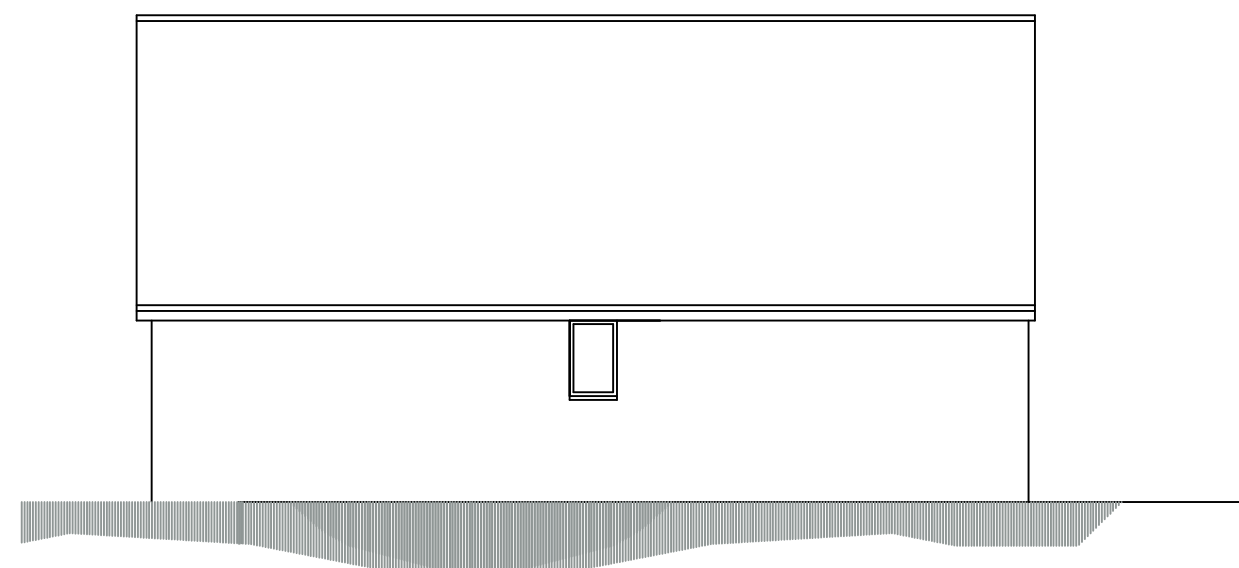

SIDE ELEVATION

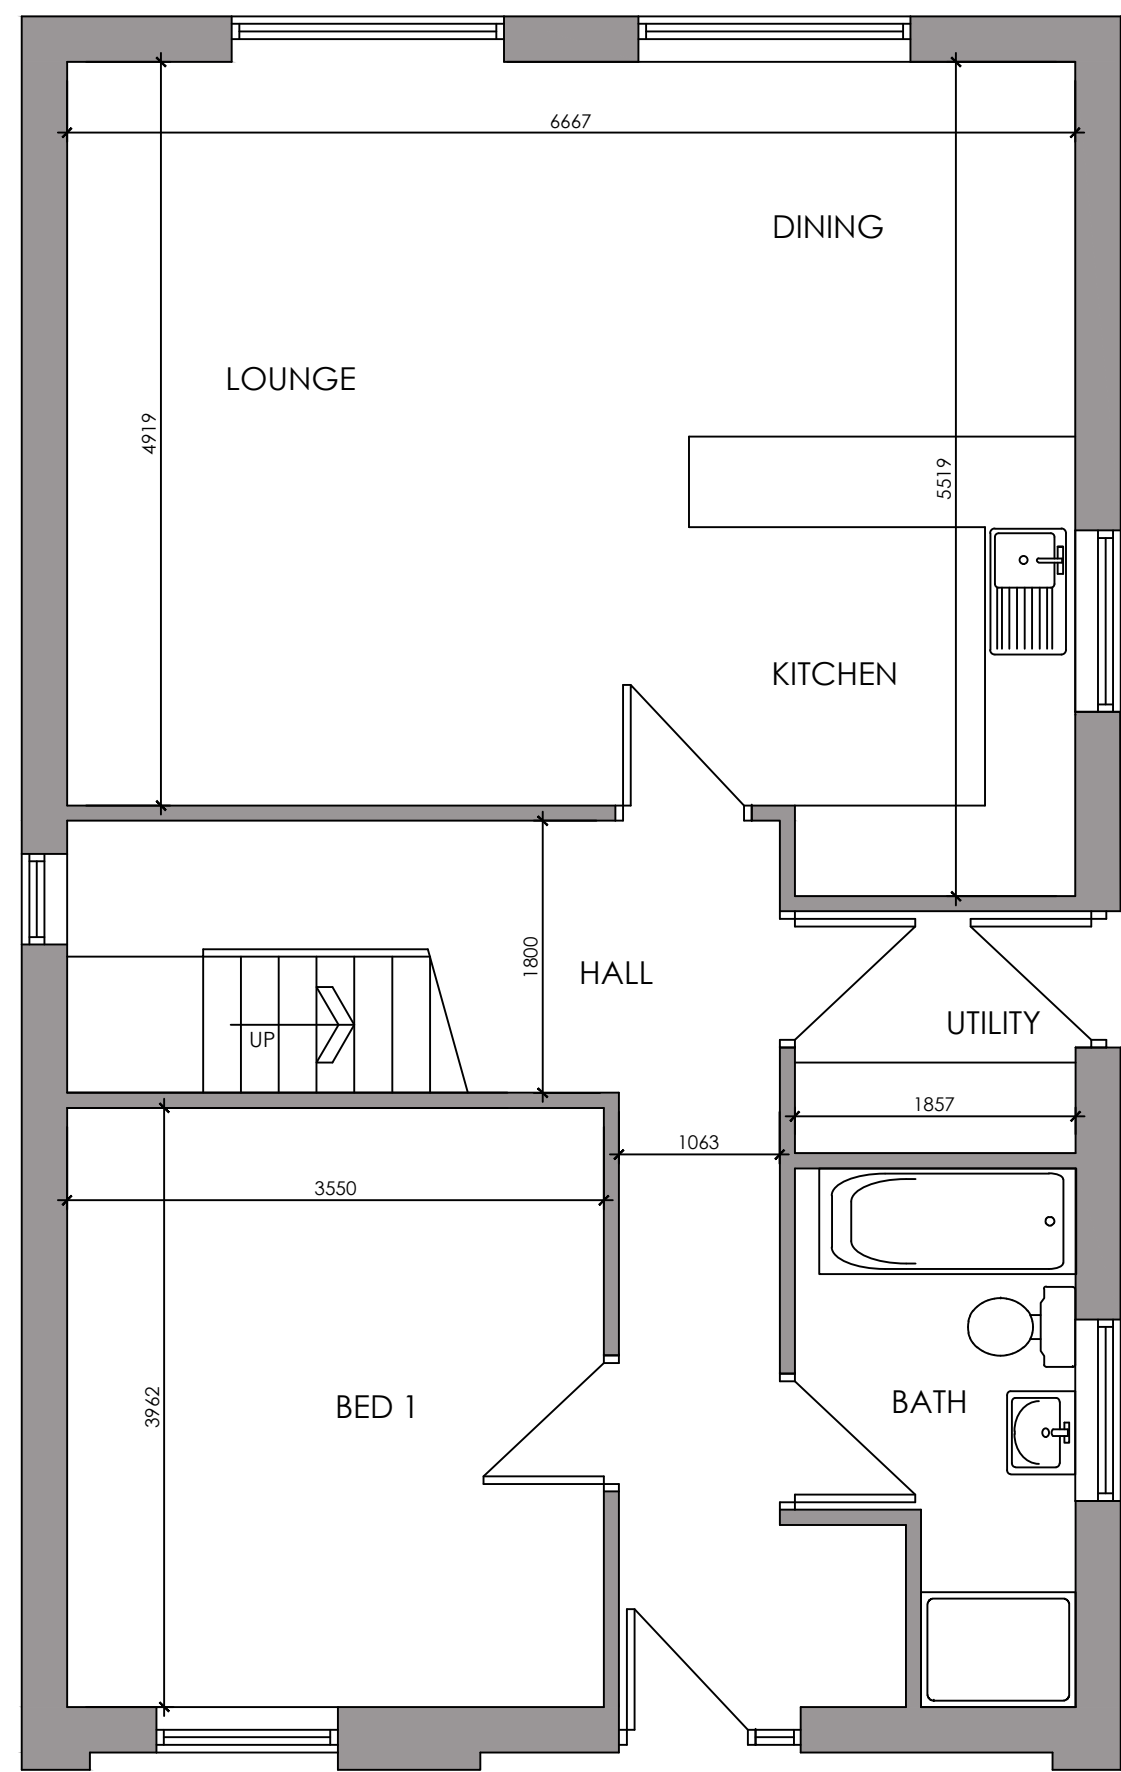

GROUND FLOOR PLAN
GROUND FLOOR PLAN

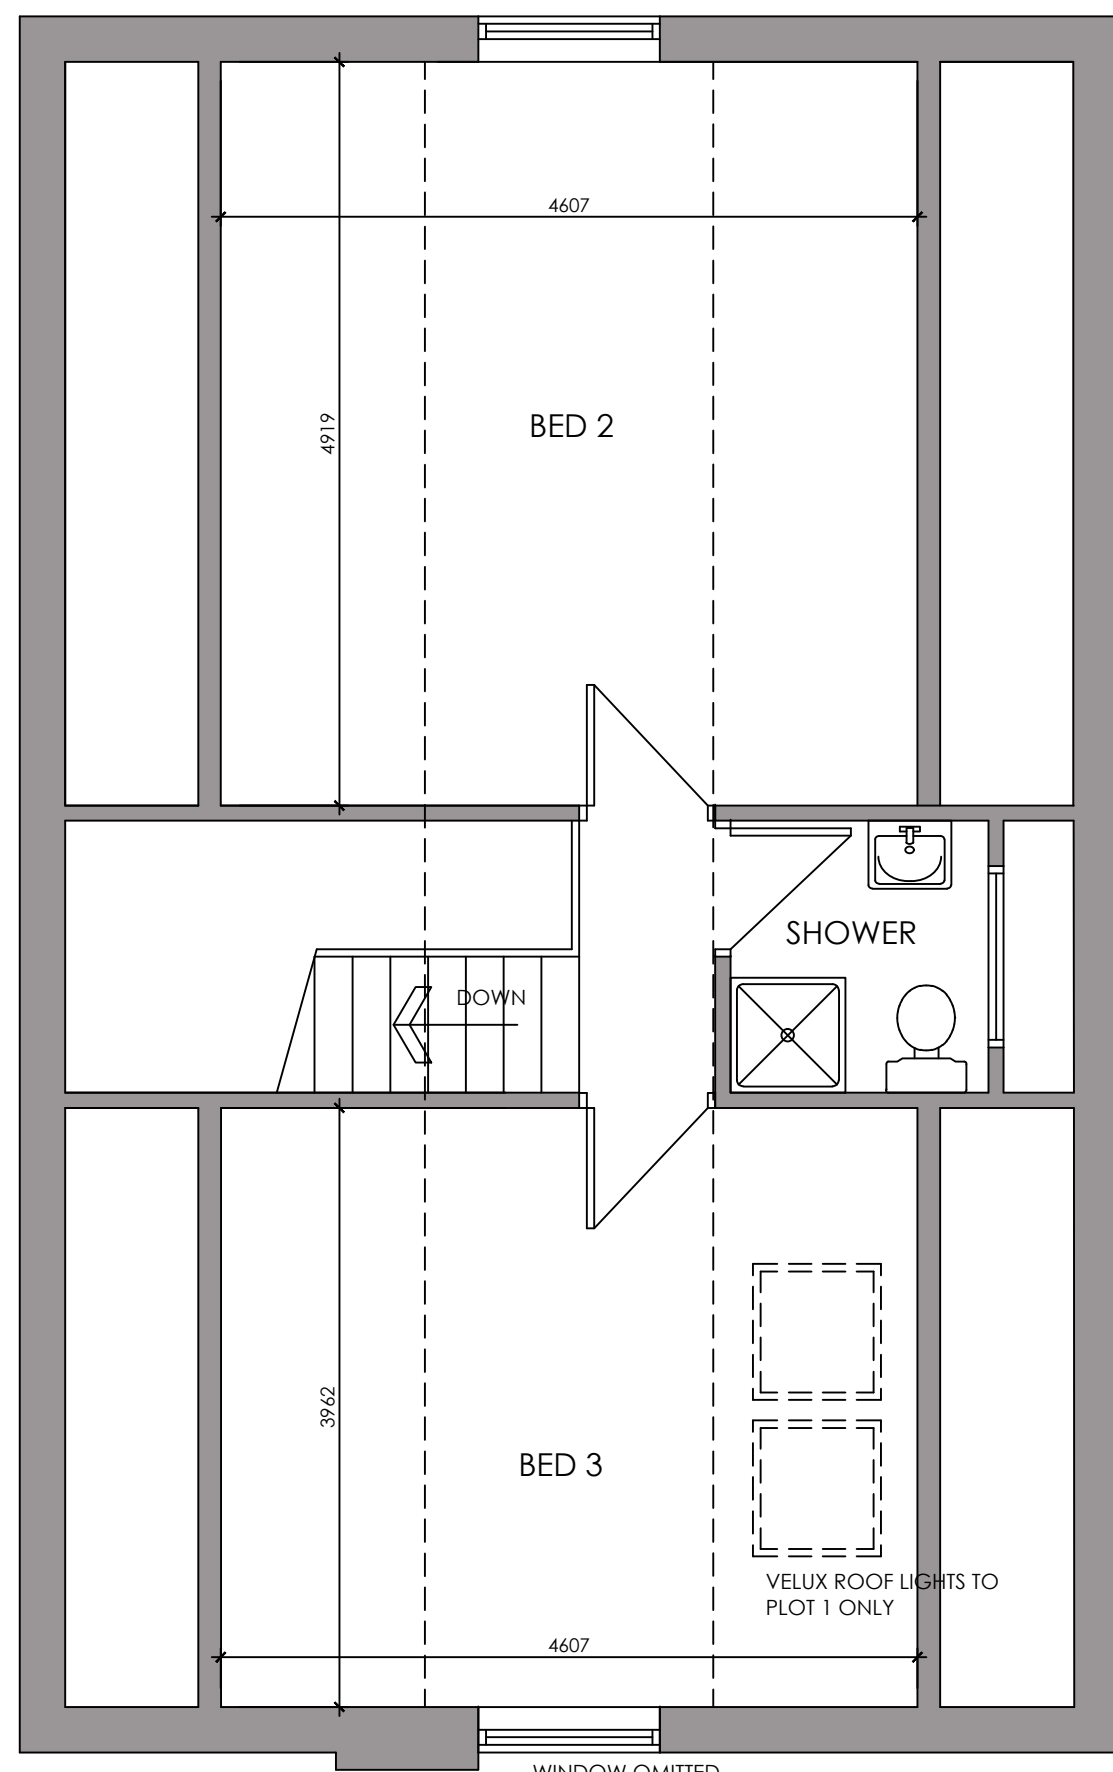

FIRST FLOOR PLAN

 WhiteAgus PARTNERSHIP			8 MORSTON BUSINESS PARK, WHALEY ROAD, BARUGH GREEN, BARNSELY. S75 1HQ			Phone: 01226 208482 Fax: 01226 283030 Email: info@whiteaguspartnership.co.uk Web: www.whiteaguspartnership.co.uk					
ARCHITECTURAL SERVICES AND SURVEYORS											
Project. PROPOSED RESIDENTIAL DEVELOPMENT LAND OFF LYNTON CLOSE BARNSELY,						Client. ABS					
Drawing Title. PLANS & ELEVATIONS BUNGALOW SCHEME						Date. MARCH 2017		Scale. 1:50 & 1:100 @ A1			
						Ref. 16-118		Dwg. No. 03		Rev. A	
Date	Suffix	Description				Date	Suffix	Description			
11-05-17	A	UPDATED FOR PLANNING APPLICATION									