



This drawing is the copyright and property of The Royal Bank of Scotland plc. It must not be copied or published without written consent.

Do not scale from this drawing.

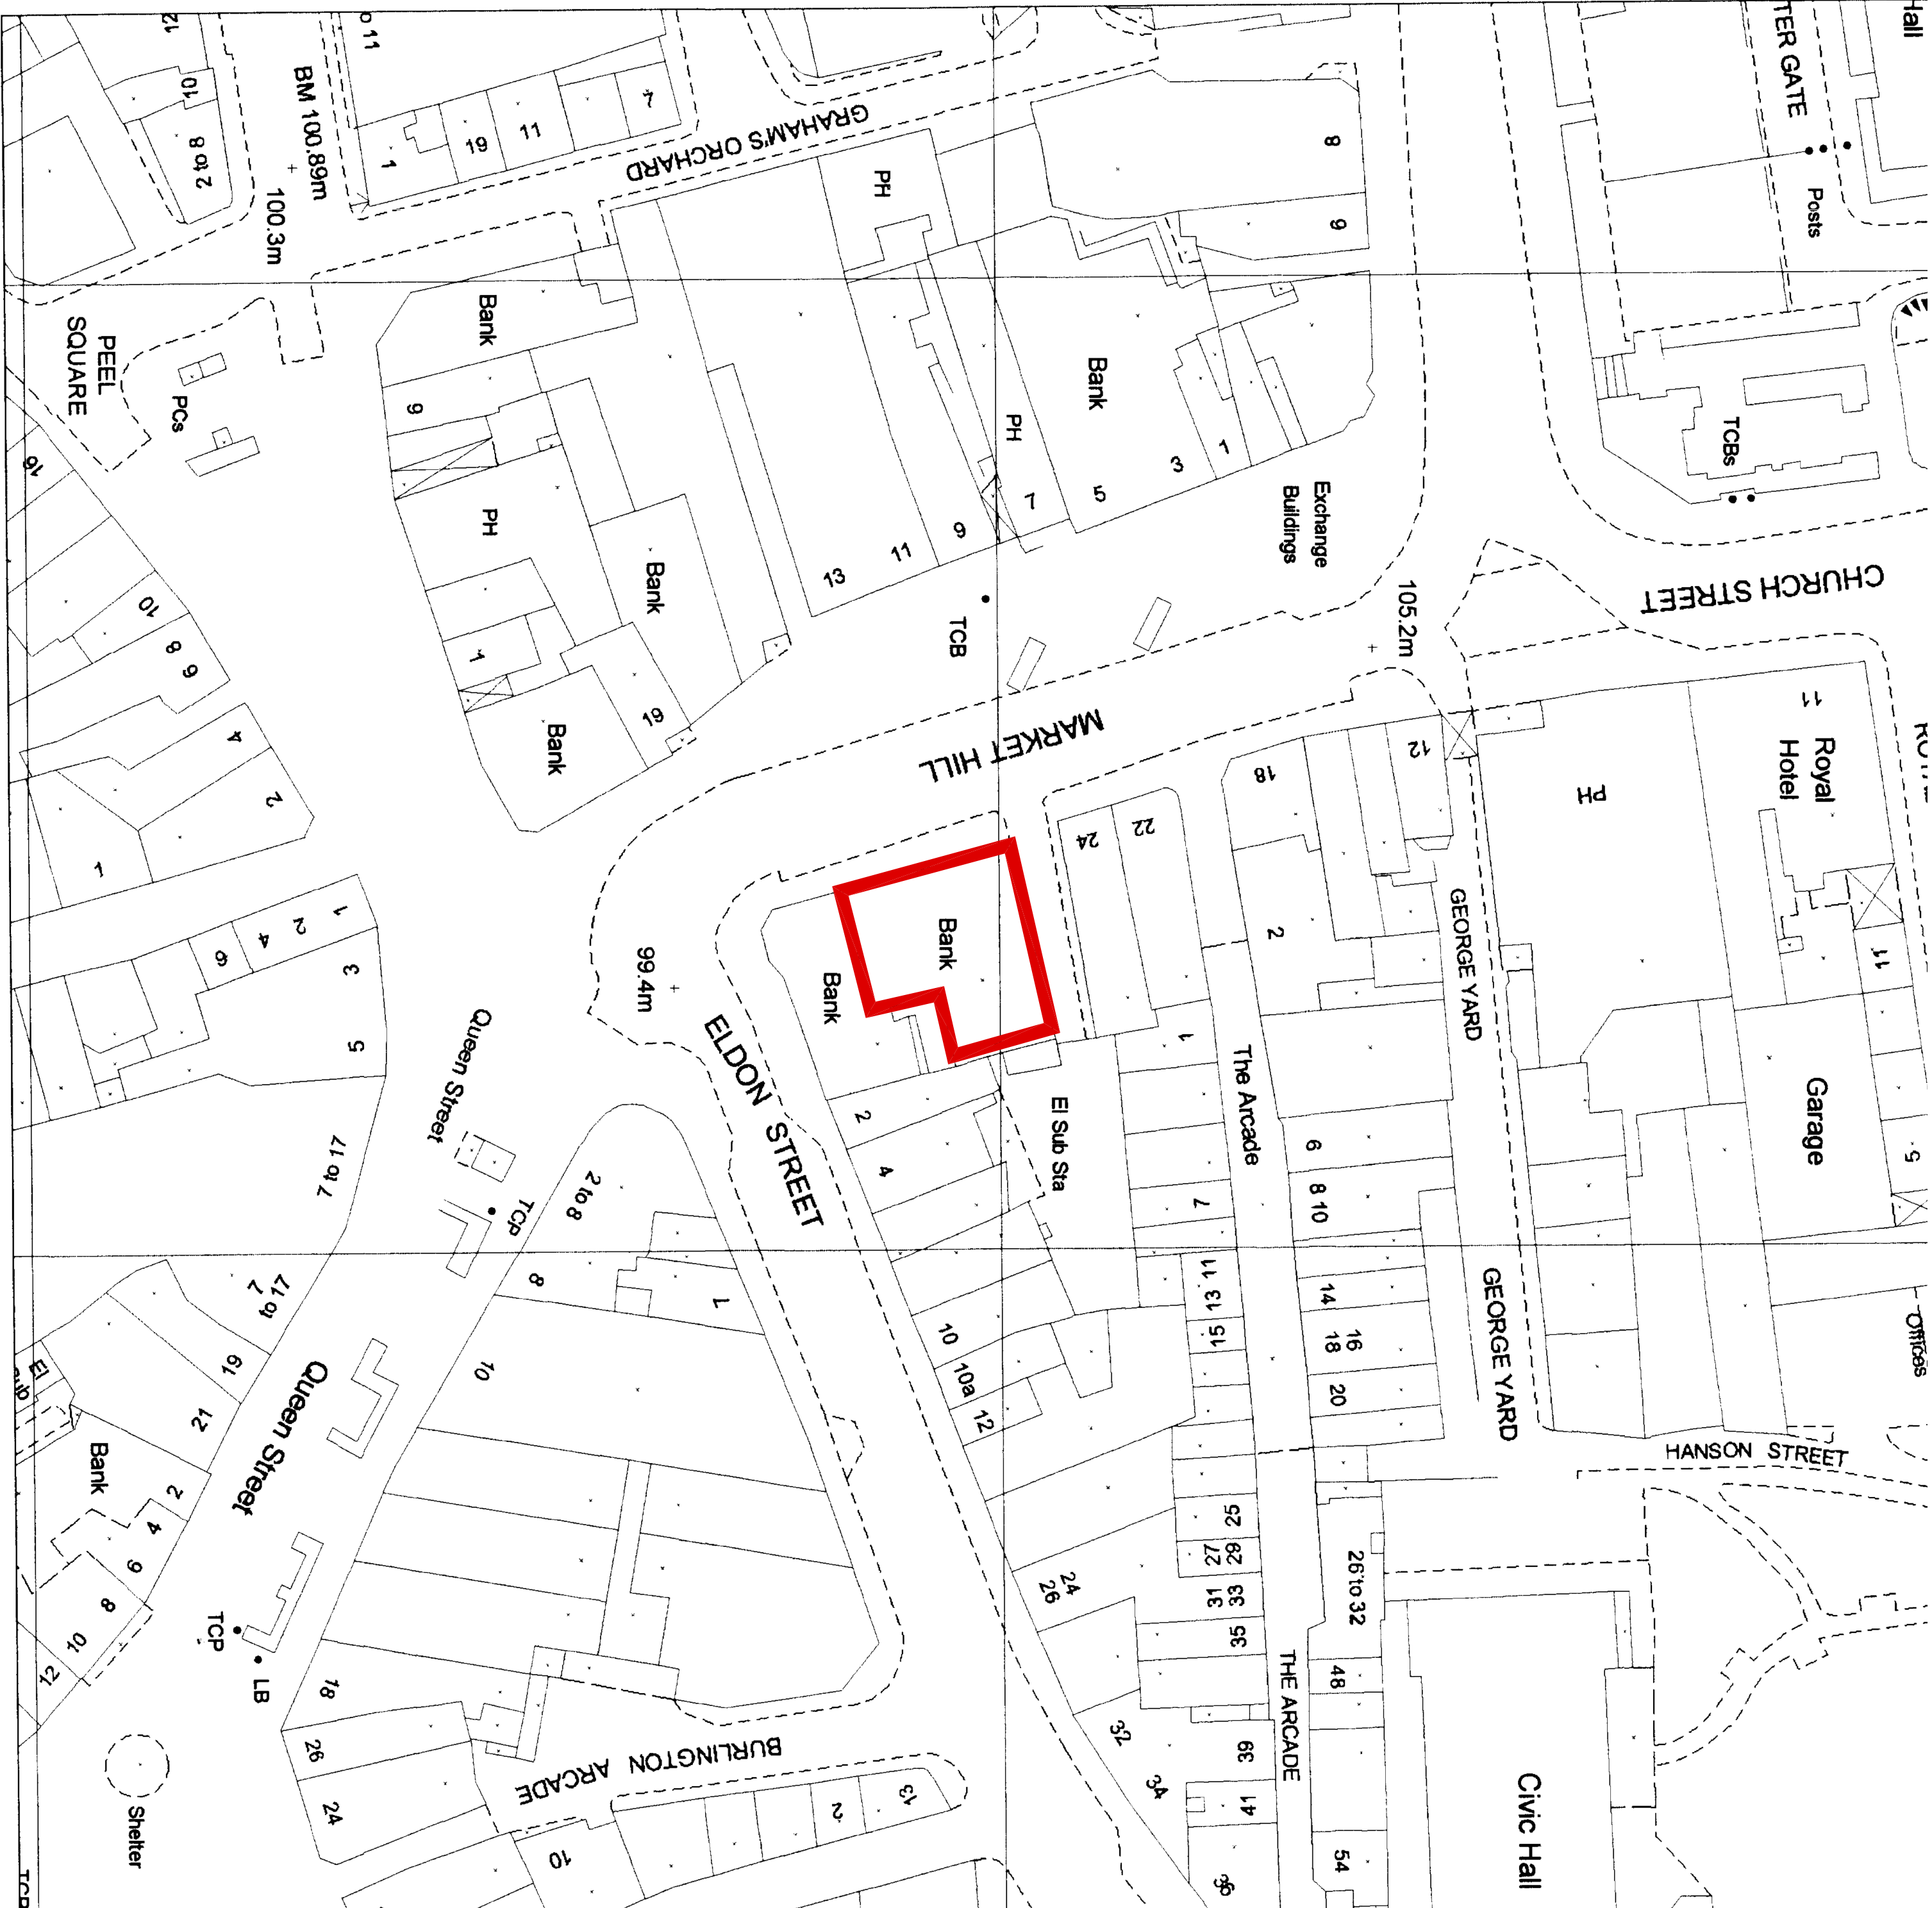

Location Plan
Scale: 1:1250

 

Produced 25 Aug 2000 from Ordnance Survey digital data and incorporating surveyed revision available at this date. © Crown copyright 2000.

Due to the resolution of this image, the depiction of a solid line within dashed lines does not necessarily constitute an obstruction at ground level.

Reproduction in whole or in part is prohibited without prior permission of Ordnance Survey.



PO BOX 48
NATWEST
BARNSELEY
S70 2QU 104318/42 ZNNGT

Site Plan provided by Ordnance survey 2000
Scale: 1:500

Supplied by : National Map Centre Tel 020 7222 2466
Serial Number : 2837

project		BARNSELEY 26 MARKET HILL, BARNSELEY SOUTH YORKSHIRE, S70 2QE	
title		SITE & LOCATION PLAN AS EXISTING	
scale	1:500 : 1:1250		
dtn	EMS	chk	app
date	08/10/2014	date	
consultant's drawing number		brand	
this drawing number		rev.	
4207/G1/SP			