

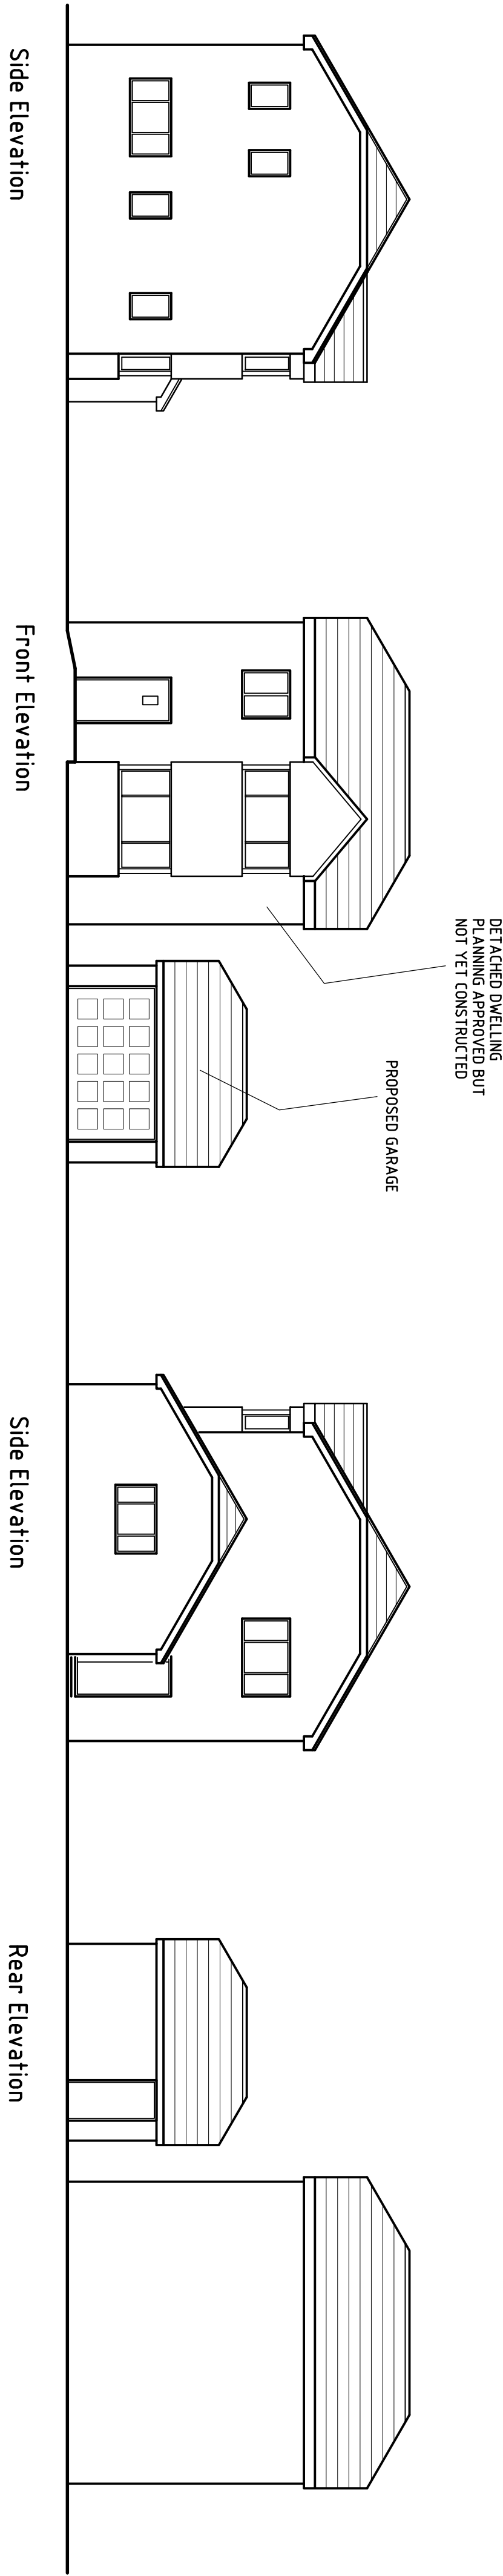
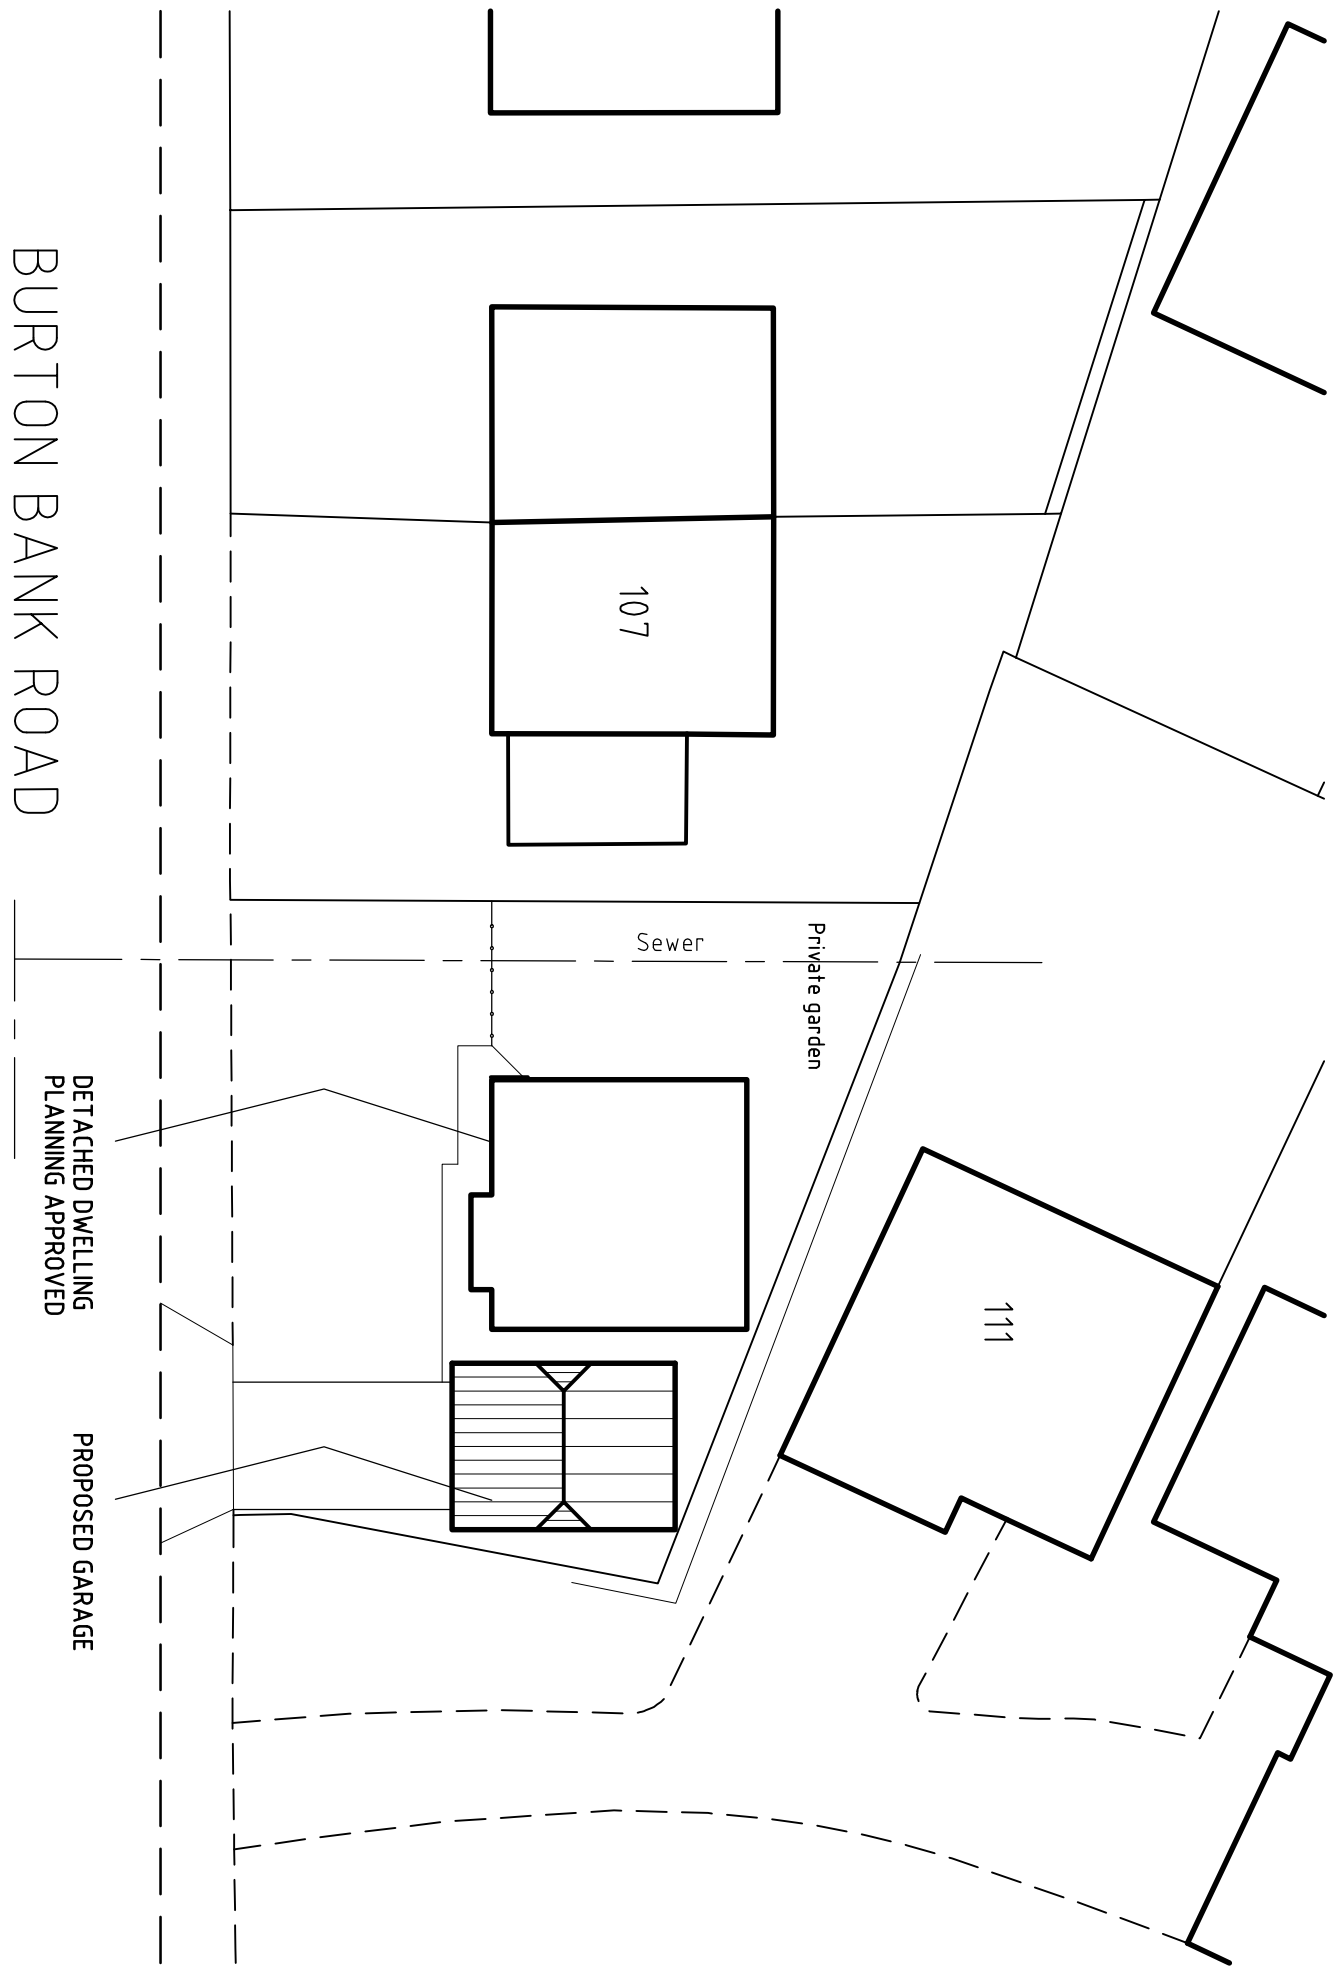
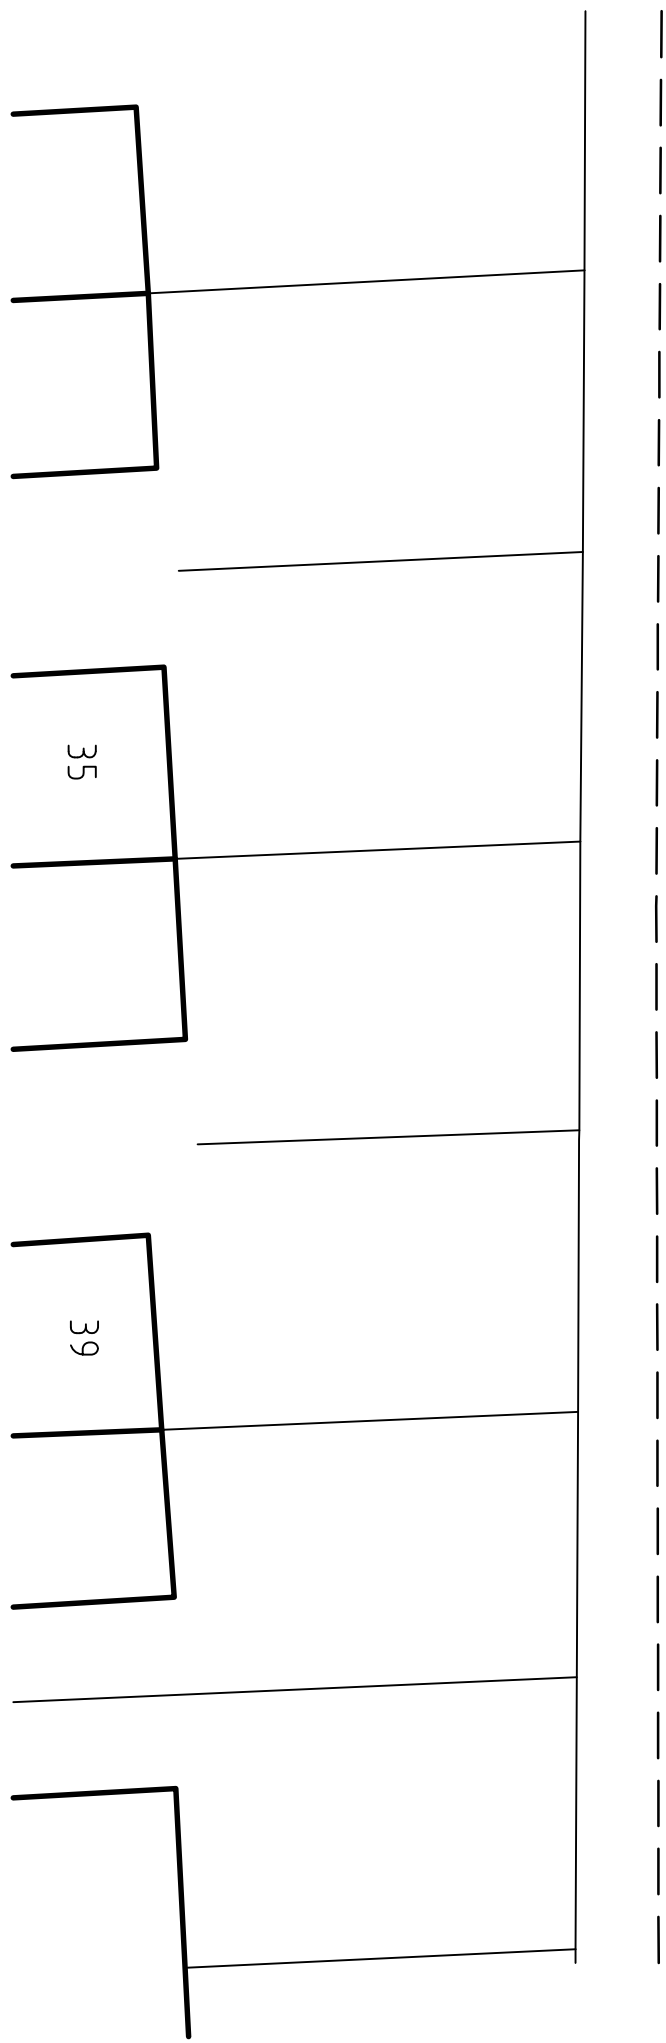
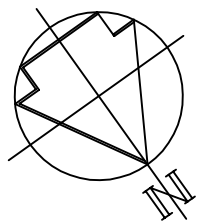
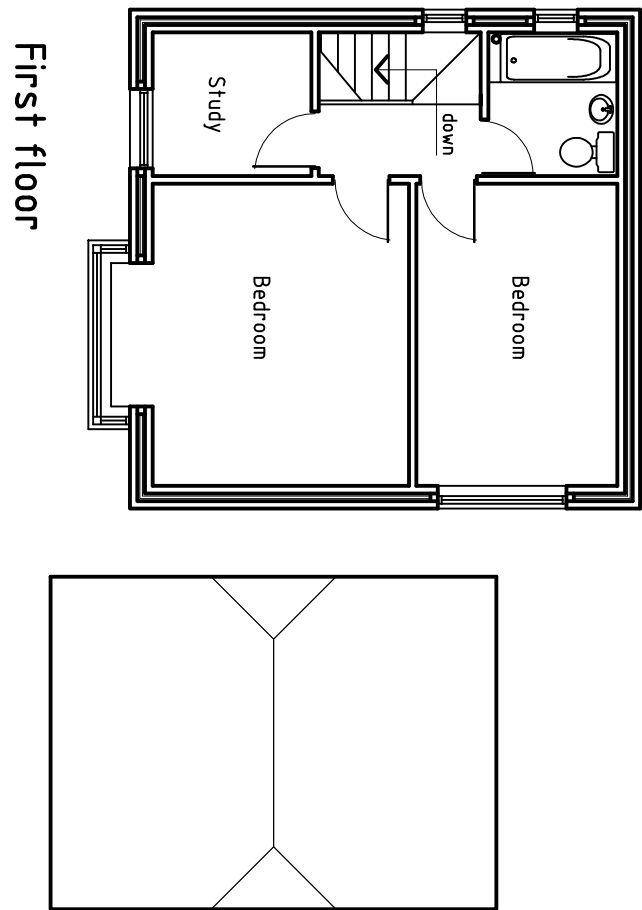


NOTES

1. THIS DRAWING IS NOT VALID FOR CONSTRUCTION UNLESS STAMPED BY THE RELEVANT PETER WADE CONSULTANCY STAMP.
2. THIS PROJECT IS SUBJECT TO CDM LEGISLATION. A PLANNING SUPERVISOR SHOULD BE APPOINTED BY THE CLIENT.
3. THIS DRAWING IS TO BE READ IN CONJUNCTION WITH THE ASSOCIATED PETER WADE CONSULTANCY DRAWINGS AS LISTED ON THE DRAWINGS REGISTER. RECIPIENTS OF ALL DRAWINGS ARE TO ENSURE THAT THEY ARE WORKING TO CURRENT REVISIONS OF ALL DRAWINGS AND THAT THE REVISION HAS BEEN APPROVED BY THE CLIENT.
4. ALL WORKS TO COMPLY WITH PETER WADE CONSULTANCY CONDITIONS WHERE APPLICABLE.

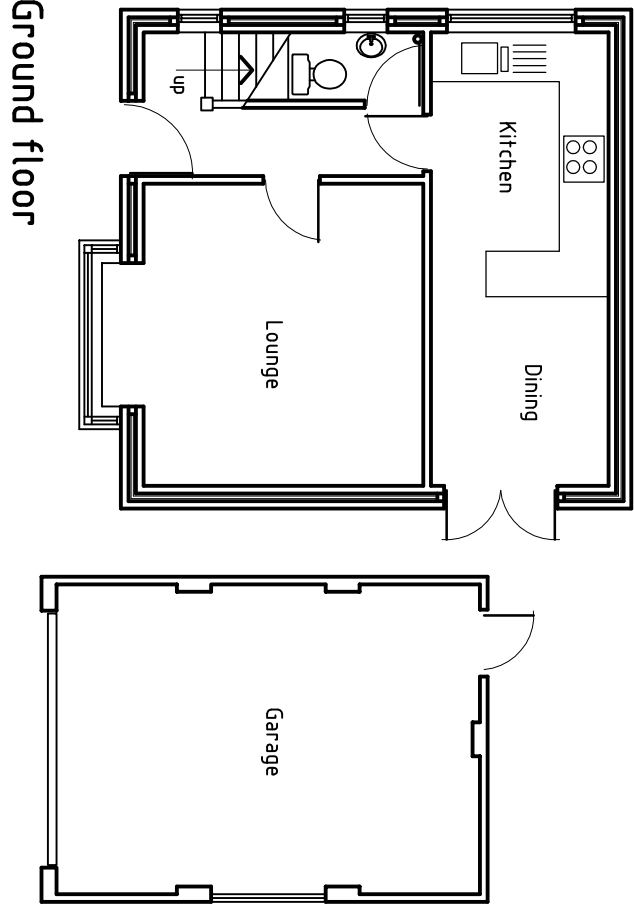


Site Plan 1:200

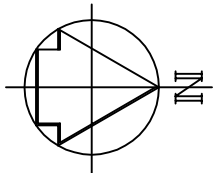


Location Plan 1:1250

- Rev C 17/12/10 GARAGE ADDED DCW
- Rev B 17/11/09 SECOND FLOOR REMOVED, ROOF PITCH AMENDED TO 30° DCW
- Rev A 25/9/09 SITE PLAN AMENDED - PROPOSED HOUSE RELOCATED DCW
- MINOR AMENDMENTS TO HOUSE
- CLIENT: Mr D CLARE
- PROJECT: PROPOSED DOUBLE GARAGE Adj to 107 BURTON BANK ROAD MONK BRETTON, BARNSLEY.
- TITLE: GENERAL ARRANGEMENT

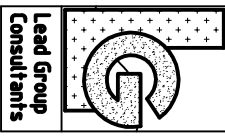

Peter Wade Consultancy
CDM (S) 1994/3140 Certified Designer
Telephone 01977 654300 Fax 01977 647823
E-mail: mail@peterwadeconsultancy.co.uk
www.leedsonillians.co.uk

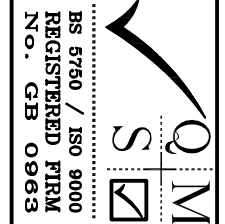

DATE: NOV 08 SCALE: 1:100 DRAWN: DCW

DRAWING No. 1829/01

REV: C

Scale - metres at 1:200

