

KEY
 - - - - - OWNERSHIP OF JAMES DURRANS AND SONS LIMITED

A	17.05.12	Boundaries updated inline with land registry plan	DW
Rev.	Date	Description	Drawn

htcarchitects

York Place Studio
8 Britannia Street
Leeds
LS1 2DZ

T: (0113) 244 3457


W: www.htcarchitects.co.uk
E: info@htcarchitects.co.uk

client
James Durrans & Sons Ltd.

project
Saville Lane, Thurlstone
Penistone

drawing title
Existing Site Plan

date March 2012
 status Planning Issue
 scale 1:500 @ A3
 drawn DW checked NT
 job no. 1078 dwg no. 01 rev. A

 

PROPOSED LOCATION 2 NO.
FEATURE ENTRANCE SIGNS.
REFER TO HTC DETAIL DRAWING
FOR FURTHER INFORMATION

PROPOSED LOCATION OF BUILDING
MOUNTED SIGNAGE.
REFER TO HTC DETAIL / ELEVATION
DRAWING FOR FURTHER
INFORMATION

PROPOSED LOCATION 3 x 8000mm
HIGH FLAGPOLES.
REFER TO HTC DETAIL DRAWING
FOR FURTHER INFORMATION

--- SITE BOUNDARY. DEVELOPMENT BEING CARRIED OUT IN
ACCORDANCE WITH PLANNING APPROVAL: 2012/0679

--- EXISTING SITE OWNERSHIP

● PROPOSED LOCATION OF 8000mm HIGH FLAGPOLES

--- PROPOSED LOCATION OF FEATURE STONE ENTRANCE SIGNAGE

--- PROPOSED LOCATION OF BUILDING MOUNTED SIGNAGE

Rev	Date	Description	Drawn

htcarchitects

York Place Studio
8 Britannia Street
Leeds
LS1 2DZ
T: (0113) 244 3457
W: www.htcarchitects.co.uk
E: info@htcarchitects.co.uk

client
James Durrans & Sons Ltd.

project
**Saville Lane, Thurlstone
Penistone**


drawing title
**BUILDING SIGNAGE AND
FLAGPOLE SITE PLAN**

date JUNE 2013
status PLANNING ISSUE
scale 1:500 @ A3
drawn DW checked NT
job no. 1078 dwg no. 100 rev.

ELEVATIONS BEING CONSTRUCTED INLINE
WITH PLANNING APPROVAL REF: 2012/0679


THIS DRAWING IS COPYRIGHT, AND REMAINS THE PROPERTY OF
HTC ARCHITECTS. IT MUST NOT BE REPRODUCED, USED,
DISCLOSED OR TRANSMITTED TO THIRD PARTIES IN ANY FORM, IN
WHOLE OR IN PART, WITHOUT PRIOR WRITTEN PERMISSION.

DO NOT SCALE!
ALL DIMENSIONS SHOULD BE CHECKED ON SITE BEFORE
WORK COMMENCES

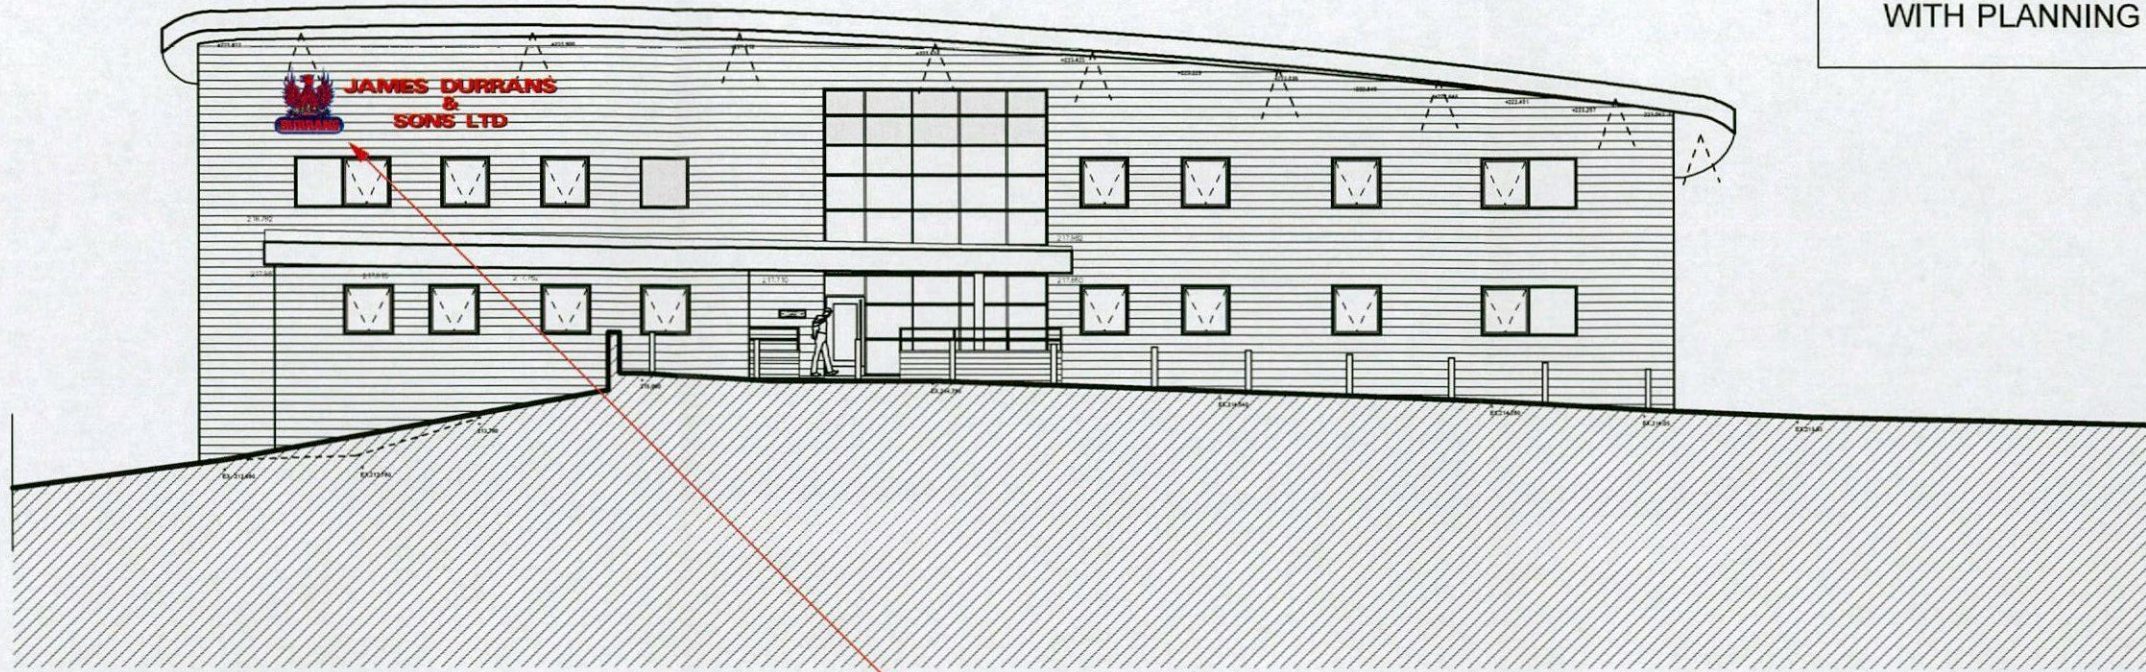

NORTH FACING ELEVATION

PROPOSED LOCATION OF FEATURE
BUILDING SIGNAGE
REFER TO HTC DETAIL DRAWING FOR
SIGNAGE SPECIFICATION

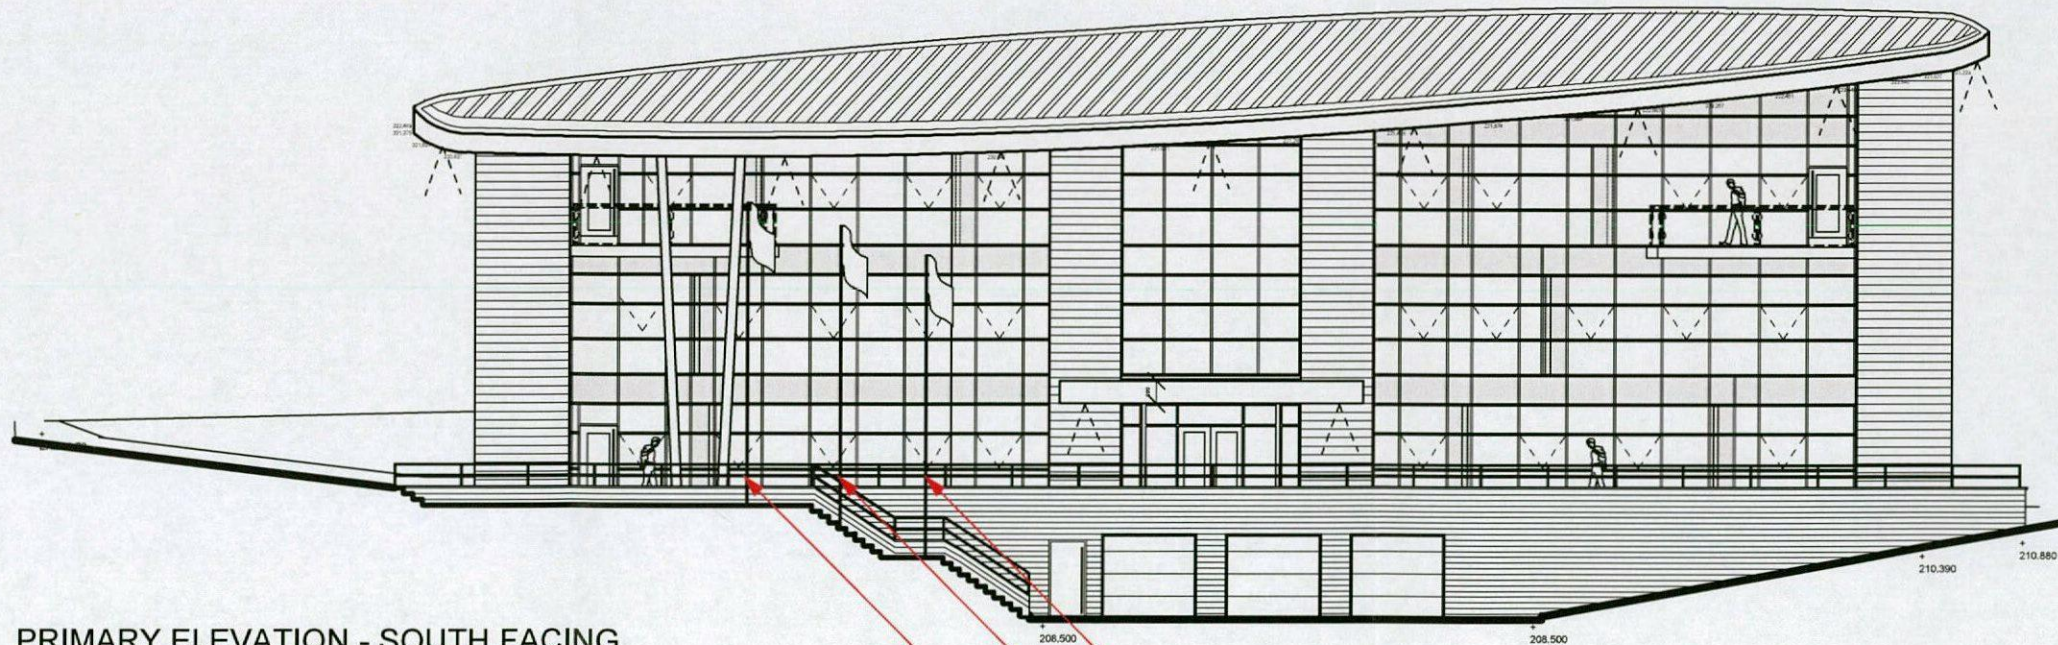

PRIMARY ELEVATION - SOUTH FACING

PROPOSED POSITION OF THREE NO 8m
HIGH FLAGPOLES OUTSIDE SOUTHERN
BUILDING ELEVATIONS
REFER TO HTC DETAIL DRAWING FOR
FLAGPOLE SPECIFICATION

Rev.	Date	Description	Drawn

htcarchitects

York Place Studio
6 Britannia Street
Leeds
LS1 2DZ
T: (0113) 244 3457

W: www.htcarchitects.co.uk
E: info@htcarchitects.co.uk


client
James Durrans & Sons Ltd.

project
Saville Lane, Thurlstone
Penistone


drawing title
Building Elevations
Signage and Flagpole Locations

date MAY 2013
status PLANNING ISSUE
scale 1:200 @ A3
drawn DW checked NT
job no. 1078 dwg no. 101 rev.

SIGN TO CONSIST OF
INDIVIDUAL LOGO AND
LETTERING.
TO BE INTERNALLY
ILLUMINATED WITH LED
LIGHTING AND FACE FIXED
TO EXTERNAL STONE LEAF
OF CAVITY WALL.
FIXING DETAILS

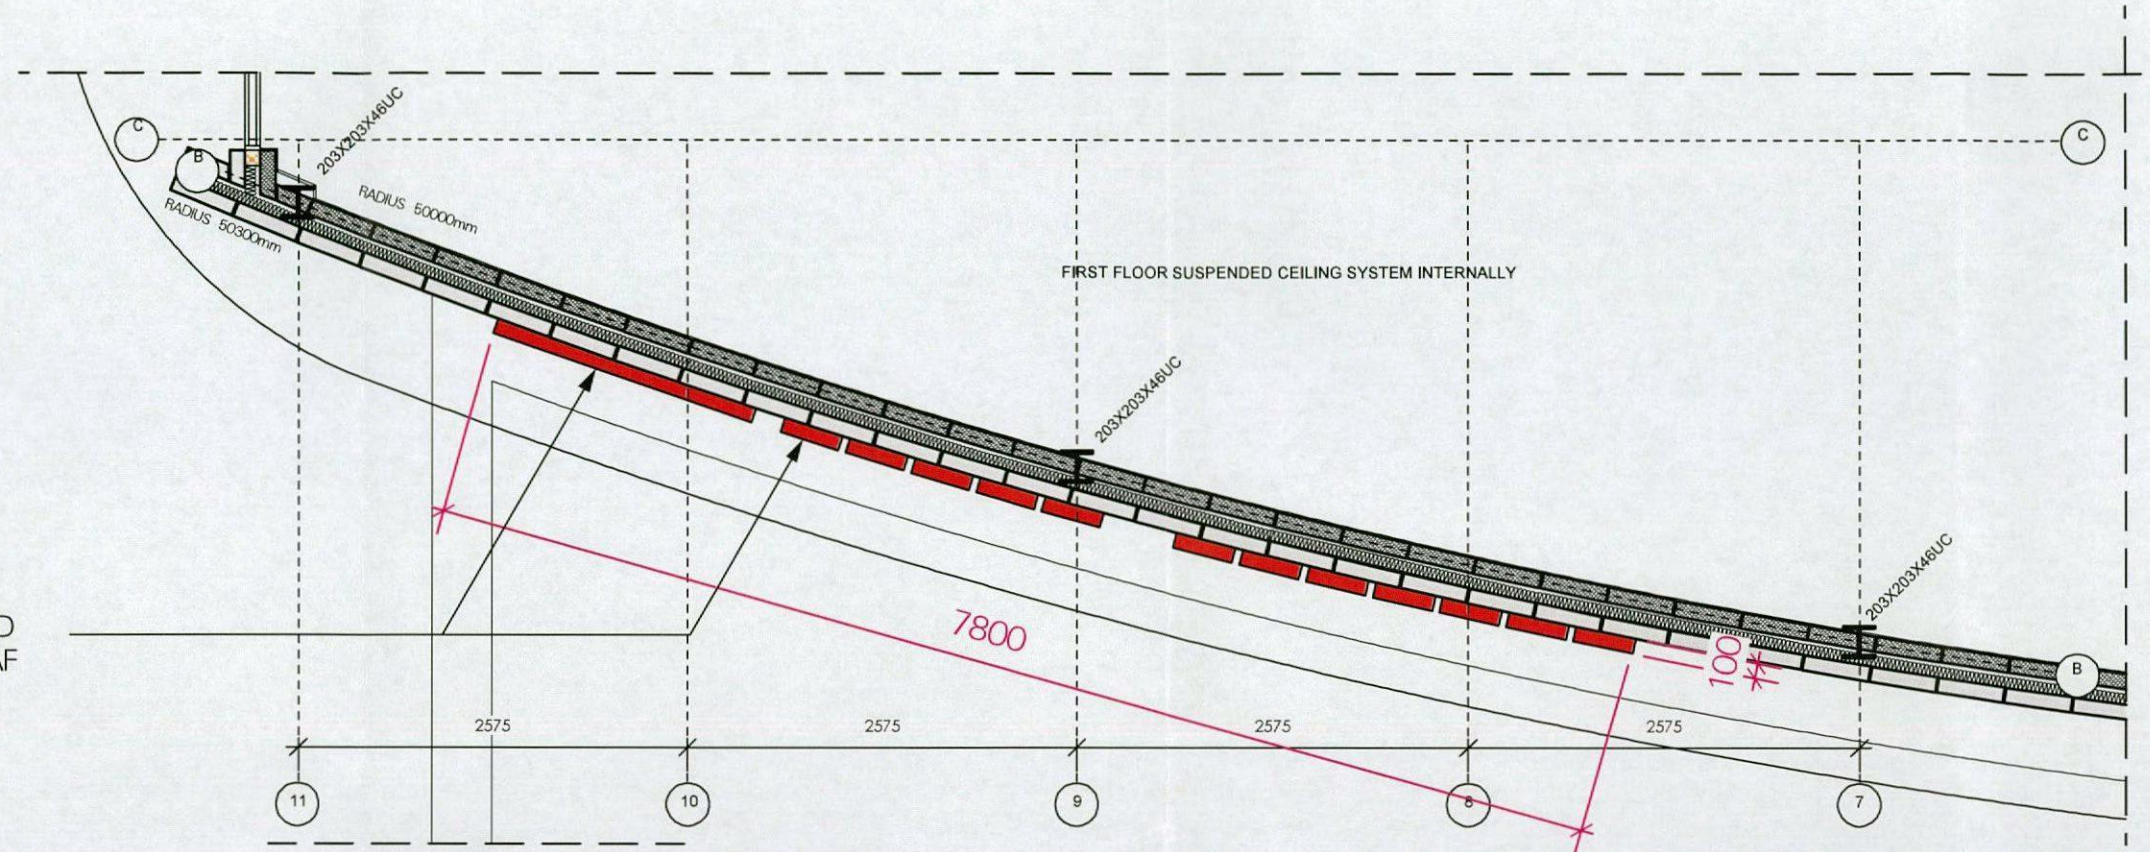

PROPOSED SIGNAGE HEIGHT

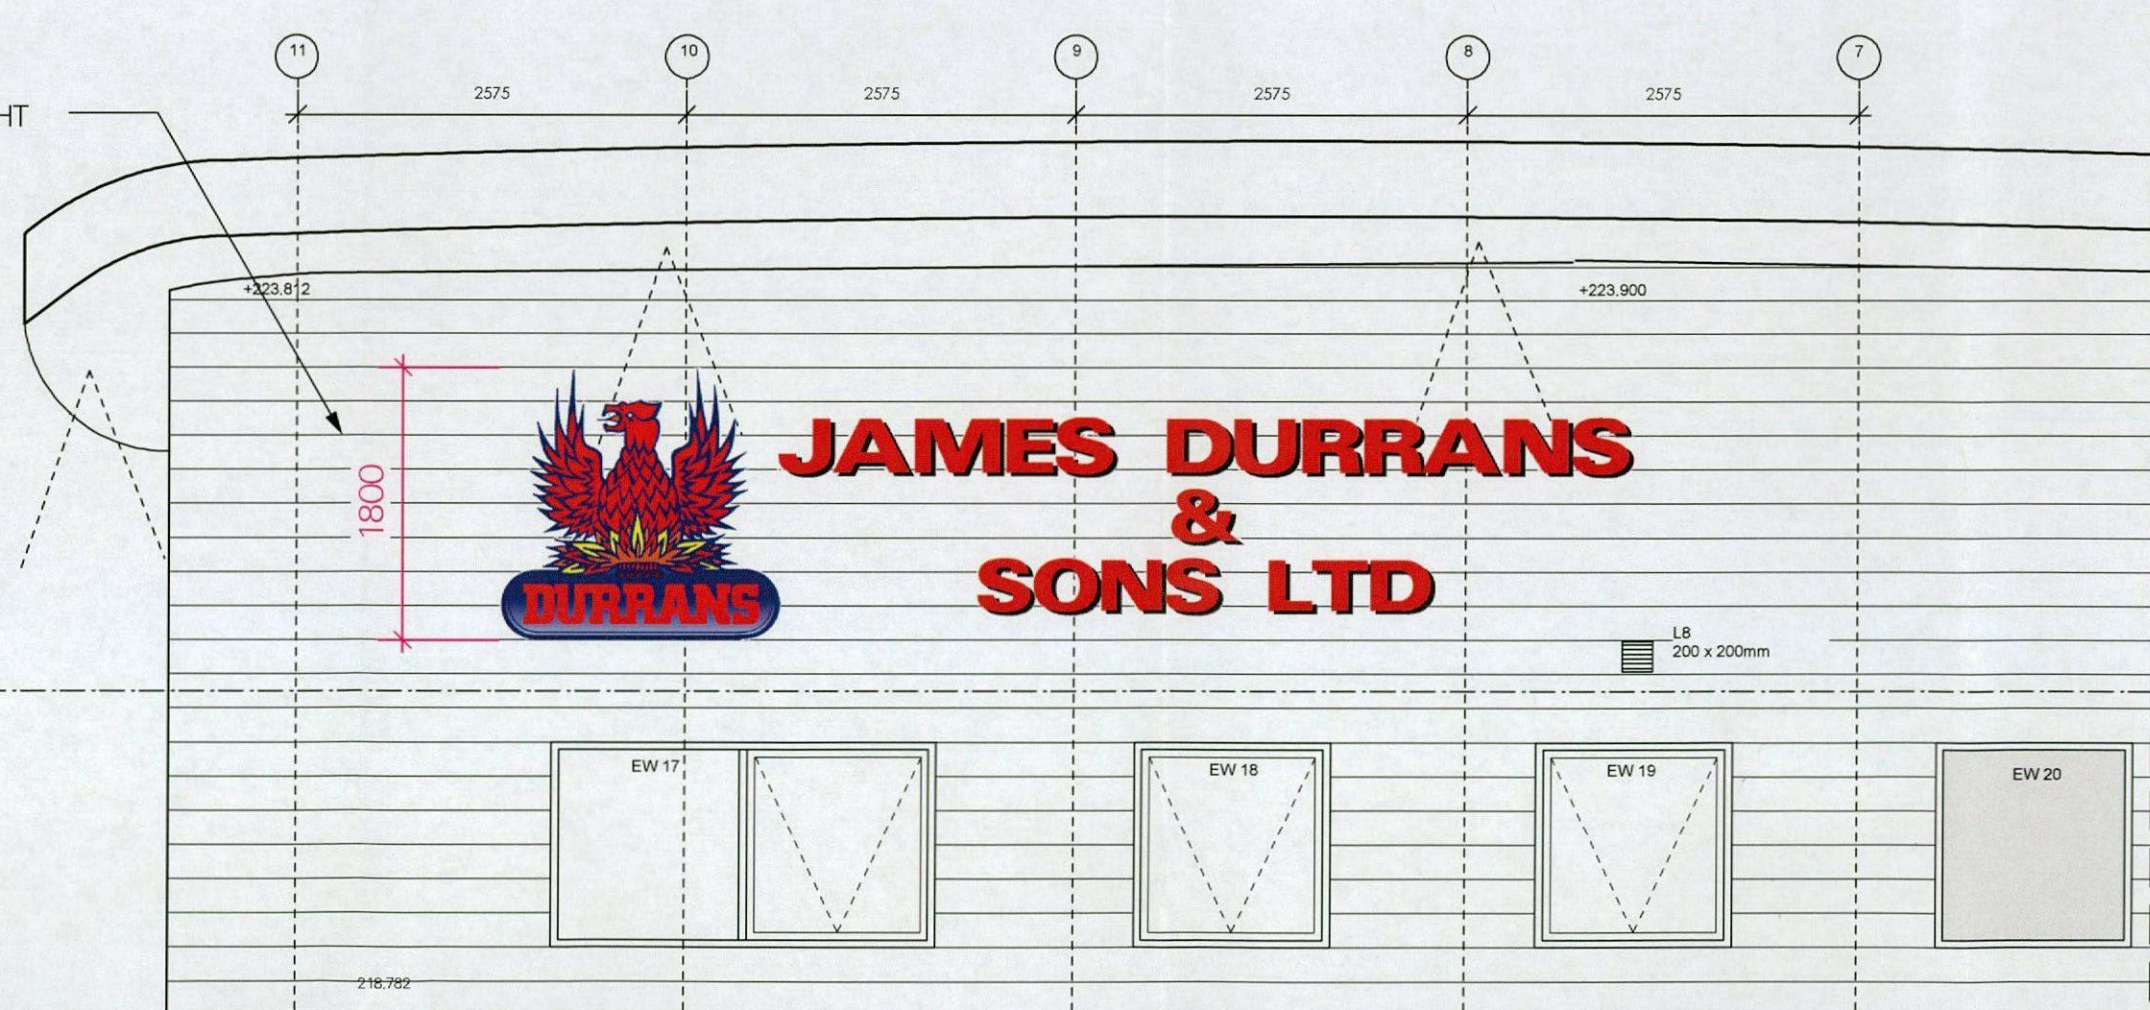

Rev	Date	Description	Drawn

htcarchitects

York Place Studio
8 Britannia Street
Leeds
LS1 2DZ
T: (0113) 244 3457

W: www.htcarchitects.co.uk
E: info@htcarchitects.co.uk

client
James Durrans & Sons Ltd.

project
**Saville Lane, Thurlstone
Penistone**

drawing title
Main Building Signage

date **MAY 2013**
status **PLANNING ISSUE**
scale **1:50 @ A3**
drawn **DW** checked **NT**
job no. **1078** dwg no. **102** rev.

1400

1350

1600

250



-1863- -2013-

DURRANS LOGO TO BE
CARVED IN STONE BY STONE
MASON OR FORMED IN CAST
IRON.

COMPANY DATES TO BE DISPLAID
ON PLINTH BELOW COMPANY NAME
AS A COMMEMORATIVE FEATURE
OF DURRANS 150th
ANNIVERSARY

CONCRETE PLINTH AND
FOUNDATIONS TO SUPPORT
FEATURE SIGN TO BE SPECIFIED
AND DETAILED BY STRUCTURAL
ENGINEER

Rev	Date	Description	Drawn

htcarchitects

York Place Studio
8 Brindley Street
Leeds
LS1 2DZ

T: (0113) 244 3457

W: www.htcarchitects.co.uk
E: info@htcarchitects.co.uk


client
James Durran's & Sons Ltd.

project
**Saville Lane, Thurlstone
Penistone**

drawing title
Secondary signage detail

date **MAY 2013**
status **PLANNING ISSUE**
scale **1:10 @ A3**
drawn **DW** checked **NT**
job no. **1078** dwg no. **103** rev.

SIGN ELEVATION

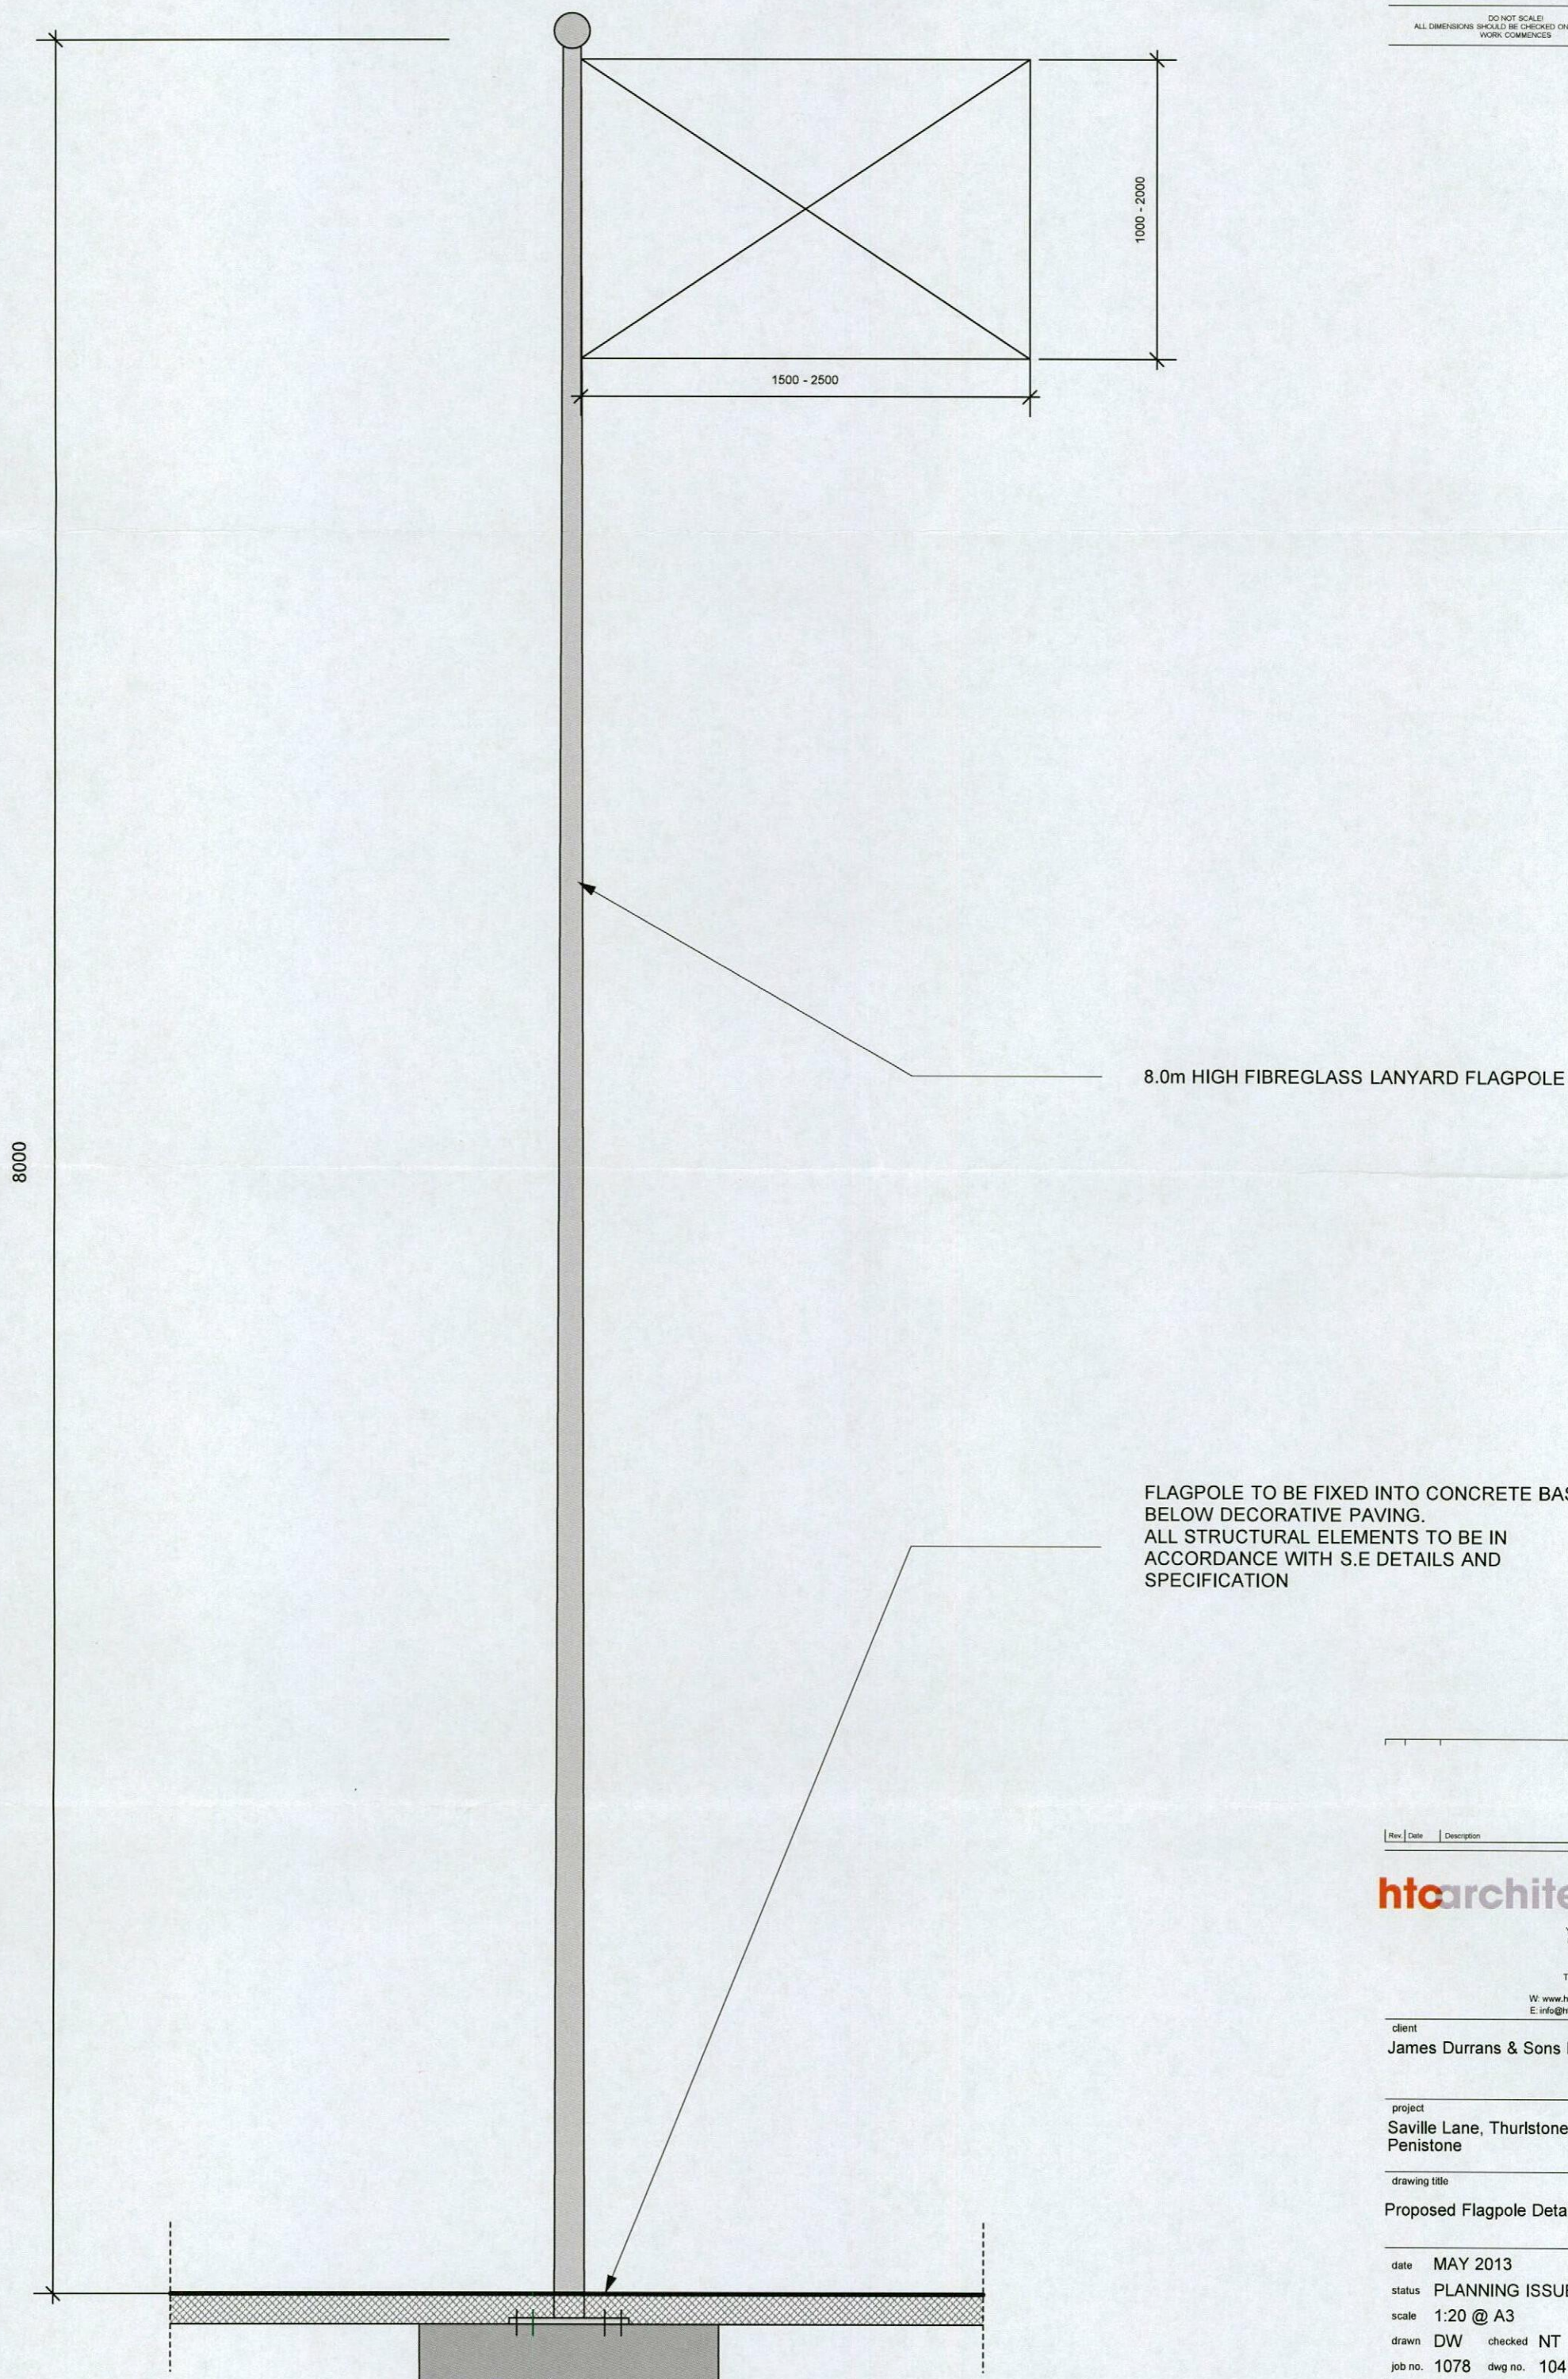

8.0m HIGH FIBREGLASS LANYARD FLAGPOLE

FLAGPOLE TO BE FIXED INTO CONCRETE BASE
BELOW DECORATIVE PAVING.
ALL STRUCTURAL ELEMENTS TO BE IN
ACCORDANCE WITH S.E DETAILS AND
SPECIFICATION

Rev.	Date	Description	Drawn

htcarchitects

York Place Studio
8 Britannia Street
Leeds
LS1 2DZ
T: (0113) 244 3457

W: www.htcarchitects.co.uk
E: info@htcarchitects.co.uk

client
James Durrans & Sons Ltd.

project
**Saville Lane, Thurlstone
Penistone**

drawing title
Proposed Flagpole Detail

date **MAY 2013**
status **PLANNING ISSUE**
scale **1:20 @ A3**
drawn **DW** checked **NT**
job no. **1078** dwg no. **104** rev.