


N

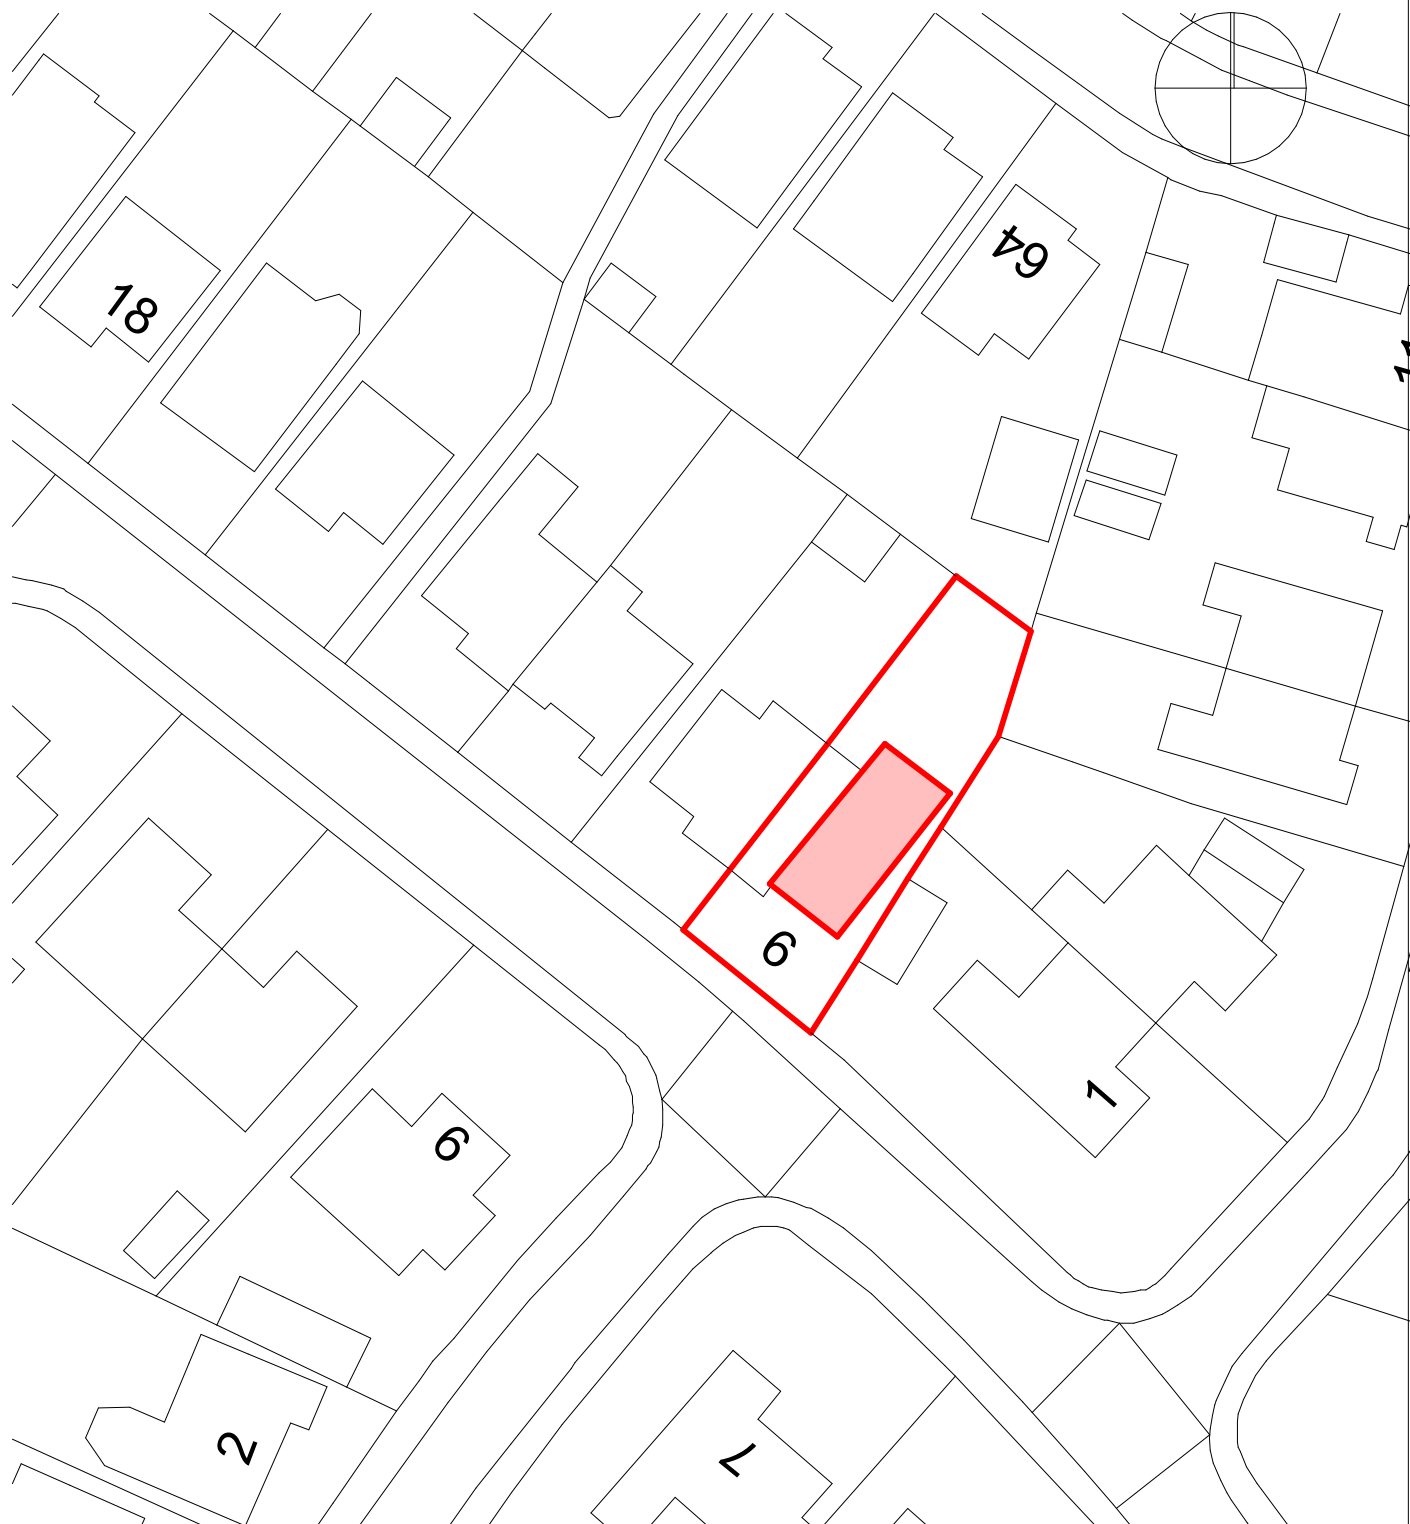

Alan Robinson
Chartered Architect BA Dip Arch RIBA, BSc (Hons)PM
2 Gawber Road, Barnsley S75 2AF
Tel/Fax 01226 286066 Mob 07947808933

Client **Slater**

Project: **Proposed New Pitched roof to
Existing Garage at
8 Baslow Crescent Dodworth**

Drawing Name

Site Plan

Drawing Scale: 1/500

Rev: #Rev: