




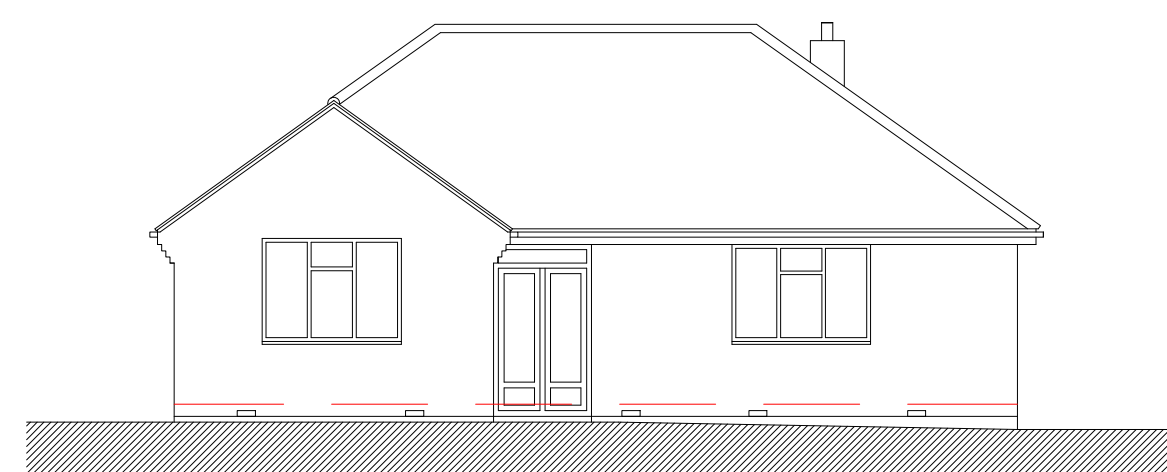


north elevation 1:100

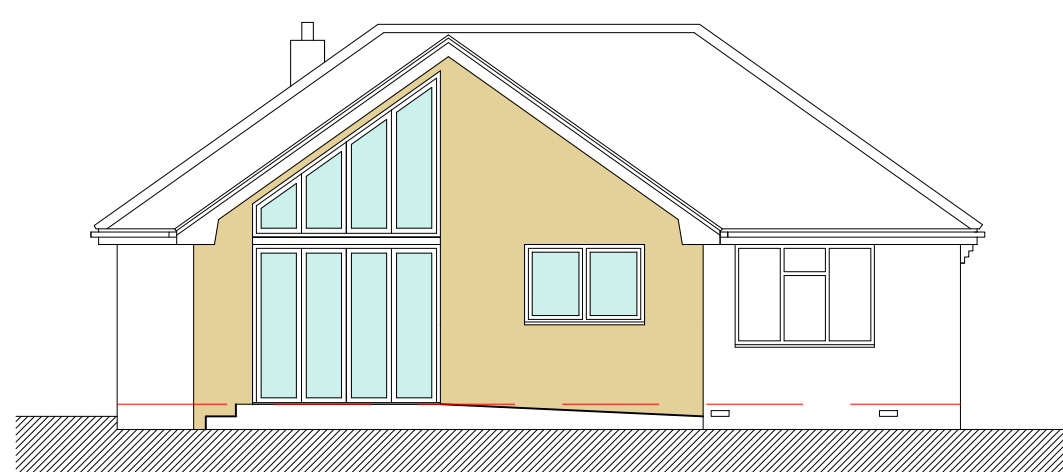


south elevation 1:100

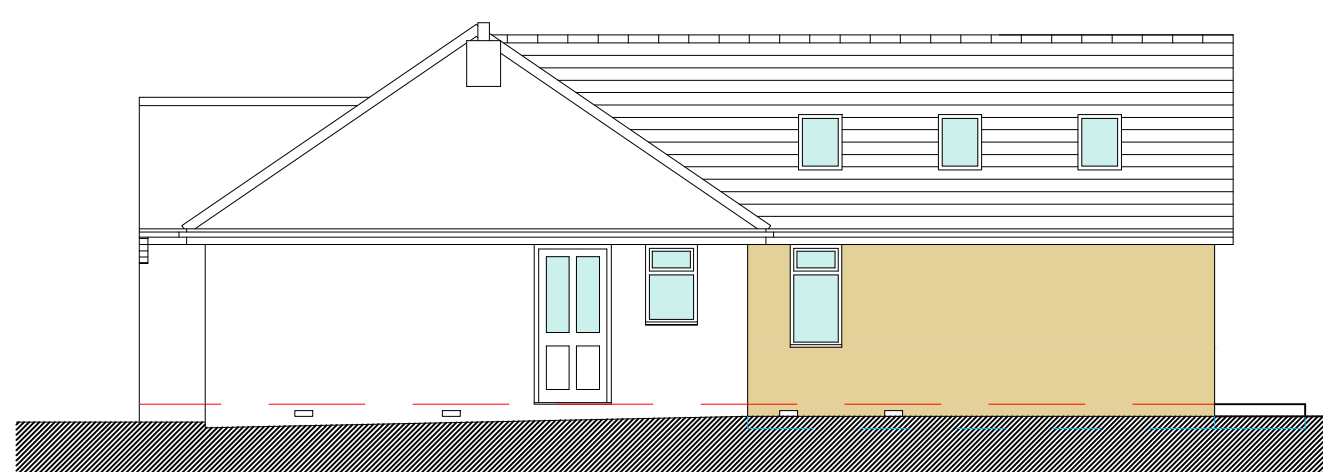



west elevation 1:100

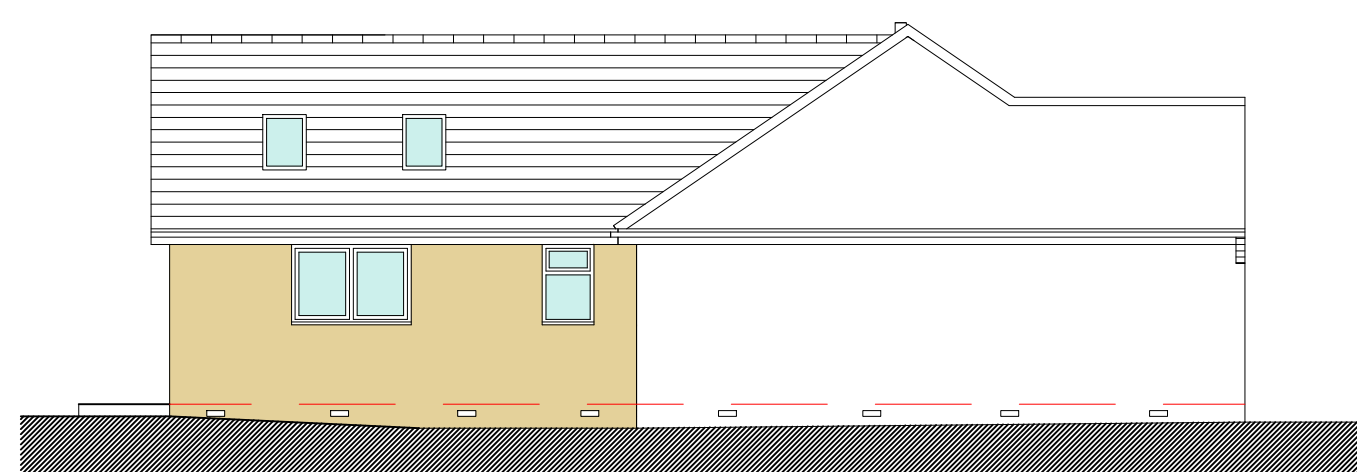

east elevation 1:100

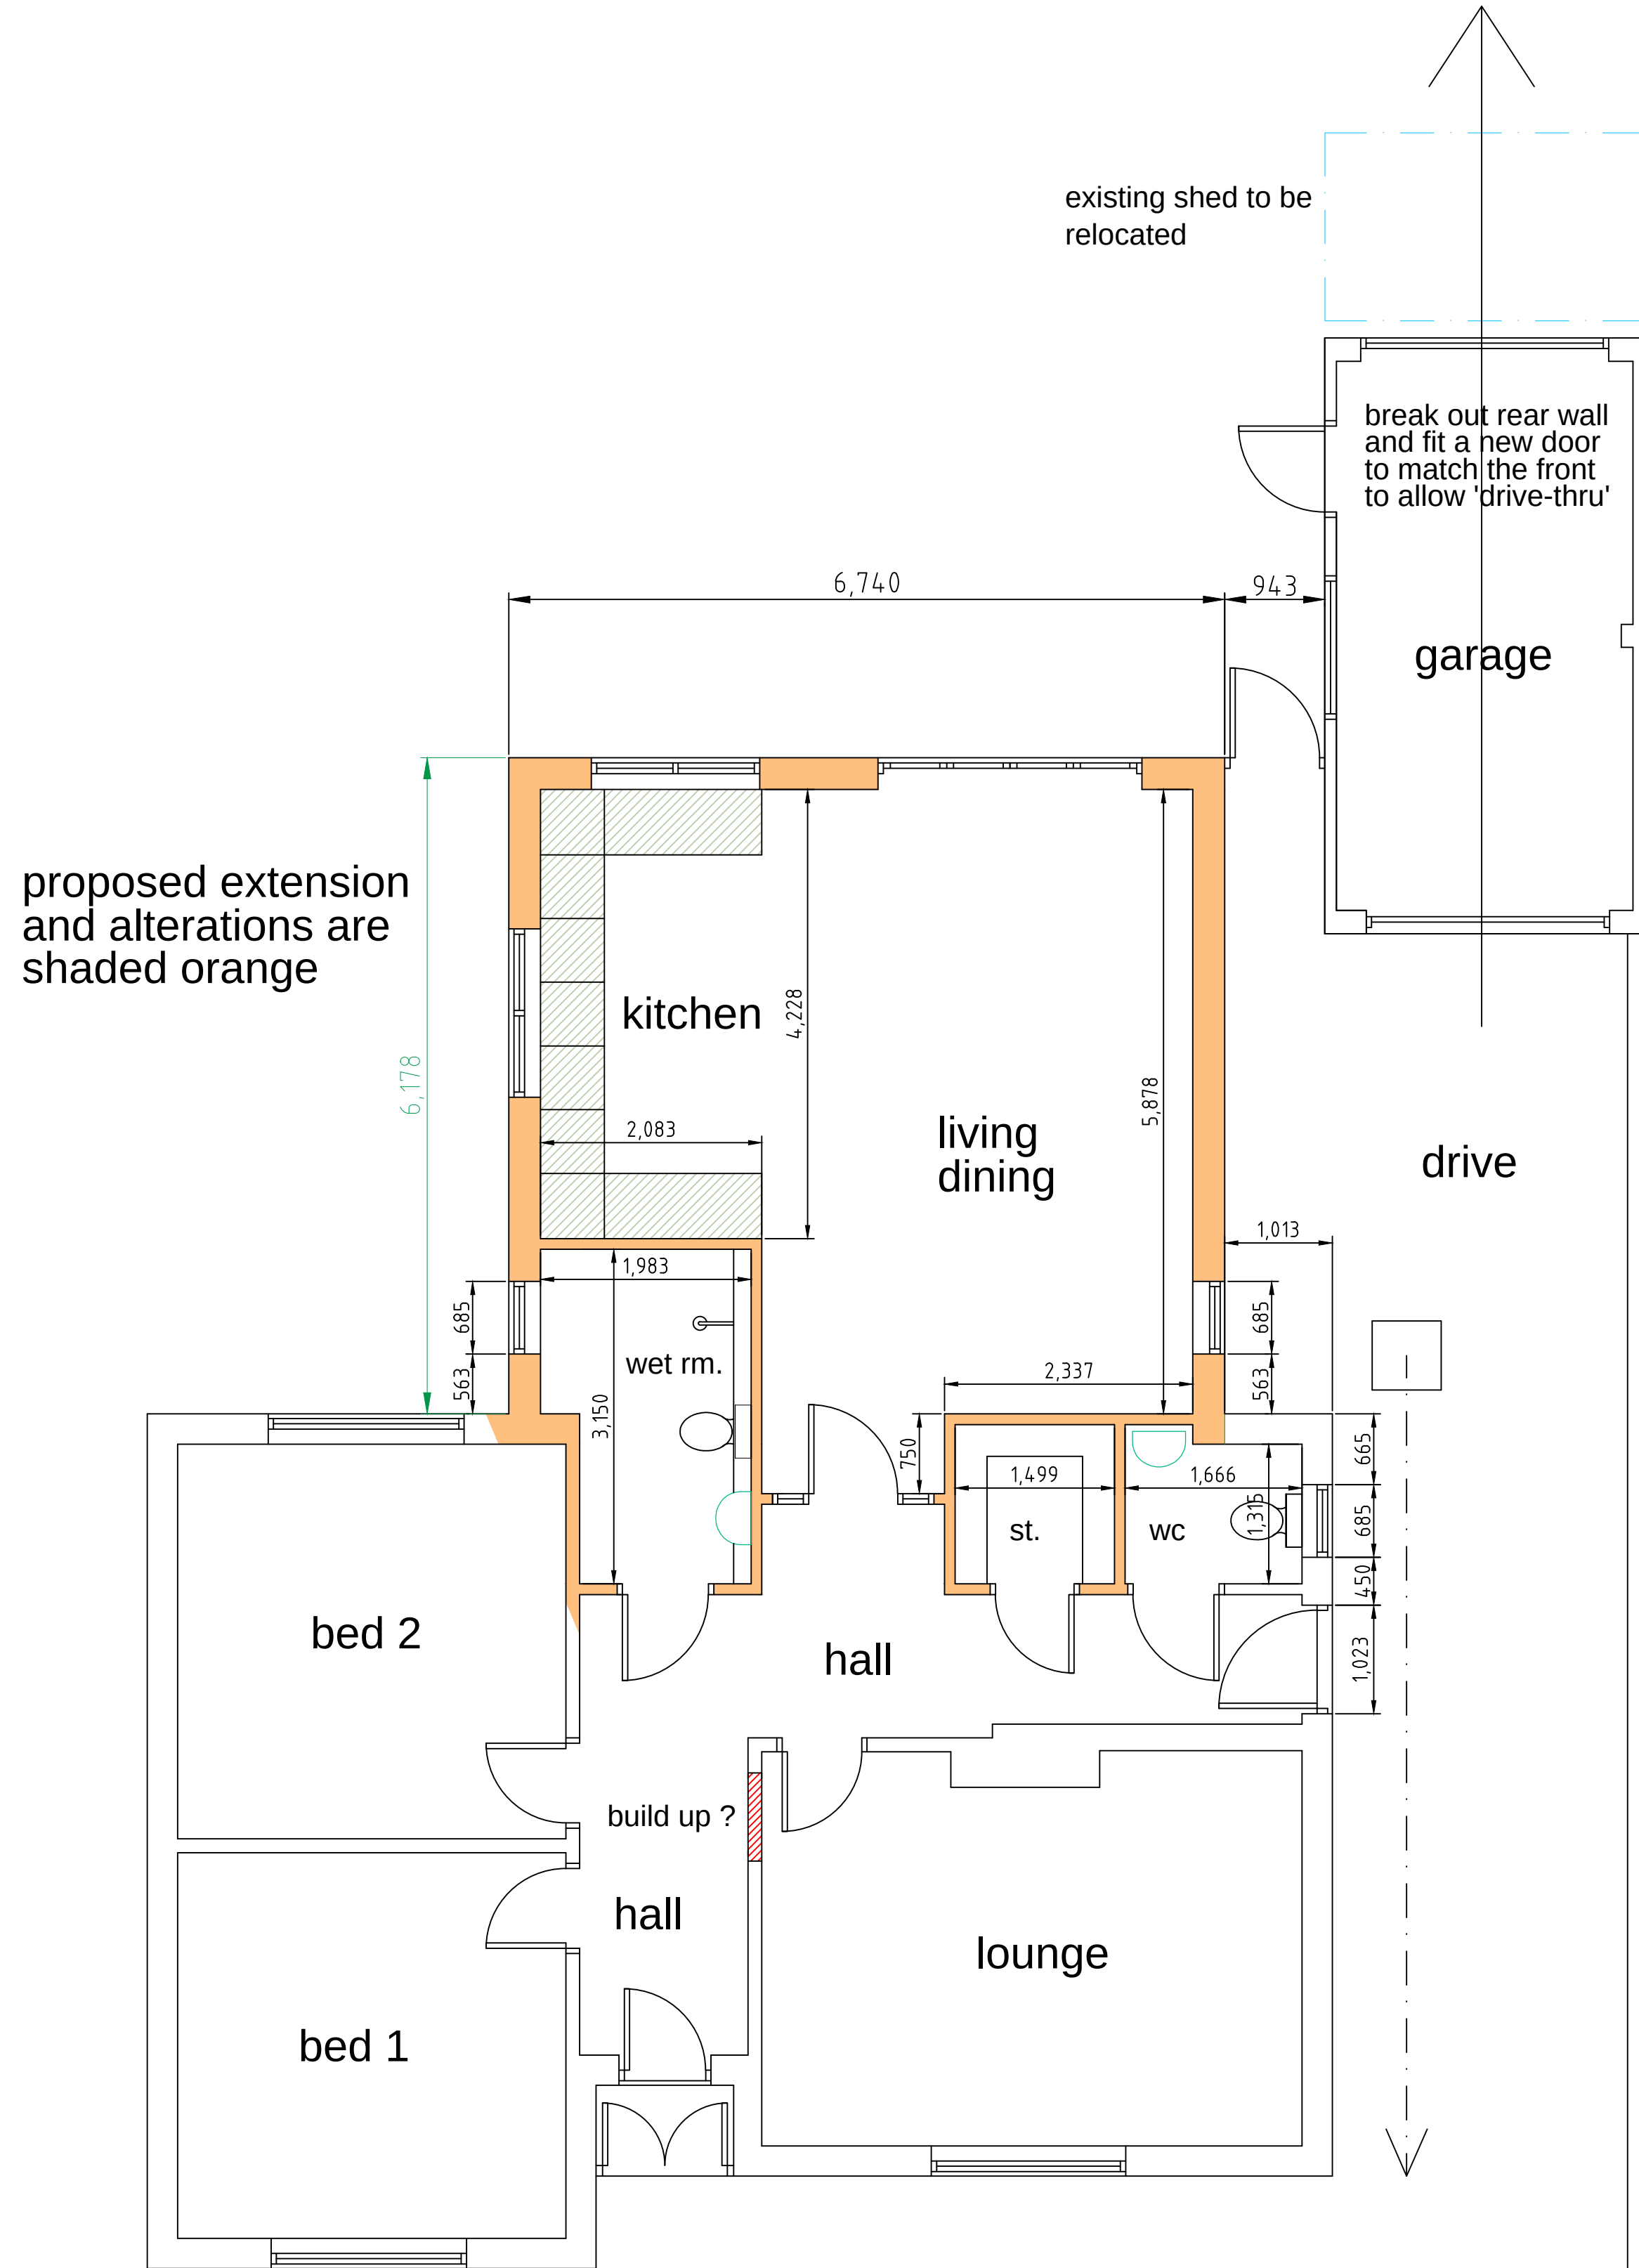


proposed floor layout 1:50

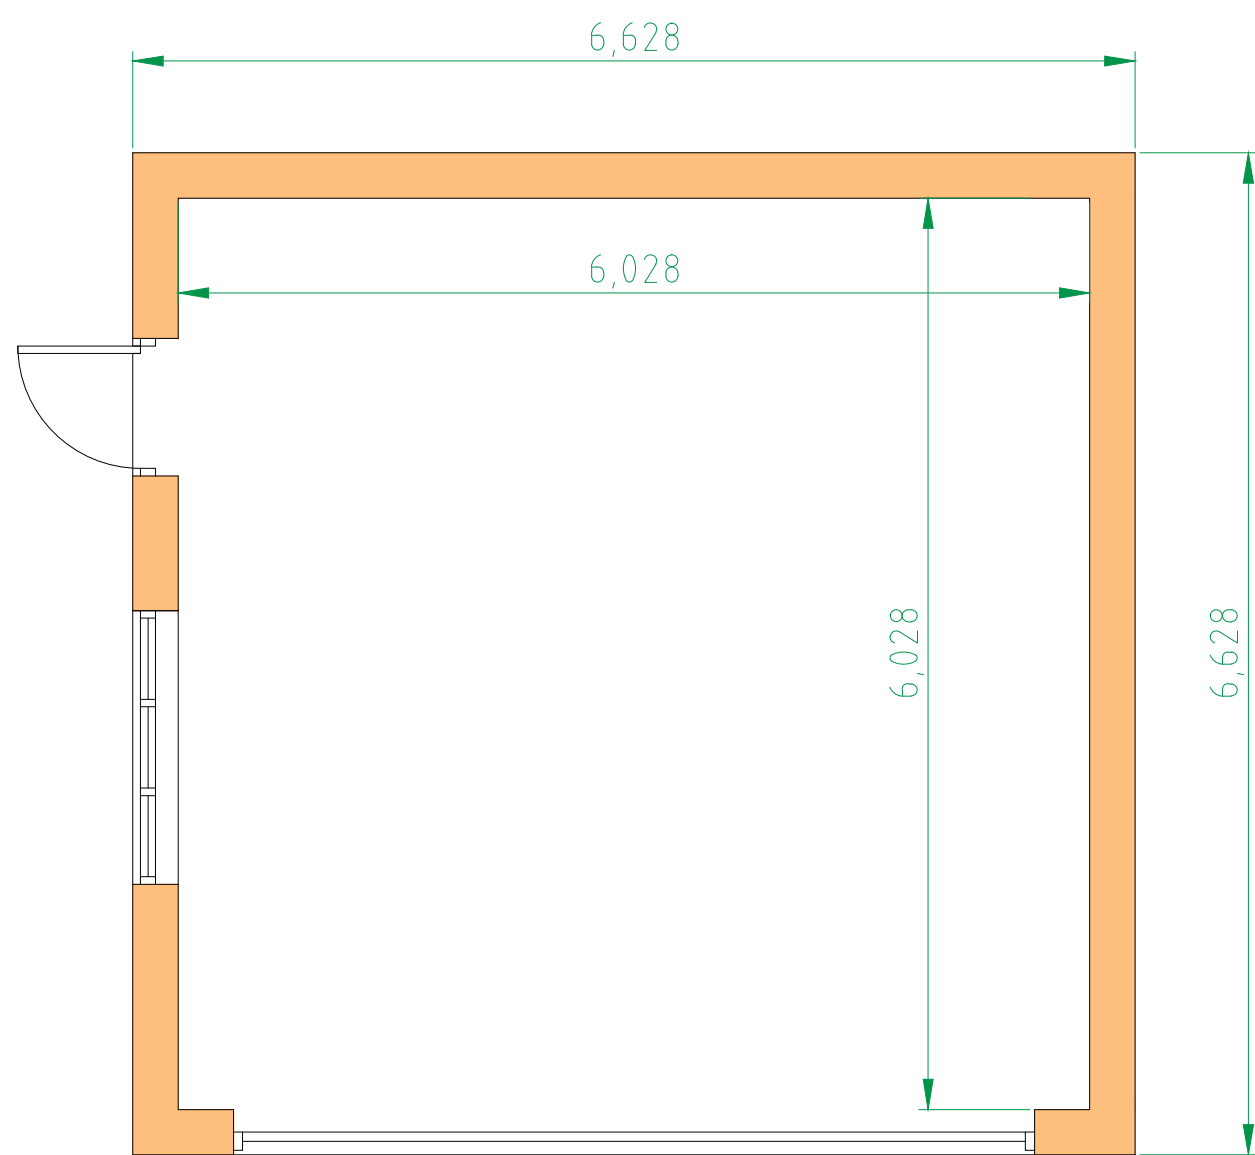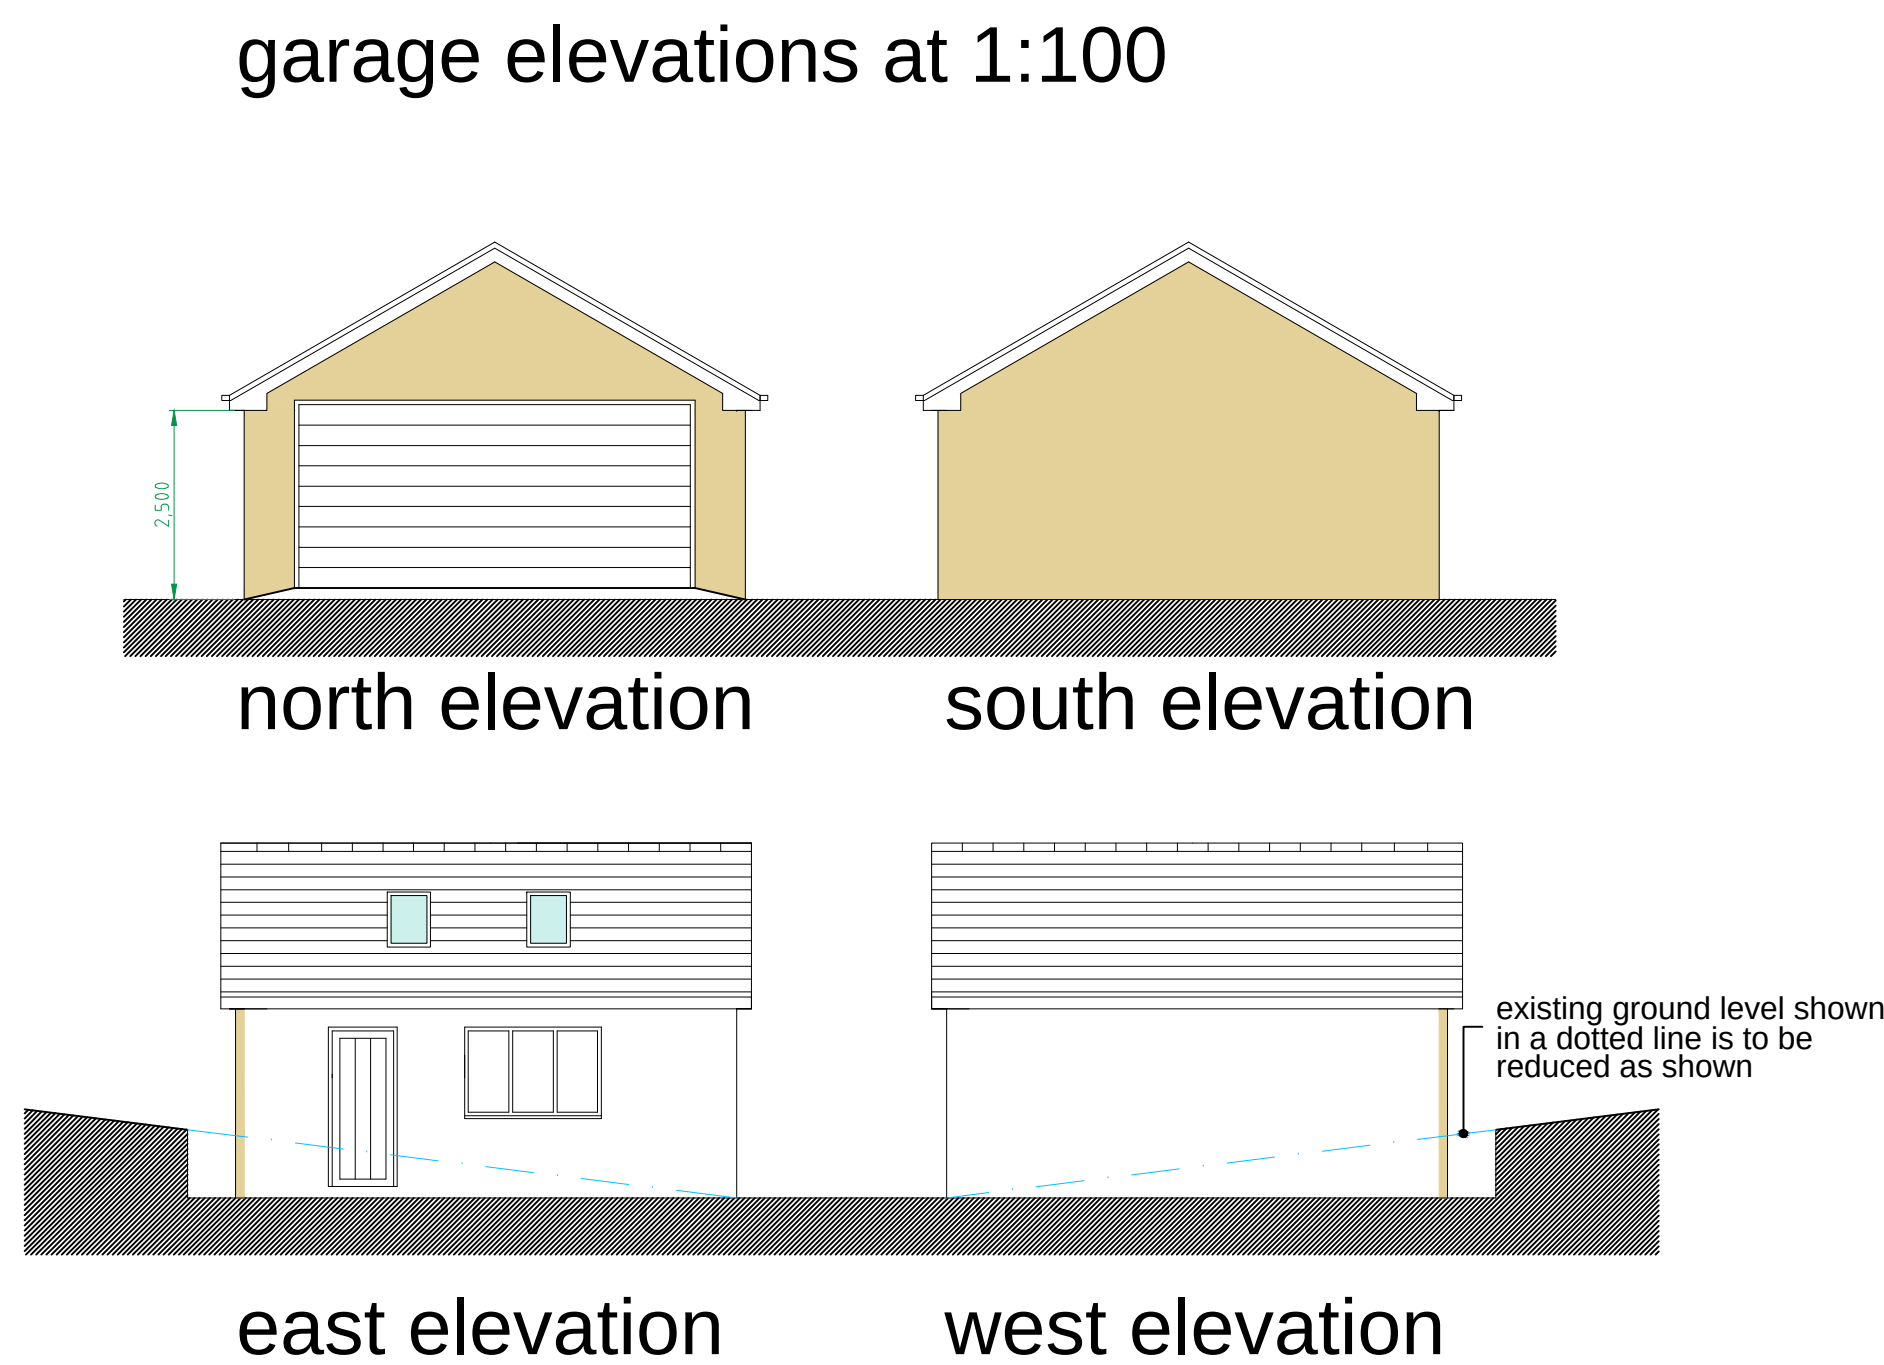

proposed garage 1:50

1) This drawing and the design and details depicted thereon are the copyright of Peter Dimberline Chartered Architect.
2) All dimensions on this drawing are to be checked by the Contractor and any discrepancies are to be reported to the Architect.
3) Do not scale critical dimensions off this drawing.
4) Contractor to ensure that all Health & Safety requirements (CDM Regulations) in relation to this project will be complied with.

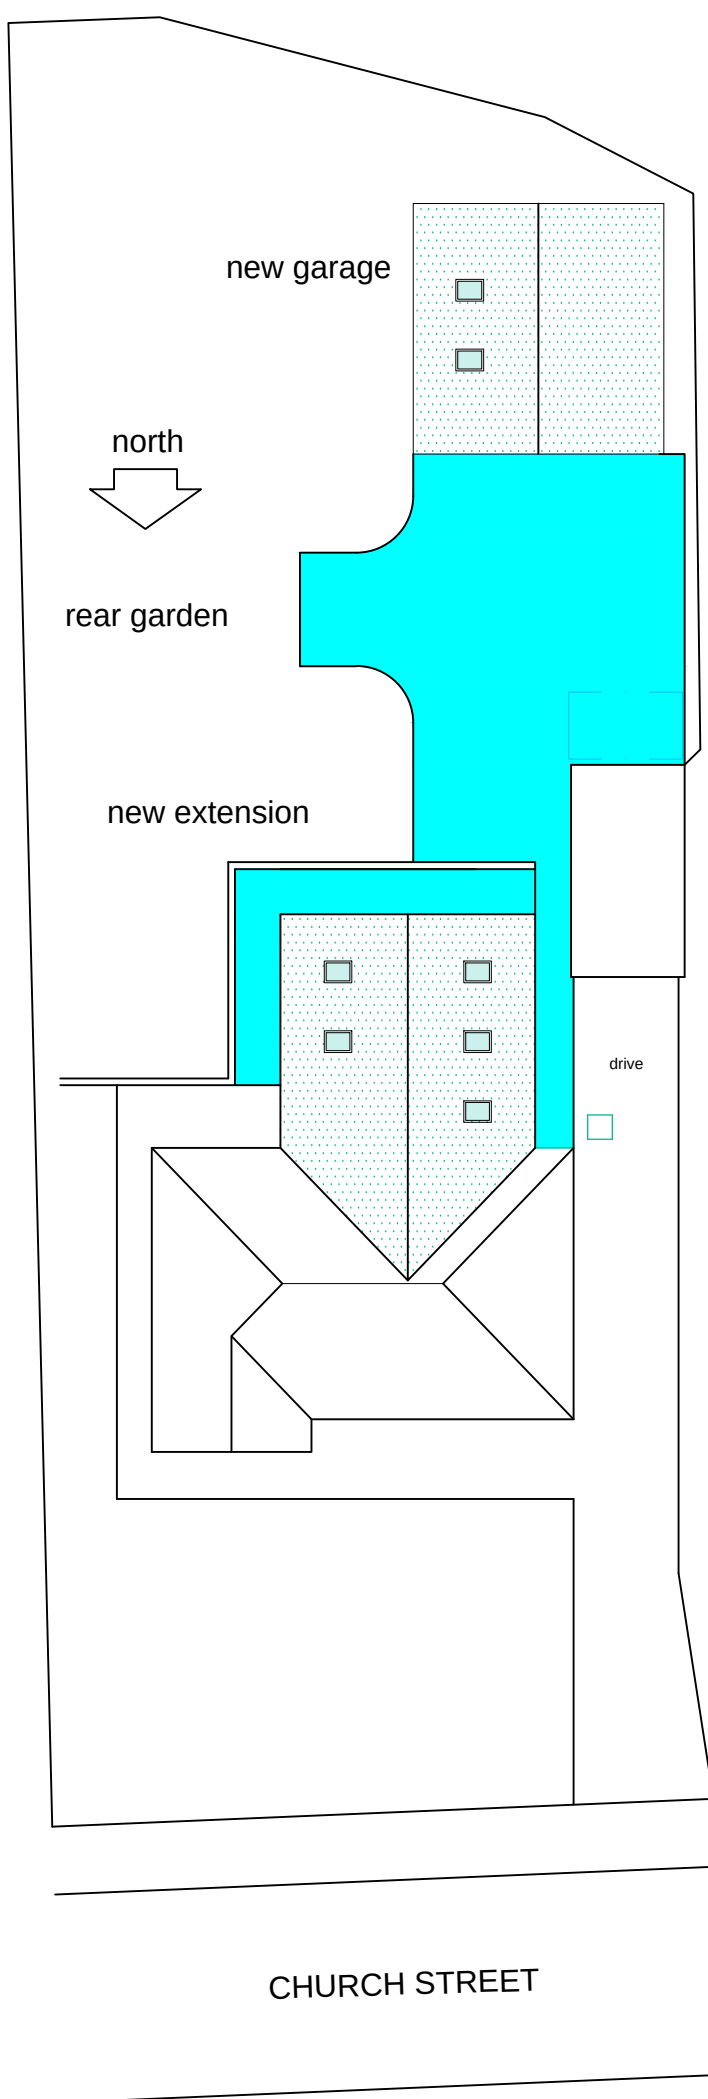

proposed site layout 1:200

REVISIONS

PETER DIMBERLINE Dip Arch, RIBA CHARTERED ARCHITECT	
2 TIPSEY COURT, STAINCROSS BARNSELY, S75 6FZ	
tel/fax (01226) 390947 email: pdimberline@tiscali.co.uk	
CLIENT	Mr and Mrs Walker
PROJECT	Proposed extension to existing dwelling and erection of a detached garage.
LOCATION	79 Church Street, Gawber, Barnsley S75 2RJ
DRAWING	Proposed details
SCALES	1:50, 1:100 & 1:200
DATE	Nov '18
DRWG No.	2018/19/02
REV.	DRAWN BY PD