



NORTH (FRONT) ELEVATION AS EXISTING
SCALE 1:100




WEST (SIDE) ELEVATION AS EXISTING
SCALE 1:100




SOUTH (REAR) ELEVATION AS EXISTING
SCALE 1:100




EAST (SIDE) ELEVATION AS EXISTING
SCALE 1:100

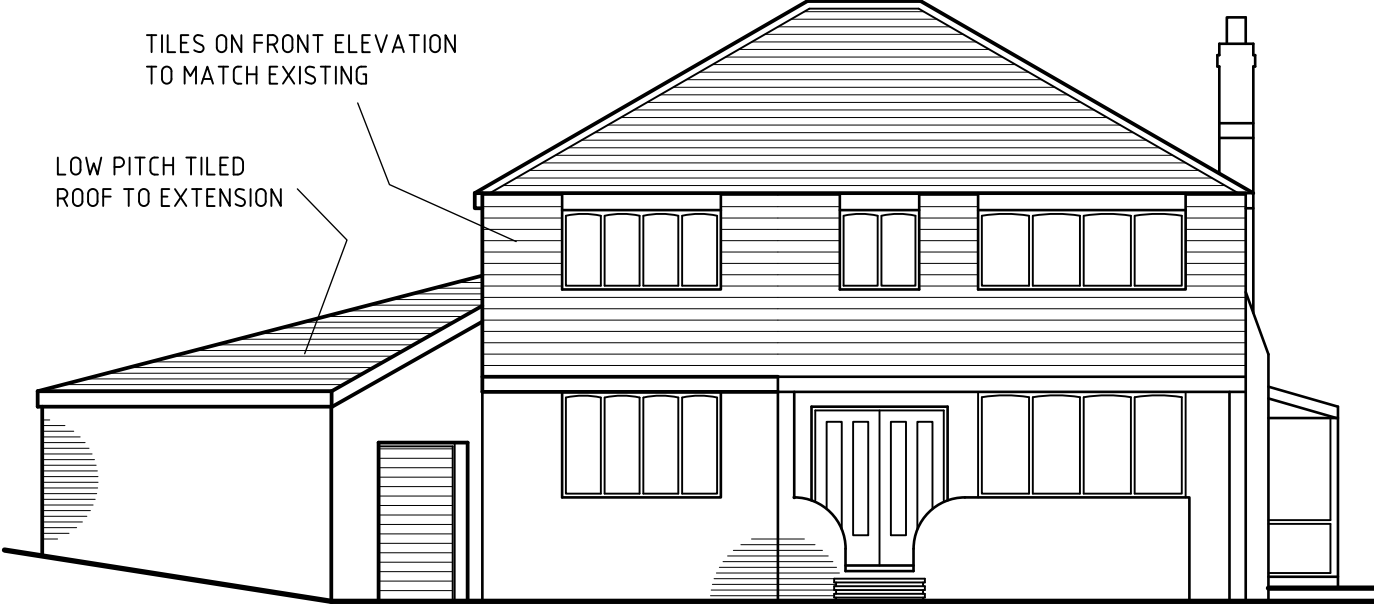


NORTH (FRONT) ELEVATION AS PROPOSED
SCALE 1:100

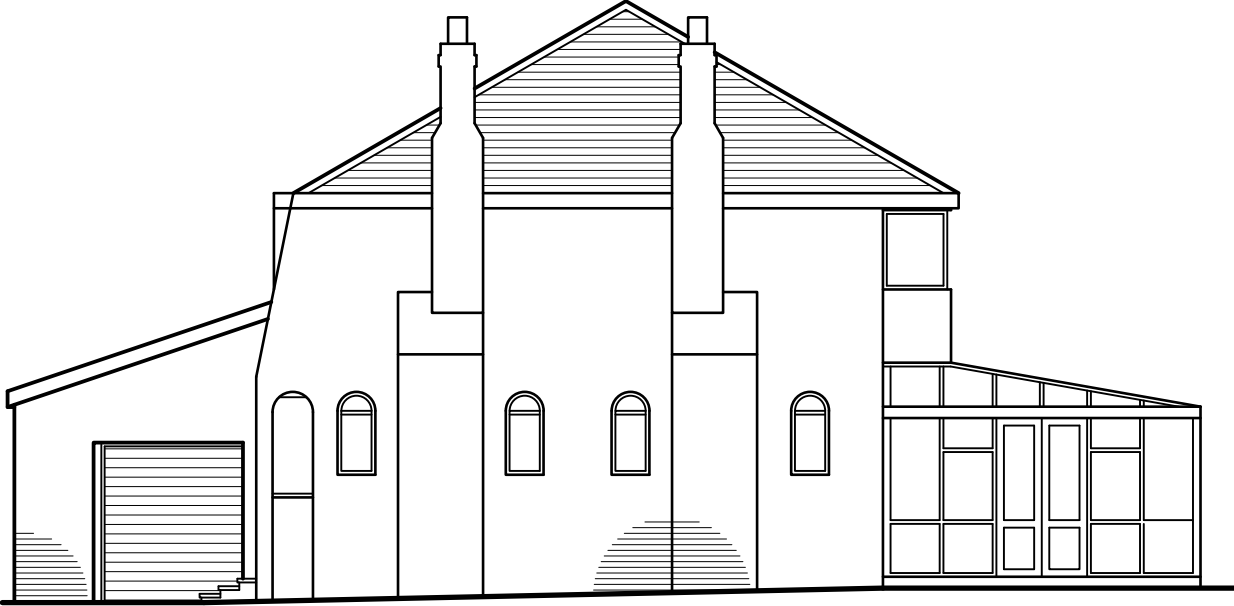


WEST (SIDE) ELEVATION AS PROPOSED
SCALE 1:100

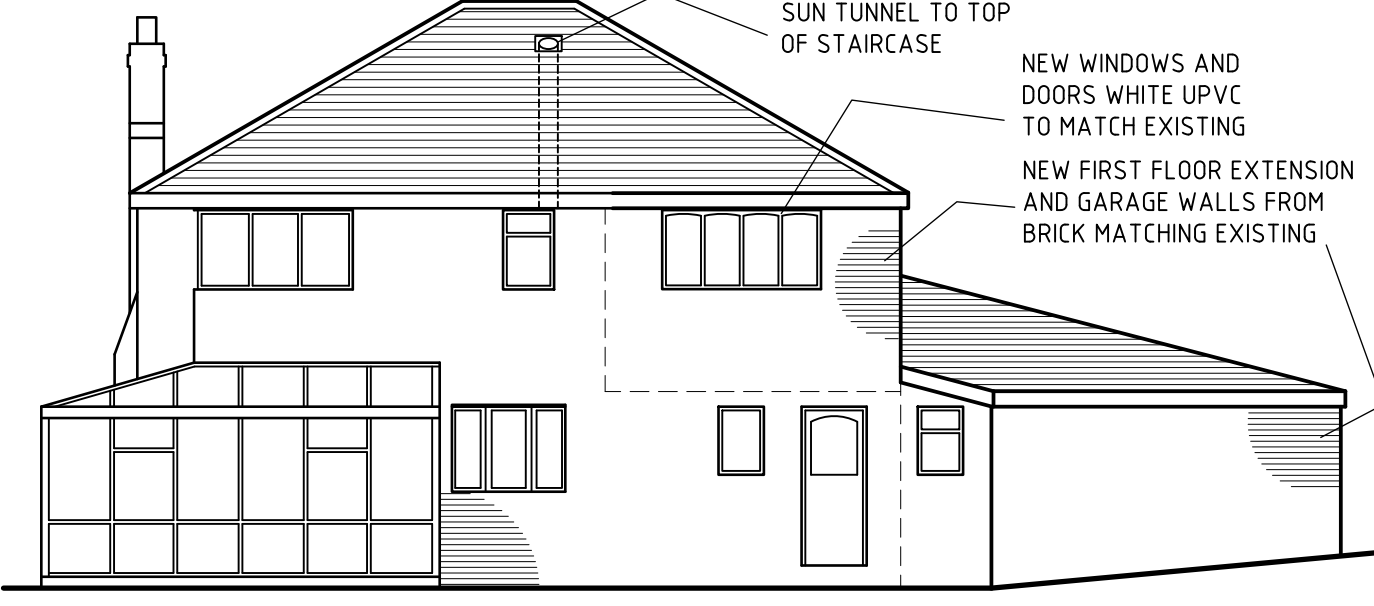


SOUTH (REAR) ELEVATION AS PROPOSED
SCALE 1:100

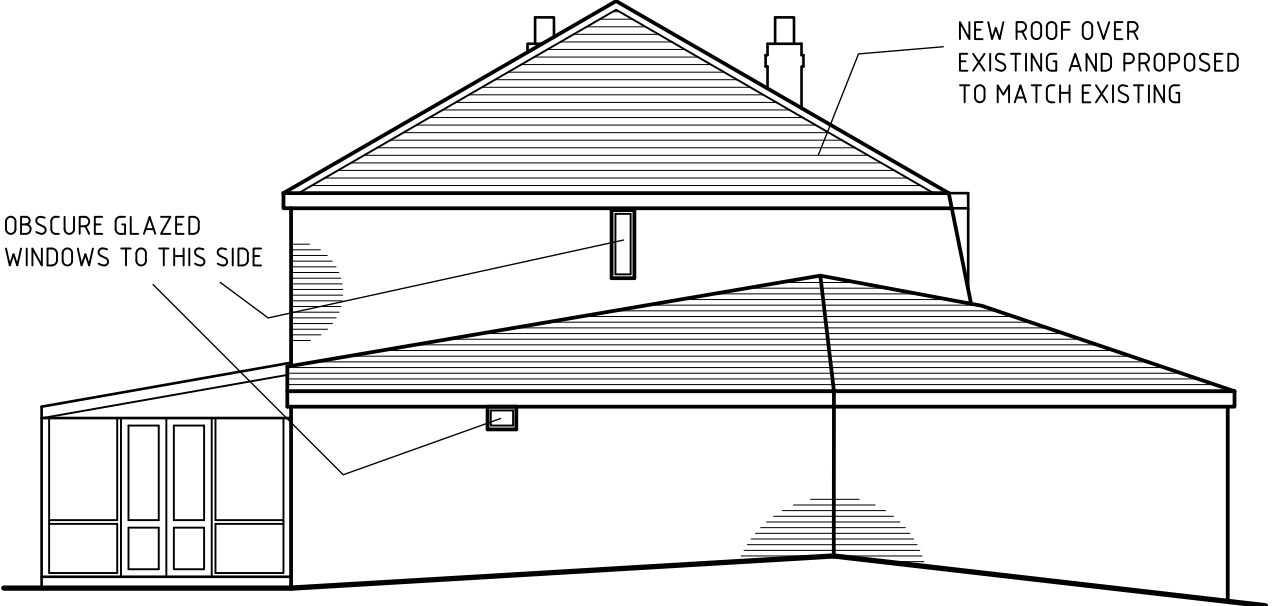


EAST (SIDE) ELEVATION AS PROPOSED
SCALE 1:100

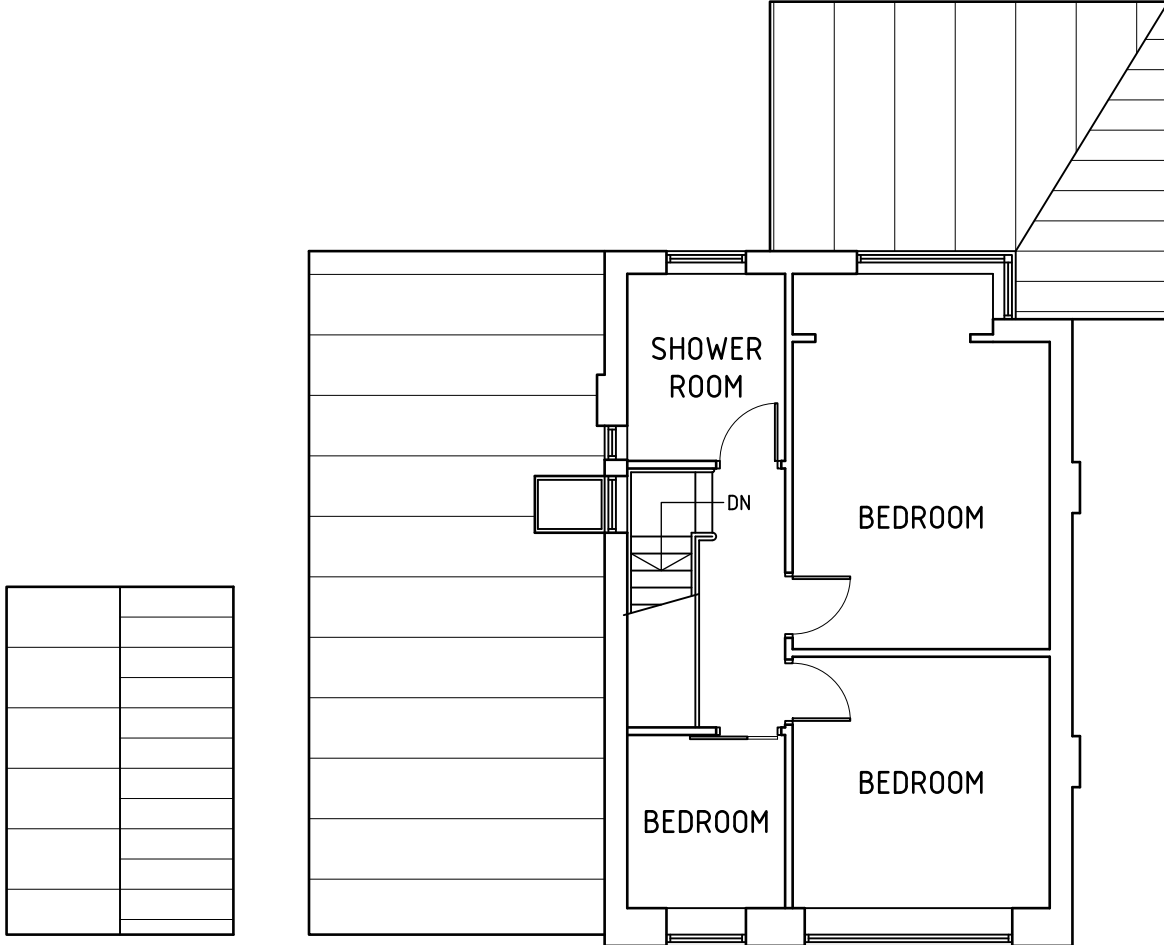


FIRST FLOOR PLAN AS EXISTING
SCALE 1:100

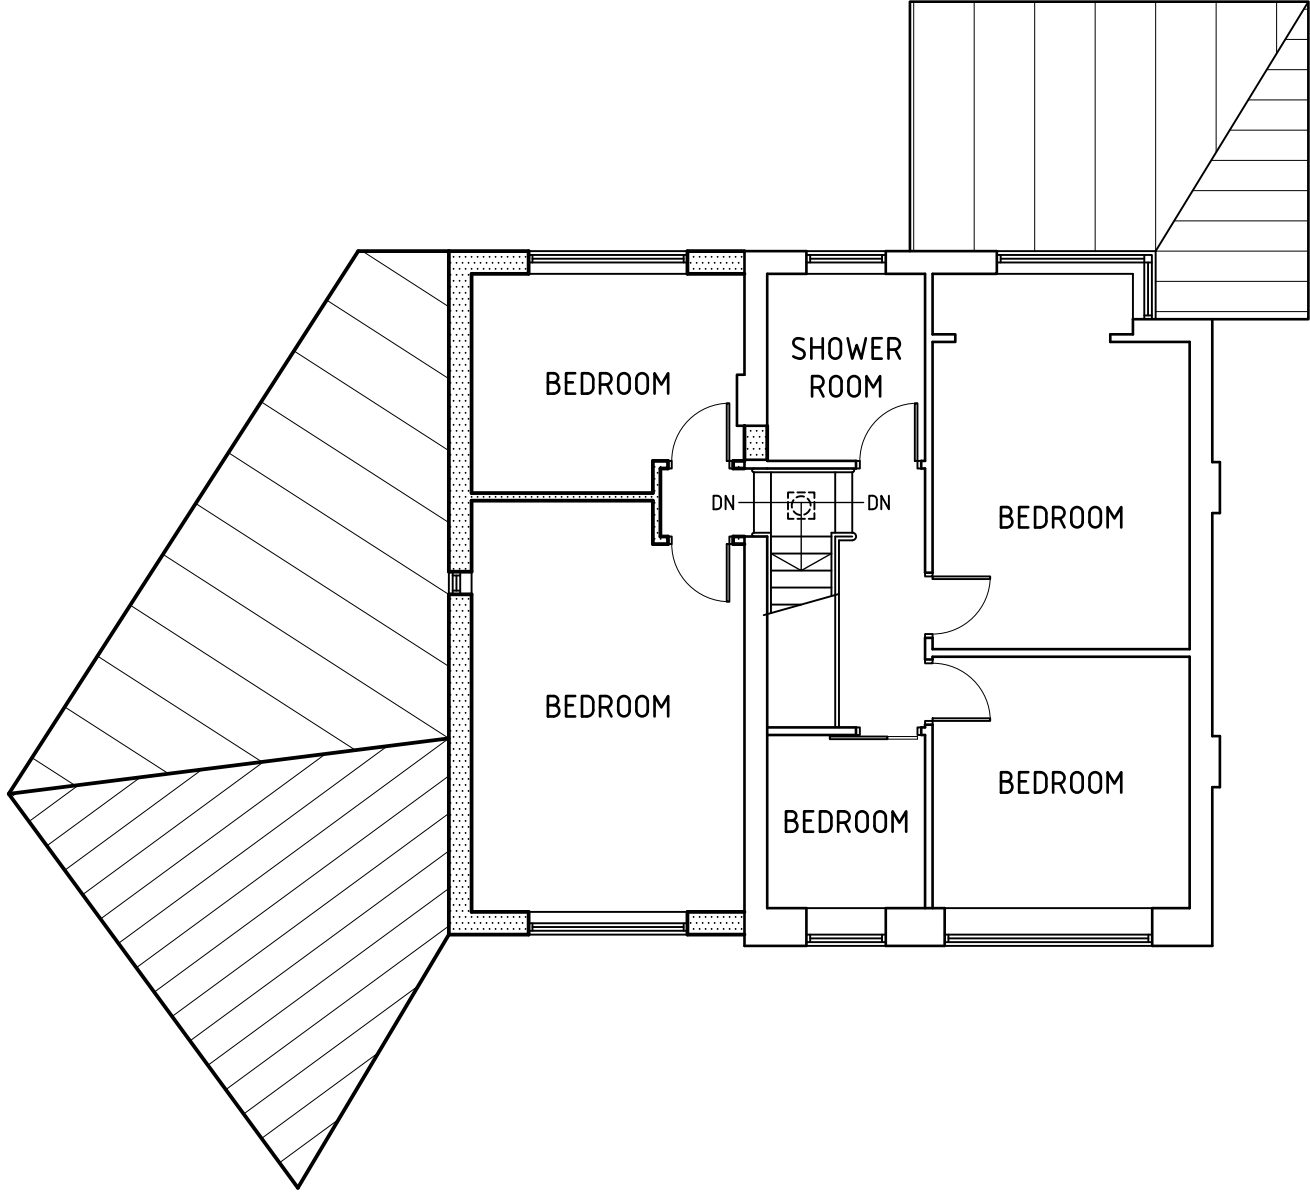


FIRST FLOOR PLAN AS PROPOSED
SCALE 1:100

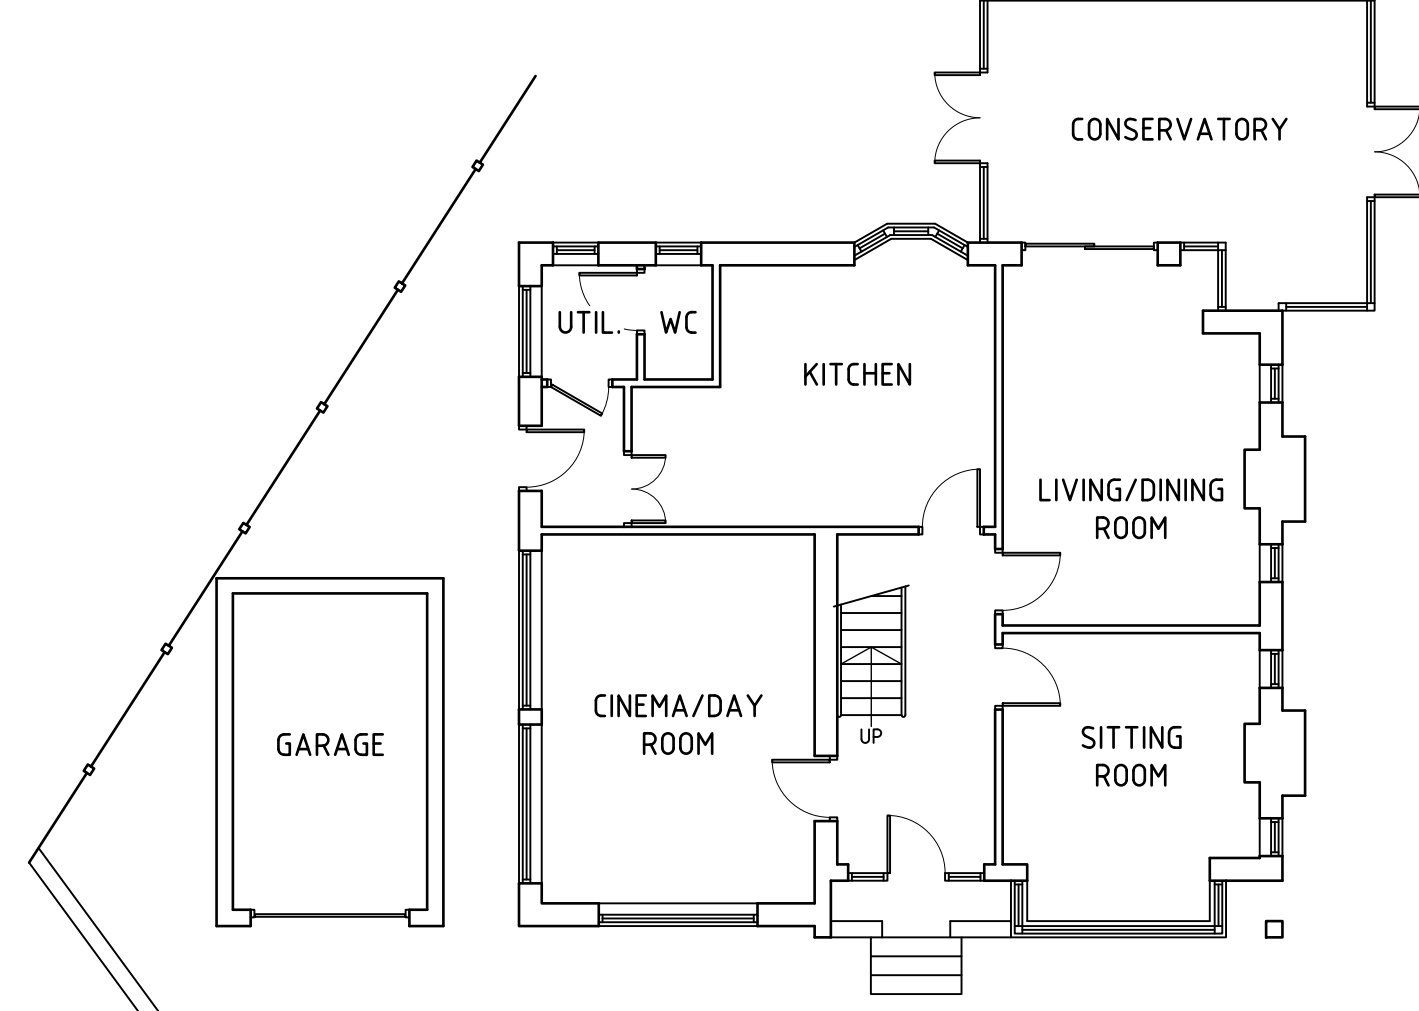

GROUND FLOOR PLAN AS EXISTING
SCALE 1:100

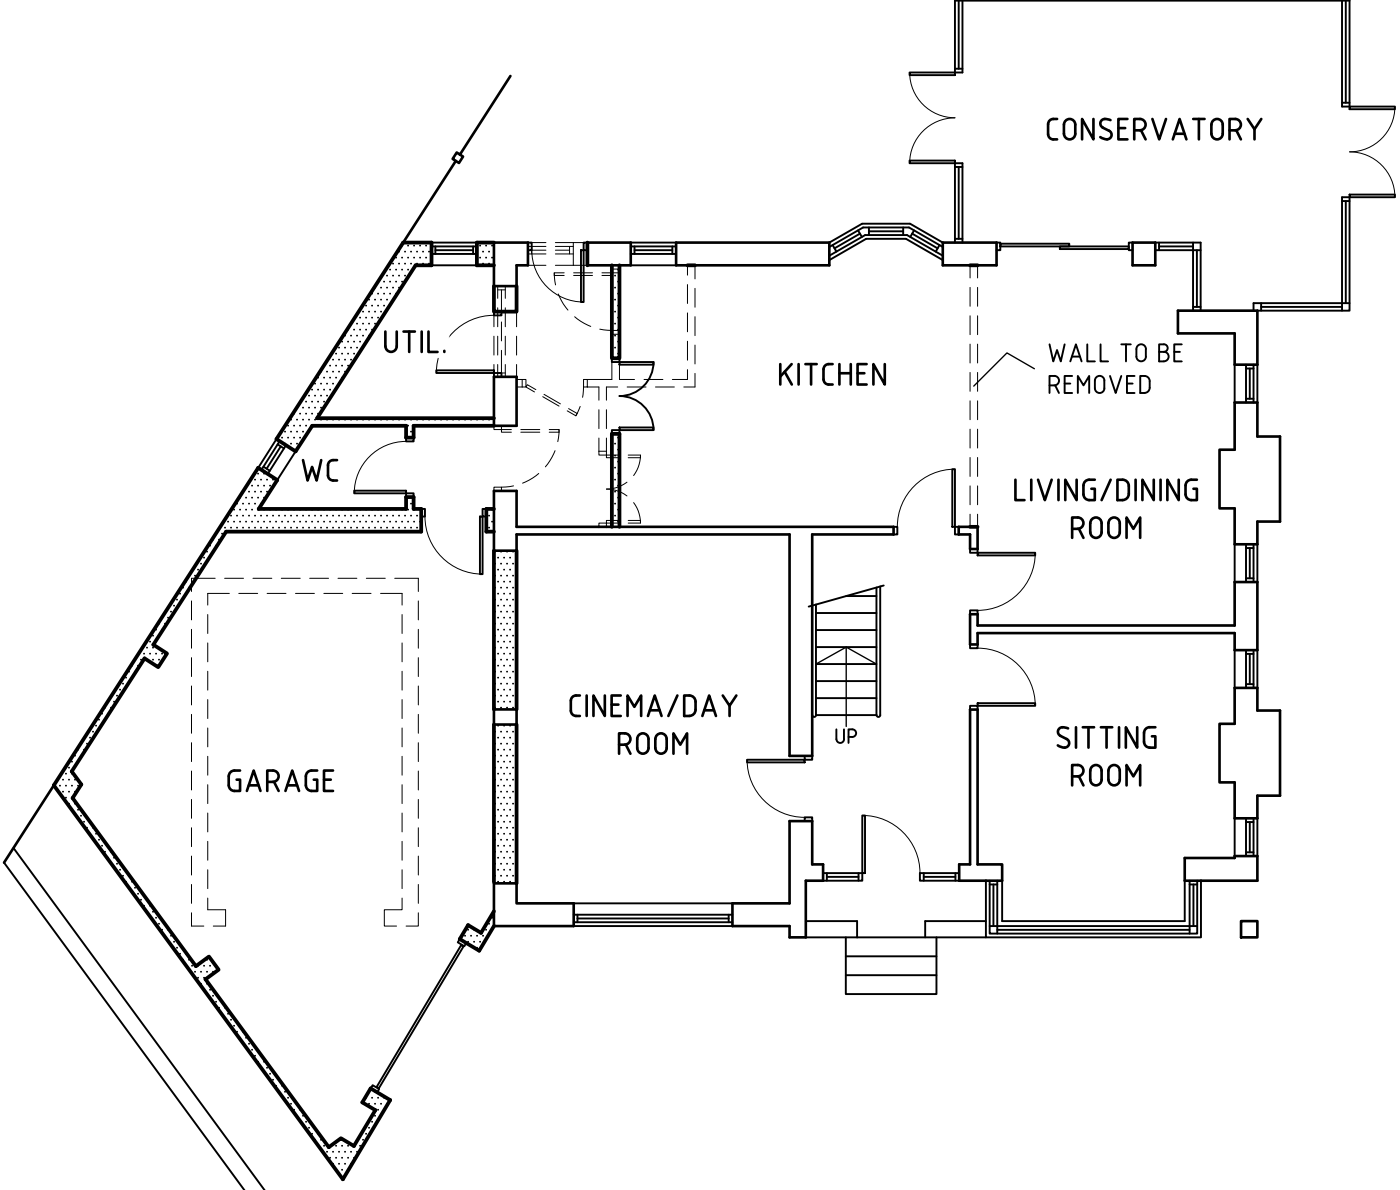

GROUND FLOOR PLAN AS PROPOSED
SCALE 1:100

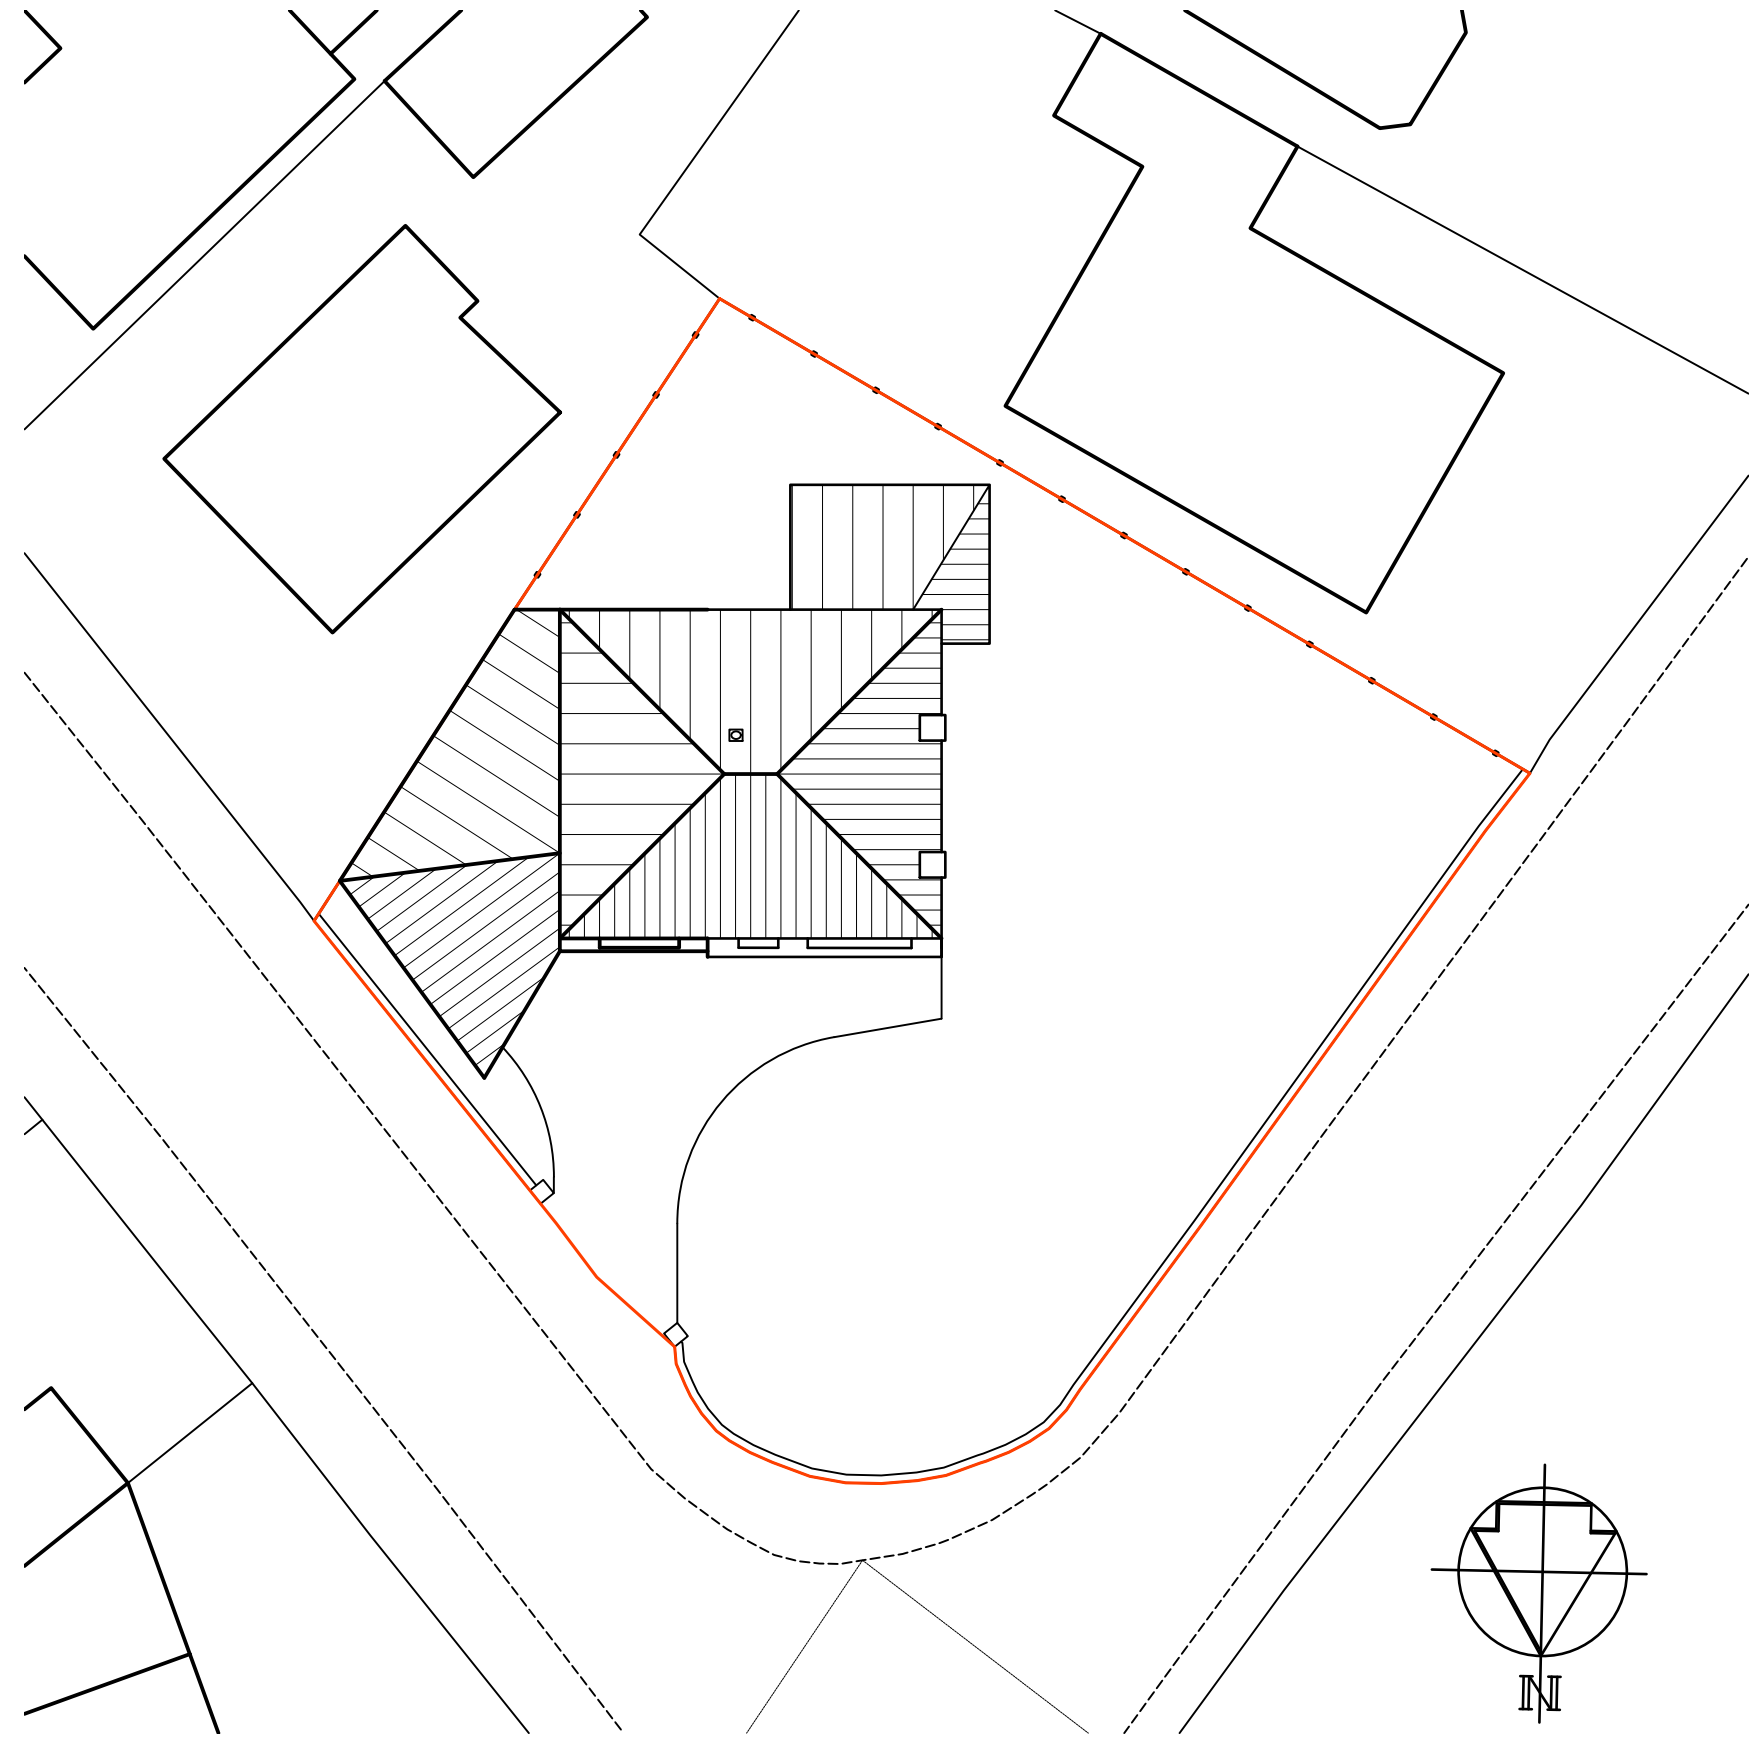

SITE PLAN AS PROPOSED
SCALE 1:200

NOTES

- THIS DRAWING IS NOT VALID FOR CONSTRUCTION UNLESS THE DRAWING STATUS IS INDICATED 'APPROVED FOR CONSTRUCTION' AND THE DRAWING No. IS PREFIXED WITH THE LETTER 'C'. THIS DRAWING IS TO BE READ AT FULL SIZE ON A1 SHEET.
- THIS PROJECT IS SUBJECT TO C.D.M. LEGISLATION. A PLANNING SUPERVISOR SHOULD BE APPOINTED BY THE CLIENT.
- THIS DRAWING IS TO BE READ IN CONJUNCTION WITH THE ASSOCIATED PETER WADE CONSULTANCY DRAWINGS AS LISTED ON THE DRAWING ISSUE REGISTER. RECIPIENTS OF ALL DRAWINGS ARE TO ENSURE THAT THEY ARE WORKING TO CURRENT REVISIONS OF ALL DRAWINGS AND THAT THE REVISION HAS BEEN APPROVED FOR CONSTRUCTION BEFORE WORKS COMMENCE.
- ALL WORKS TO COMPLY WITH PETER WADE CONSULTANCY CONDITIONS WHERE APPLICABLE.
- PLEASE NOTE THAT ANY DEVIATION FROM THIS DRAWING MAY INVALIDATE STATUTORY APPROVALS AND WILL INVALIDATE PI INSURANCE.
- ALL WORKS TO BE TO THE SATISFACTION OF THE BUILDING INSPECTOR. ANY CHANGES TO BE NOTIFIED TO PWC IN ADVANCE OF CARRYING OUT THE WORK.

REV D	19/04/21	GARAGE ROOF, FRONT ELEVATION AMENDED	RS
REV C	16/04/21	ALTERATIONS TO ROOF, WINDOWS	RS
REV B	14/04/21	ALTERATIONS TO ROOFS	RS
REV A	31/01/21	AMENDMENTS TO FLOOR PLANS, ELEVATIONS ADDED	RS

CLIENT: MR I SIMPSON
PROJECT: PROPOSED ALTERATIONS
2 AINSDALE ROAD
ROYSTON, S71 4HJ
TITLE: FLOOR PLANS & ELEVATIONS



Peter Wade Consultancy
ISO9001:2015 Cert No. 14135560
Telephone: (01977) 654300
E-mail: mail@peterwadeconsultancy.co.uk

DATE: MAR 21 SCALE: 1:100 at A1 DRAWN: RS

DRAWING No: 3416/01 REV: D

DRAWING STATUS: PRELIMINARY ISSUE
NOT FOR CONSTRUCTION

