




North Elevation

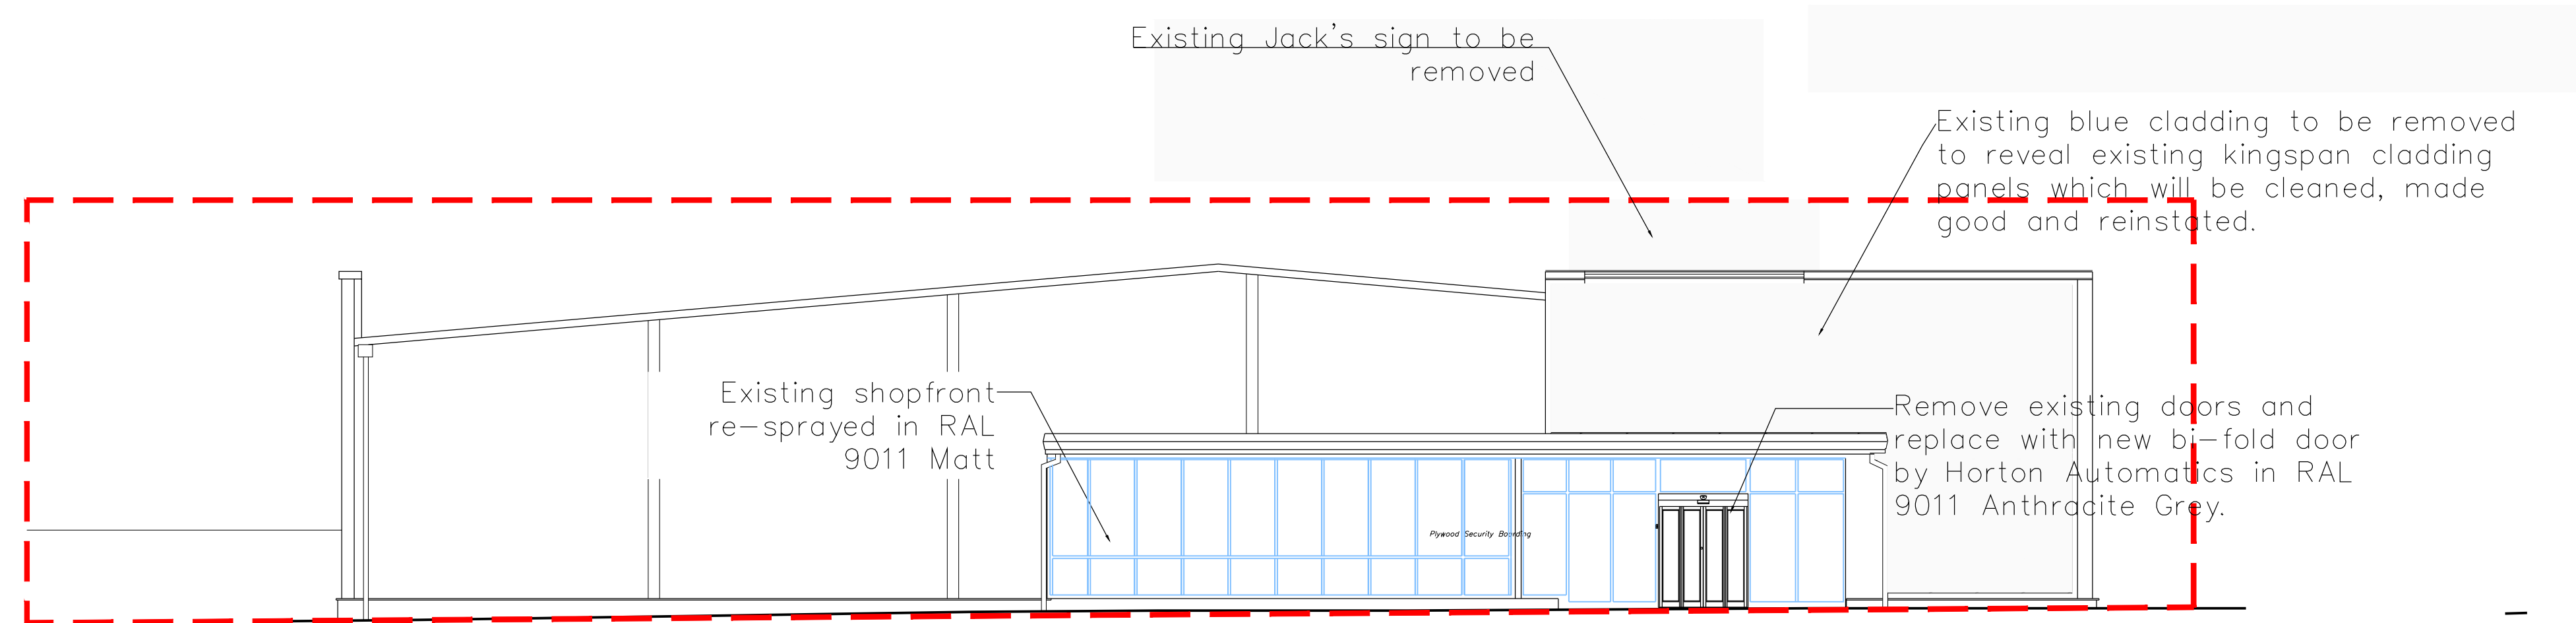


East Elevation

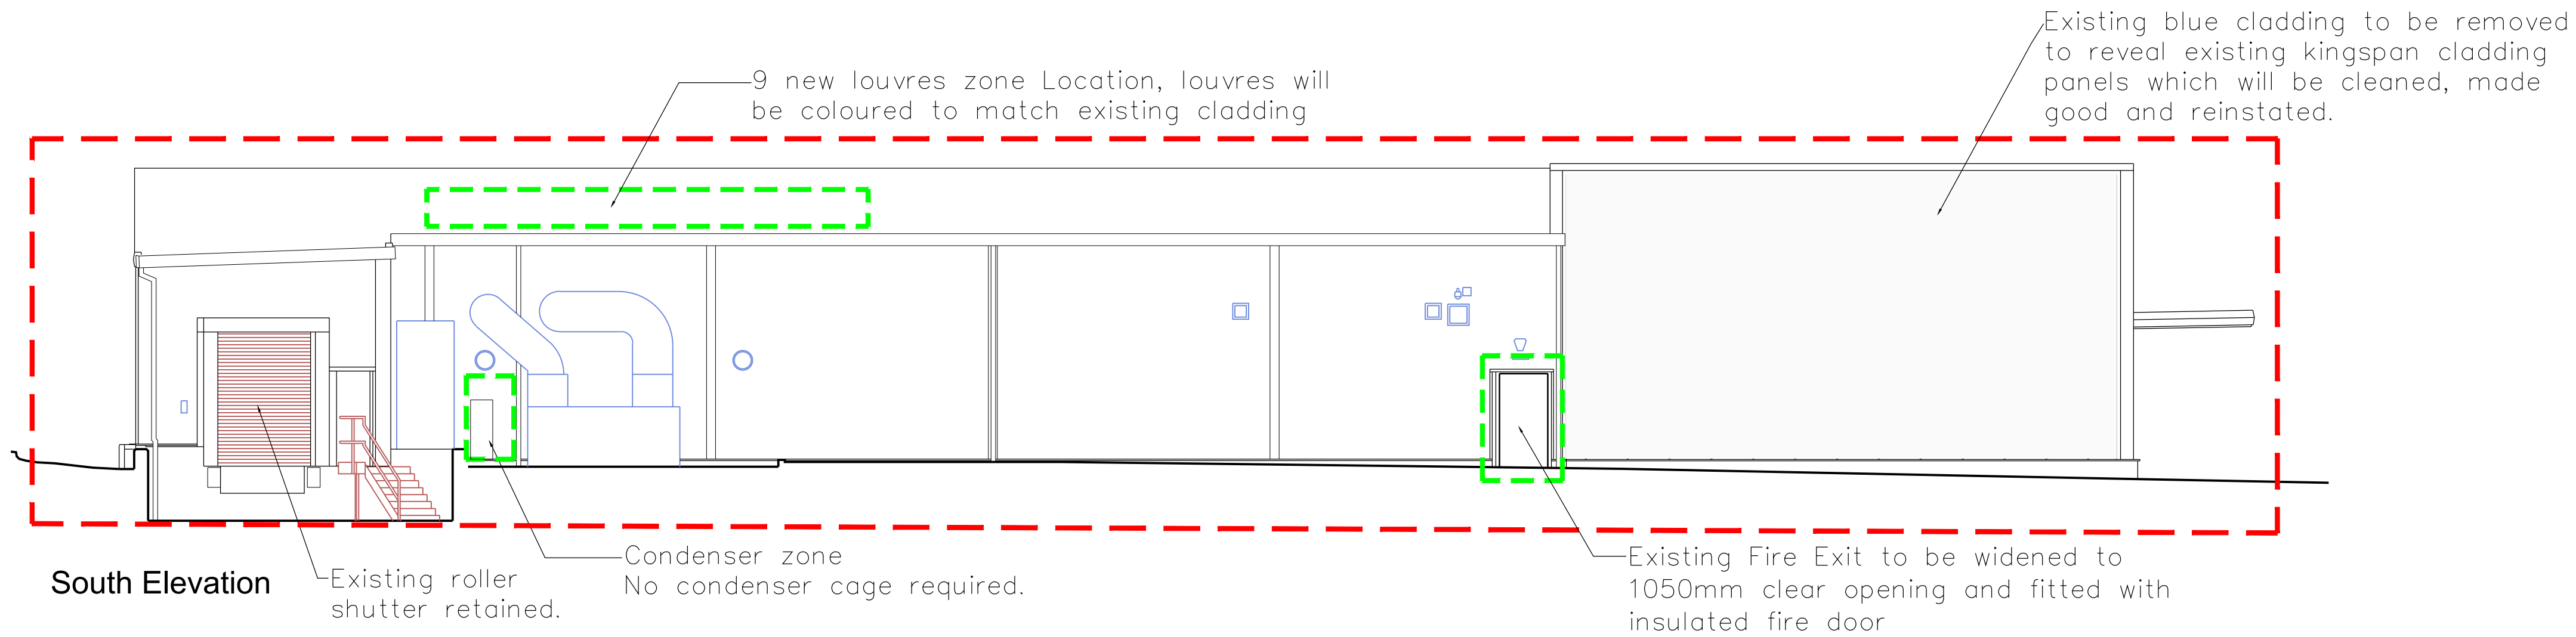

South Elevation

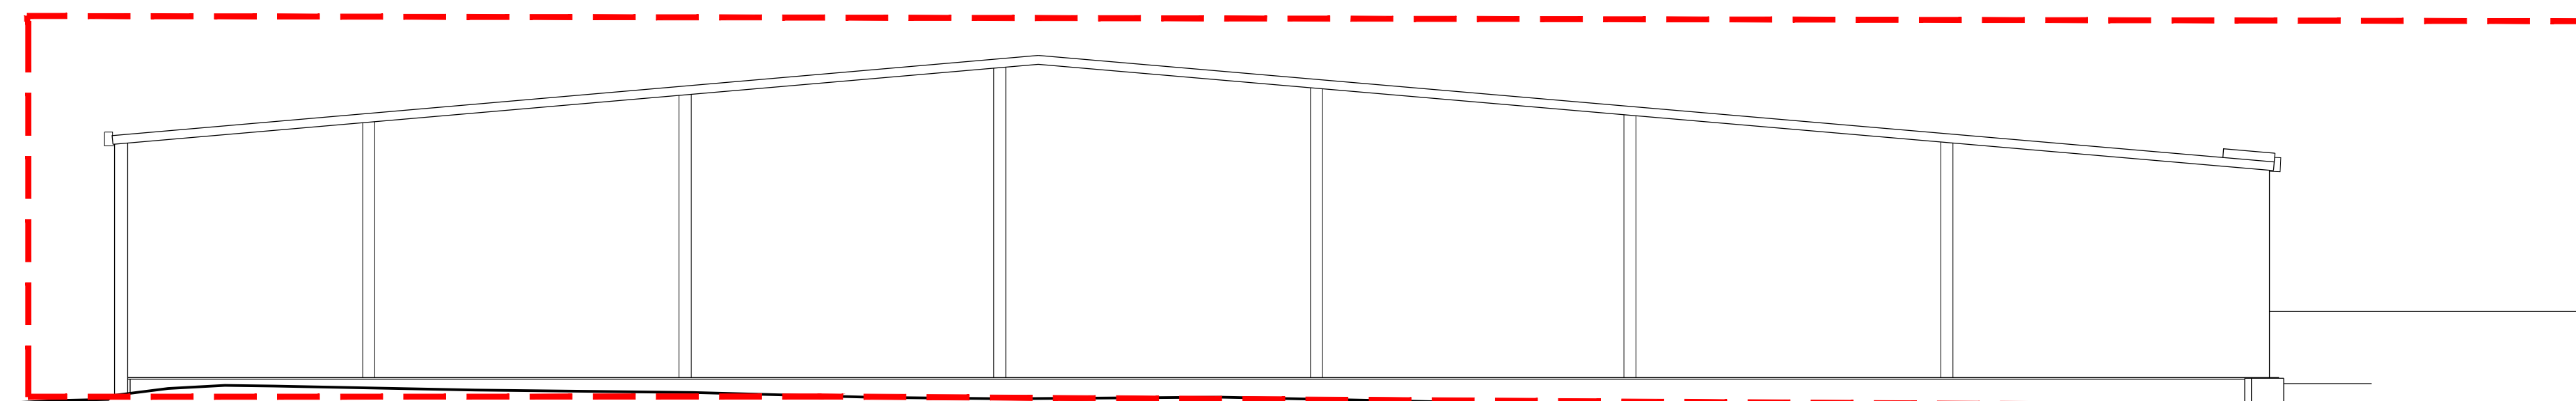

West Elevation

 

Rev	Date	Description	DRAWING TITLE			Drawn/	Checked
PROJECT TITLE			Barnsley				Proposed Elevations
FORMER JACKS, WOMBWELL LANE, BARNSELY S70 3NS							
DRAWN/	DATE	SCALE	JOB NO.	DRAWING NO.			
JM/PG	17.01.24	1:100 @ A1	2371	104-PE			
DRAWING PURPOSE						Rev	
TOWN PLANNING APPLICATION						P02	
			Pure Gym Ltd				
			Town Centre House The Meriton Centre Leeds LS2 8LY				
			e: architecture@puregym.com				
			t: 0113 285 8787				
			w: www.puregym.com				