



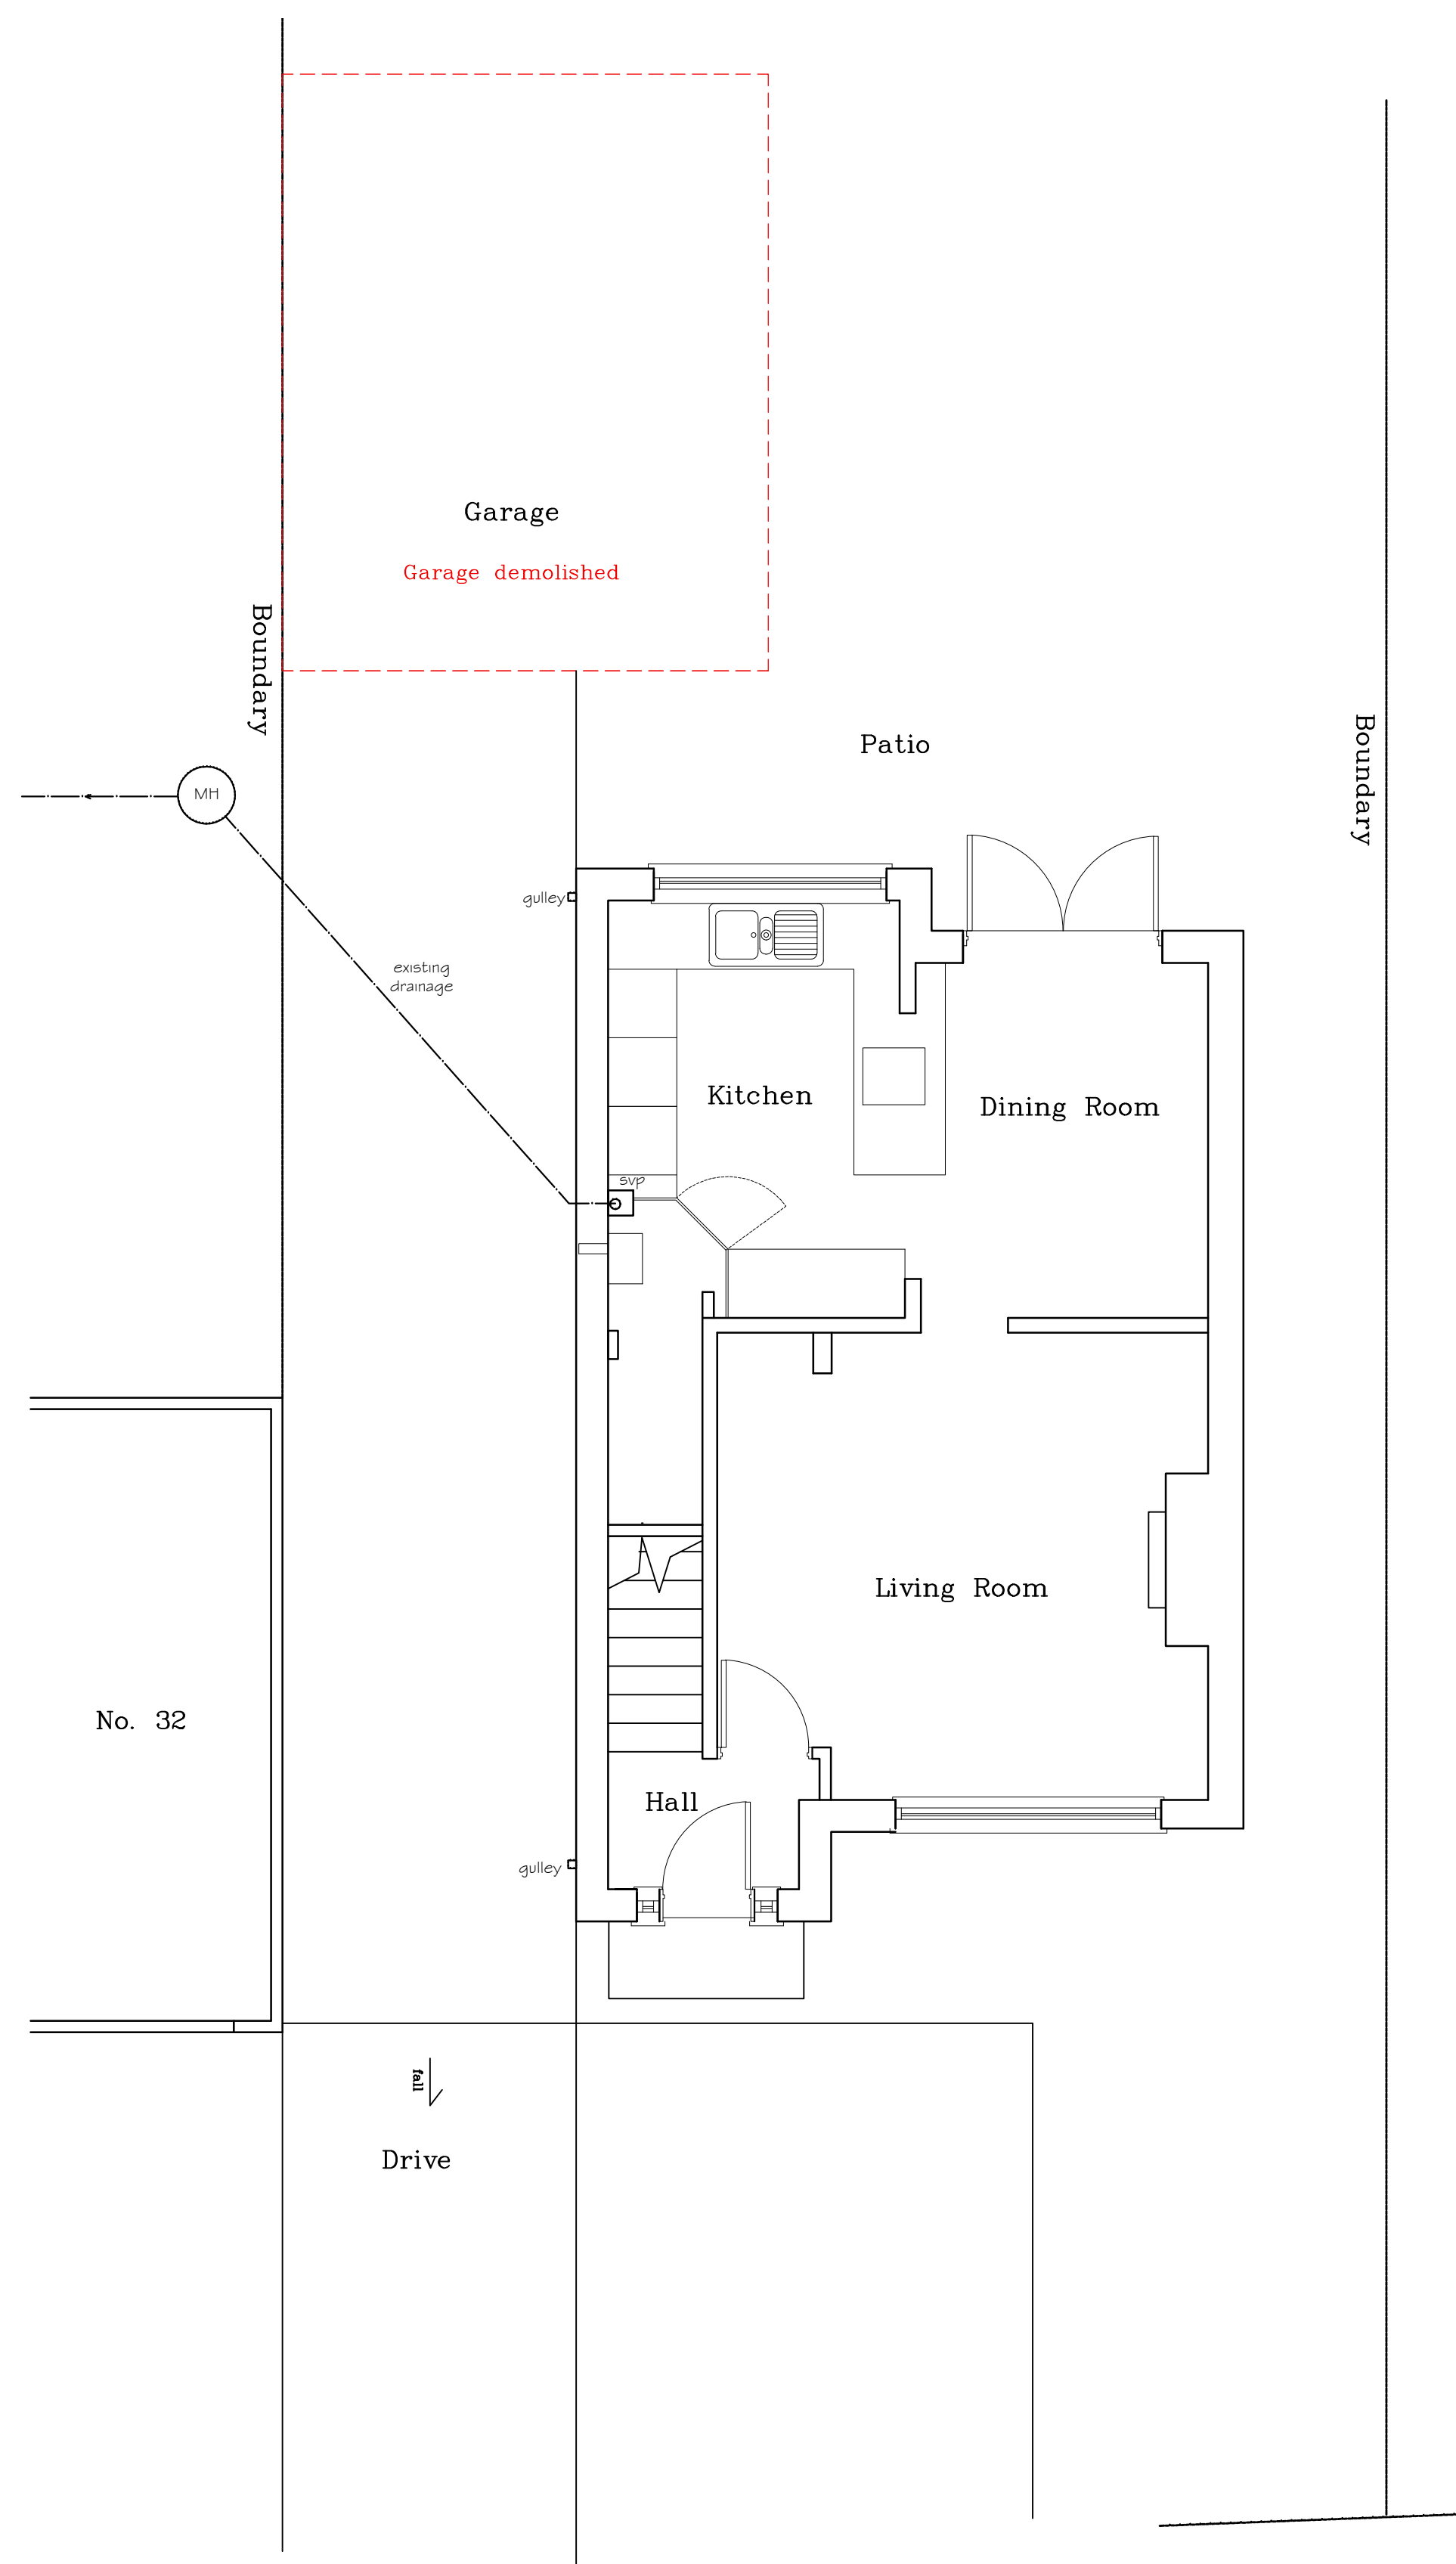


Rear Elevation as Existing



Front Elevation as Existing

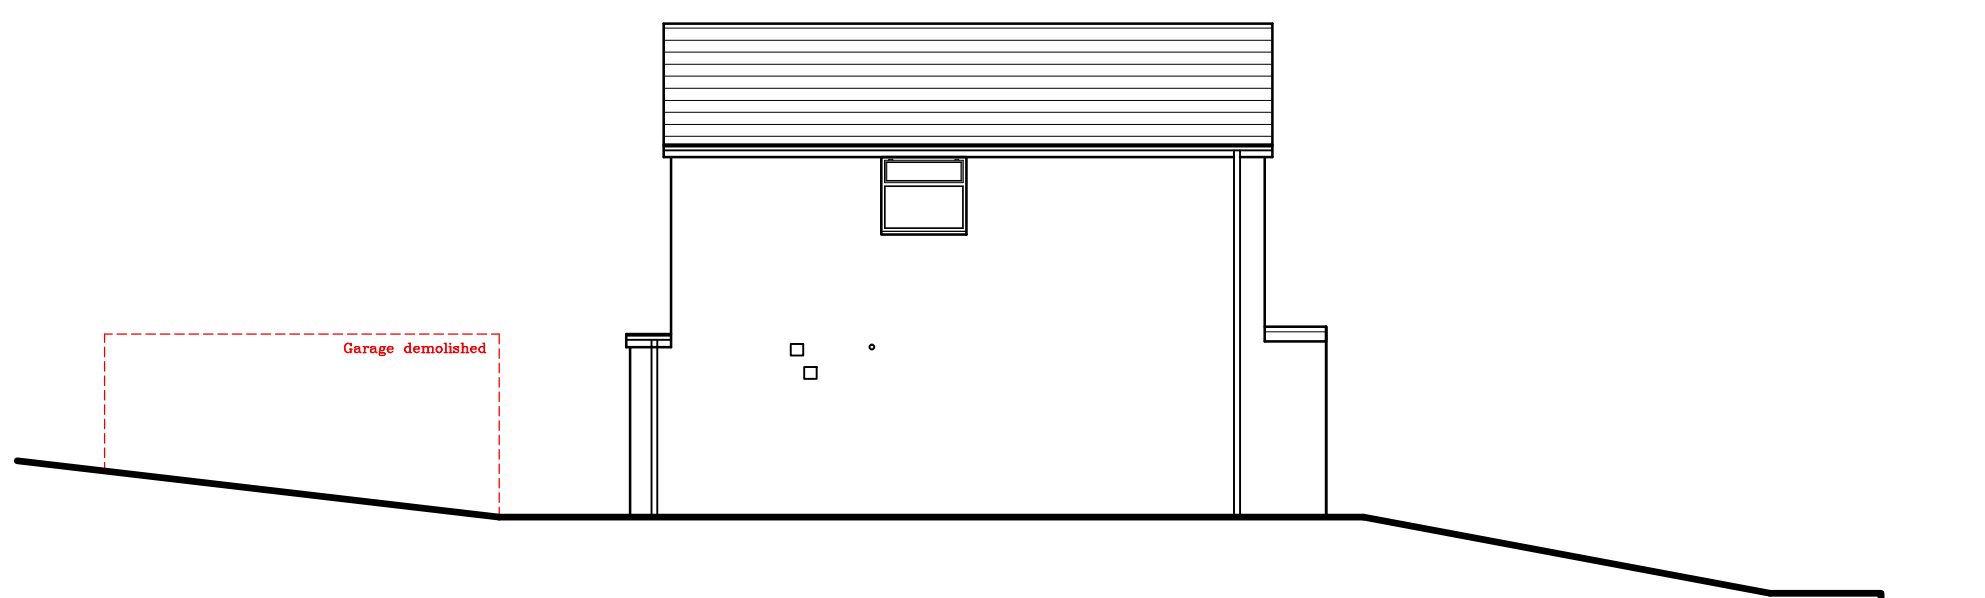

Side Elevation as Existing

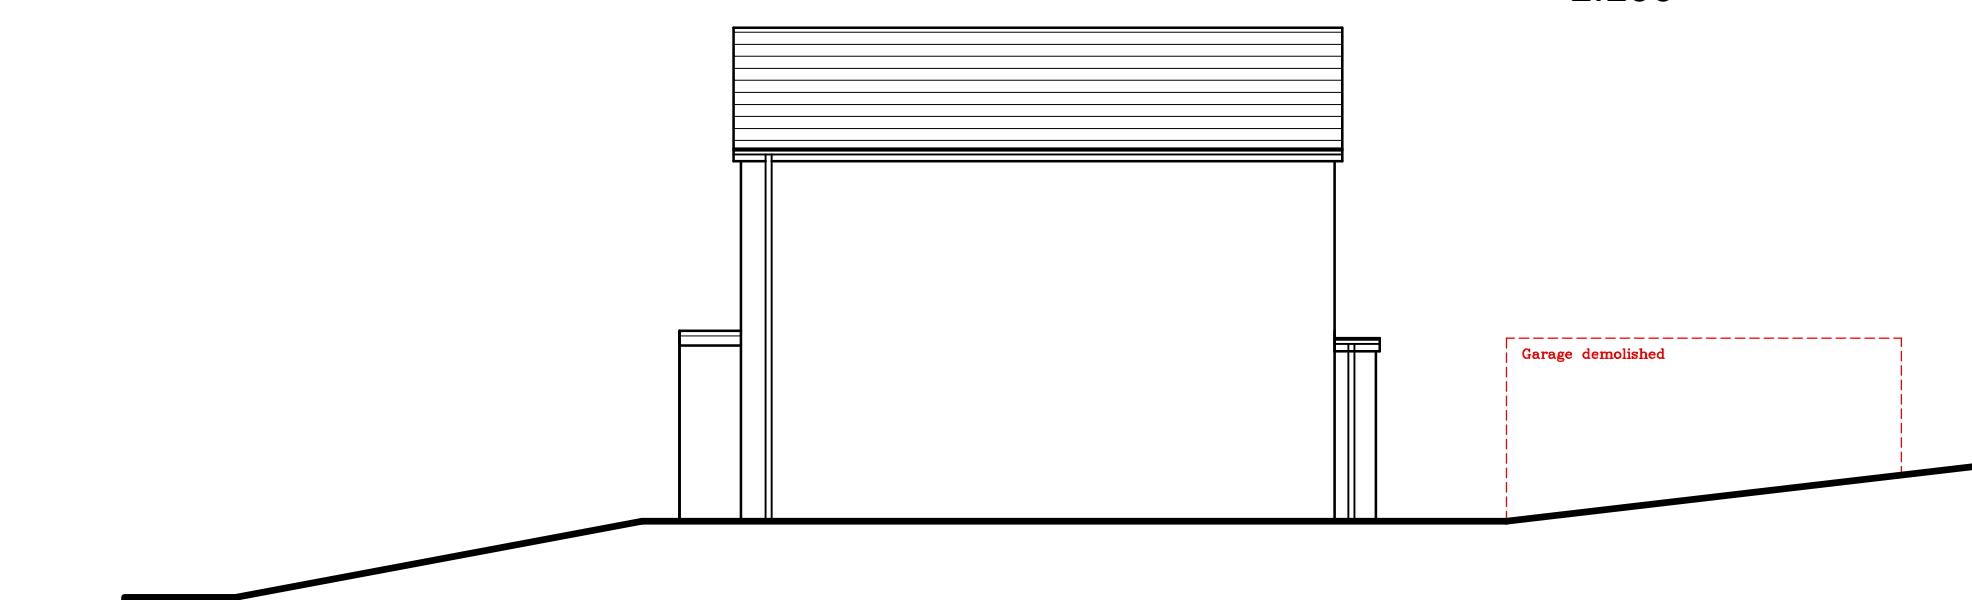

Side Elevation as Existing

0 0.51m 2m 5m
1:100



Photo 1 - Front Elevation



Photo 2 - Front Elevation



Photo 3 - Side Elevation



Photo 4 - Rear Elevation




Site Location Plan (1:1250)

0 10m 20m 50m

1:1250

KEY

Land required for access to the site from the road

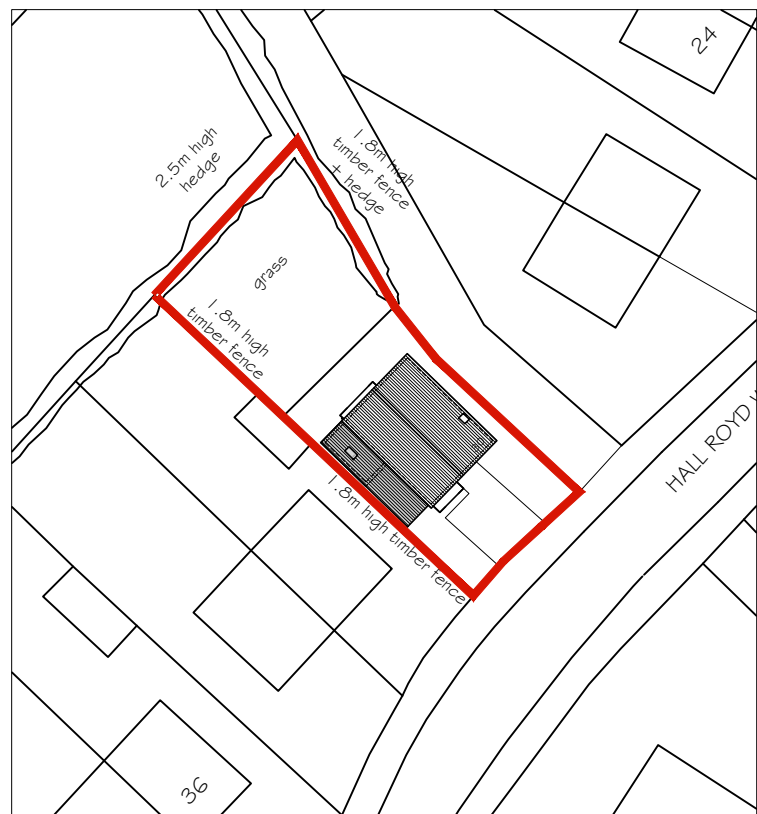

Block Plan (1:500)


0 5m 10m 20m

1:500

KEY

Land / site boundary

Other land in clients ownership

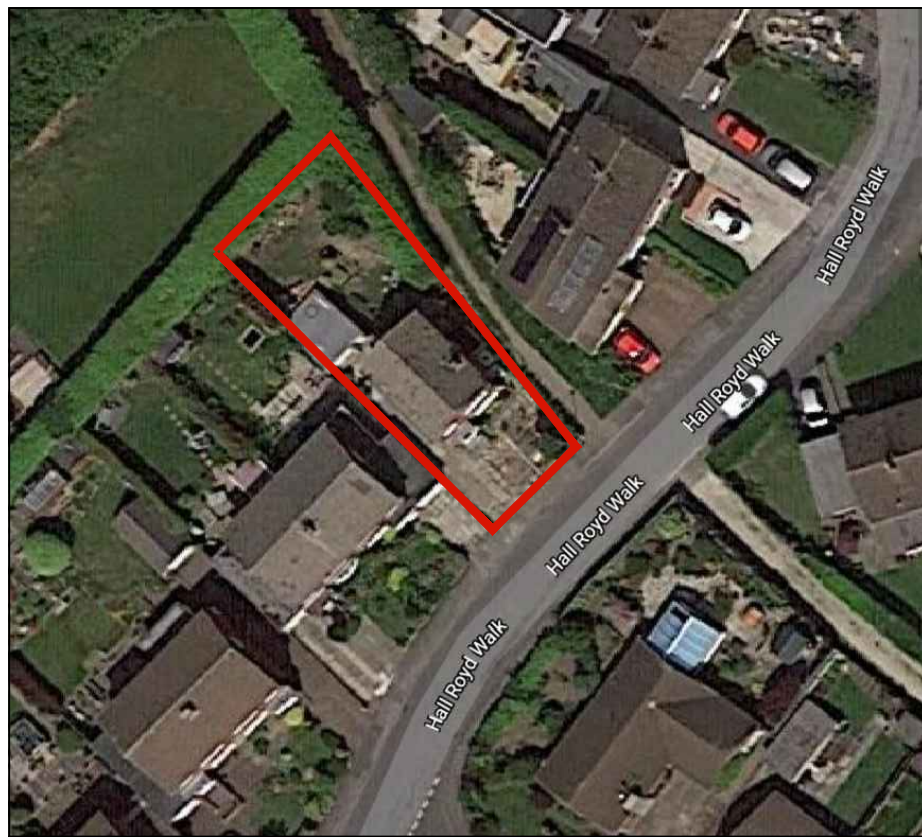

Aerial photo

Existing Materials

Existing External Walls - Red Brickwork with stone cladding to parts of the facades
Existing Roof - Clay Plain tiles
Existing External Windows - White uPVC double glazed
Existing External Doors - White uPVC double glazed
Existing Rainwater Goods - Black Plastic
Existing Fascias - White Upvc



Phone: 0114 360415
Email: info@ckarchitecturalsouthyorkshire.co.uk
www.ckarchitecturalsouthyorkshire.co.uk

CLIENT
Mr Owen
30 Hall Royd Walk
Barnsley
S75 4RQ

PROJECT TITLE
Proposed Side Extension

DRAWING TITLE
Existing Plans, Elevations and Site Plans

DRAWING PHASE
Design
Planning
Preliminary Building Regulations
Building Regulations
Construction
As Built

SCALE
various @ A1

DATE	NOTES	BY	REV
01/06/20	Issued for Planning	SG	A

Project no:
S75-1828

Drawing no:
001

Rev
A