

[illegible][illegible][illegible][illegible][illegible][illegible]

| DISTRIBUTION  | E: ELECTRONIC COPY |
|---------------|--------------------|
| SHARED ACCESS | E E                |




shared access

# THURNSCOE PARK

| CTIL   | TEF   | VF  |
|--------|-------|-----|
| 205837 | 75483 | N/A |

## PLANNING GAD




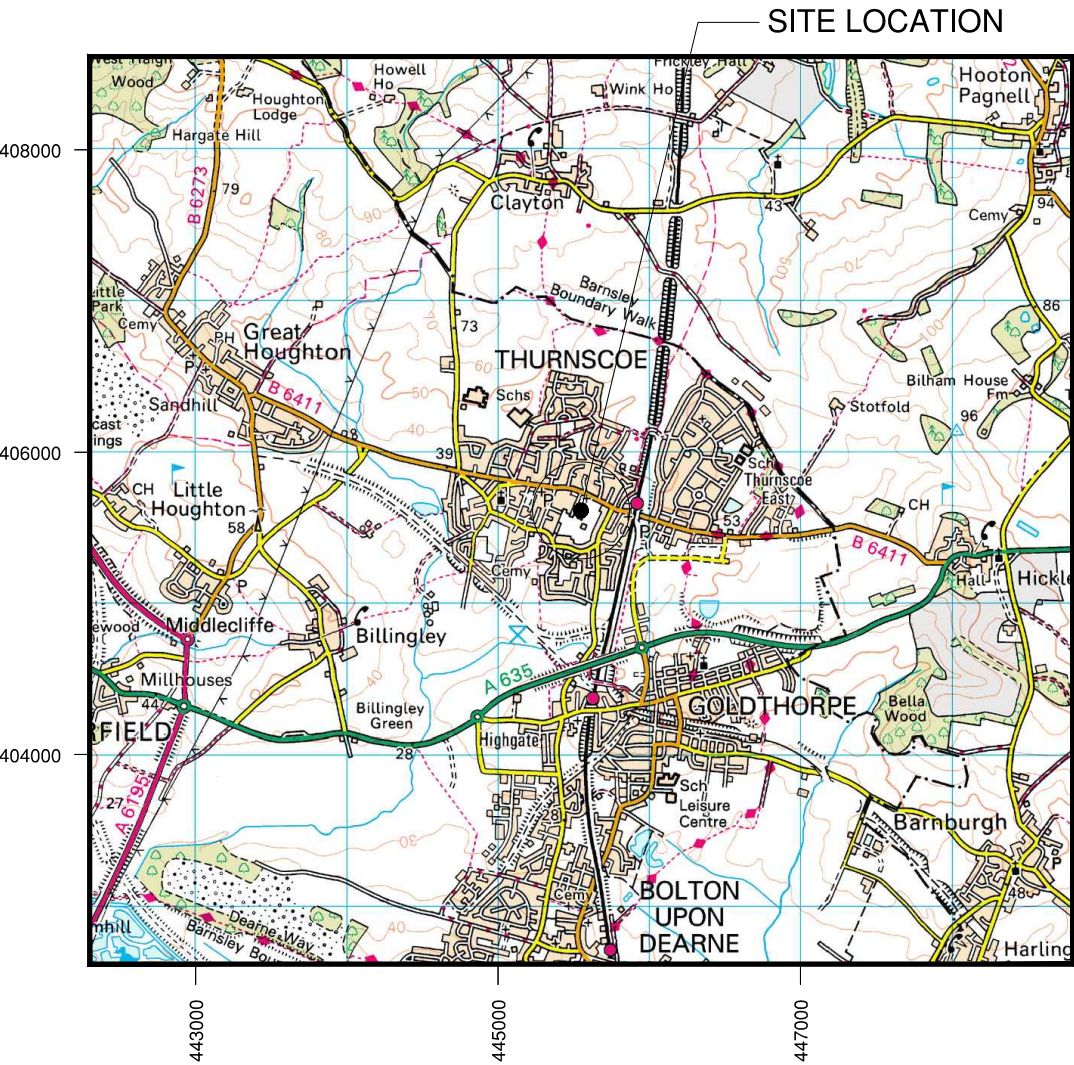

**SITE LOCATION**  
(Scale 1:50000)  
Ordnance Survey map extract  
based upon Landranger map series  
with the permission of the controller of  
Her Majesty's Stationery Office  
Licence No. 0100023487  
Crown copyright.



**SITE PHOTOGRAPH**

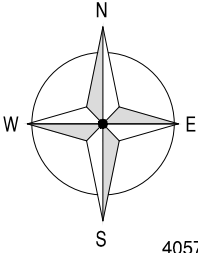

**DETAILED SITE LOCATION**  
(Scale 1:1250)  
Based upon Ordnance Survey map extract  
with the permission of the Controller of  
Her Majesty's Stationery Office.  
Crown copyright.  
Licence No. 100020449

ALL DIMENSIONS ARE IN mm UNLESS NOTED OTHERWISE

NGR | E: 445626 N: 405645

CONCESSION REQUIRED | NO

DIRECTIONS TO SITE: FROM THE M1, KEEP LEFT AT THE FORK TO CONTINUE ON M18, FOLLOW SIGNS FOR DONCASTER/HULL. AT JUNCTION 2, EXIT ONTO A1(M). AT JUNCTION 37, TAKE THE A635 EXIT TO DONCASTER/BARNSELY. AT THE ROUNDABOUT, TAKE THE 1st EXIT ONTO BARNSELY RD/A635. CONTINUE TO FOLLOW A635. TURN RIGHT ONTO LIDGET LANE/B6411. CONTINUE TO FOLLOW B6411. TURN LEFT. THE SITE IS LOCATED ADJACENT MUGA FENCING.

- = Construction Access
- = Site Access
- = Public Highway
- = Power Route
- = Indicative Fibre Route - Not Confirmed By Operator

|     |                      |    |    |     |          |
|-----|----------------------|----|----|-----|----------|
| B   | FOUNDATION AMENDMENT | DC | MW | MNH | 09.11.16 |
| A   | FIRST ISSUE          | DC | MW | MNH | 10.10.16 |
| Rev | Modification         | By | Ch | Ap  | Date     |

shared access


O<sub>2</sub>  
CTIL

|                |       |      |
|----------------|-------|------|
| Cell Name      |       | Opt. |
| THURNSCOE PARK |       | -    |
| Cell ID No's   |       |      |
| CTIL           | TEF   | VF   |
| 205837         | 75483 | N/A  |

Site Address / Contact Details

THURNSCOE SPORTS GROUND  
HOUGHTON ROAD  
SOUTH YORKSHIRE  
S63 0JT

|                   |                    |          |            |          |
|-------------------|--------------------|----------|------------|----------|
| Drawing Title:    | SITE LOCATION MAPS |          |            |          |
| Purpose of Issue: | PLANNING           |          |            |          |
| Drawing Number:   | 100                | SA Ref:  | BPEFA00403 |          |
| Surveyed By:      | MNH                |          | Scale:     | AS SHOWN |
| Drawn:            | Date:              | Checked: | Date:      | Issue:   |
| DC                | 10.10.16           | MNH      | 10.10.16   | B        |

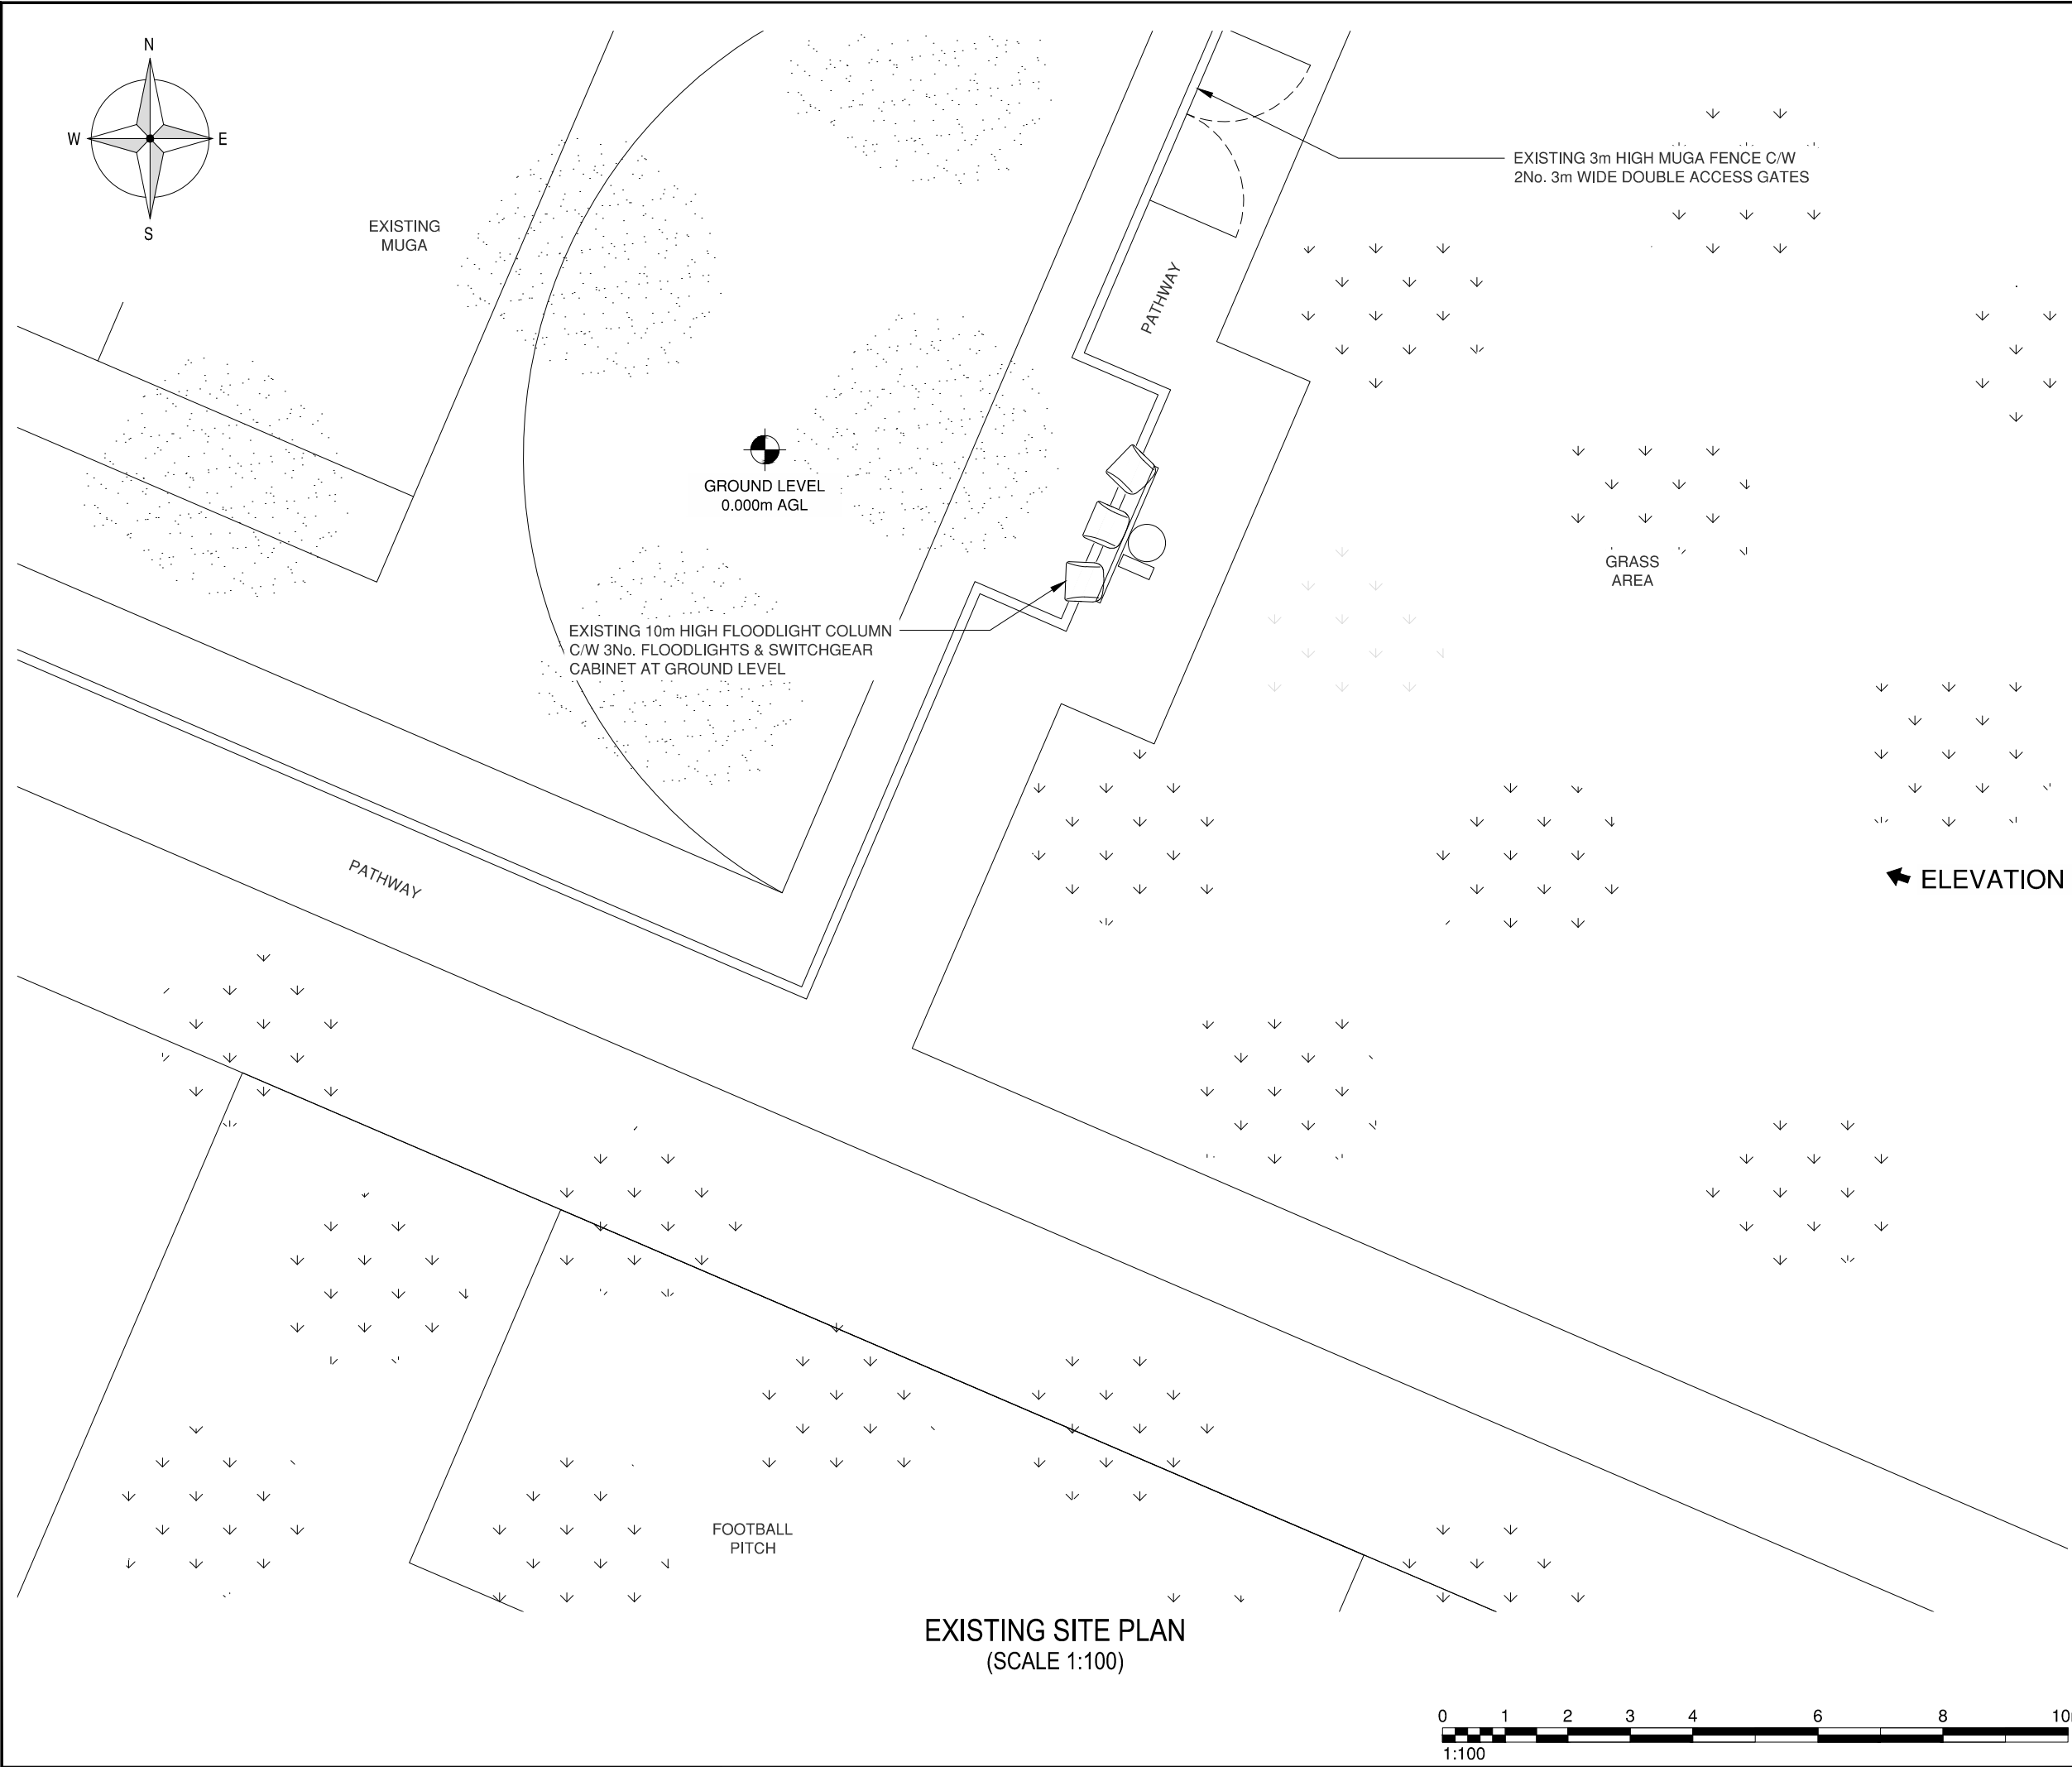

EXISTING SITE PLAN  
(SCALE 1:100)



ALL DIMENSIONS ARE IN mm UNLESS NOTED OTHERWISE

NGR | E: 445626 N: 405645

CONCESSION REQUIRED | NO

THESE NOTES ARE BASED ON THE USE OF EXPERIENCED AND COMPETENT CONTRACTORS CARRYING OUT THE WORK USING APPROVED SAFE METHOD OF WORKING

KEY TO HEALTH AND SAFETY SYMBOLS

INDICATES A RESIDUAL RISK REQUIRING A COMPULSORY ACTION

INDICATES A RESIDUAL RISK FOR INFORMATION

INDICATES A RESIDUAL RISK REQUIRING A PROHIBITIVE ACTION

INDICATES A RESIDUAL RISK AS A WARNING

SAFETY, HEALTH AND ENVIRONMENT INFORMATION

NOTES BELOW ARE ADDITIONAL TO HAZARDS/RISKS NORMALLY ASSOCIATED WITH THIS TYPE OF WORK. NUMBERS CORRESPOND TO RISK REGISTER REFERENCES

CONSTRUCTION

OPERATIONS, MAINTENANCE

DISMANTLING / DEMOLITION (FUTURE)

REFER TO GENERAL NOTES AND THE PRINCIPAL CONTRACTOR FOR MORE INFORMATION ABOUT THE RISKS ASSOCIATED WITH THIS WORK


|     |                      |    |    |     |          |
|-----|----------------------|----|----|-----|----------|
| B   | FOUNDATION AMENDMENT | DC | MW | MNH | 09.11.16 |
| A   | FIRST ISSUE          | DC | MW | MNH | 10.10.16 |
| Rev | Modification         | By | Ch | Ap  | Date     |

CTIL

|                                                                        |       |     |      |
|------------------------------------------------------------------------|-------|-----|------|
| Cell Name                                                              |       |     | Opt. |
| THURNSCOE PARK                                                         |       |     | -    |
| Cell ID No's                                                           |       |     |      |
| CTIL                                                                   | TEF   | VF  |      |
| 205837                                                                 | 75483 | N/A |      |
| Site Address / Contact Details                                         |       |     |      |
| THURNSCOE SPORTS GROUND<br>HOUGHTON ROAD<br>SOUTH YORKSHIRE<br>S63 0JT |       |     |      |

|                   |  |                    |          |                 |
|-------------------|--|--------------------|----------|-----------------|
| Drawing Title:    |  | EXISTING SITE PLAN |          |                 |
| Purpose of Issue: |  | PLANNING           |          |                 |
| Drawing Number:   |  | 200                | SA Ref:  | BPEFA00403      |
| Surveyed By:      |  | MNH                |          | Scale: AS SHOWN |
| Drawn:            |  | Date:              | Checked: | Issue:          |
| DC                |  | 10.10.16           | MNH      | B               |

100mm  
75mm  
50mm  
25mm  
0mm  
A3

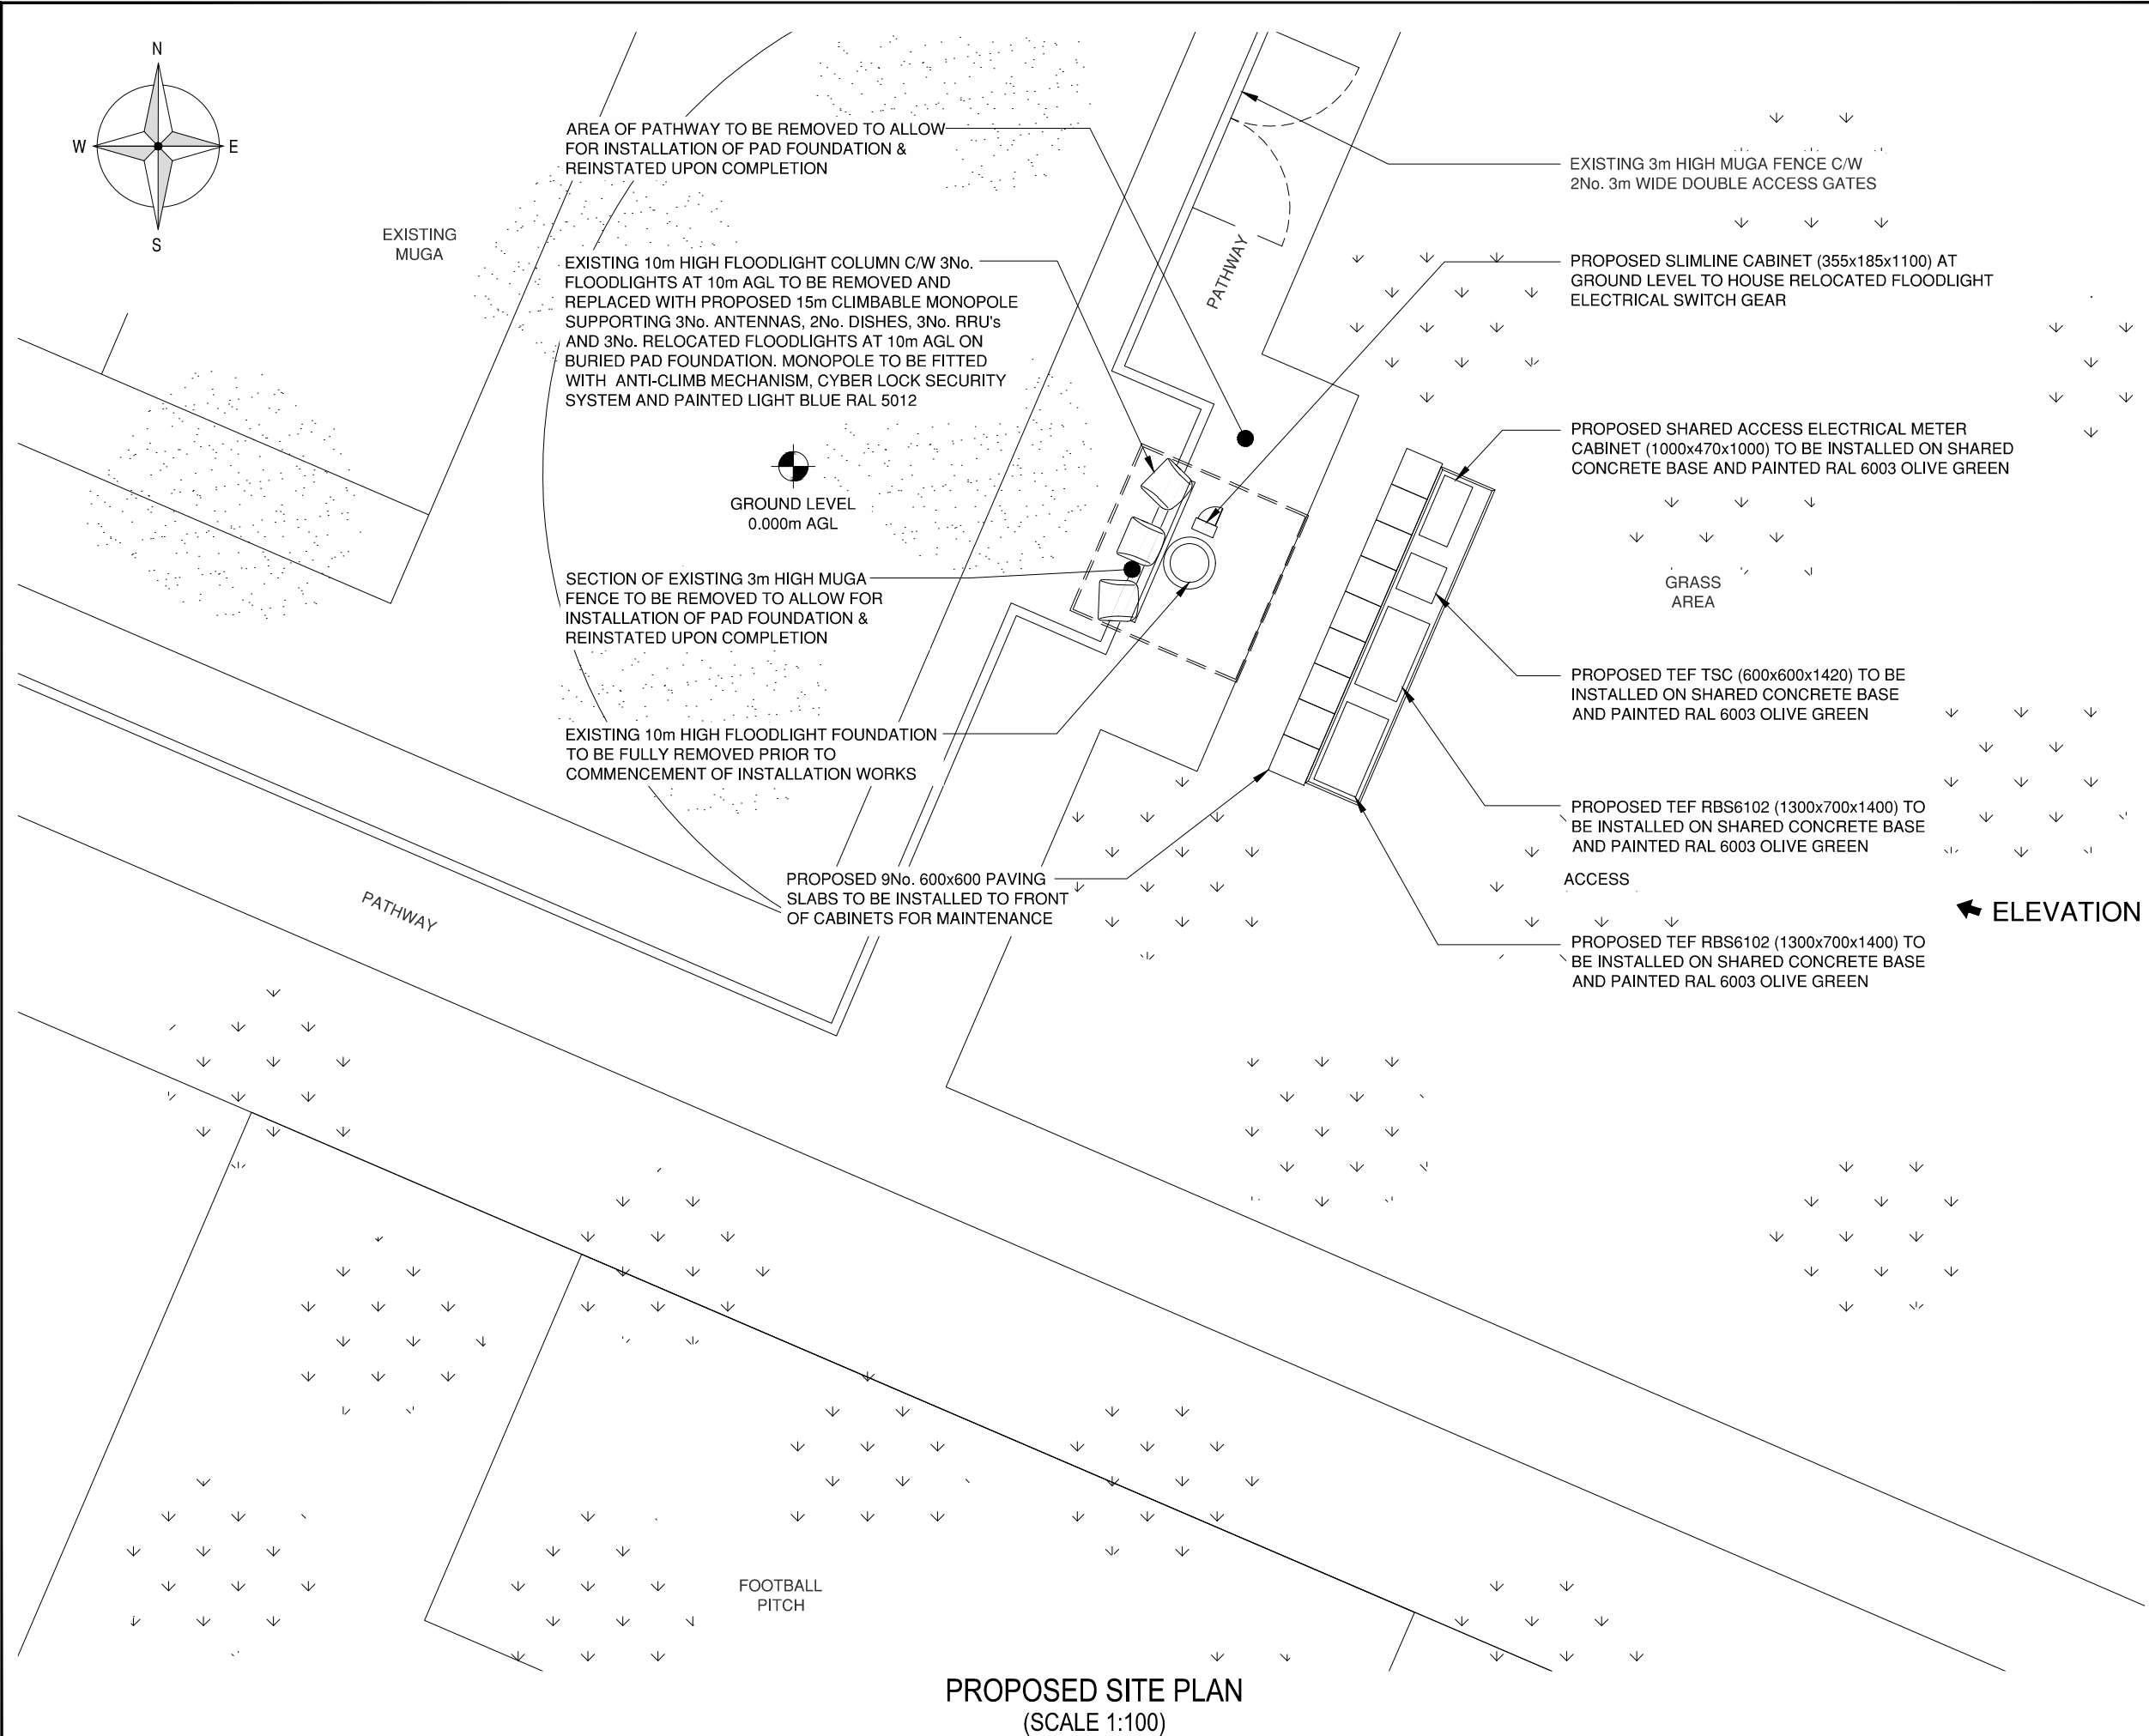

PROPOSED SITE PLAN  
(SCALE 1:100)

The drawings comply with TEF & Vodafone Standard ICNIRP guidelines.  
Designed in accordance with Cornerstone document: CORN/09/006



ALL DIMENSIONS ARE IN mm UNLESS NOTED OTHERWISE

NGR

E: 445626 N: 405645

CONCESSION REQUIRED

NO

|     |                      |    |    |     |          |
|-----|----------------------|----|----|-----|----------|
| B   | FOUNDATION AMENDMENT | DC | MW | MNH | 09.11.16 |
| A   | FIRST ISSUE          | DC | MW | MNH | 10.10.16 |
| Rev | Modification         | By | Ch | Ap  | Date     |

shared access

O<sub>2</sub>

CTIL

|                                                                        |          |                    |                    |
|------------------------------------------------------------------------|----------|--------------------|--------------------|
| Cell Name                                                              |          |                    | Opt.               |
| THURNSCOE PARK                                                         |          |                    | -                  |
| Cell ID No's                                                           |          |                    |                    |
| CTIL                                                                   | TEF      | VF                 |                    |
| 205837                                                                 | 75483    | N/A                |                    |
| Site Address / Contact Details                                         |          |                    |                    |
| THURNSCOE SPORTS GROUND<br>HOUGHTON ROAD<br>SOUTH YORKSHIRE<br>S63 0JT |          |                    |                    |
| Drawing Title:                                                         |          | PROPOSED SITE PLAN |                    |
| Purpose of Issue:                                                      |          | PLANNING           |                    |
| Drawing Number:                                                        |          | 201                | SA Ref: BPEFA00403 |
| Surveyed By:                                                           | MNH      |                    | Scale: AS SHOWN    |
| Drawn:                                                                 | Date:    | Checked:           | Date:              |
| DC                                                                     | 10.10.16 | MNH                | 10.10.16           |
|                                                                        |          |                    | Issue: B           |

0m


25mm

50mm

75mm


100mm

A3

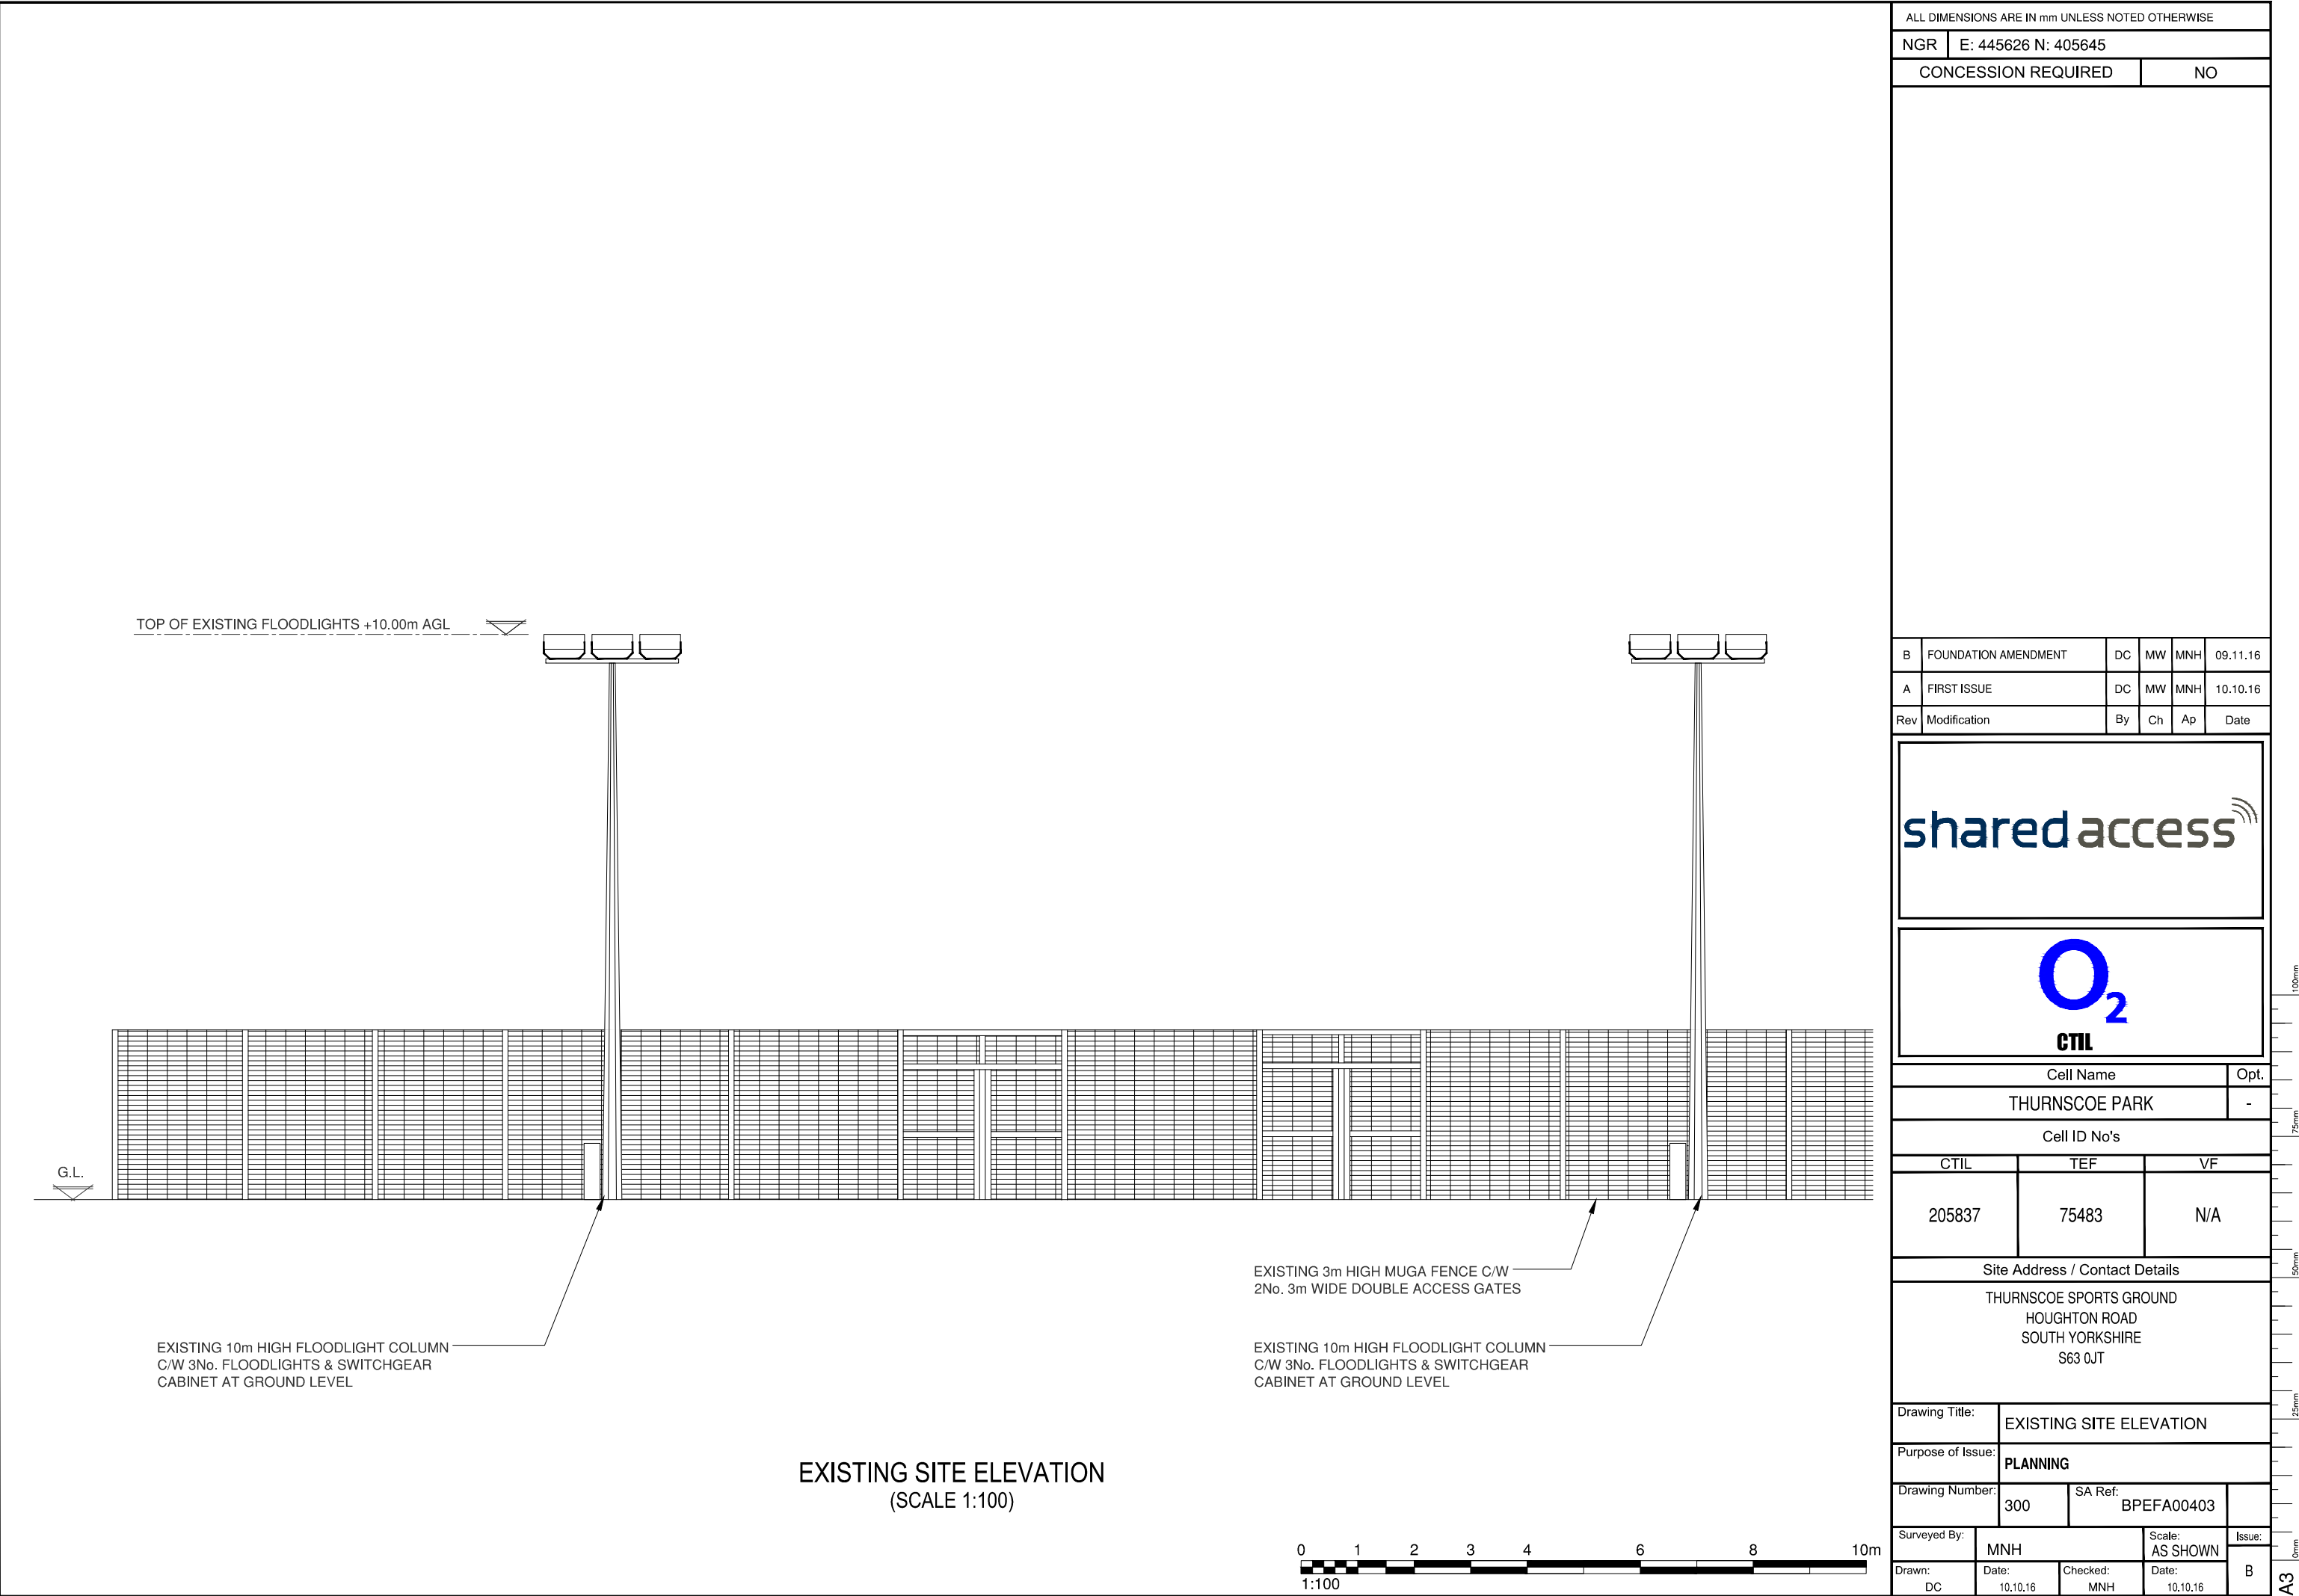

|                                                                        |                      |                         |       |                 |    |                    |          |        |  |
|------------------------------------------------------------------------|----------------------|-------------------------|-------|-----------------|----|--------------------|----------|--------|--|
| ALL DIMENSIONS ARE IN mm UNLESS NOTED OTHERWISE                        |                      |                         |       |                 |    |                    |          |        |  |
| NGR                                                                    |                      | E: 445626 N: 405645     |       |                 |    |                    |          |        |  |
| CONCESSION REQUIRED                                                    |                      |                         |       |                 | NO |                    |          |        |  |
|                                                                        |                      |                         |       |                 |    |                    |          |        |  |
| B                                                                      | FOUNDATION AMENDMENT |                         |       | DC              | MW | MNH                | 09.11.16 |        |  |
| A                                                                      | FIRST ISSUE          |                         |       | DC              | MW | MNH                | 10.10.16 |        |  |
| Rev                                                                    | Modification         |                         |       | By              | Ch | Ap                 | Date     |        |  |
| <div>shared access</div>                                               |                      |                         |       |                 |    |                    |          |        |  |
| <div>O<sub>2</sub><br/>CTIL</div>                                      |                      |                         |       |                 |    |                    |          |        |  |
| Cell Name                                                              |                      |                         |       |                 |    |                    |          | Opt.   |  |
| THURNSCOE PARK                                                         |                      |                         |       |                 |    |                    |          | -      |  |
| Cell ID No's                                                           |                      |                         |       |                 |    |                    |          |        |  |
| CTIL                                                                   |                      |                         | TEF   |                 |    | VF                 |          |        |  |
| 205837                                                                 |                      |                         | 75483 |                 |    | N/A                |          |        |  |
| Site Address / Contact Details                                         |                      |                         |       |                 |    |                    |          |        |  |
| THURNSCOE SPORTS GROUND<br>HOUGHTON ROAD<br>SOUTH YORKSHIRE<br>S63 0JT |                      |                         |       |                 |    |                    |          |        |  |
| Drawing Title:                                                         |                      | EXISTING SITE ELEVATION |       |                 |    |                    |          |        |  |
| Purpose of Issue:                                                      |                      | PLANNING                |       |                 |    |                    |          |        |  |
| Drawing Number:                                                        |                      | 300                     |       | SA Ref:         |    | BPEFA00403         |          |        |  |
| Surveyed By:                                                           |                      | MNH                     |       |                 |    | Scale:<br>AS SHOWN |          | Issue: |  |
| Drawn:<br>DC                                                           |                      | Date:<br>10.10.16       |       | Checked:<br>MNH |    | Date:<br>10.10.16  |          | B      |  |

100mm  
75mm  
50mm  
25mm  
0mm  
A3

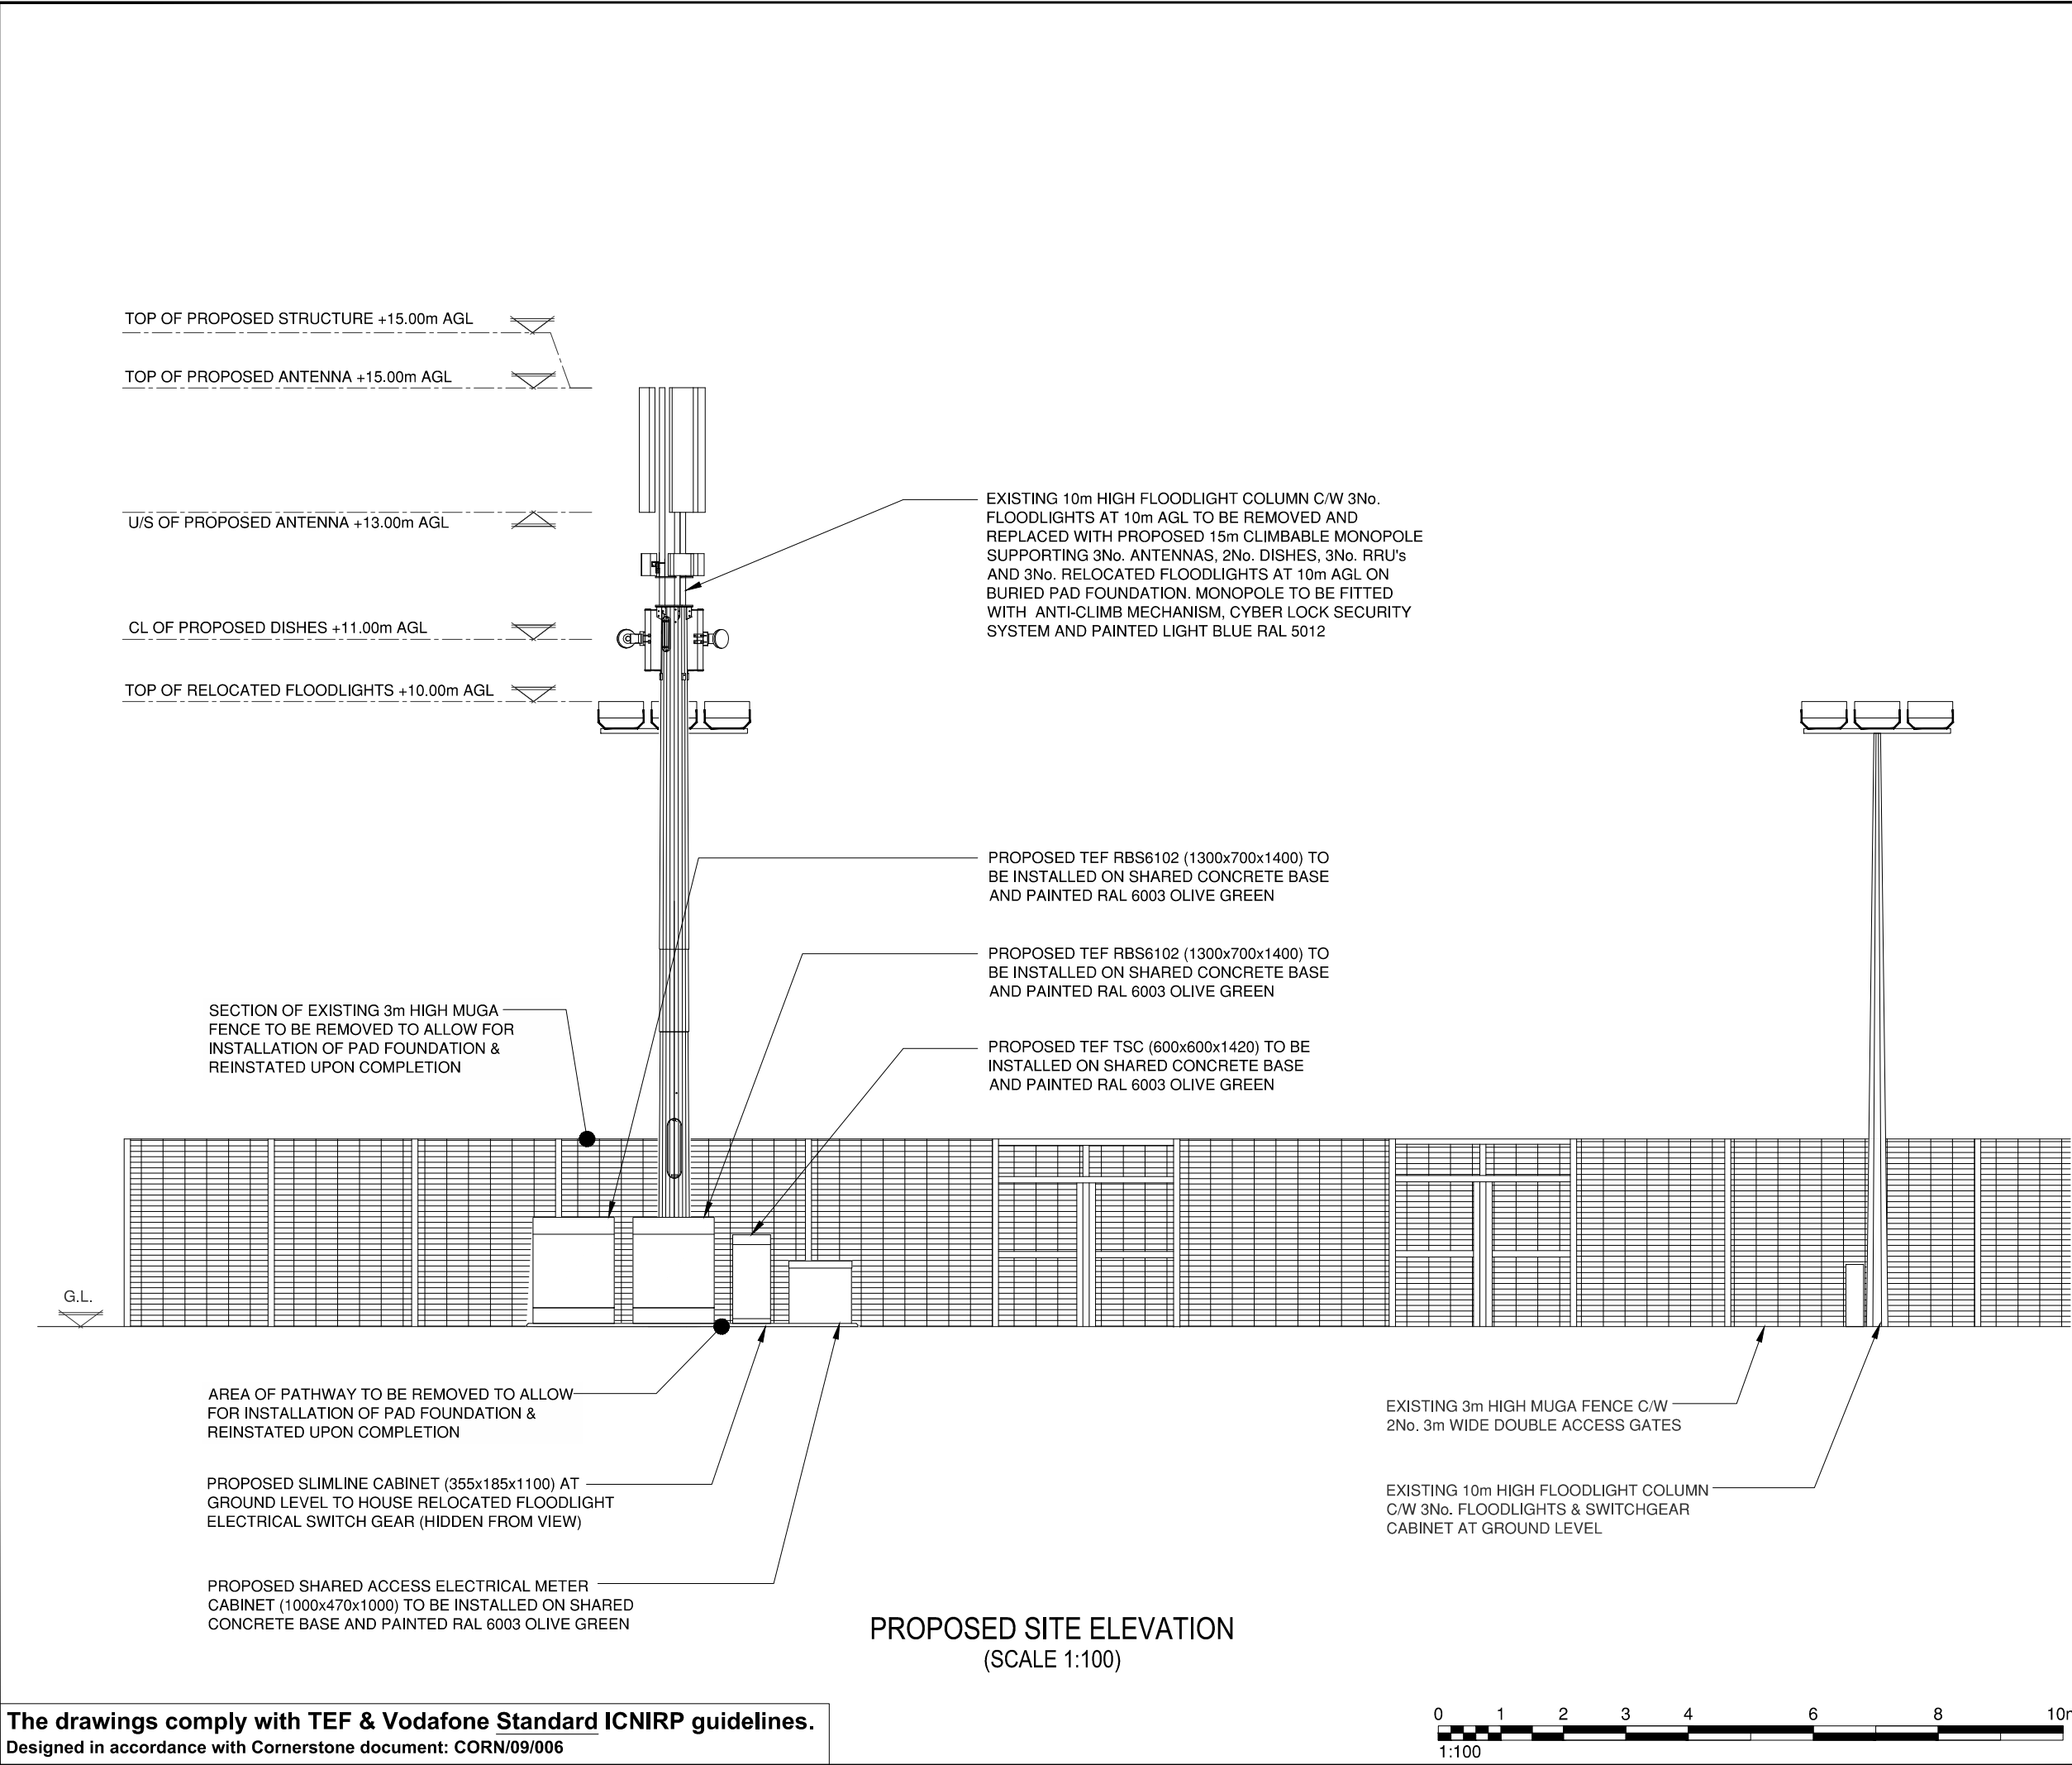

The drawings comply with TEF & Vodafone Standard ICNIRP guidelines.  
Designed in accordance with Cornerstone document: CORN/09/006



ALL DIMENSIONS ARE IN mm UNLESS NOTED OTHERWISE

NGR

E: 445626 N: 405645

CONCESSION REQUIRED

NO

B

FOUNDATION AMENDMENT

DC

MW

MNH

09.11.16

A

FIRST ISSUE

DC

MW

MNH

10.10.16

Rev

Modification

By

Ch

Ap

Date

shared access

O<sub>2</sub>

CTIL

Cell Name

Opt.

THURNSCOE PARK

-

Cell ID No's

CTIL

TEF

VF

205837

75483

N/A

Site Address / Contact Details

THURNSCOE SPORTS GROUND

HOUGHTON ROAD

SOUTH YORKSHIRE

S63 0JT

Drawing Title:

PROPOSED SITE ELEVATION

Purpose of Issue:

PLANNING

Drawing Number:

301

SA Ref:

BPEFA00403

Surveyed By:

MNH

Scale:

AS SHOWN

Issue:

B

Drawn:

DC

Date:

10.10.16

Checked:

MNH

Date:

10.10.16

100mm

75mm

50mm

25mm

0mm

A3