



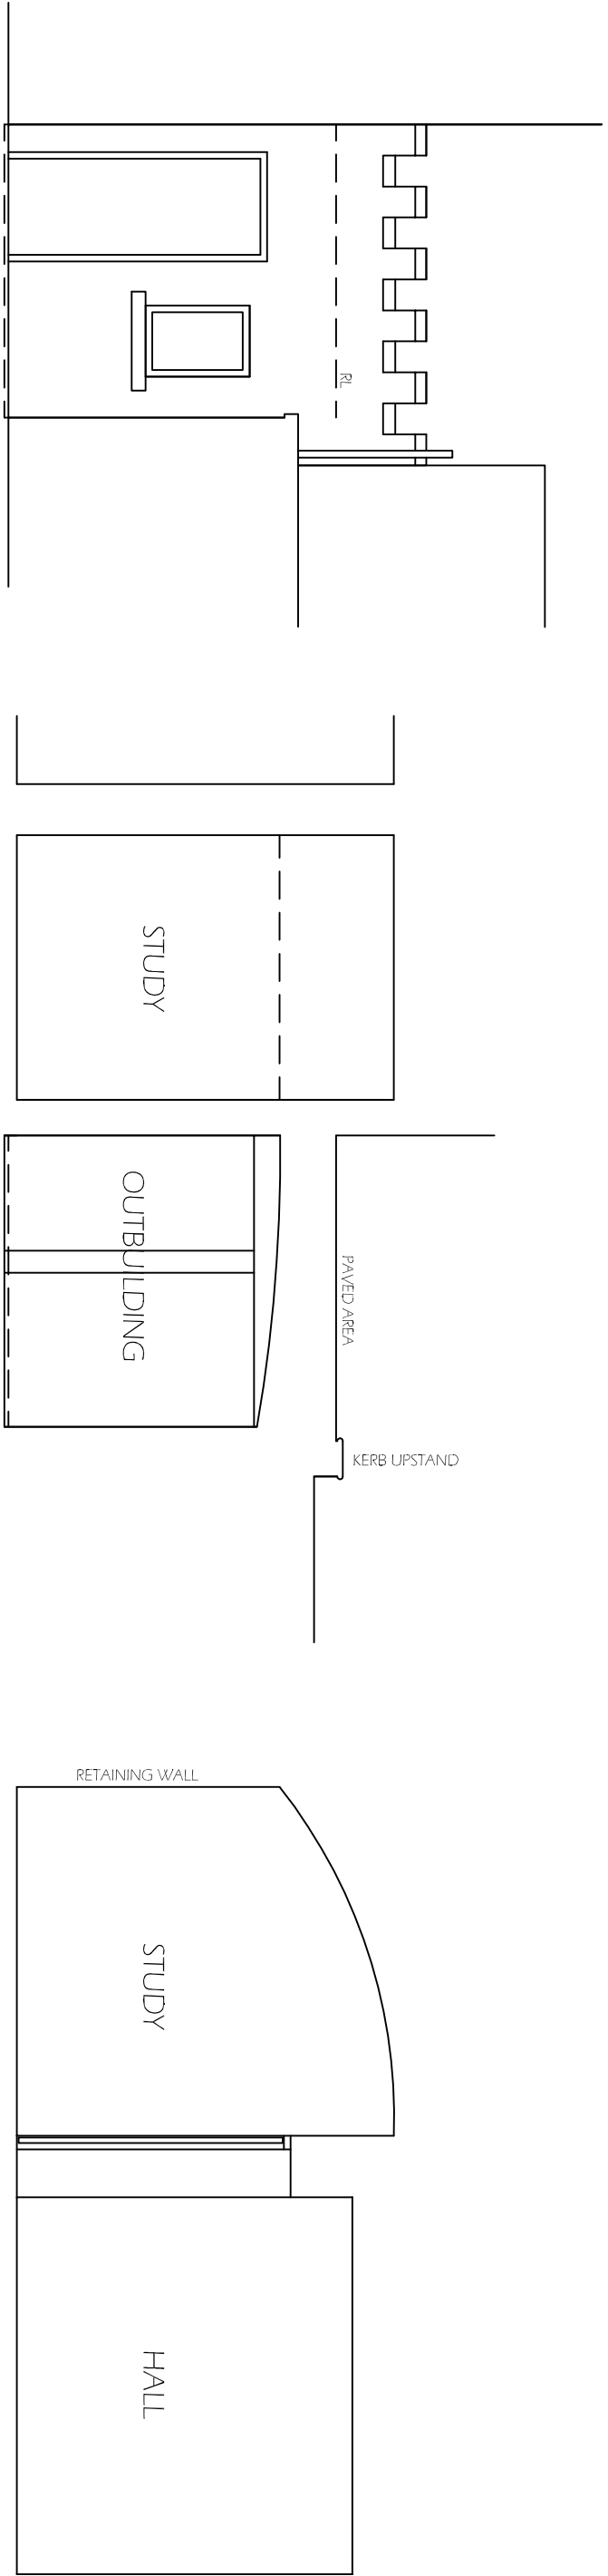


ELEVATION A SCALE 1:50

SECTION A-A SCALE 1:50

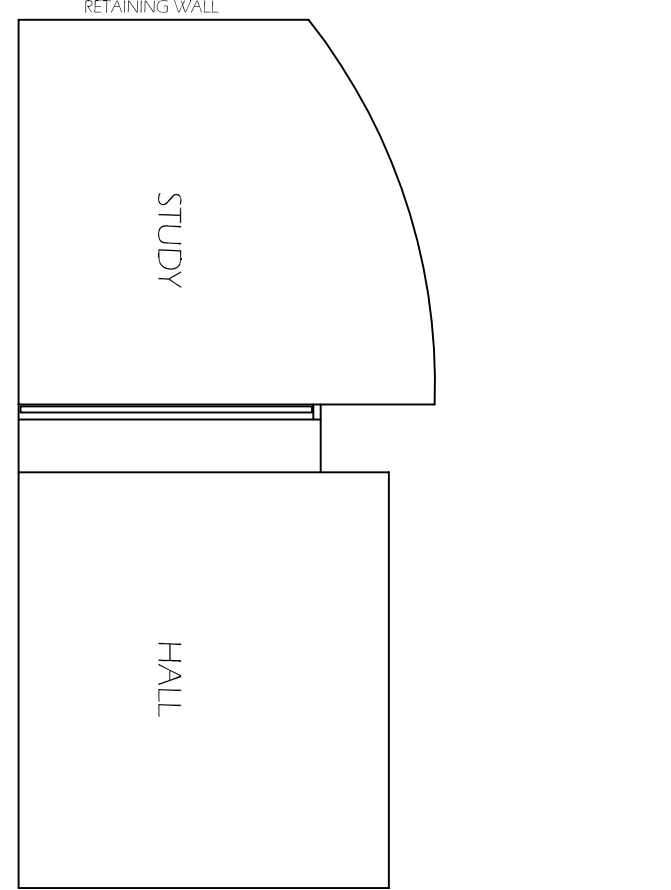


SECTION B-B SCALE 1:50

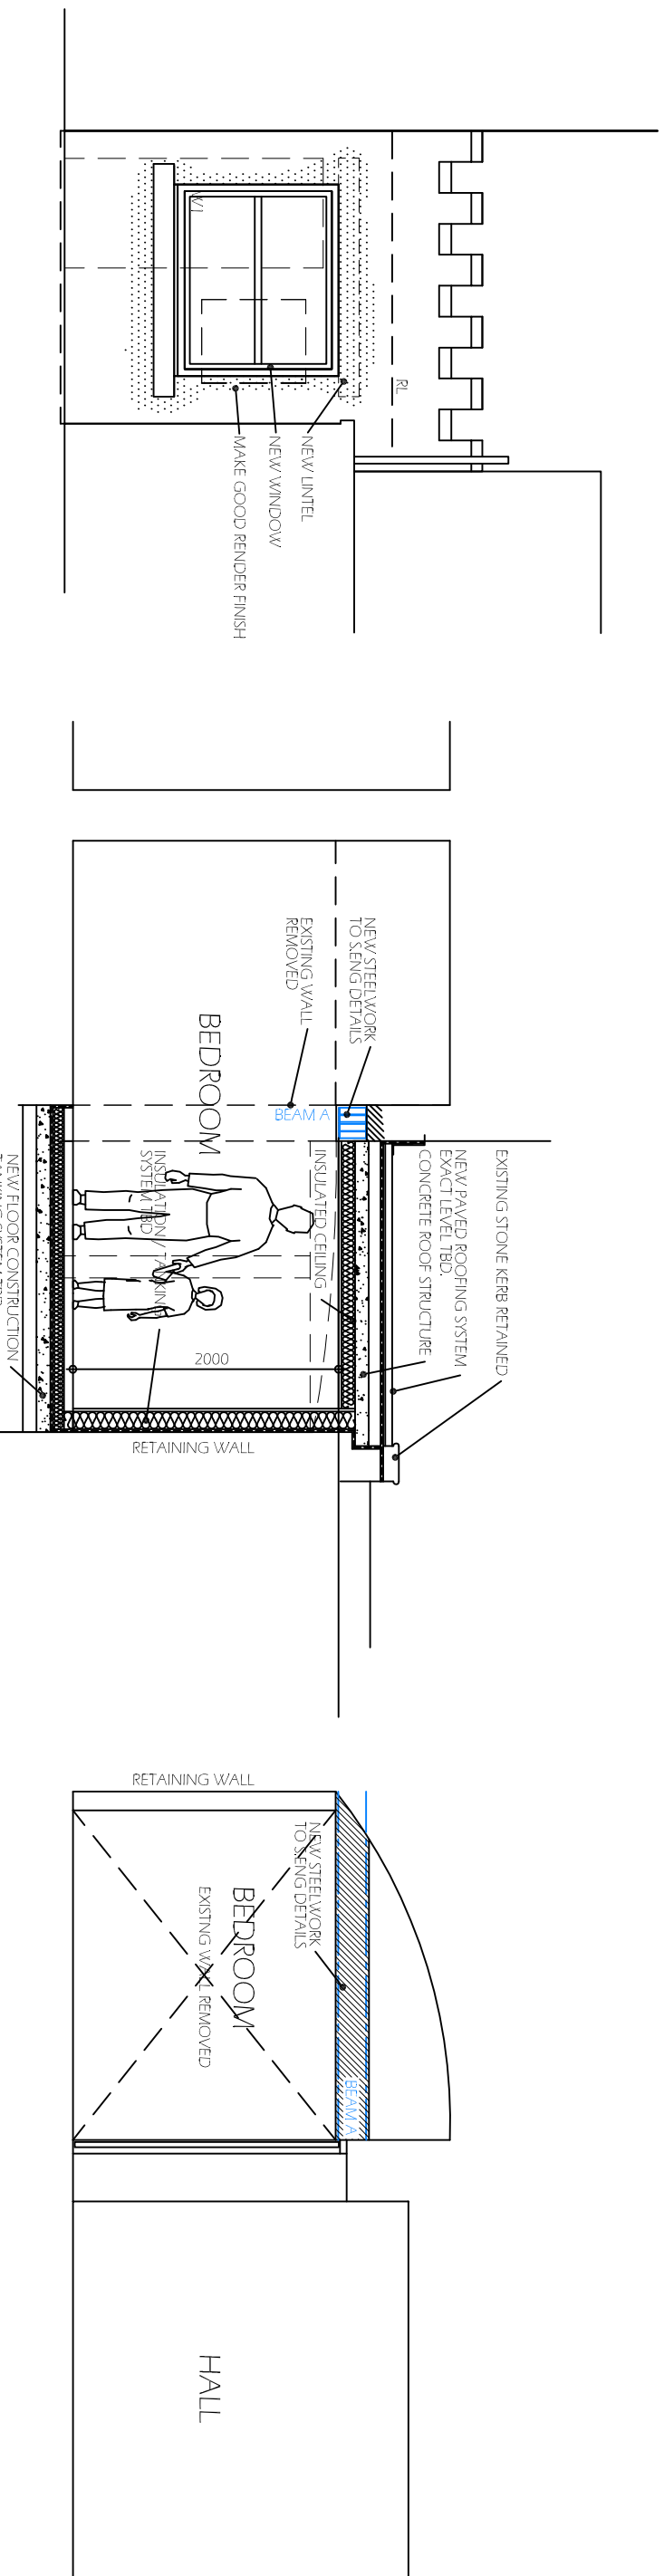


ELEVATION A SCALE 1:50

SECTION A-A SCALE 1:50

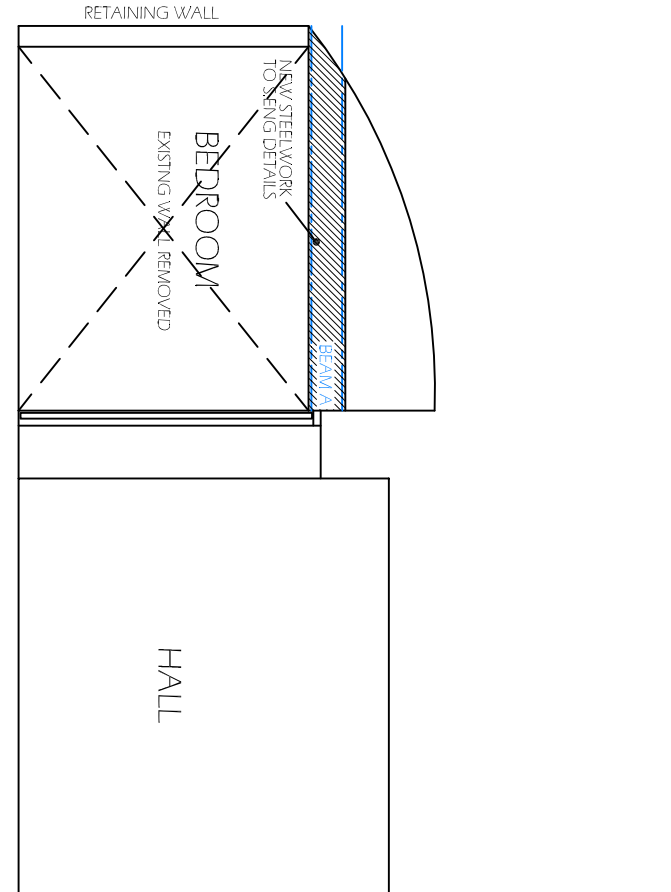


SECTION B-B SCALE 1:50

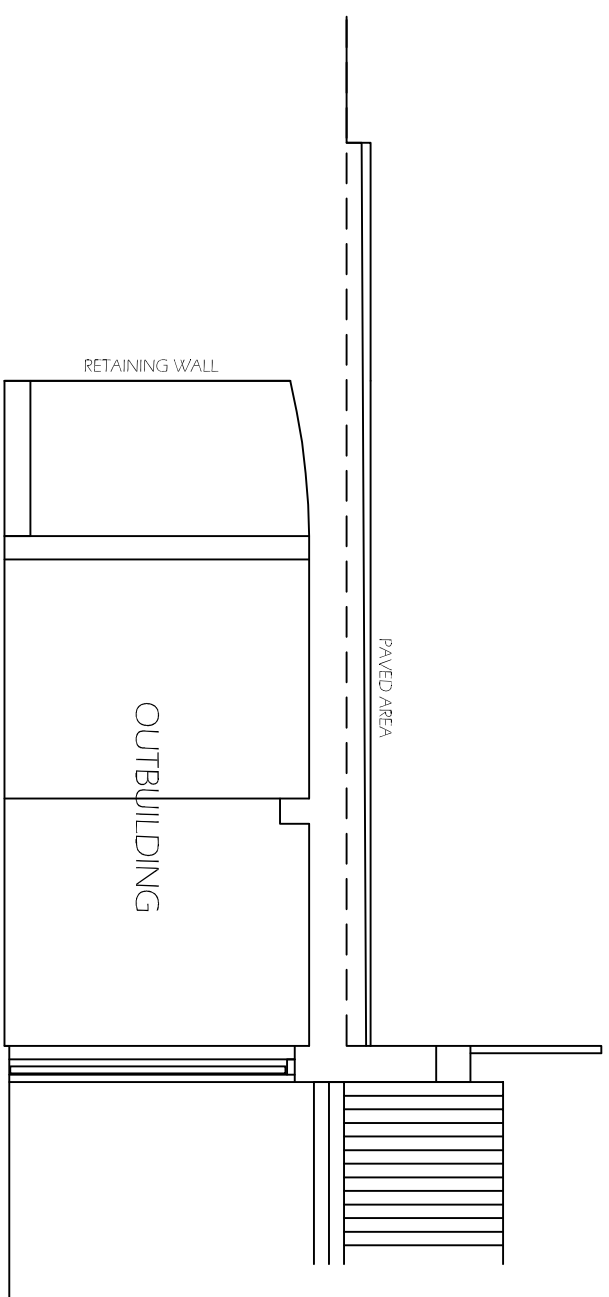


SECTION C-C SCALE 1:50


F

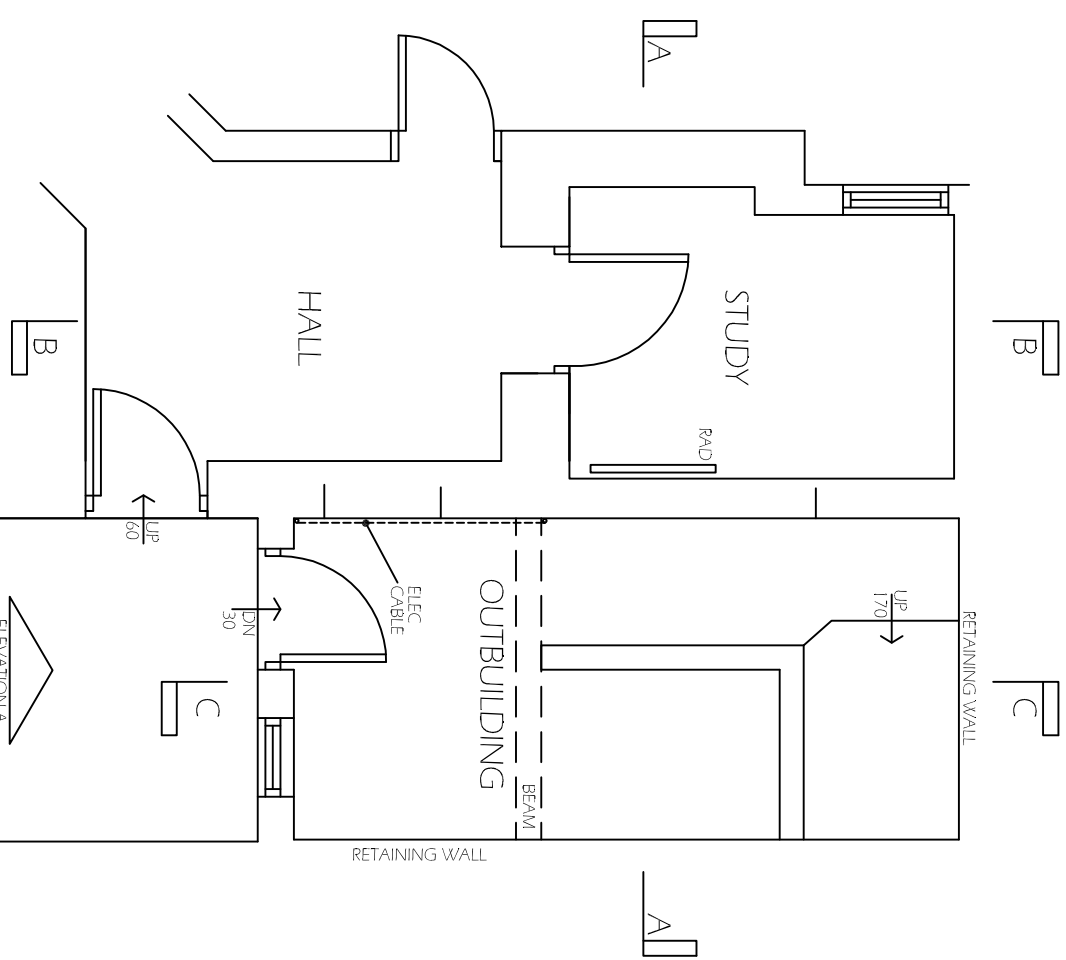


GF PLAN SCALE 1:50

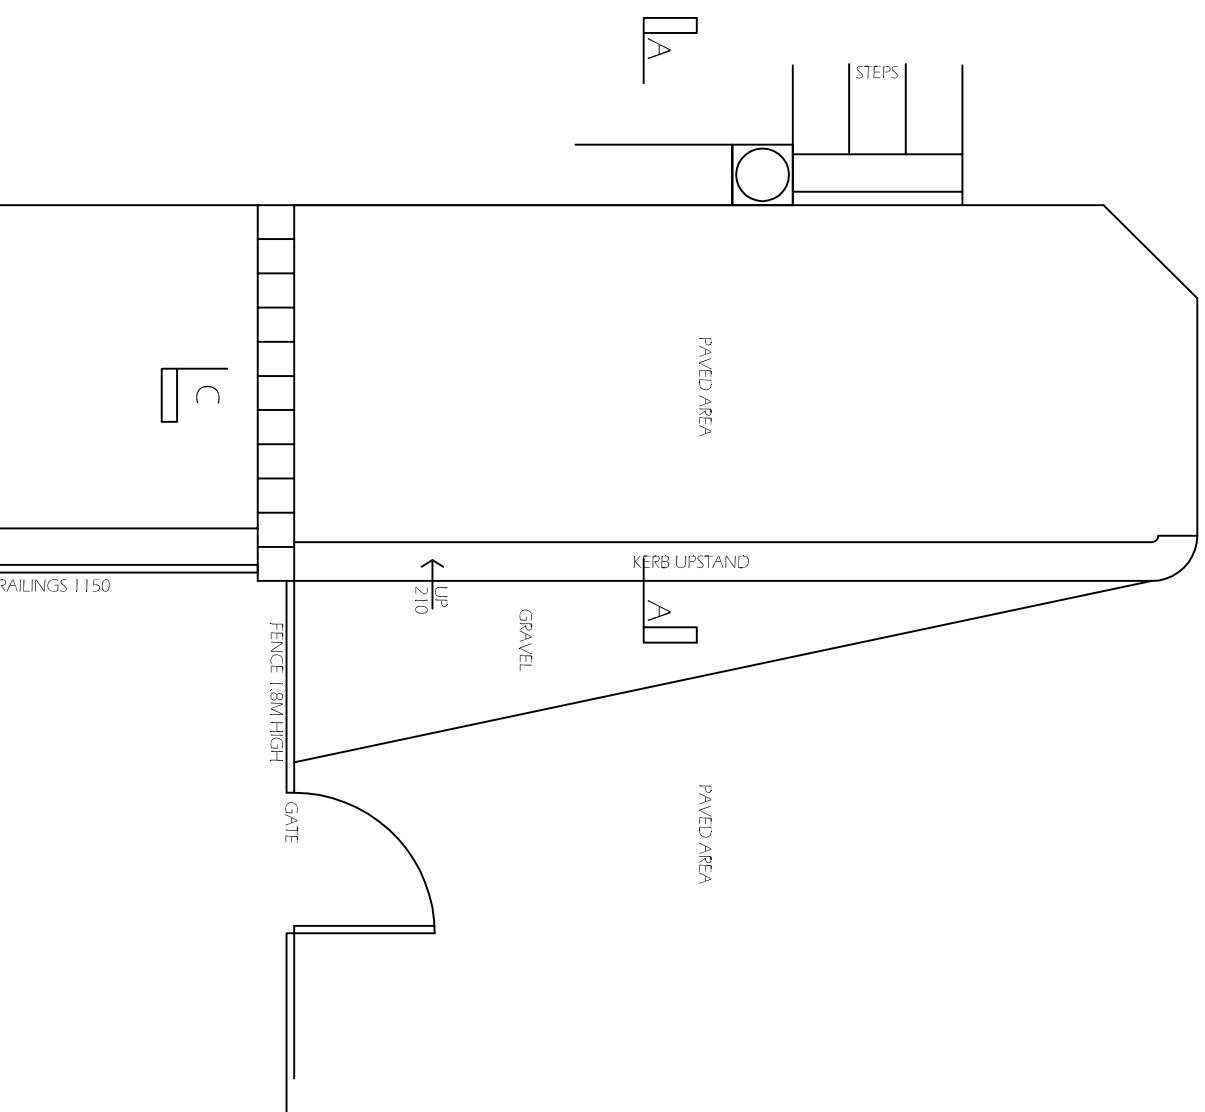


ROOF PLAN SCALE 1:50

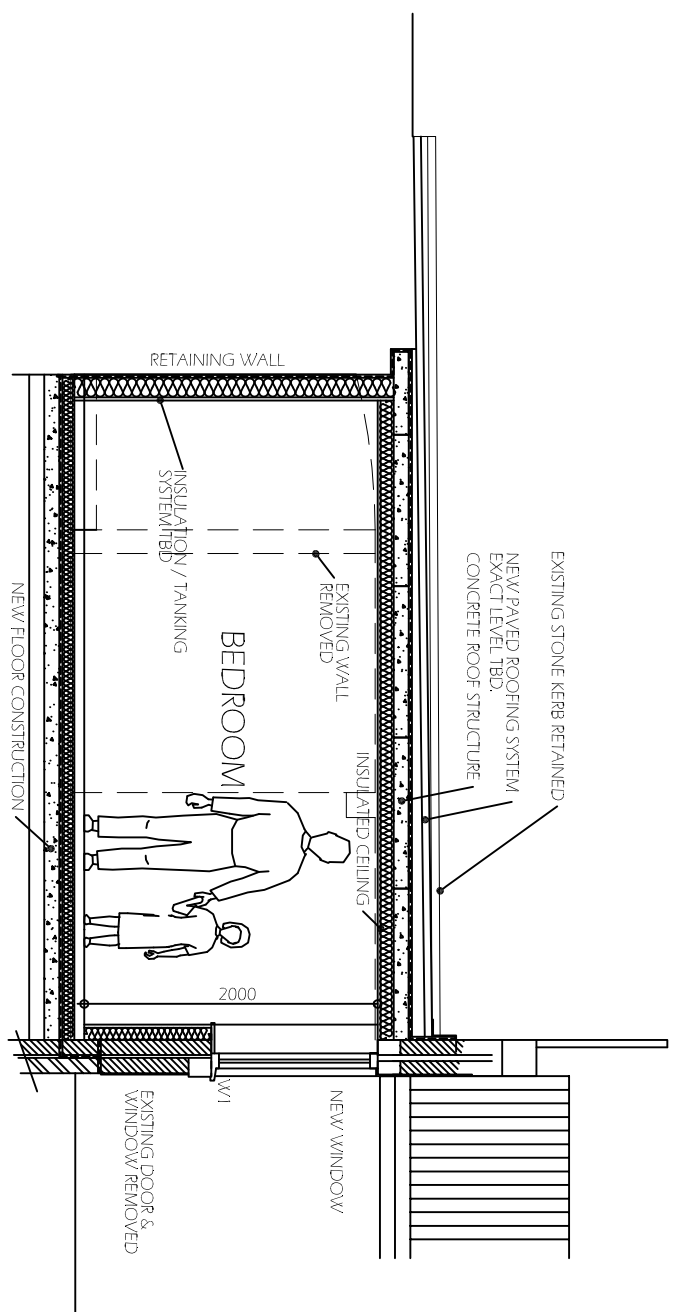

SECTION C-C AS PROPOSED SCALE 1:50

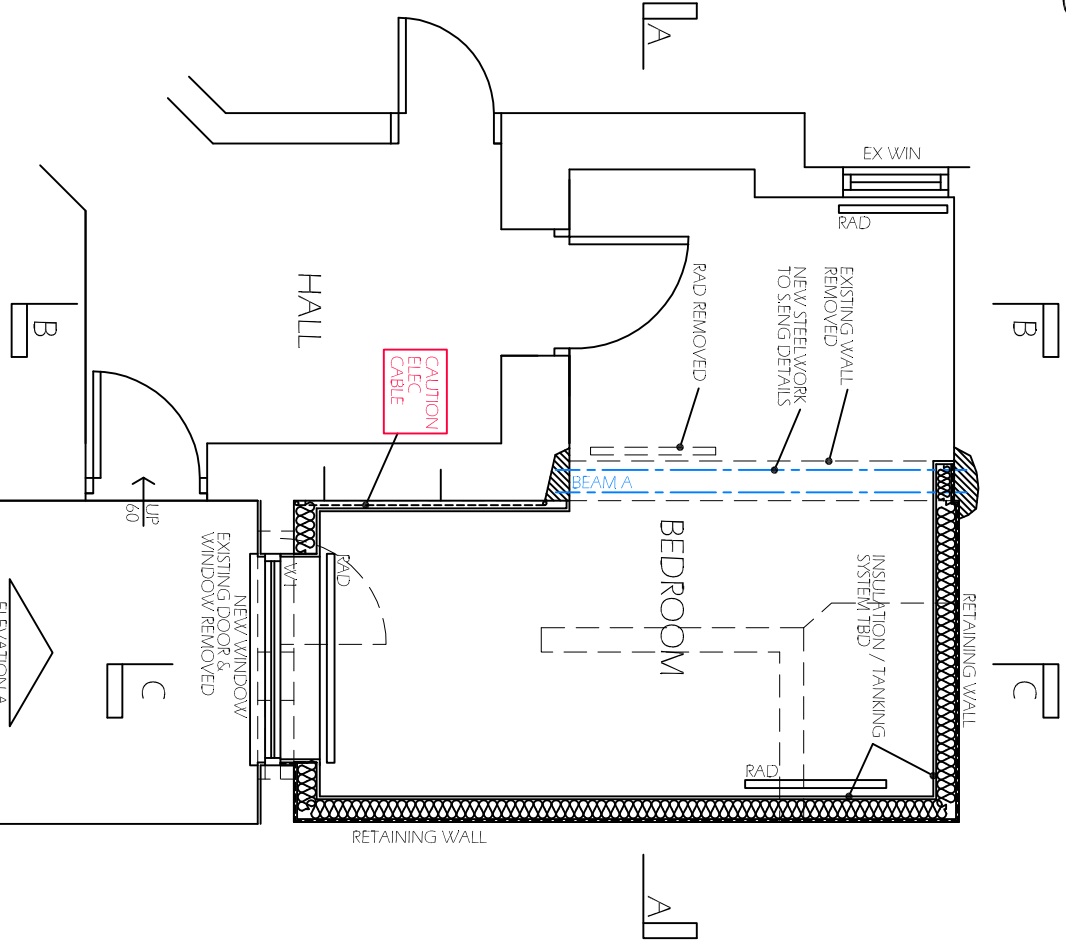


GF PLAN AS PROPOSED SCALE 1:50

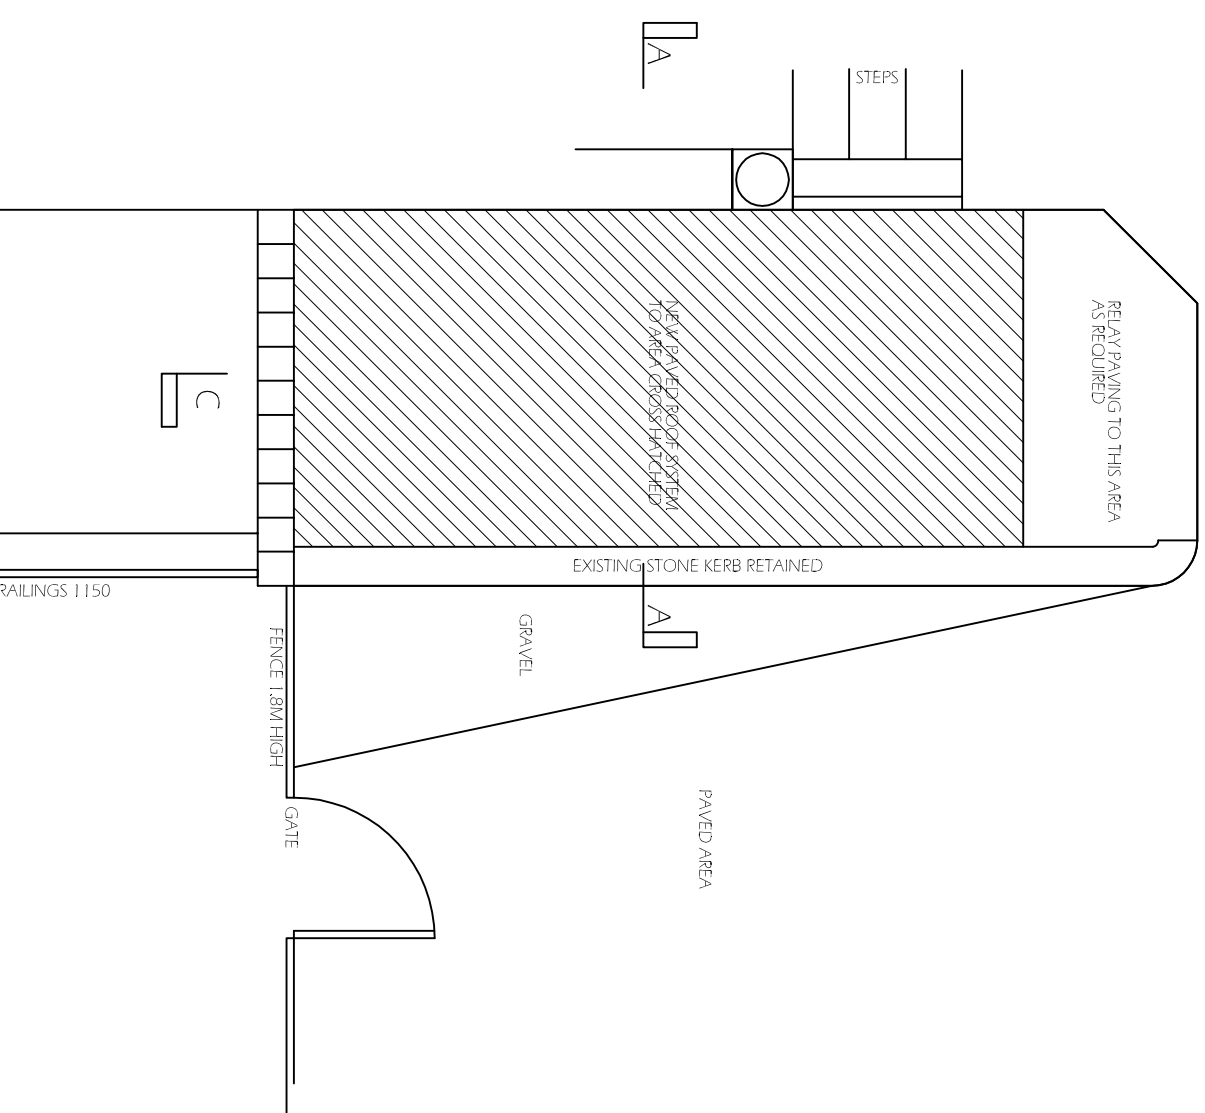

ROOF PLAN AS PROPOSED SCALE 1:50

Notes:

1. THE DRAWING AND THE CONTRACTS AND PARTS THEREIN ARE THE PROPERTY OF NYP ARCHITECTURAL SERVICES LTD. AND ARE NOT TO BE REPRODUCED OR USED IN ANY MANNER WITHOUT THE WRITTEN PERMISSION OF NYP ARCHITECTURAL SERVICES LTD.
2. CONTRACTORS AND SUB-CONTRACTORS MUST CHECK AND AGREE ALL DIMENSIONS BEFORE PREPARING SHOP DRAWINGS OR COMMENCING WORK ON SITE.
3. CONTRACTORS ARE RESPONSIBLE FOR INFORMING THE DESIGNER OF ANY DISCREPANCY, DISCREPANCY OR DISCREPANCY BETWEEN THE DRAWING AND THE ACTUAL SITUATION ON SITE.
4. THE DRAWING IS ONLY TO BE USED FOR THE PURPOSES OF THE WORK.

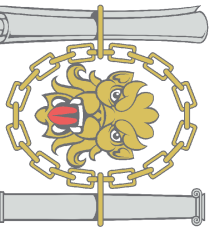

Chartered Institute of
Registered Architects
Registered Practice

NYP ARCHITECTURAL SERVICES
The Grove, High Street, Oldham, Greater Manchester, M20 9JL. Tel: 01228 200898. E-mail: sales@nyp.co.uk / info@nyp.co.uk

Project: PROPOSED WORKS AT 2A BEECH GROVE, BARNESLEY

Client: MSS FB U

Drawing Title: SURVEY & SKETCH SCHEDULE

Date: AUGUST 2016

Scale: 1:50

Ref: 03/12

Dwg. No. SK01

Rev. C