




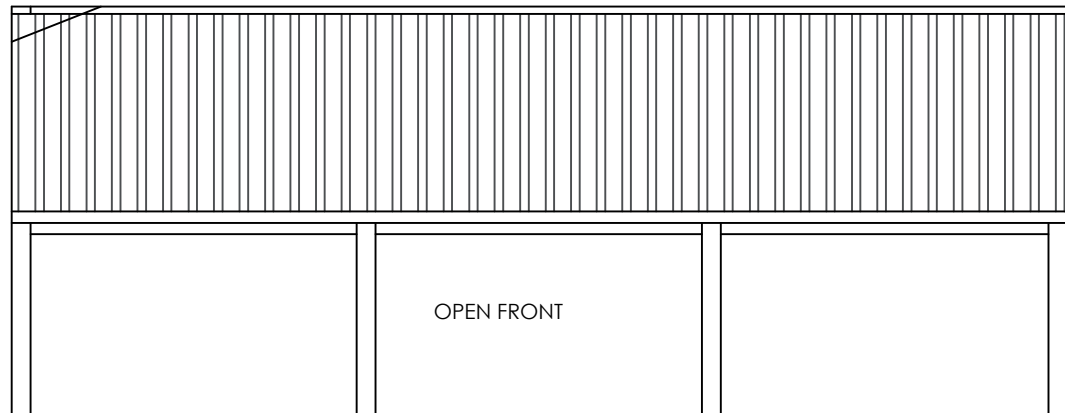


FRONT ELEVATION

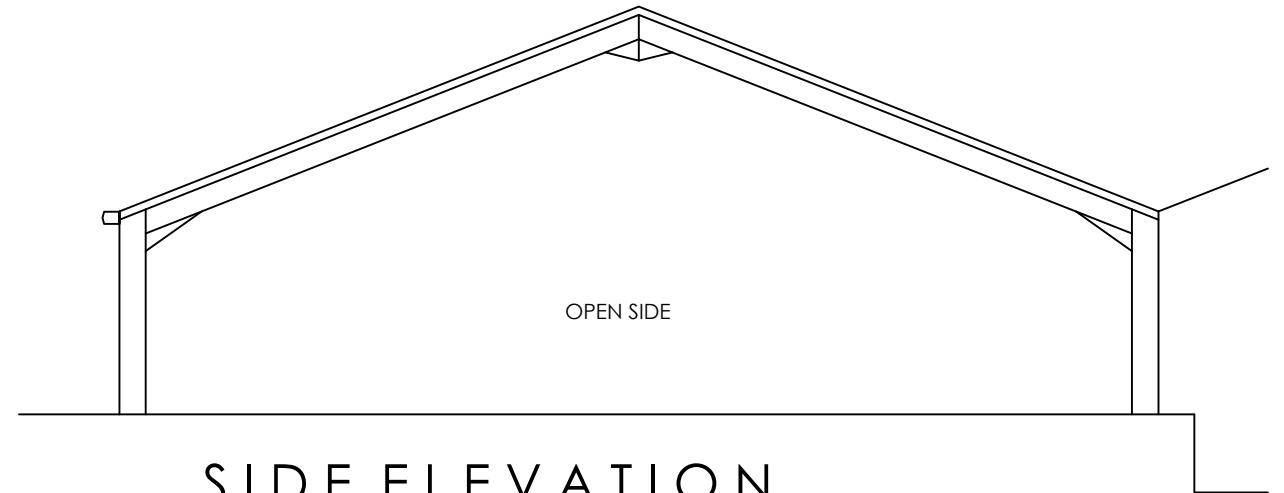

SIDE ELEVATION

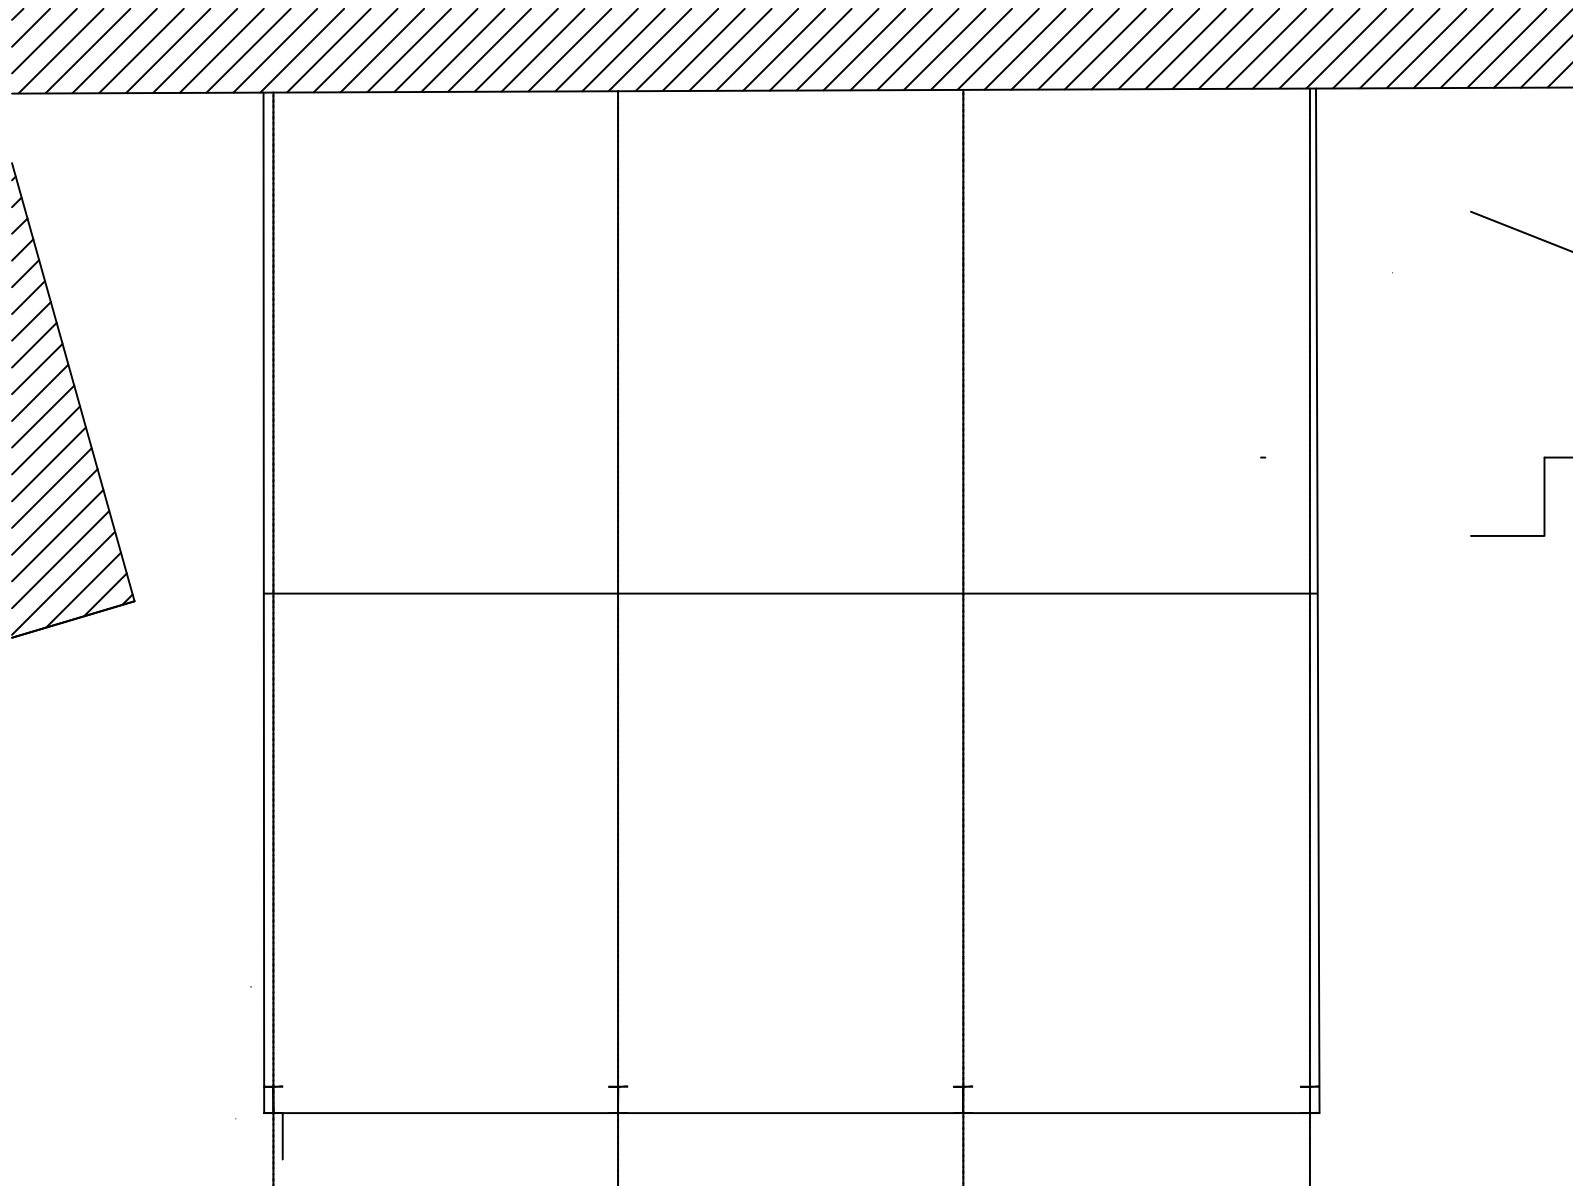

PLAN

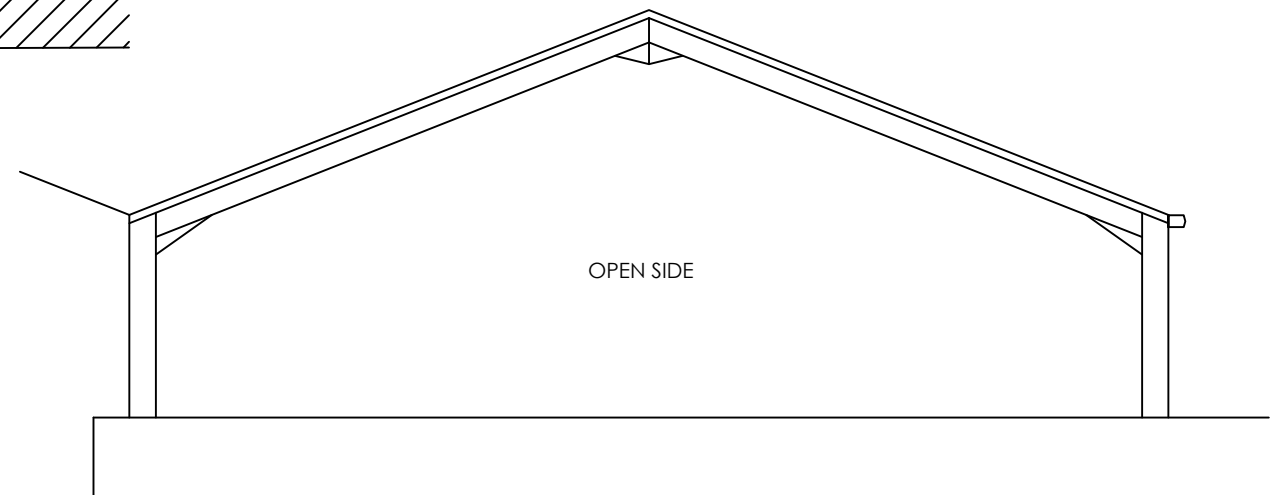

SIDE ELEVATION



White Agus
Architectural Services

OFFICE ONE,
DRILL HALL,
11 EASTGATE,
BARNLEY,
S70 2EU

Phone: 01226 208482
Email: info@whiteagus.co.uk
Web: www.whiteagus.co.uk

Project.

PROPOSED GARAGE AT
ALBRO HOUSE, 30 WORSBROUGH VILLAGE
BARNLEY S70 5LS

Client.

MR ANTHONY LIDSTER

Drawing
Title.

PLANS AND ELEVATIONS
AS EXISTING

Date.

JULKY 2026

Scale.

1:100 @ A3

Ref.

25-081

Dwg. No.

02

Rev.

Date

Suffix

Description

Date

Suffix

Description