



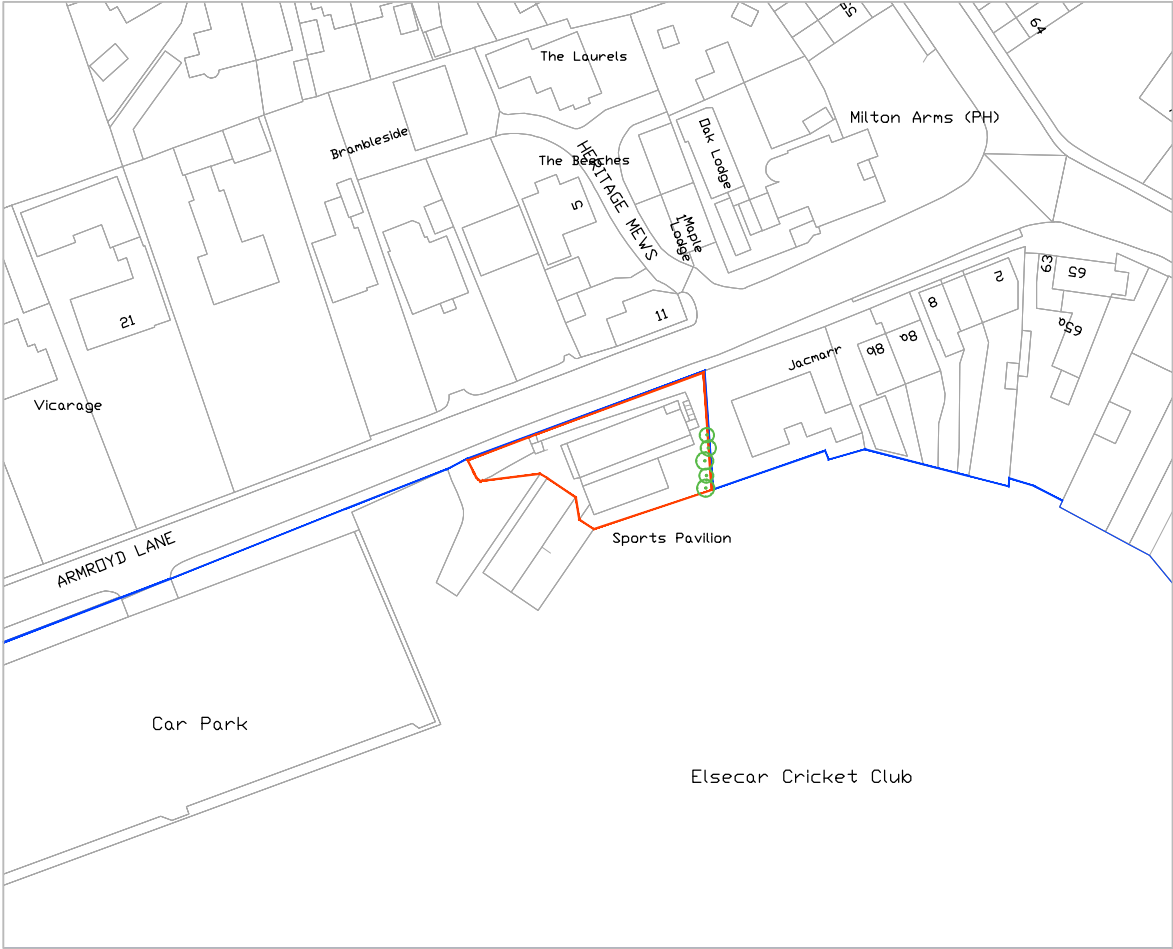

Location Plan as Proposed
scale 1:1250 @ A1

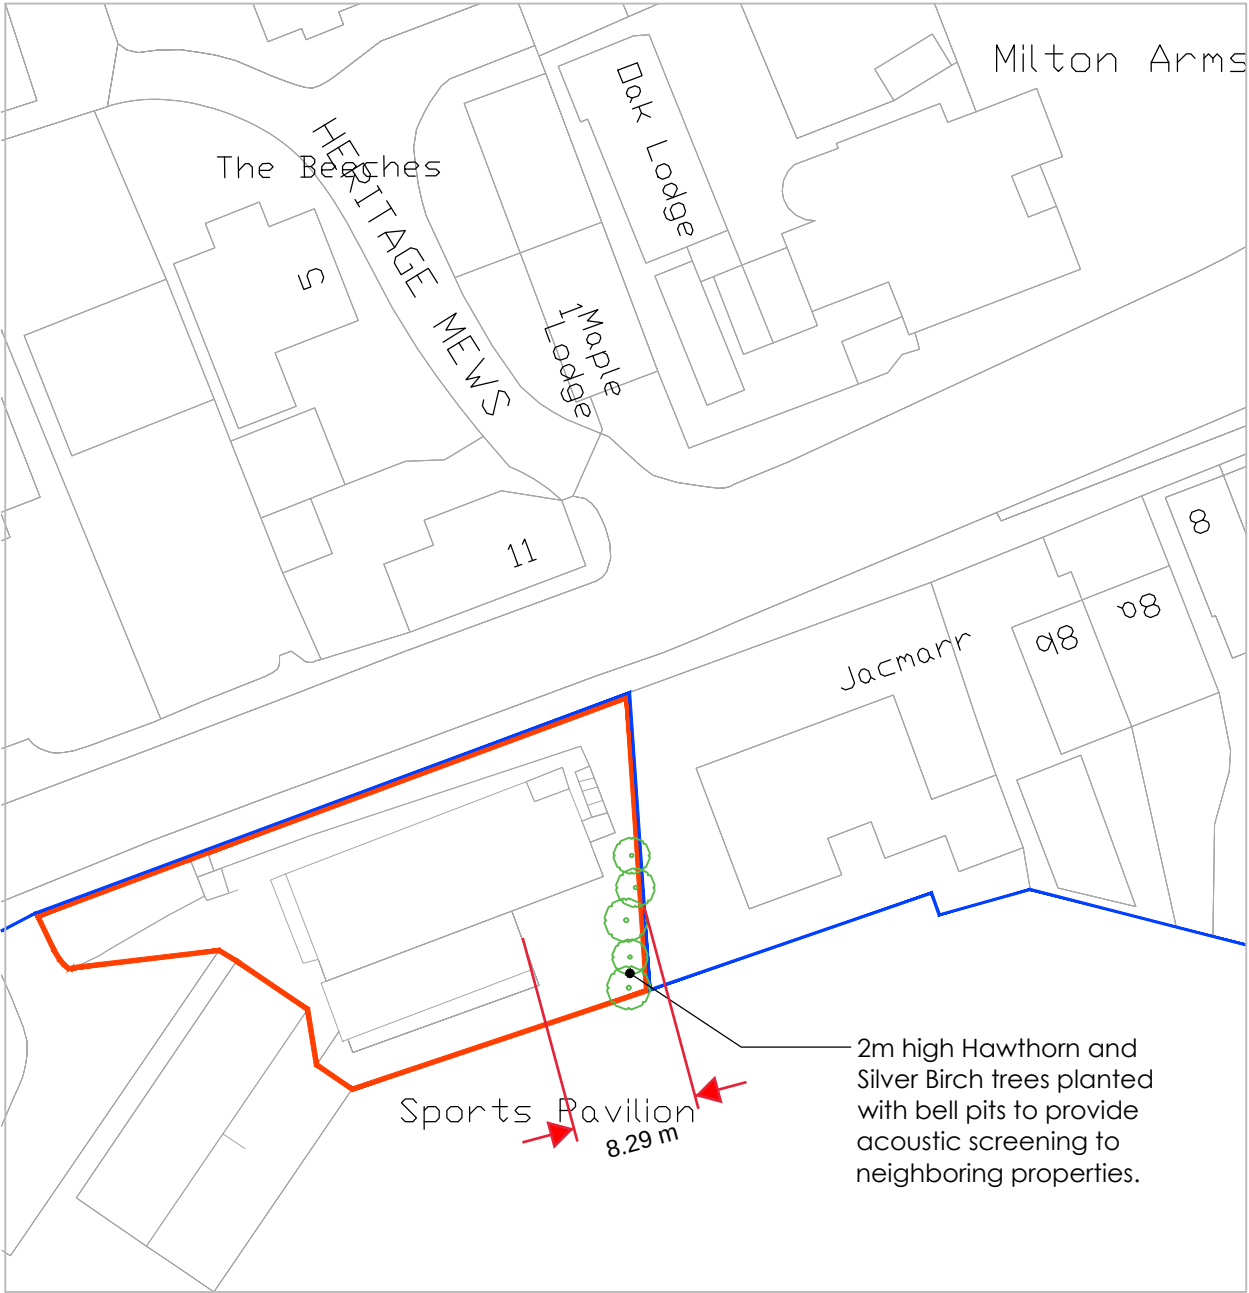

Site Plan as Proposed
scale 1:500 @ A1

NORTH

NOTES:
This drawing is produced for use in this project only and may not be used for any other purpose. We accept no liability for the use of this drawing other than the purpose for which it was intended in connection with this project as recorded on the title block fields 'Purpose for Issue' and 'File Status Code'.
This drawing may not be reproduced in any form without prior written agreement.
Do not scale from the drawing, use written dimensions only.

SCALE

REV	DESCRIPTION	DATE	REVISED	CHECKED
A	Revised to suit Planning Officers Comments	2021 07 16	ER	DD

Planning

CLIENT

Elsecar Cricket Club.

PROJECT

Balcony Construction Works @
Elsecar Cricket Club, Armroyd Lane.

TITLE

Location & Site Plan
As Proposed

SCALE	DATE	DRAWN	CHECKED
Several @ A3	09/07/2021	ER	DD

FILE / DRAWING NAME	REV CODE
PROJECT NR WACBLD	UNIQUE NR (20) 003 A