



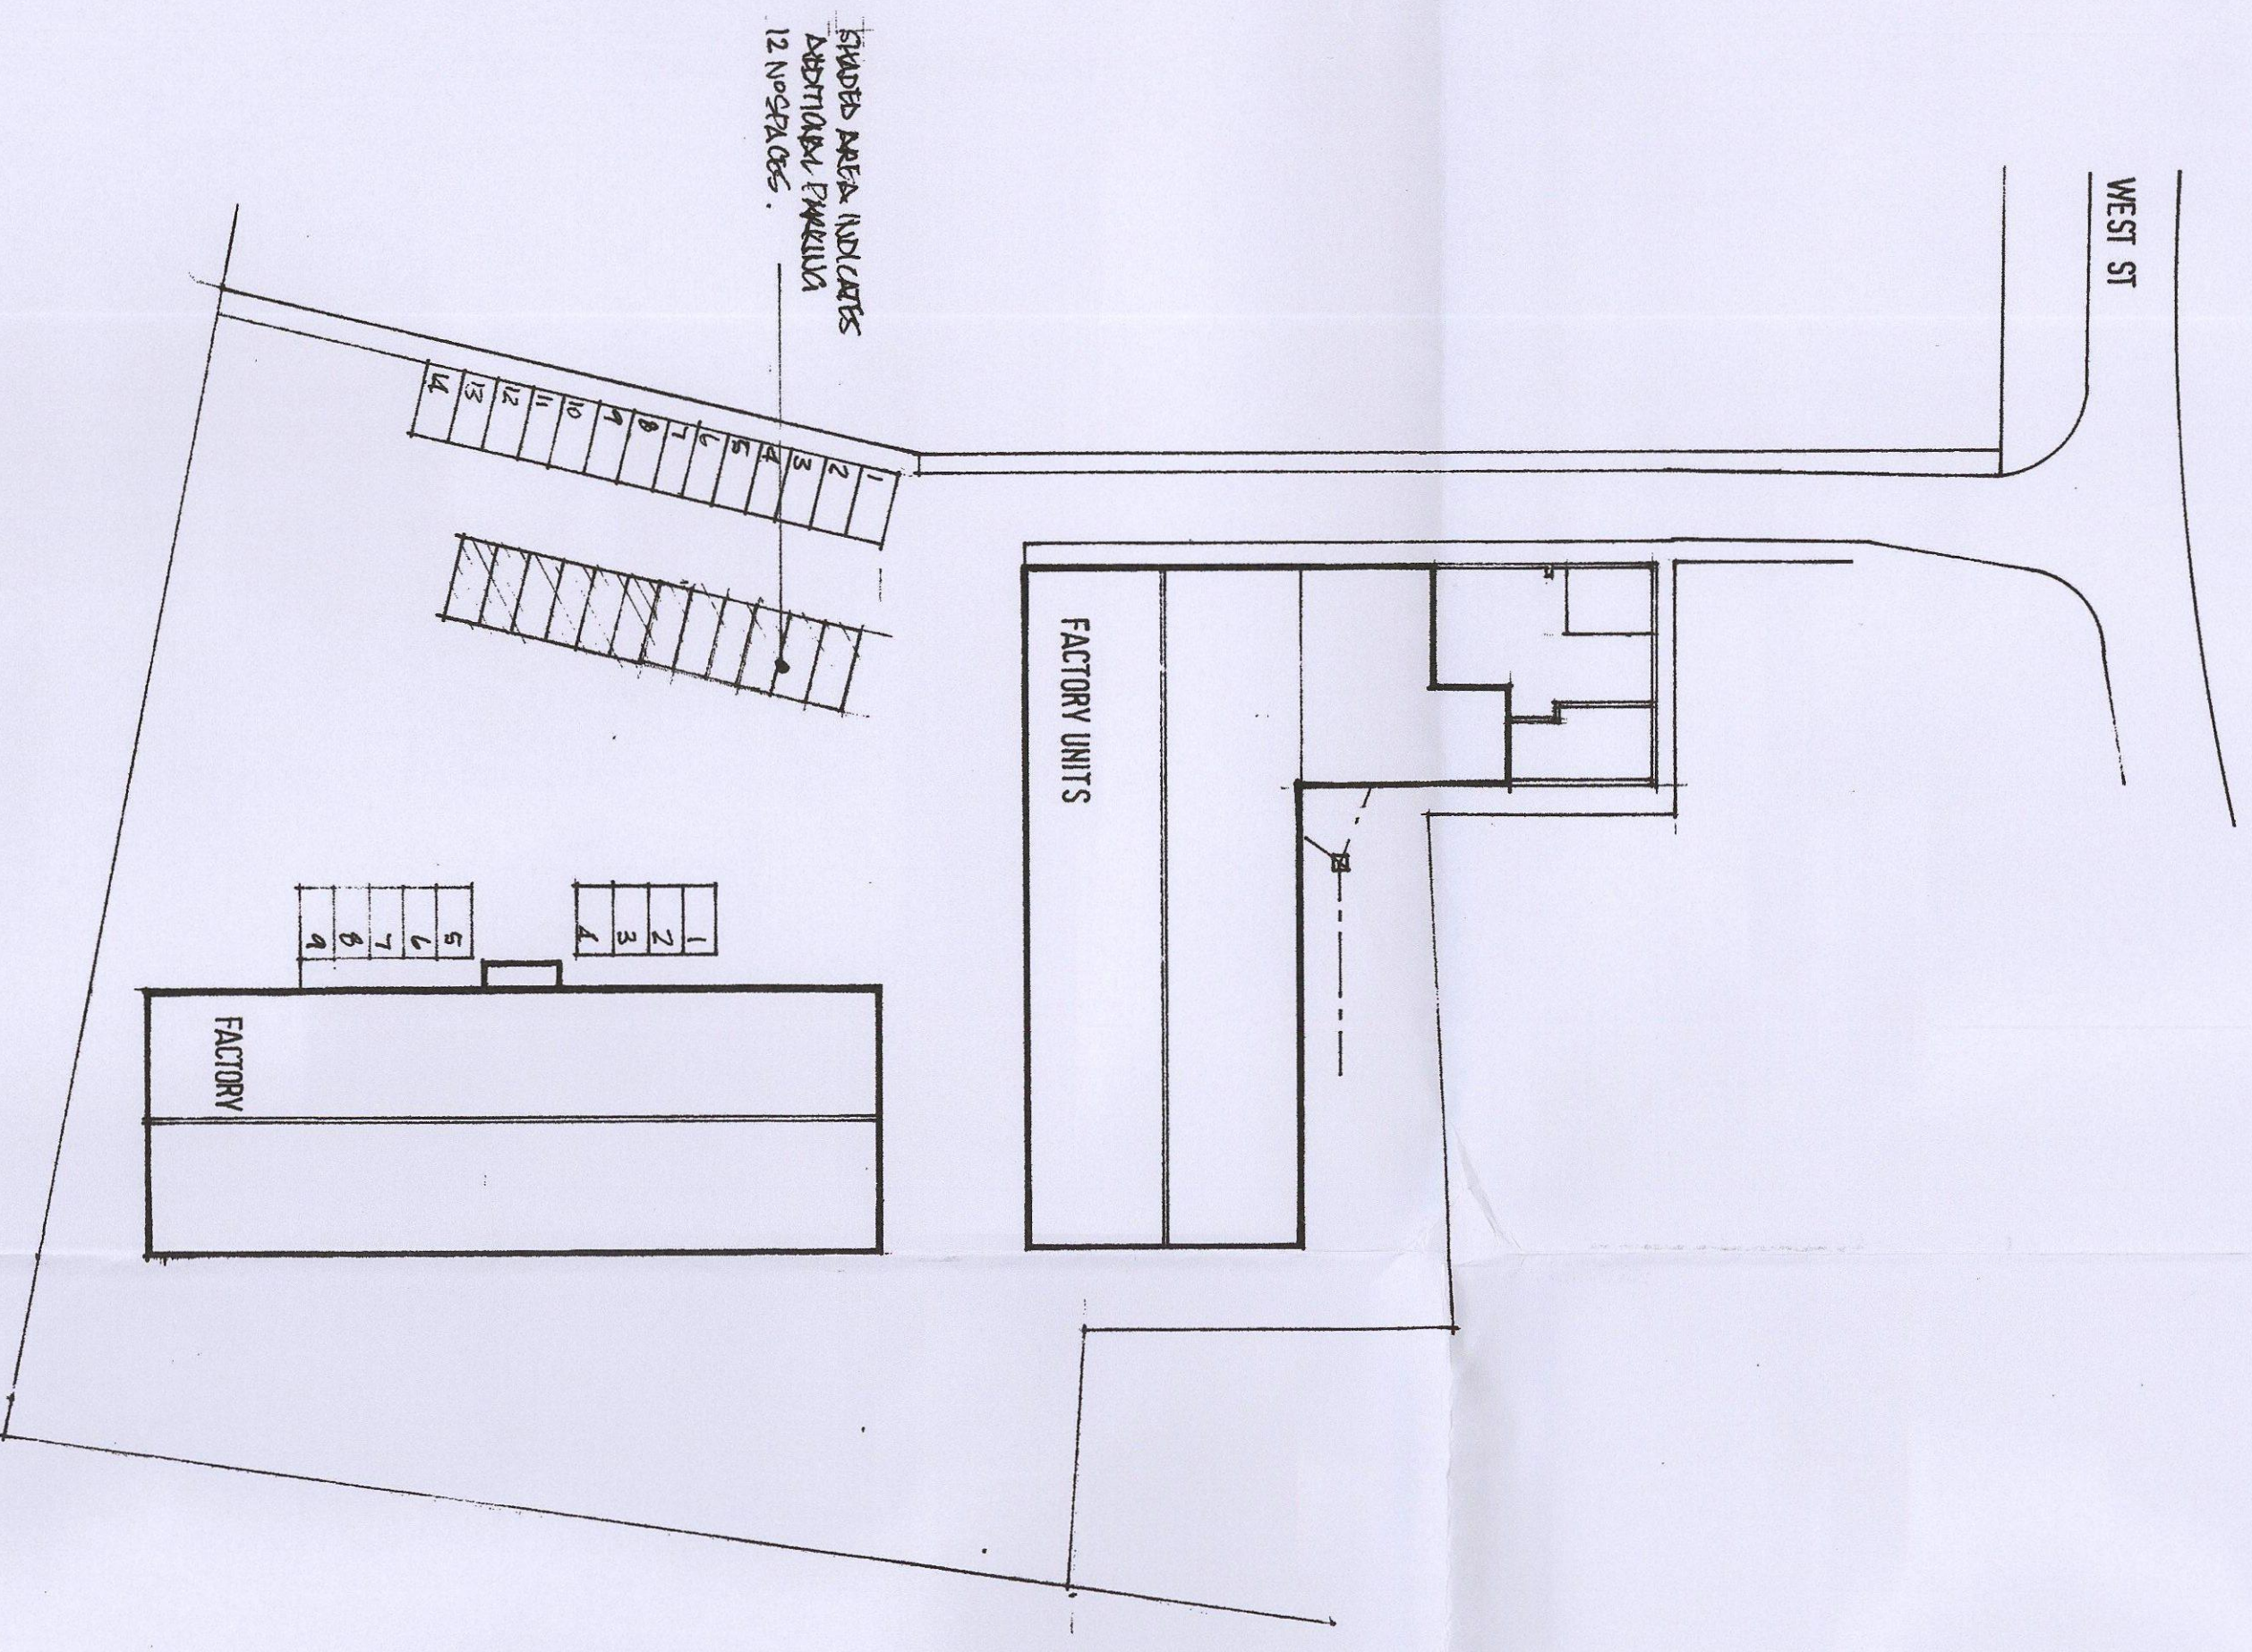


SITE PLAN 1:500

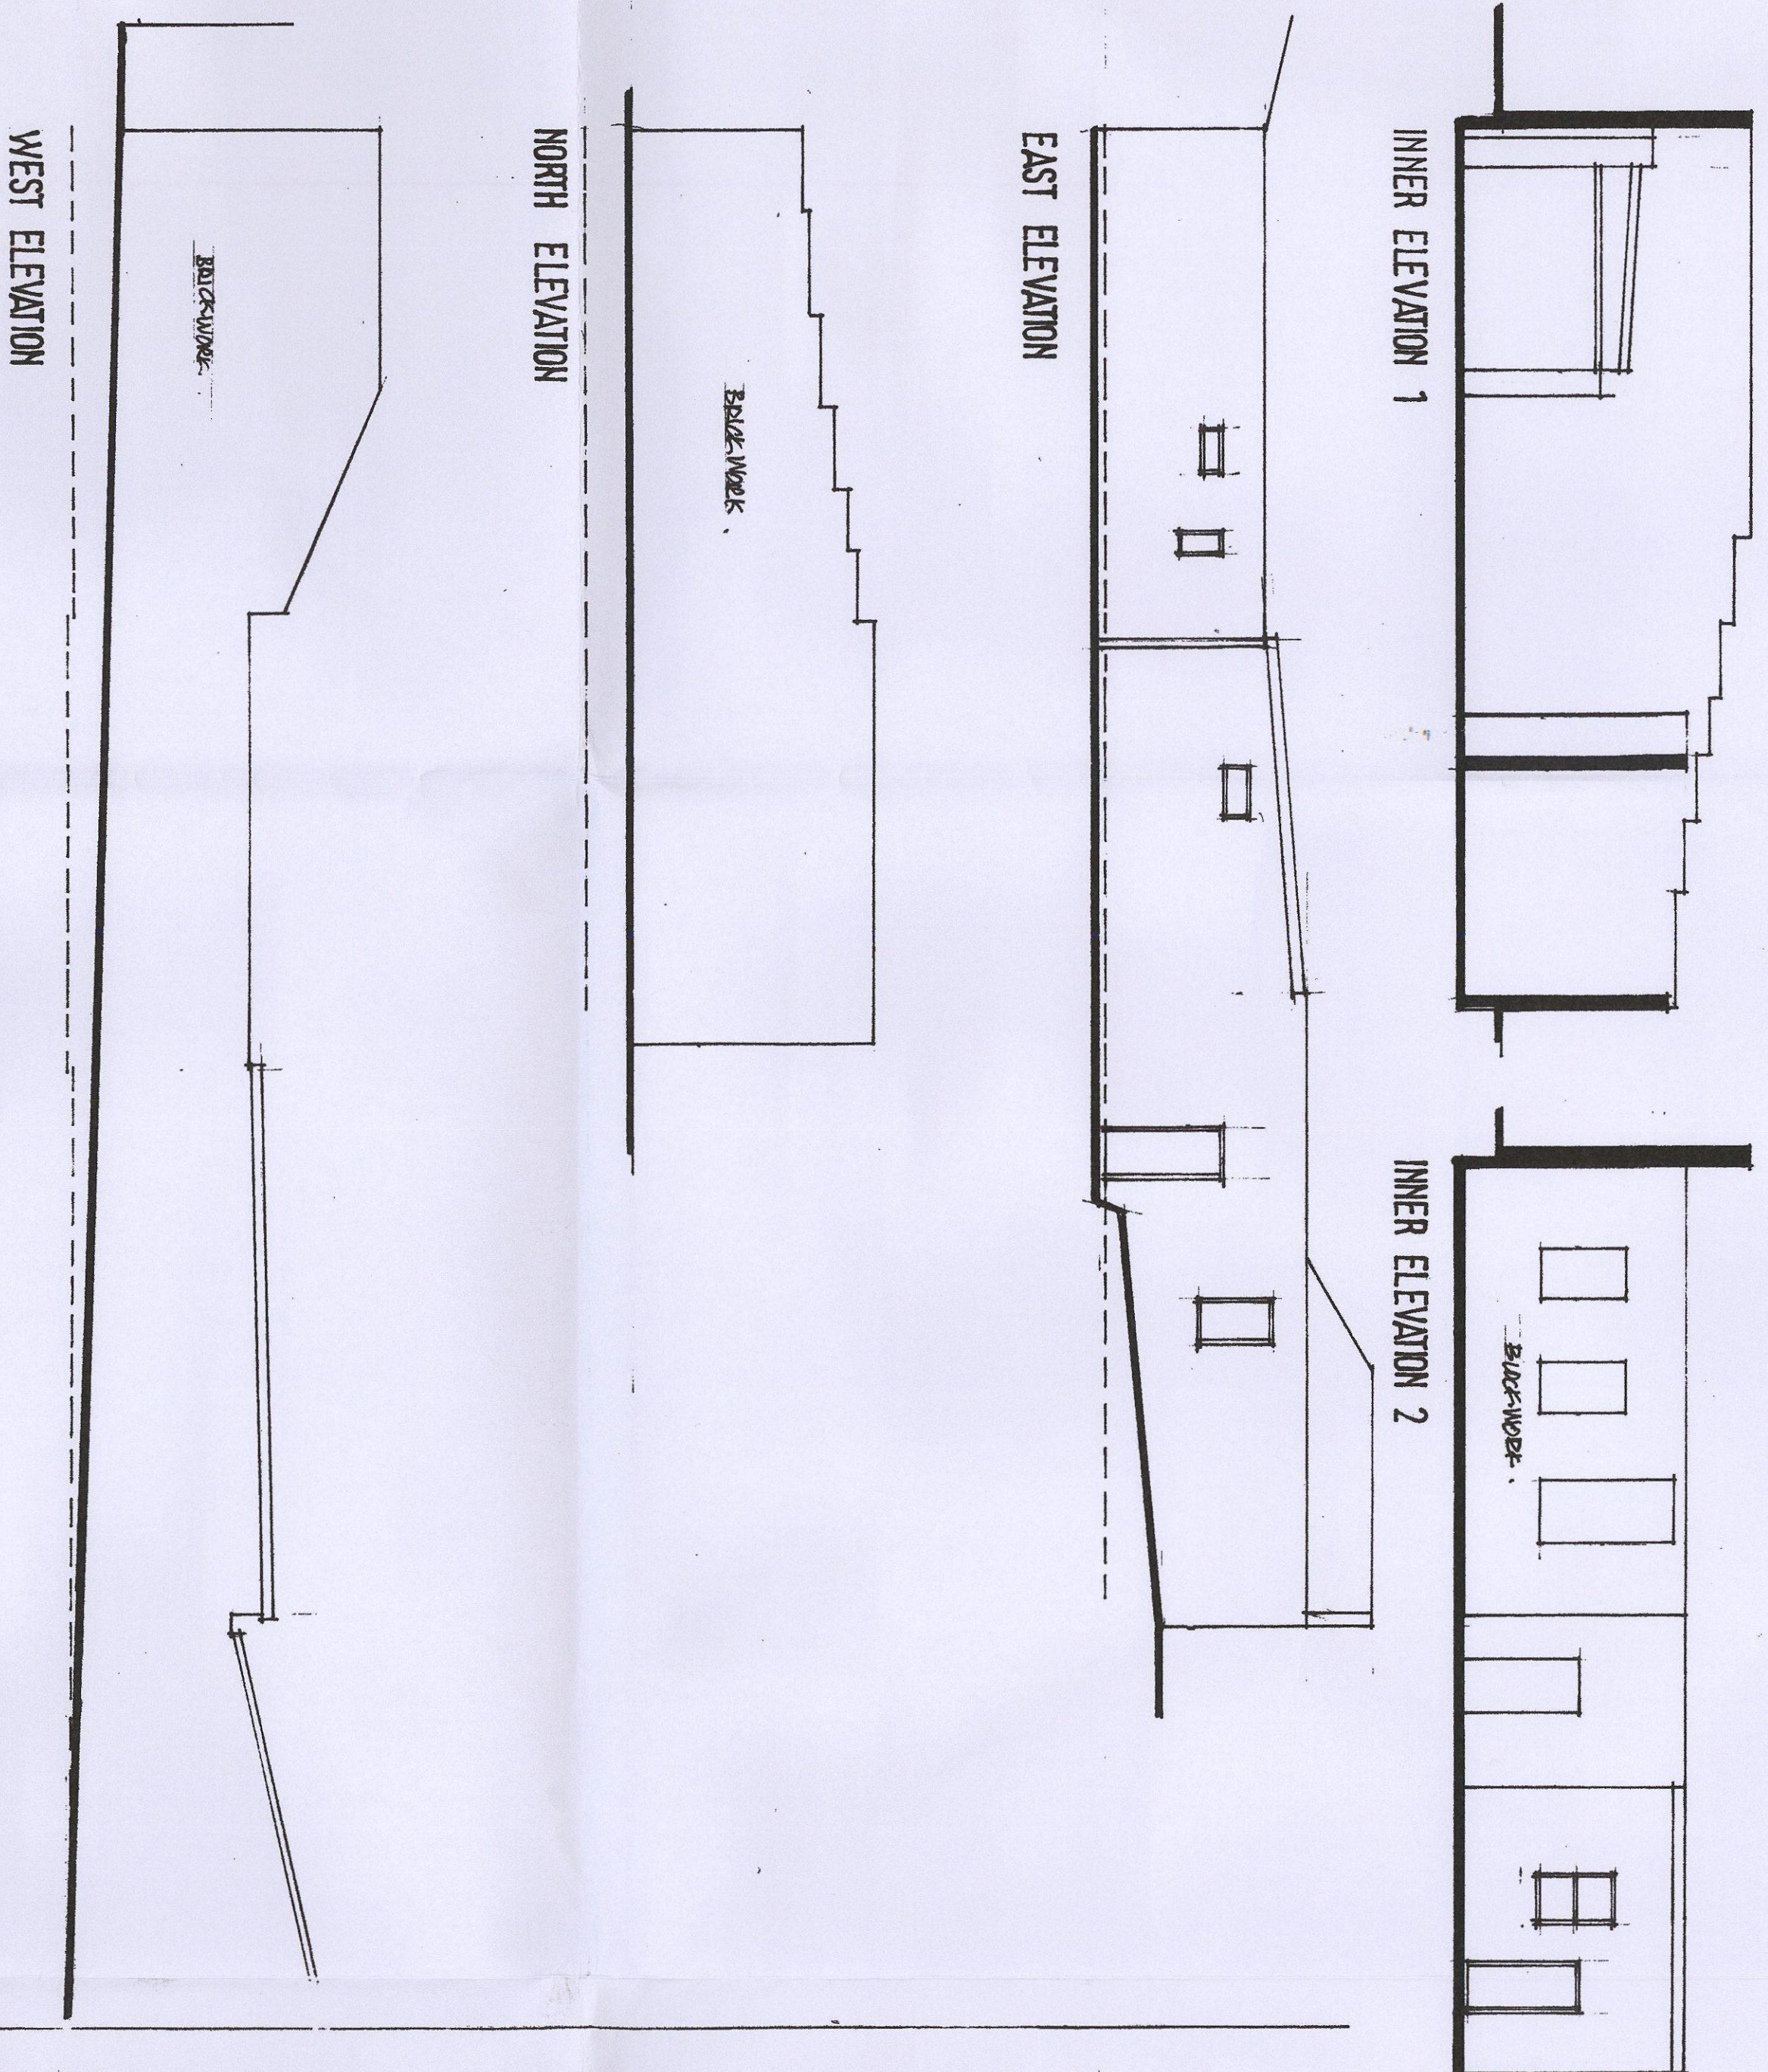


INNER ELEVATION 1

INNER ELEVATION 2

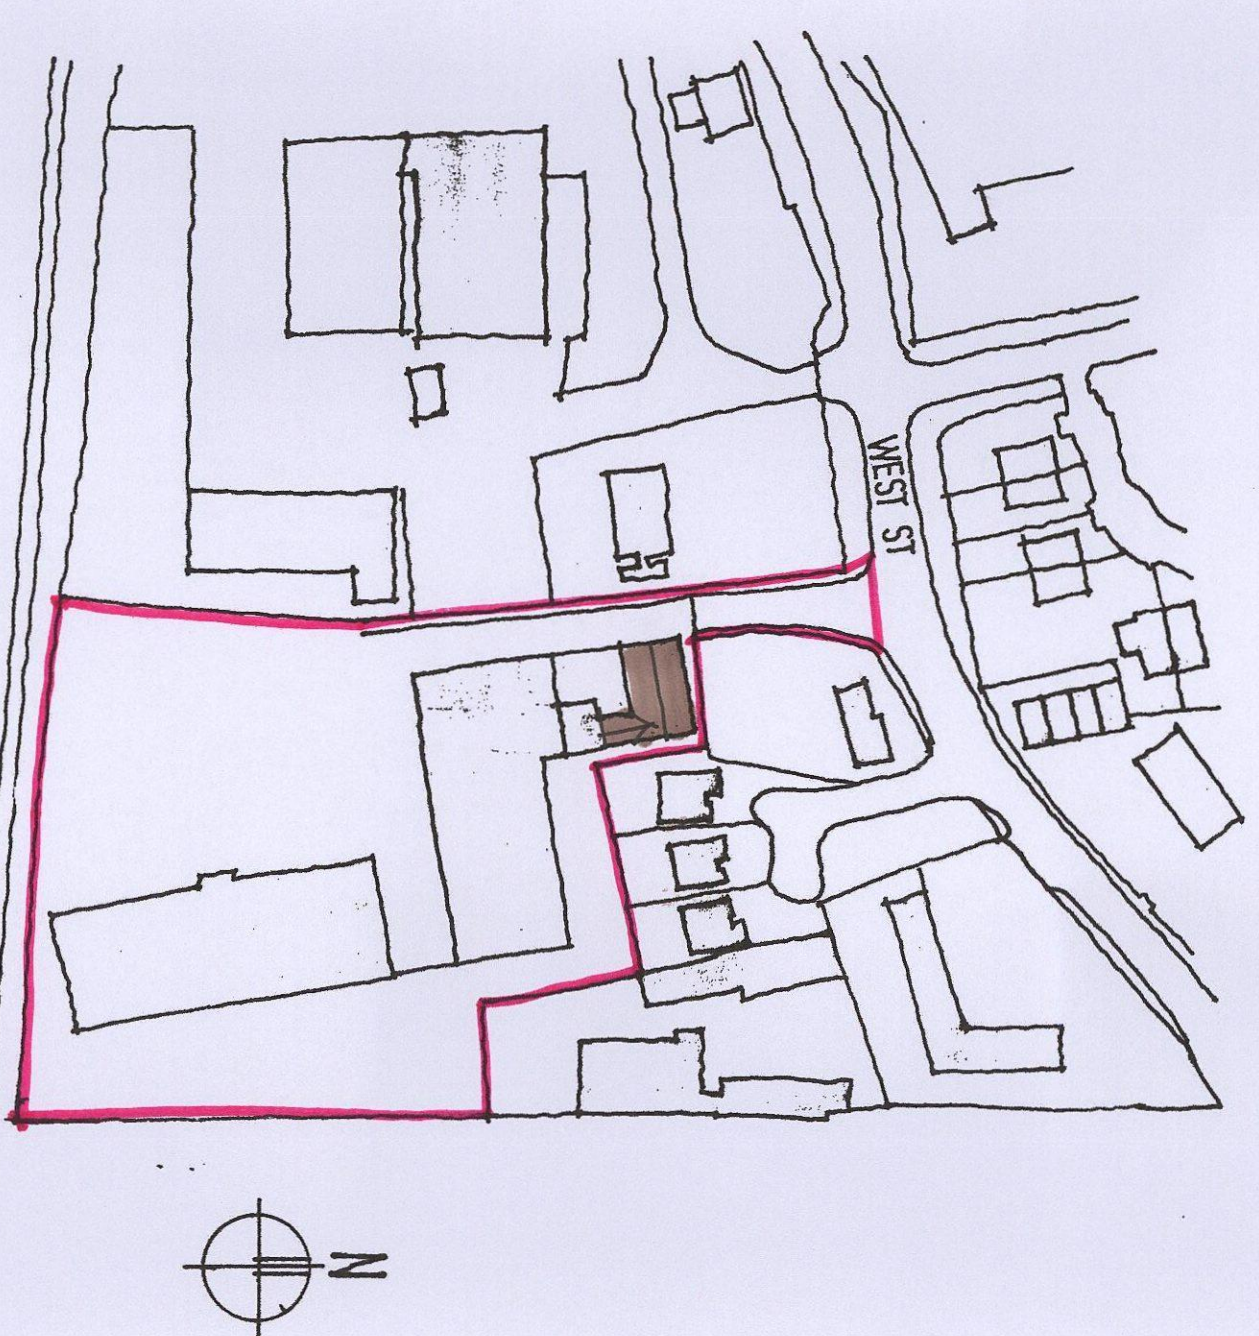

LOCATION PLAN 1:1250

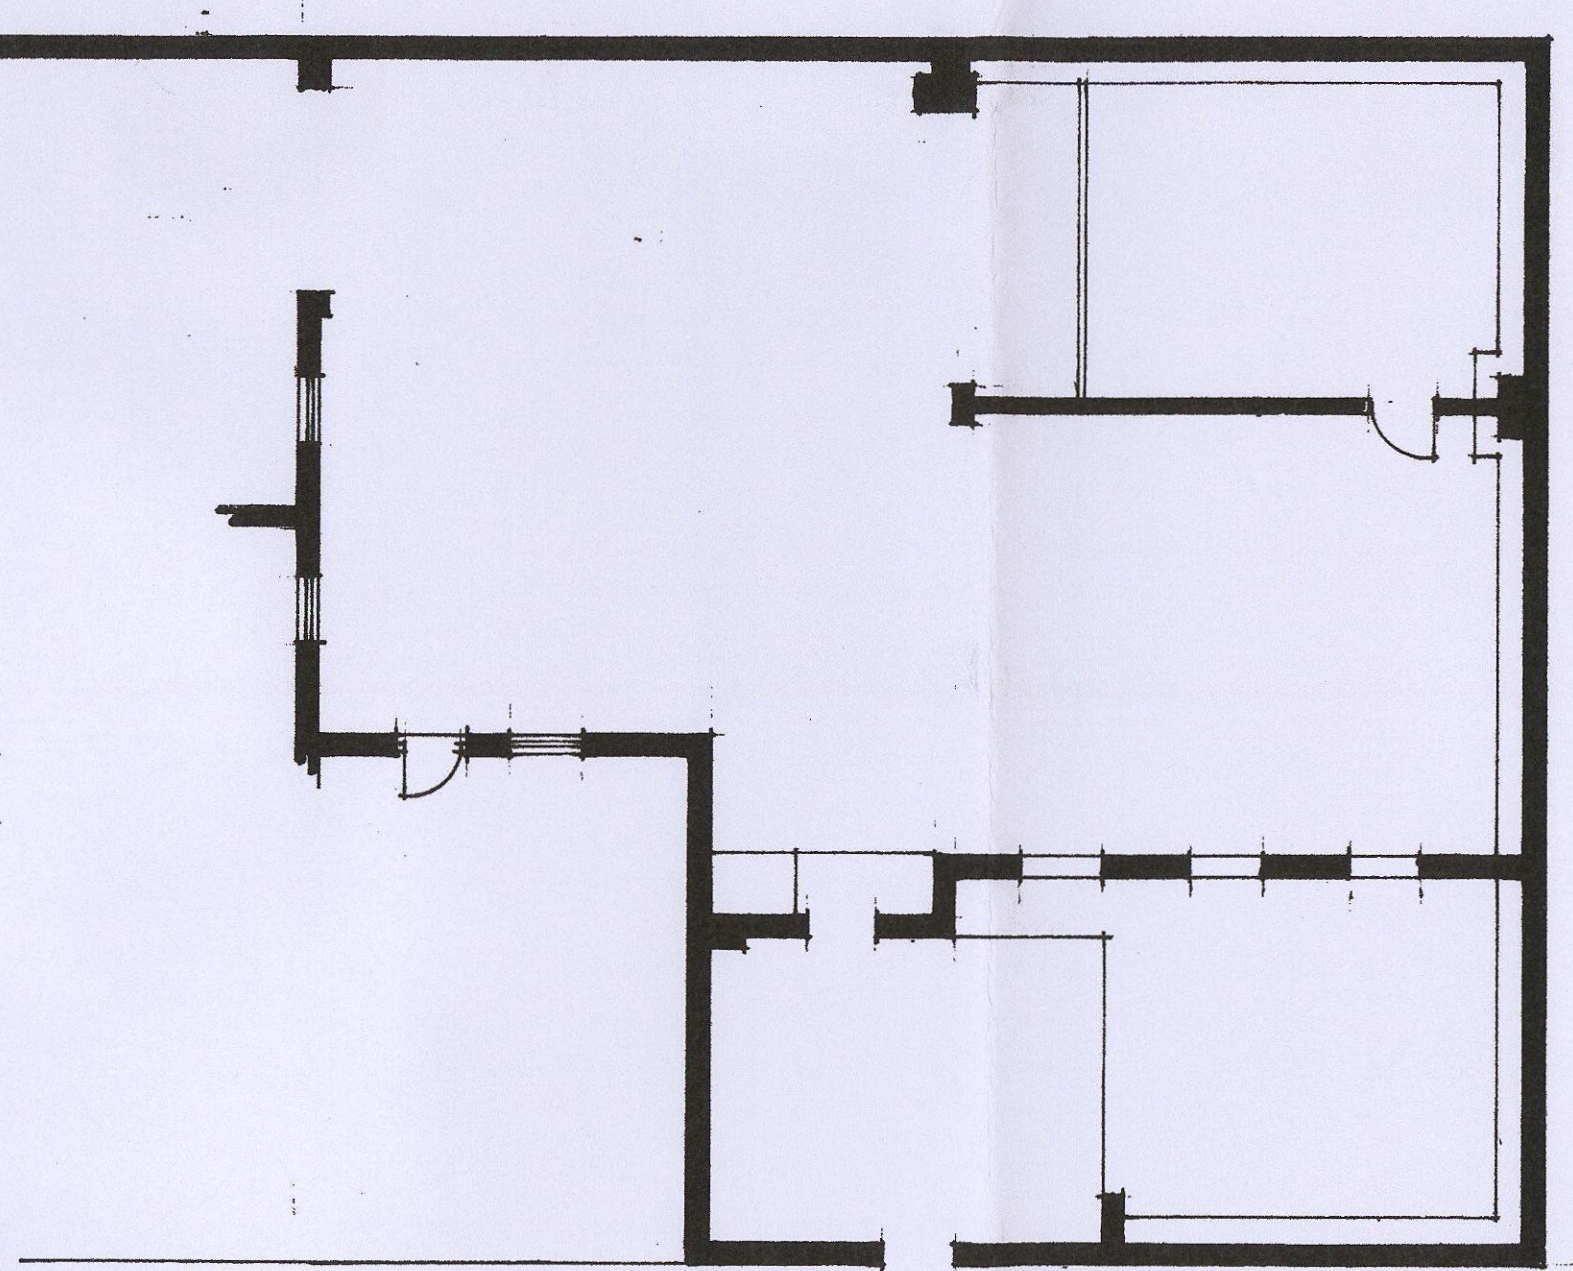

Ref.	Revision	Date

Client: GALLAGHER PROPERTY INVESTMENTS LTD

Project: INDUSTRIAL DEVELOPMENT

West St

WORSBROUGH DALE

S70 5PG

Title

SURVEY & SITE PLAN

Scale: 1:100

Drawn: SL

Date: SEPT 14





Drawing No: W/3/1



BUILDING DESIGN SERVICES

15 HUNTERS AVENUE BARNSLEY S70 6PL

TEL: 01226 733224

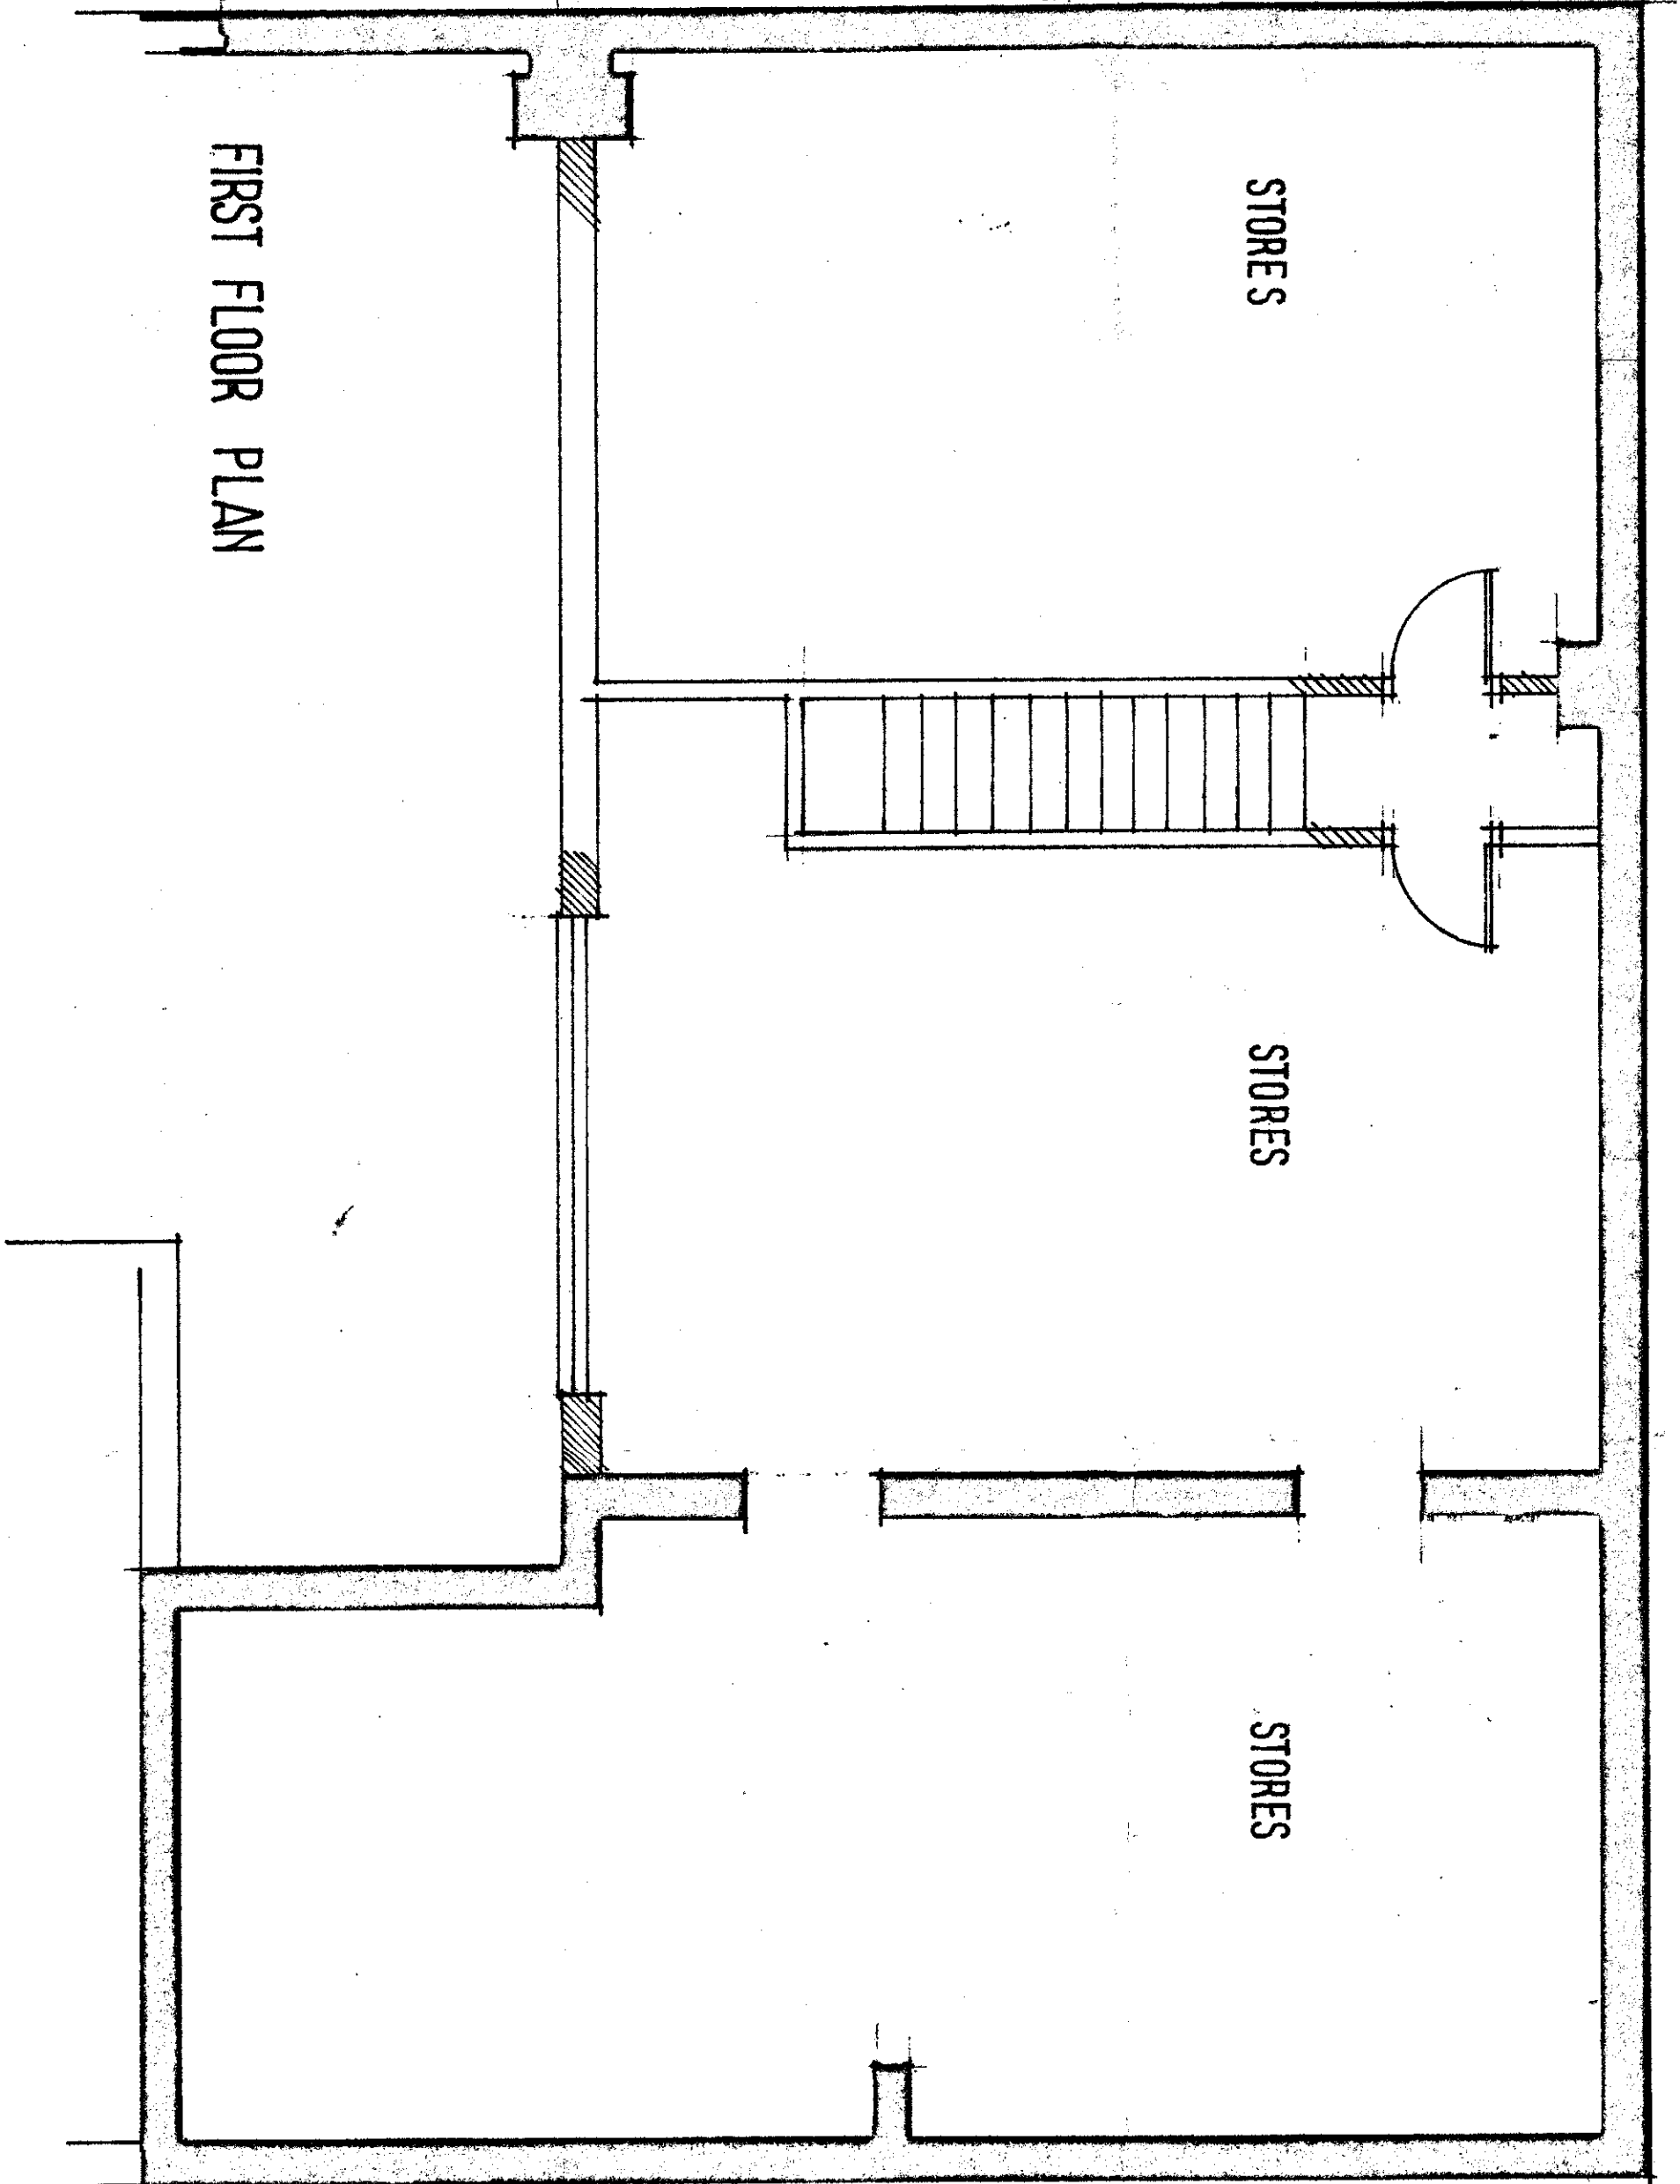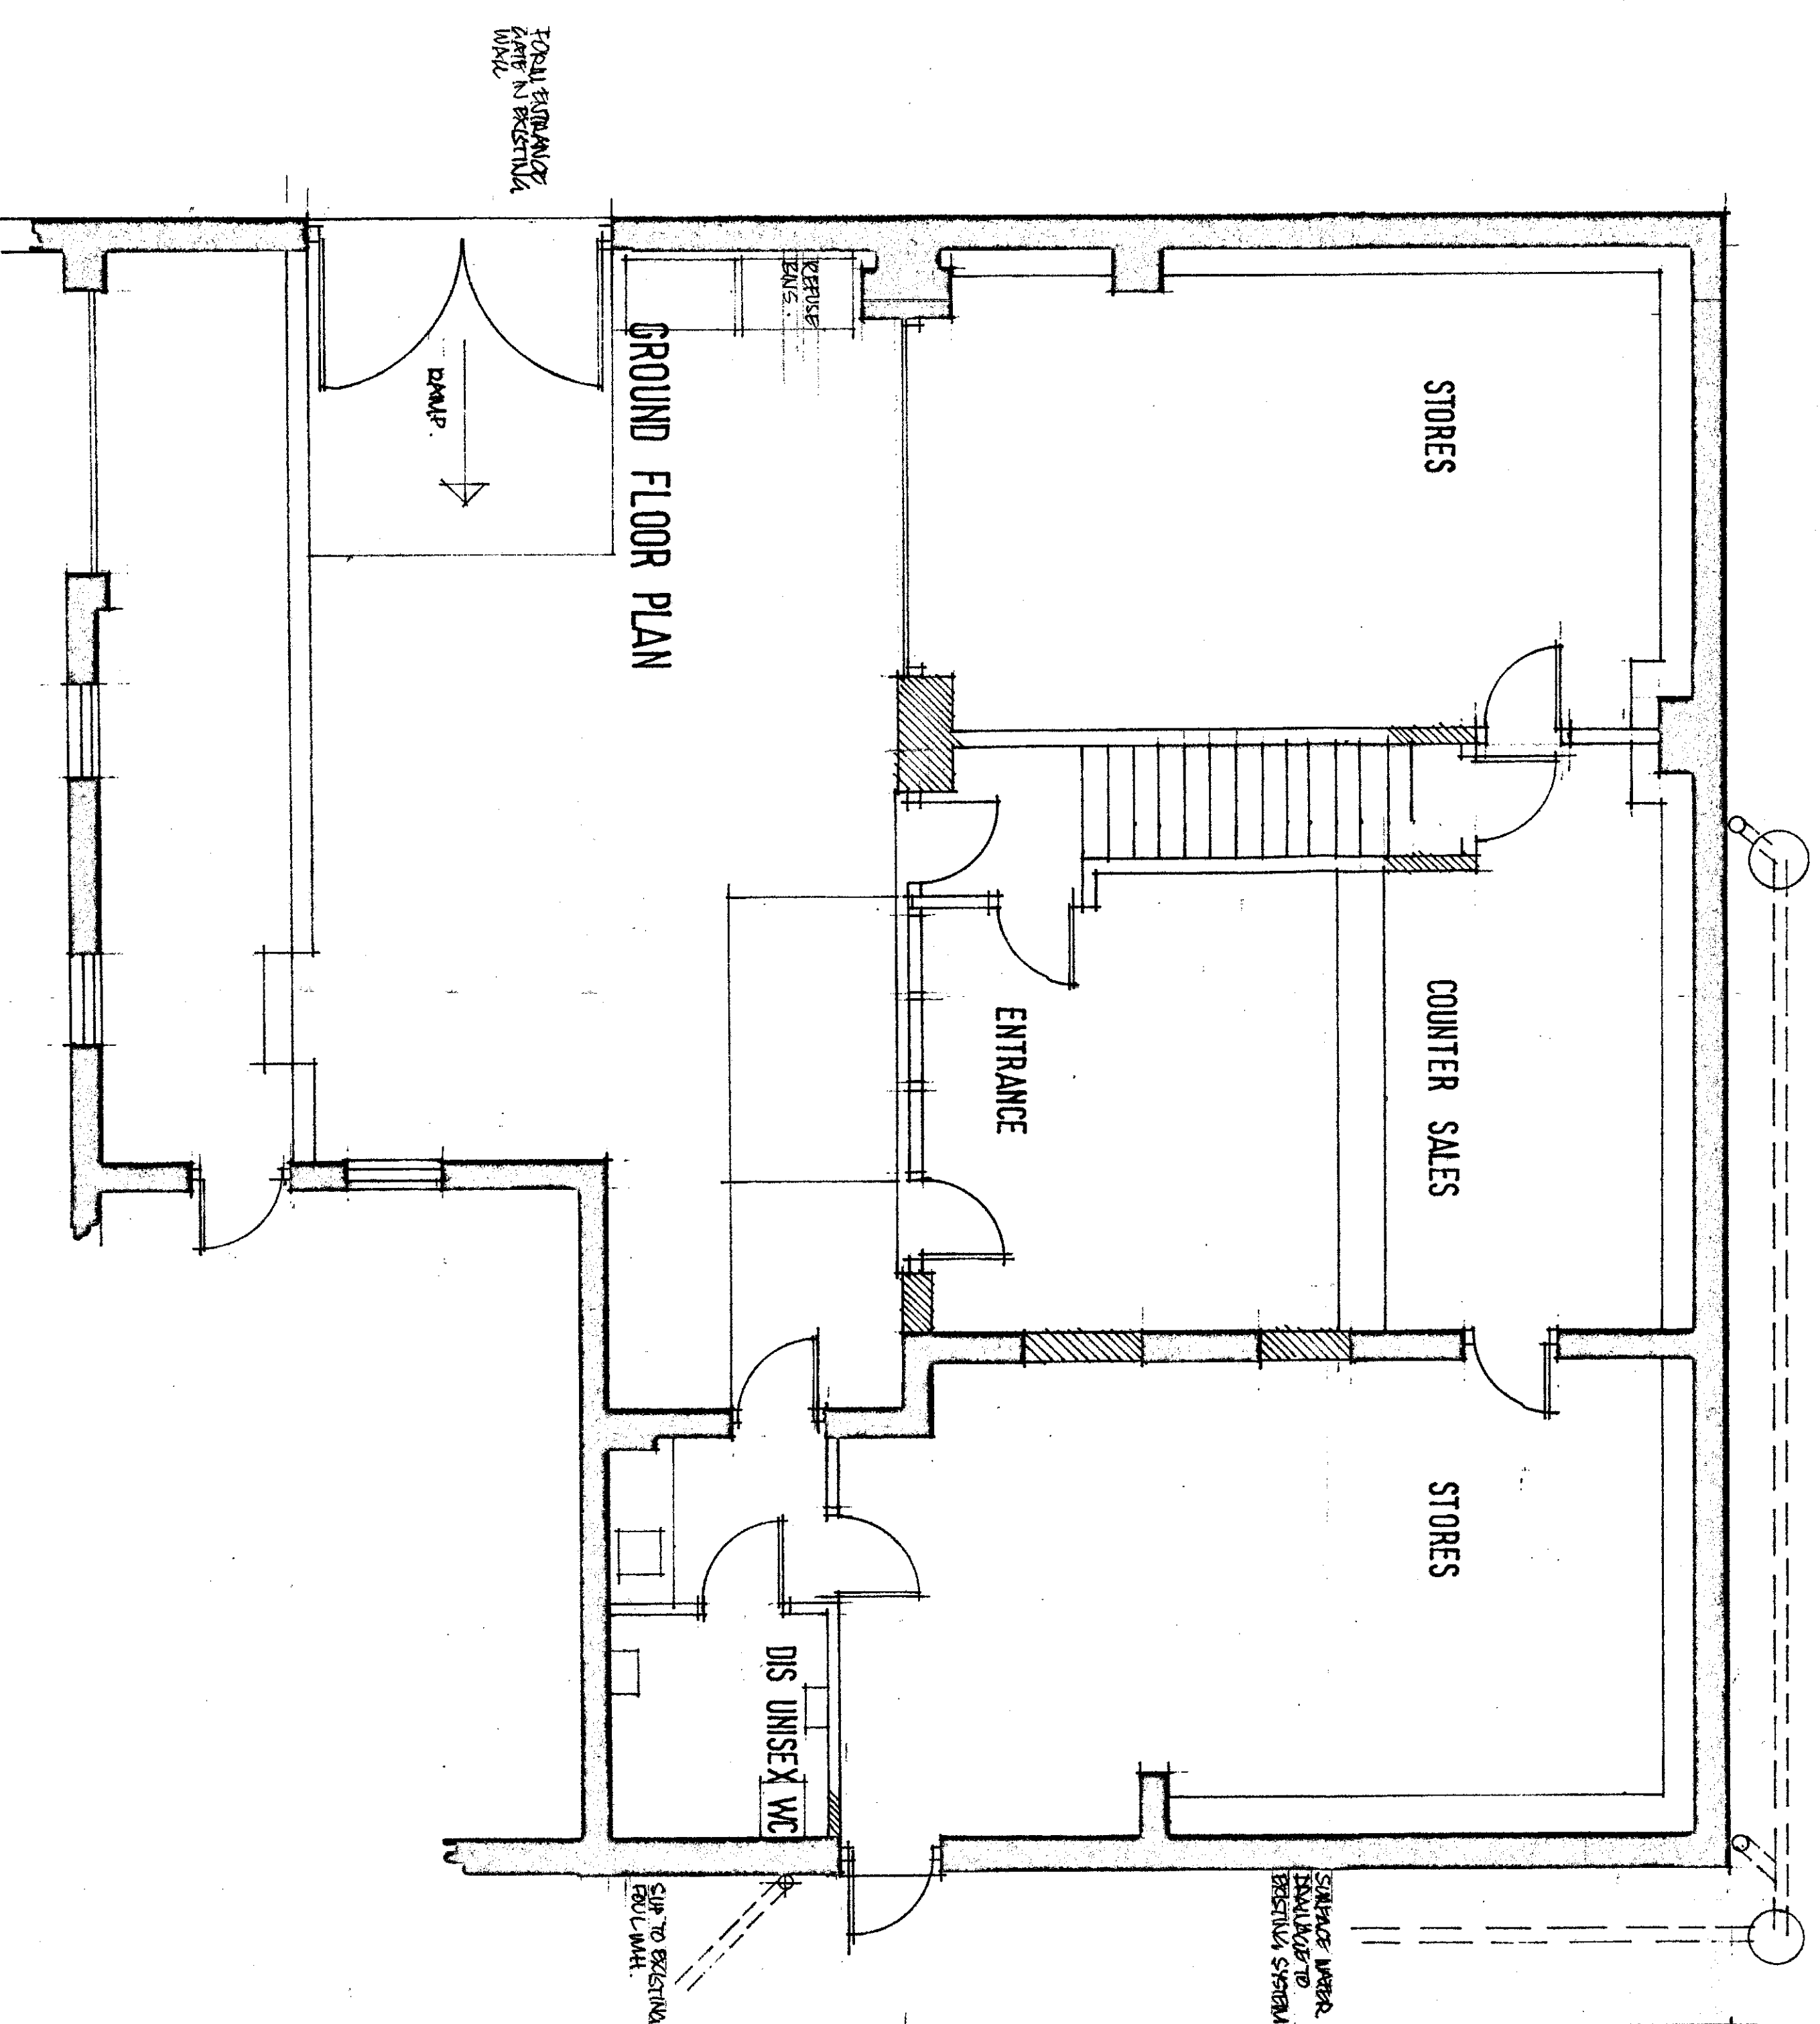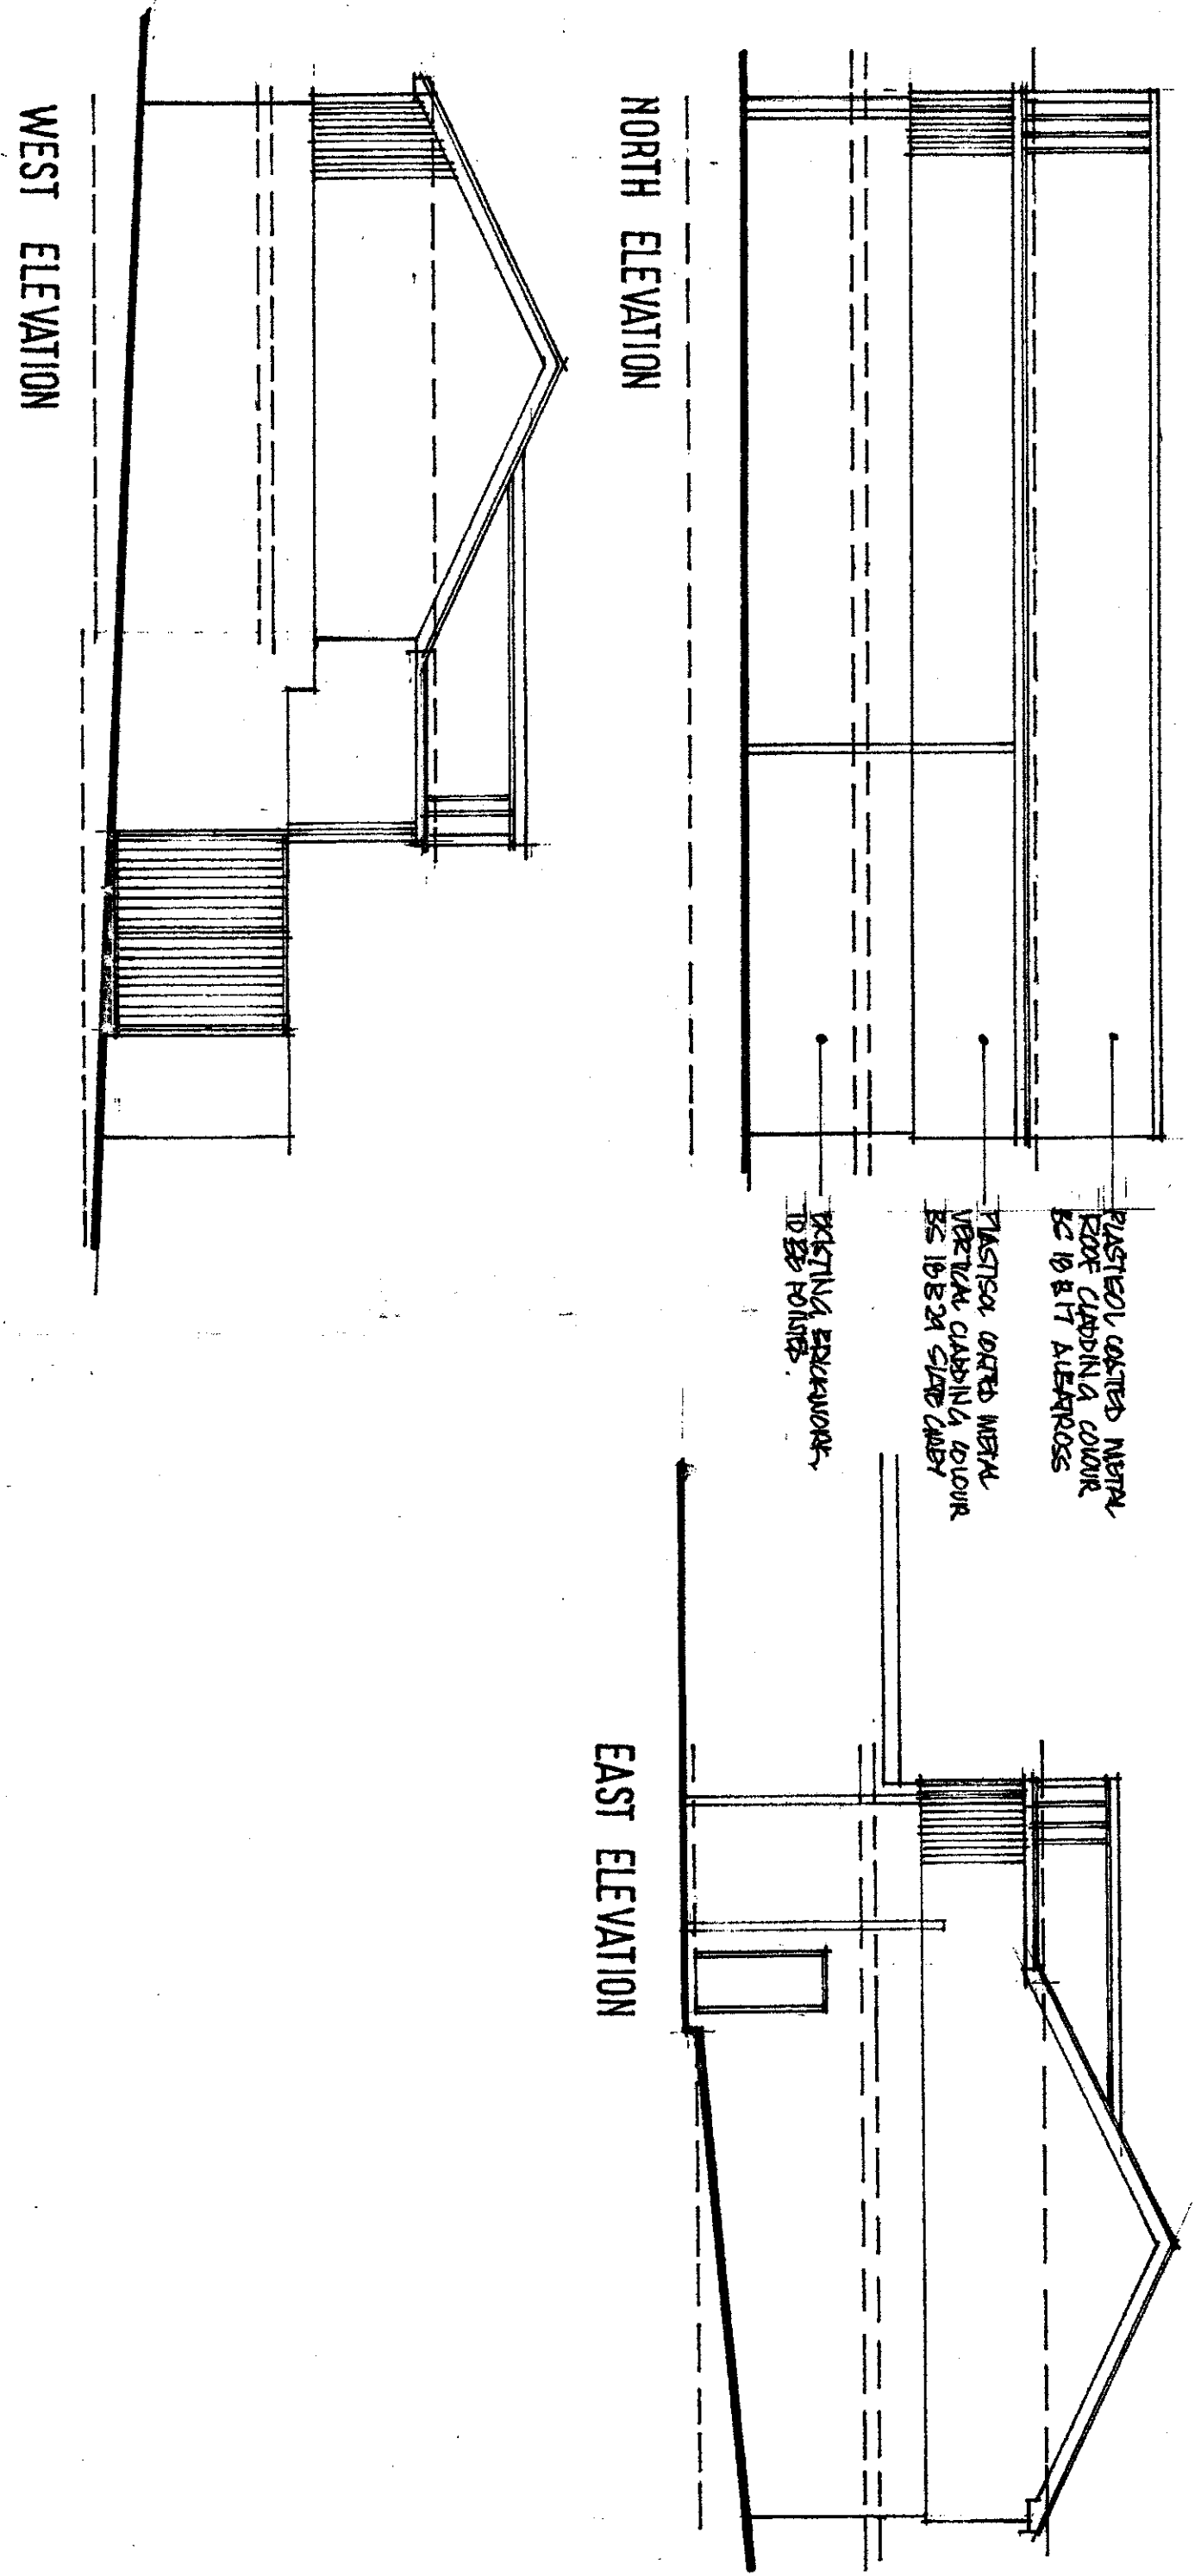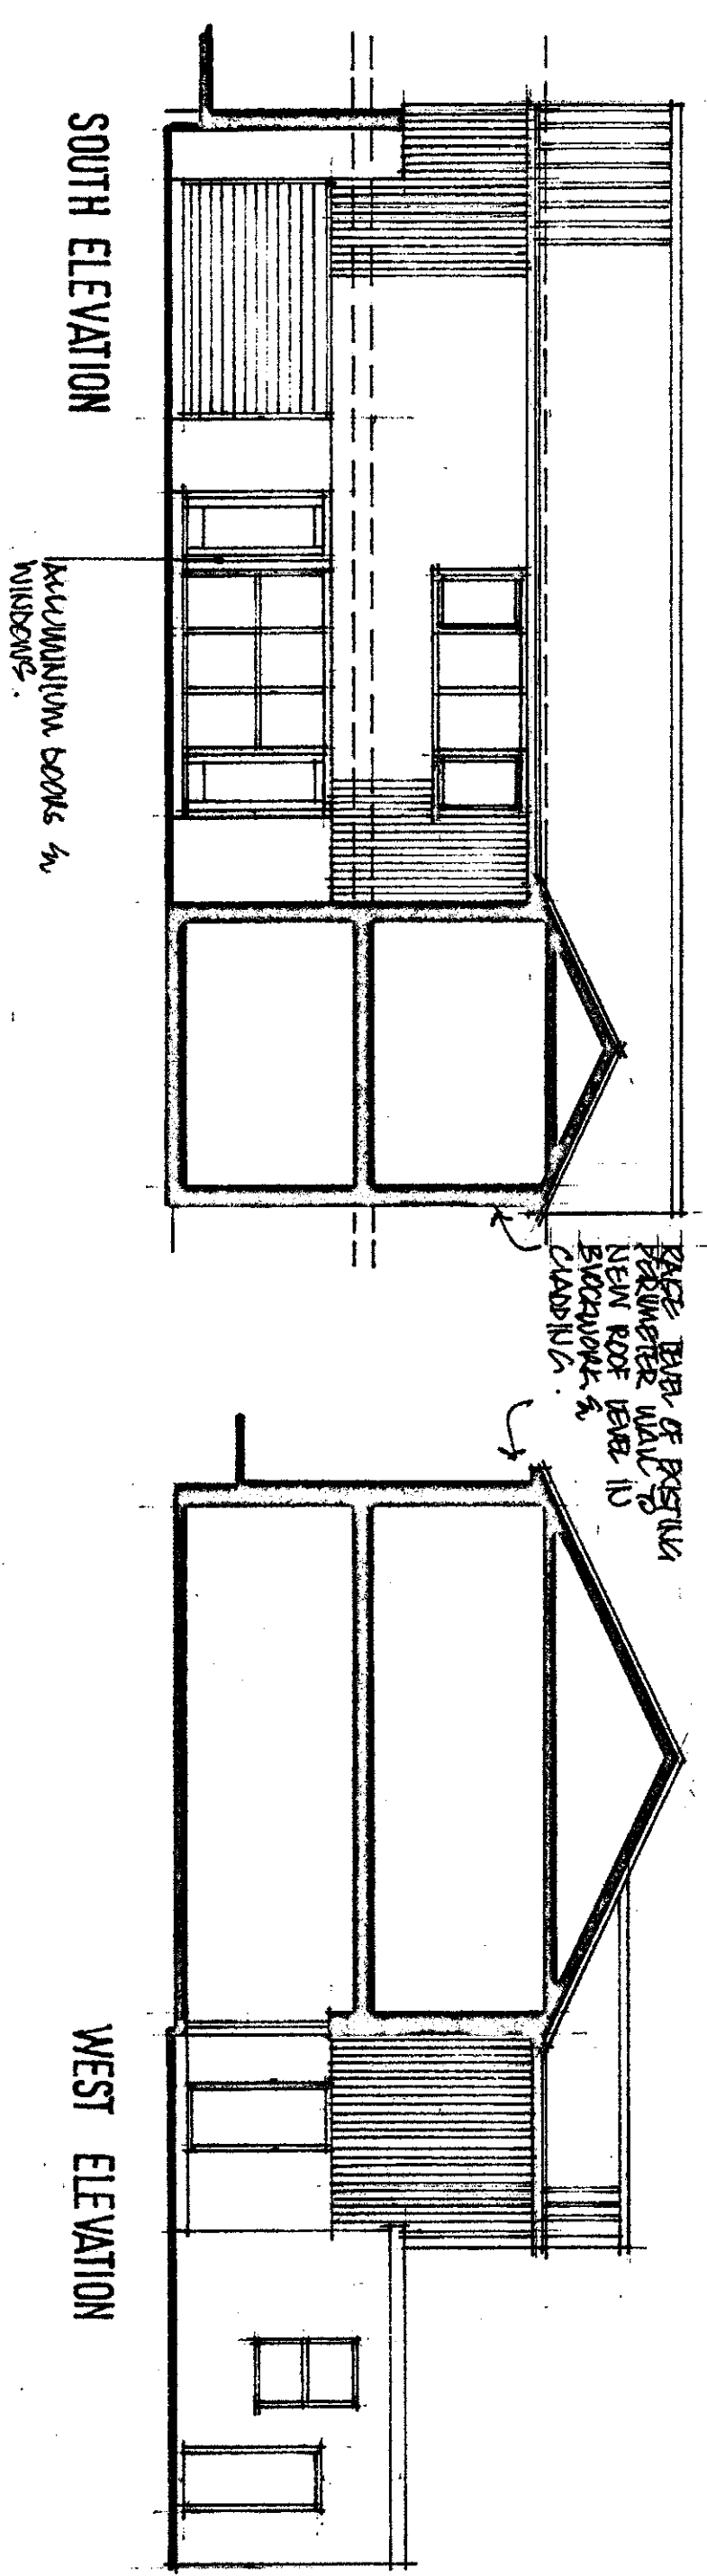

Title
OUTLINE PROPOSALS
 Scale: 1:100 1:50 Drawn: SL
 Date: AUG 14 Drawing No: W/3/2
 Project
PROPOSED TRADE SALES
WEST ST
WORSBROUGH DALE
 Client
GALLAGHER PROPERTY
INVESTMENTS LTD.
 Date