

THIS DRAWING IS COPYRIGHT, AND REMAINS THE PROPERTY OF
HTC ARCHITECTS. IT MUST NOT BE REPRODUCED, USED,
DISCLOSED OR TRANSMITTED TO THIRD PARTIES IN ANY FORM,
IN WHOLE OR IN PART, WITHOUT PRIOR WRITTEN PERMISSION.

DO NOT SCALE!
ALL DIMENSIONS SHOULD BE CHECKED ON SITE BEFORE
WORK COMMENCES


IN ACCORDANCE WITH LIDL SPECIFICATION 2017.3,
RECEIVED 22.02.18

INLINE WITH TOPOGRAPHICAL SURVEY, LANDFORM SURVEY,
DATED 03.07.17, DRAWING NUMBER 001


TRACKING BASED ON EISA PATHS MODEL 23.07.18

REFER TO JRP DRAWING 18 5212 SK06 - FEASIBILITY SKETCH
LAYOUT - 10.07.18 FOR ALL INFORMATION REGARDING
RESIDENTIAL SCHEME


SECTION BB
1:300

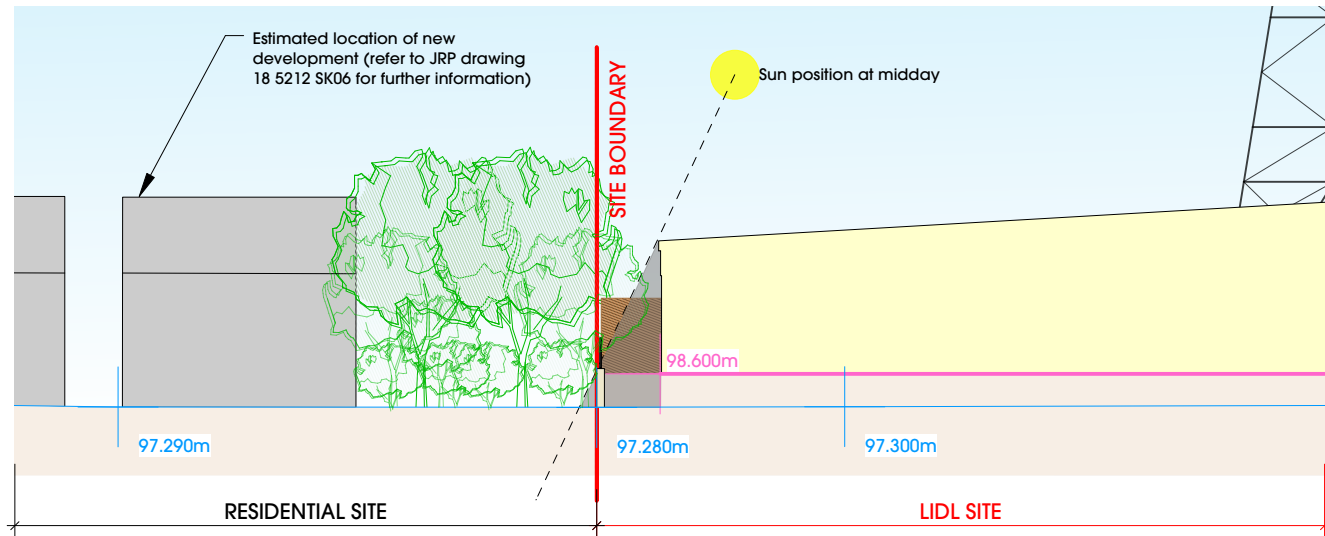

MIDDAY SUMMER SOLSTICE SHADOW FROM PROPOSED LIDL BUILDING
1:300

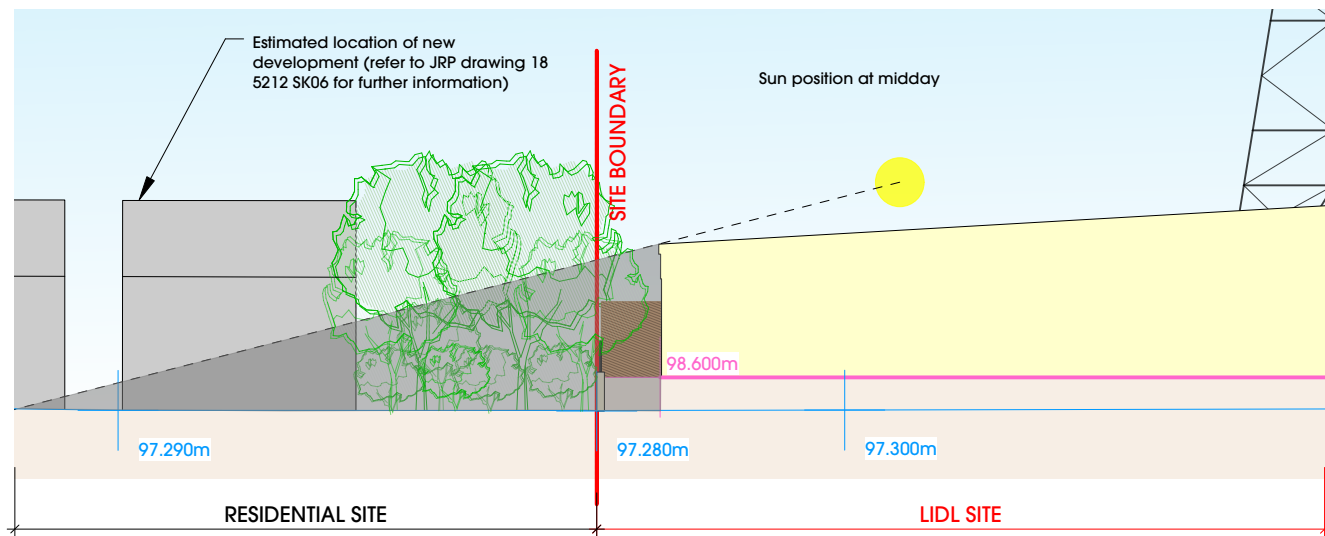

MIDDAY WINTER SOLSTICE SHADOW FROM PROPOSED LIDL BUILDING
1:300

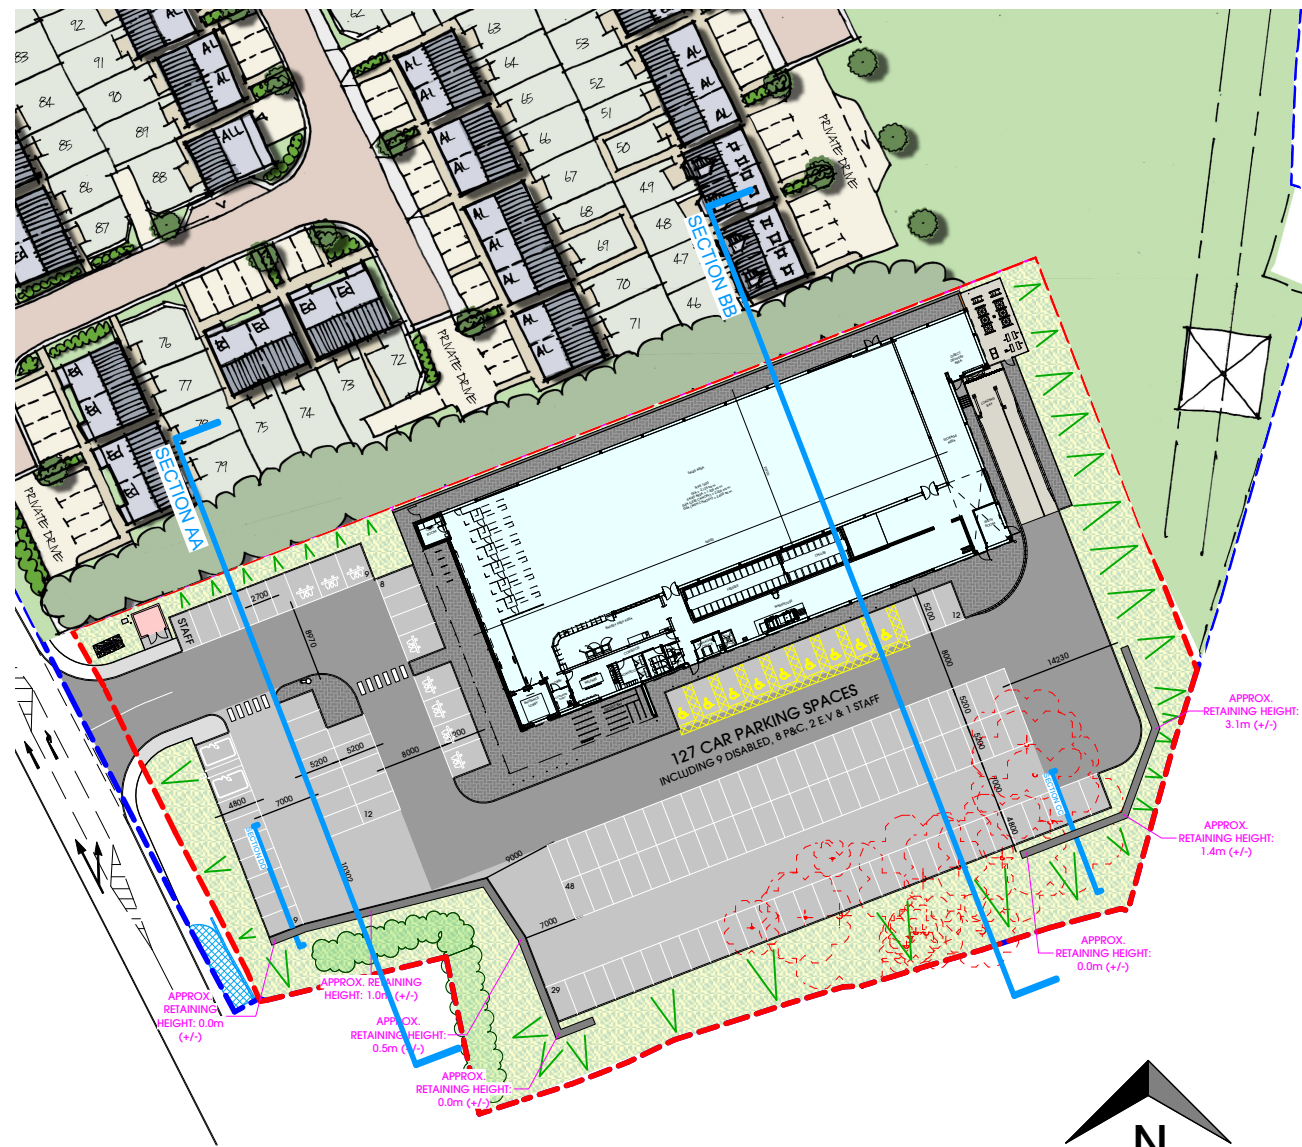

SITE PLAN
1:1000

Key:
+ Existing Levels
+ Proposed Levels

Updated with latest JRP drawing 18 5212 SK06 - FEASIBILITY SKETCH LAYOUT - 10.07.18				AB
B.	25.07.18	Updated with site layout from SK15. Store moved south to provide extra land for adjacent		AB
A.	20.06.18	residential site.		AB
Rev.	Date	Description		Drawn

htcarchitects

York Place Studio
8 Britannia Street
Leeds
LS1 2DZ
t:(0113) 244 3457
w: www.htcarchitects.co.uk
e: admin@htcarchitects.co.uk

client
Lidl UK GmbH



project
New Store
Wakefield Road
Mapplewell

drawing title
Proposed Type1300 Site
Section (Section BB)

date May 2018
status Planning
scale 1:300/1:1000 @ A3
drawn RT checked MH
job no. 1744 dwg no. P601 revB