






EXISTING
REAR ELEVATION
SCALE 1:100

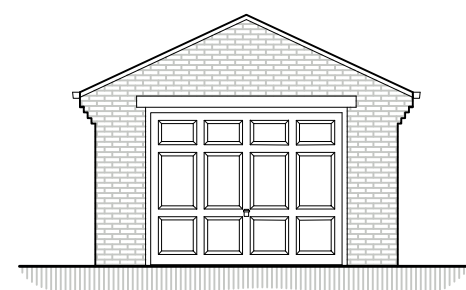


PROPOSED GARAGE
FRONT ELEVATION
SCALE 1:100

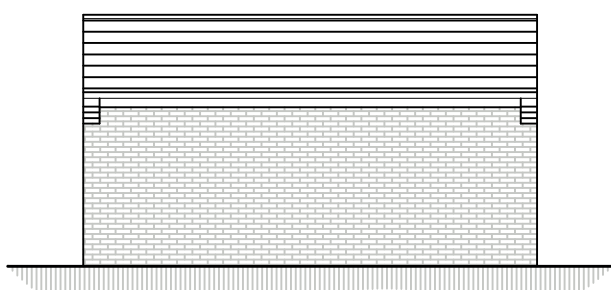


PROPOSED GARAGE
SIDE ELEVATION
SCALE 1:100

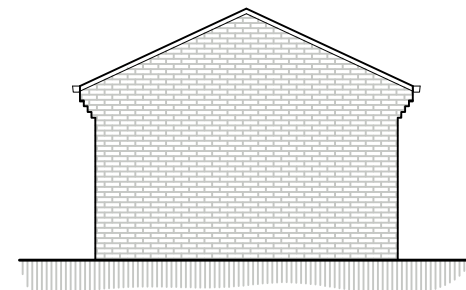

PROPOSED GARAGE
REAR ELEVATION
SCALE 1:100

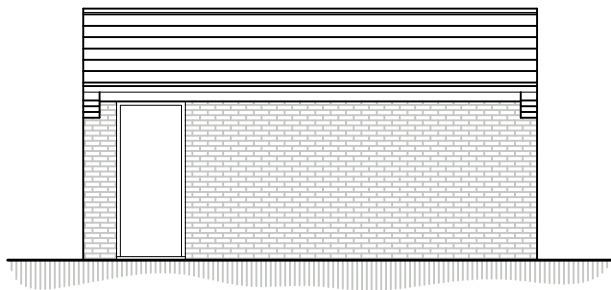

PROPOSED GARAGE
SIDE ELEVATION
SCALE 1:100

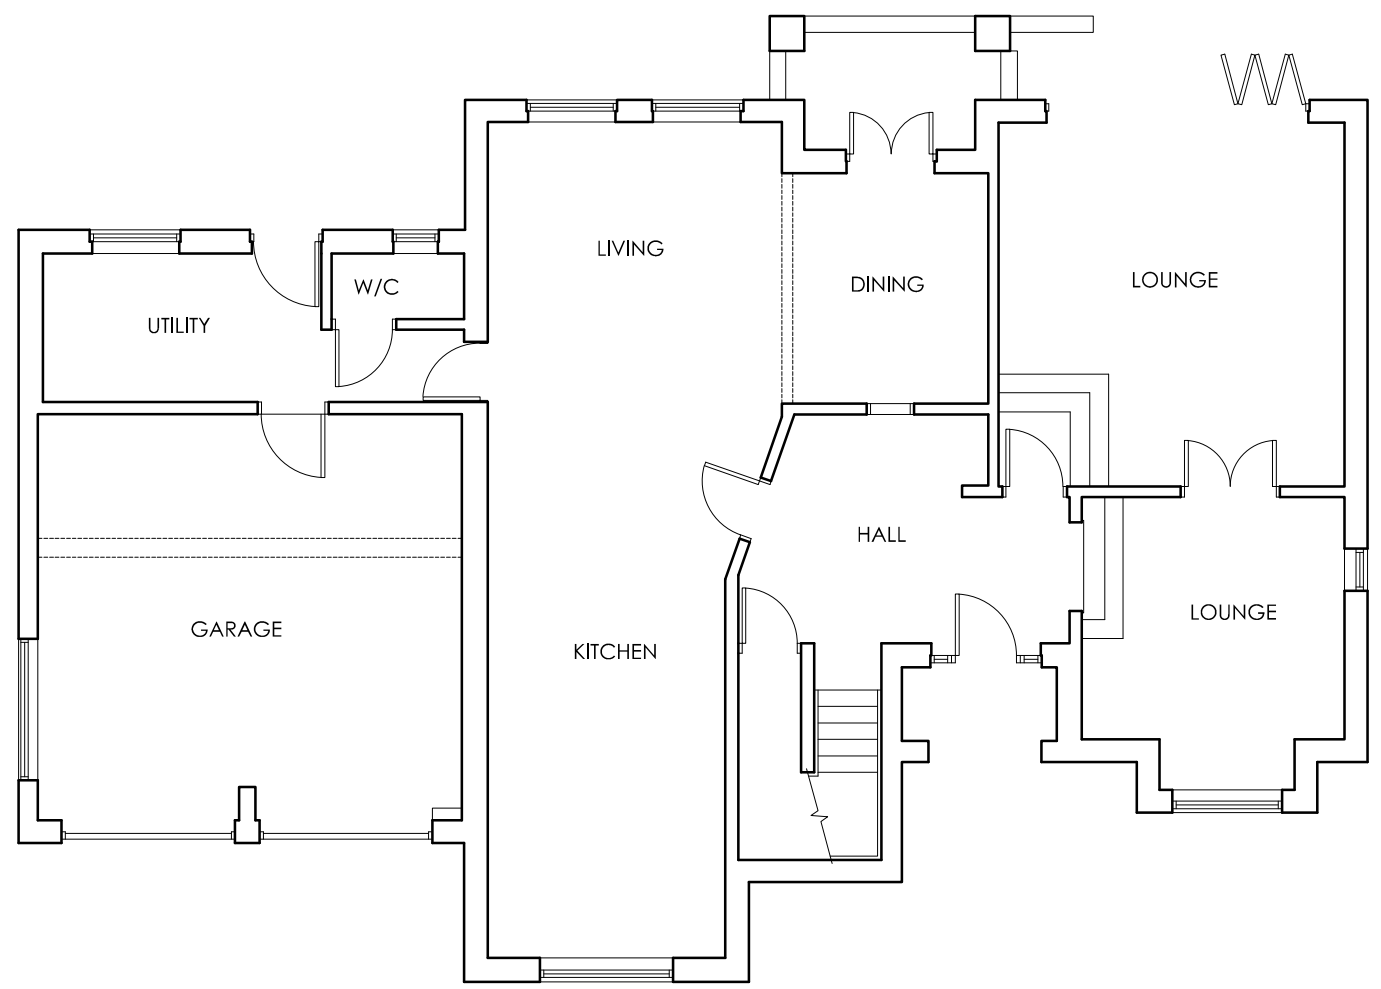


EXISTING GROUND
FLOOR PLAN
SCALE 1:100




PROPOSED
SIDE ELEVATION
SCALE 1:100




PROPOSED
REAR ELEVATION
SCALE 1:100

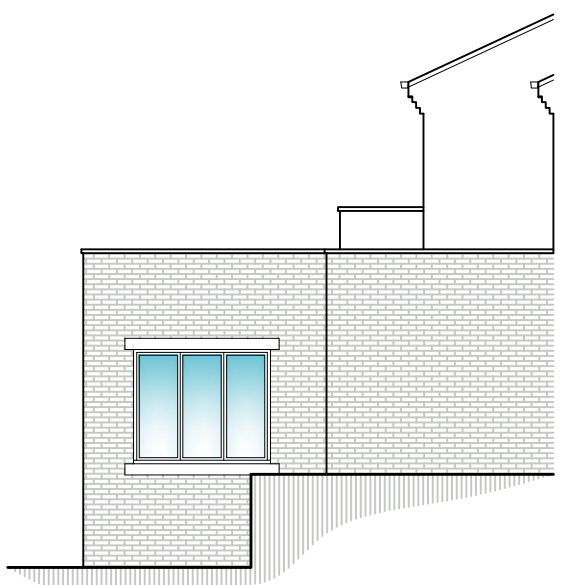


PROPOSED
SIDE ELEVATION
SCALE 1:100

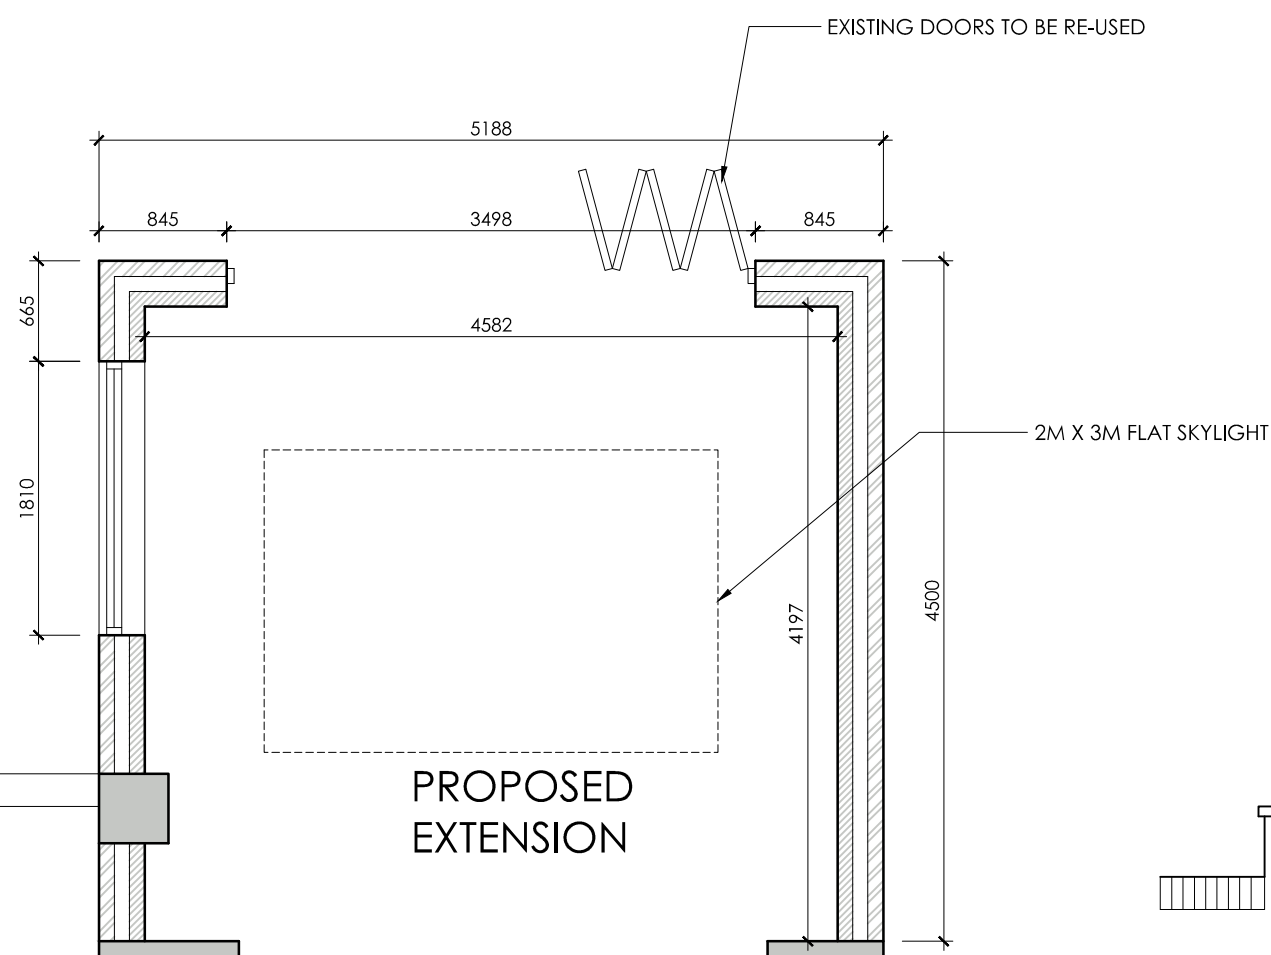


PROPOSED
EXTENSION

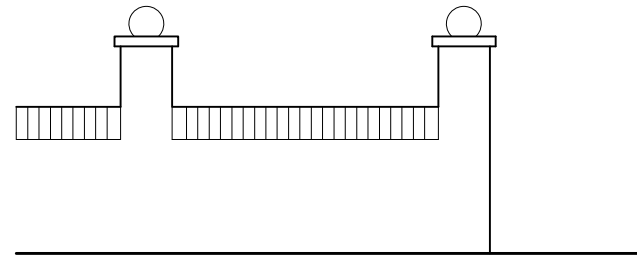



EXISTING FRONT
WALL STYLE
SCALE 1:50

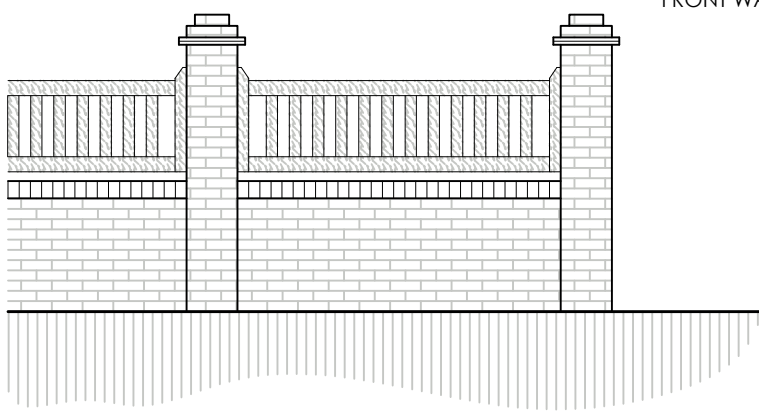


PROPOSED FRONT
WALL STYLE
SCALE 1:50

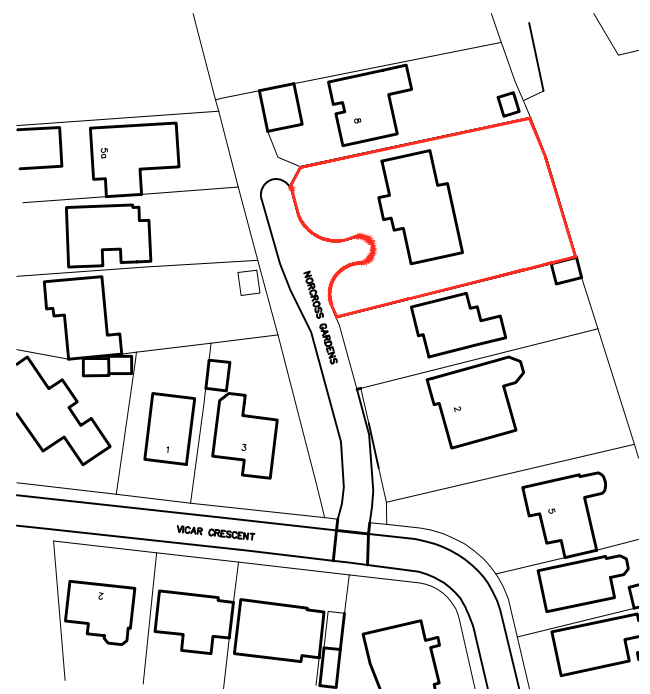


LOCATION PLAN
SCALE 1:1250

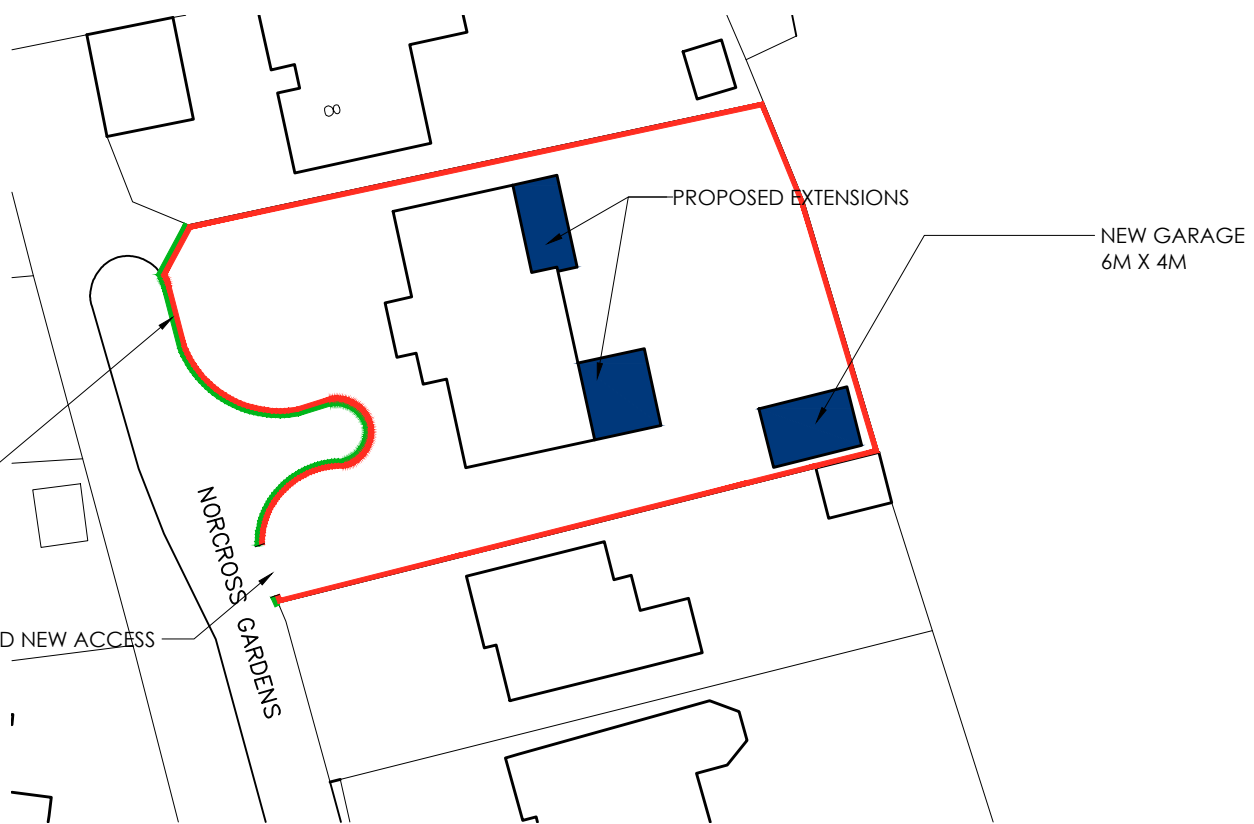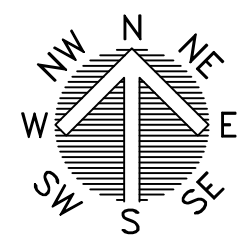

BLOCK PLAN
SCALE 1:500

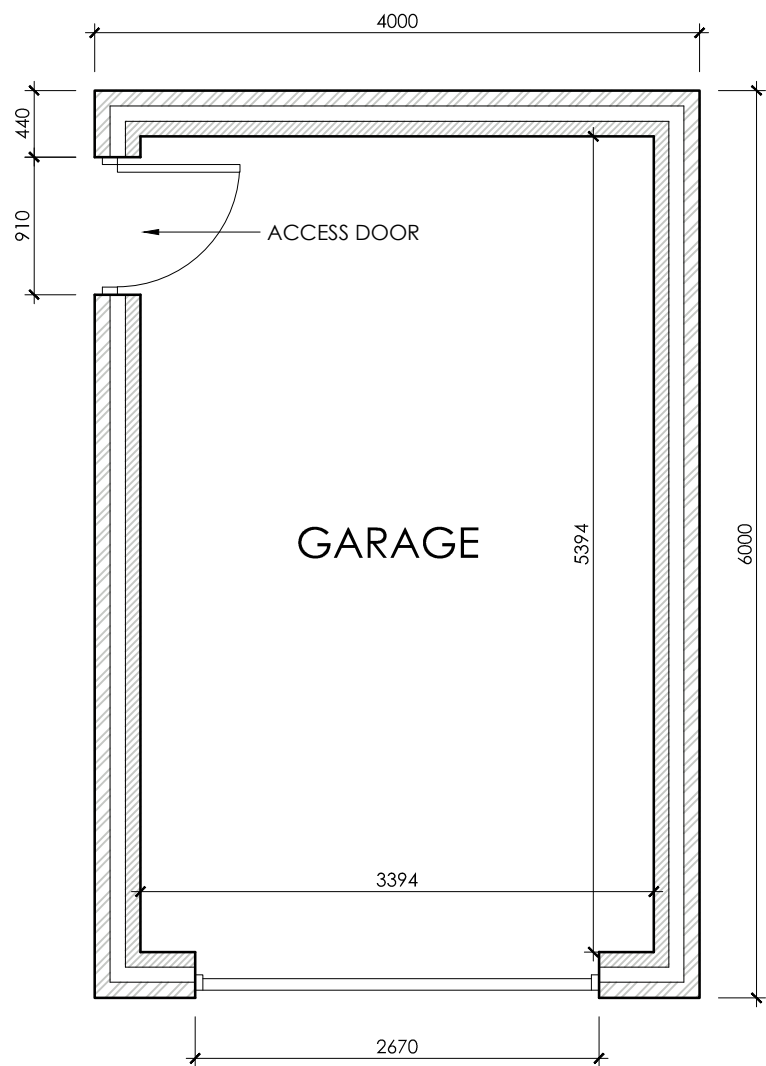

PROPOSED GARAGE
FLOOR PLAN
SCALE 1:50

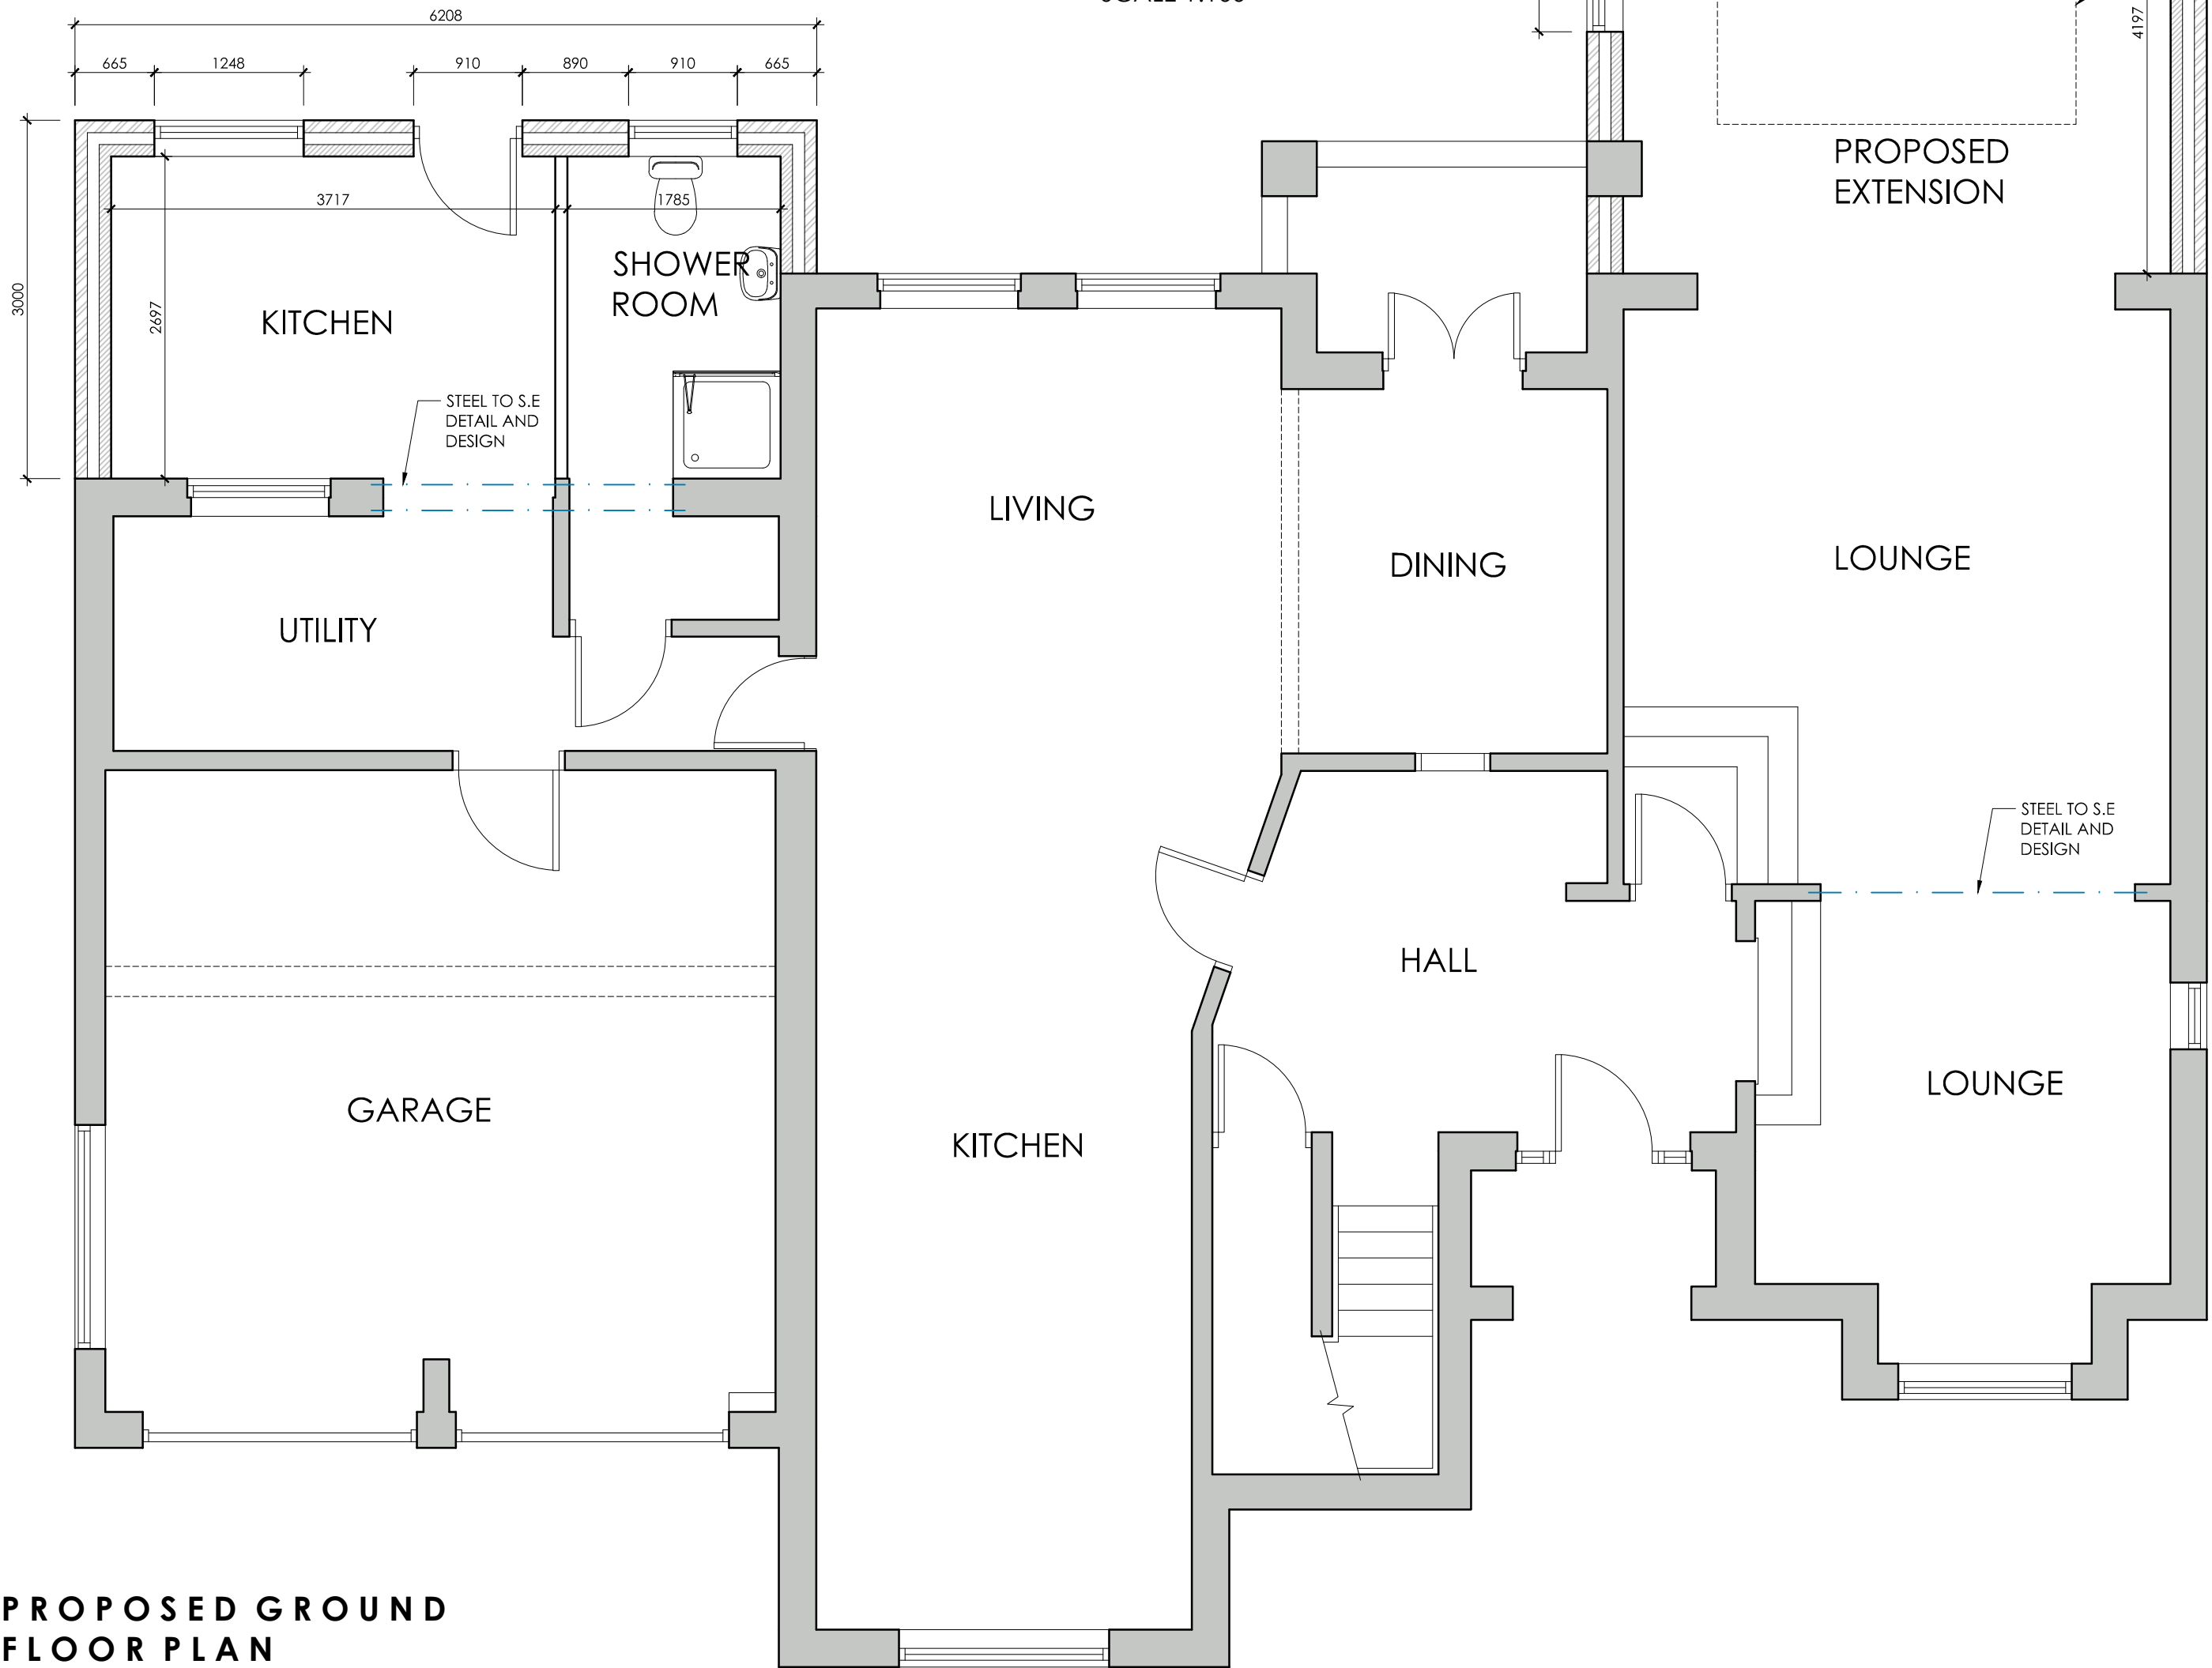

PROPOSED GROUND
FLOOR PLAN
SCALE 1:50

 White Agus PARTNERSHIP				OFFICE ONE, 34 VICTORIA ROAD, BARNLEY, S70 2BU				Phone: 01226 208482			
ARCHITECTURAL SERVICES				Email: info@whiteaguspартnership.co.uk				Web: www.whiteaguspартnership.co.uk			
Project.				Client.							
PROPOSED EXTENSION AT 6 NORCROSS GARDENS, BARNLEY, S73 9NY				MR TAN							
Drawing Title.				Date.		Scale.					
PLANS AND ELEVATIONS				JUNE 2021		1:50 & 1:100 @ A1					
				Ref.		Dwg. No.					
				21-069		01		Rev. A			
Date	Suffix	Description		Date	Suffix	Description					
21/07/2021	A	REVISED FOR PLANNING									