



Proposed Side Elevation
Scale 1:100




Existing Side Elevation
Scale 1:100




Proposed Front Elevation
Scale 1:100




Existing Front Elevation
Scale 1:100

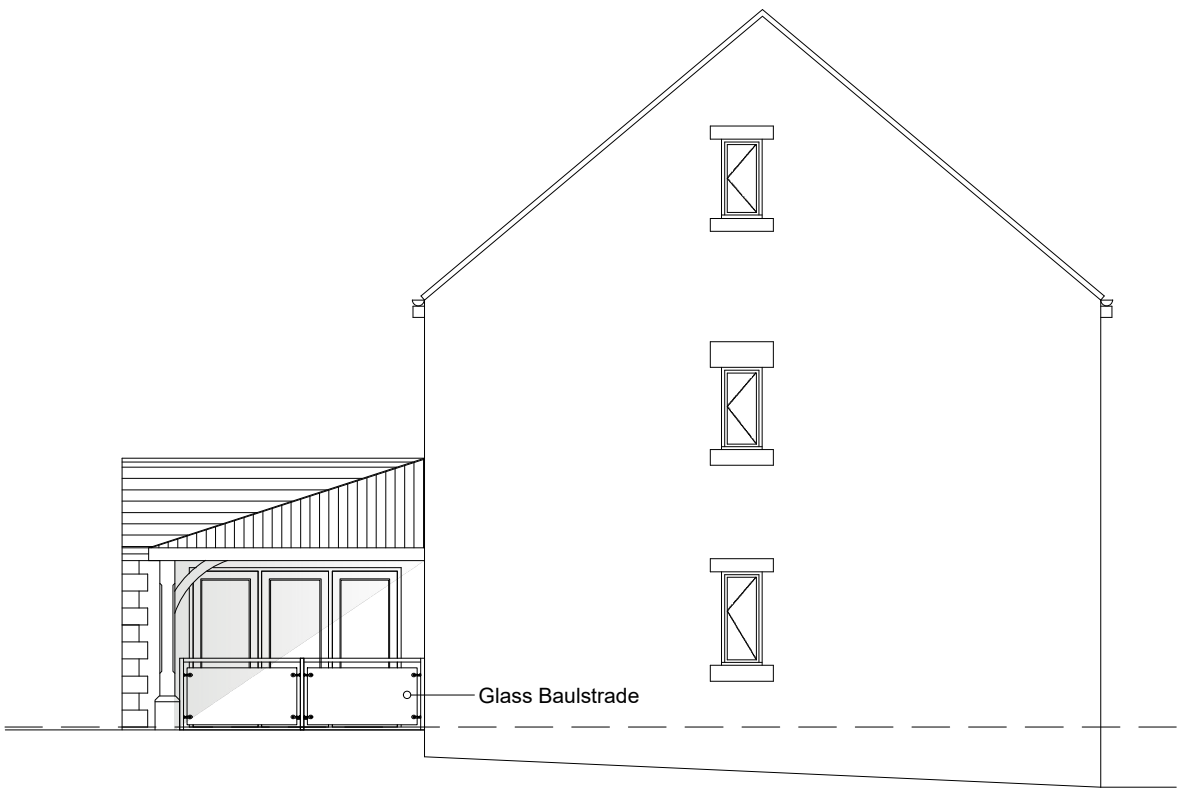


Proposed Side Elevation
Scale 1:100

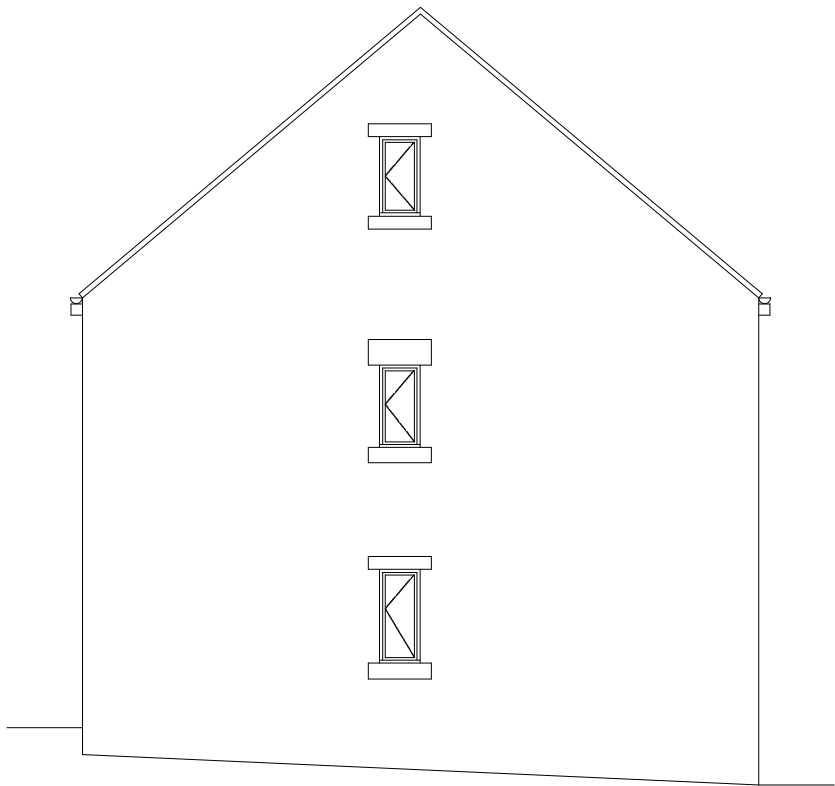


Existing Side Elevation
Scale 1:100

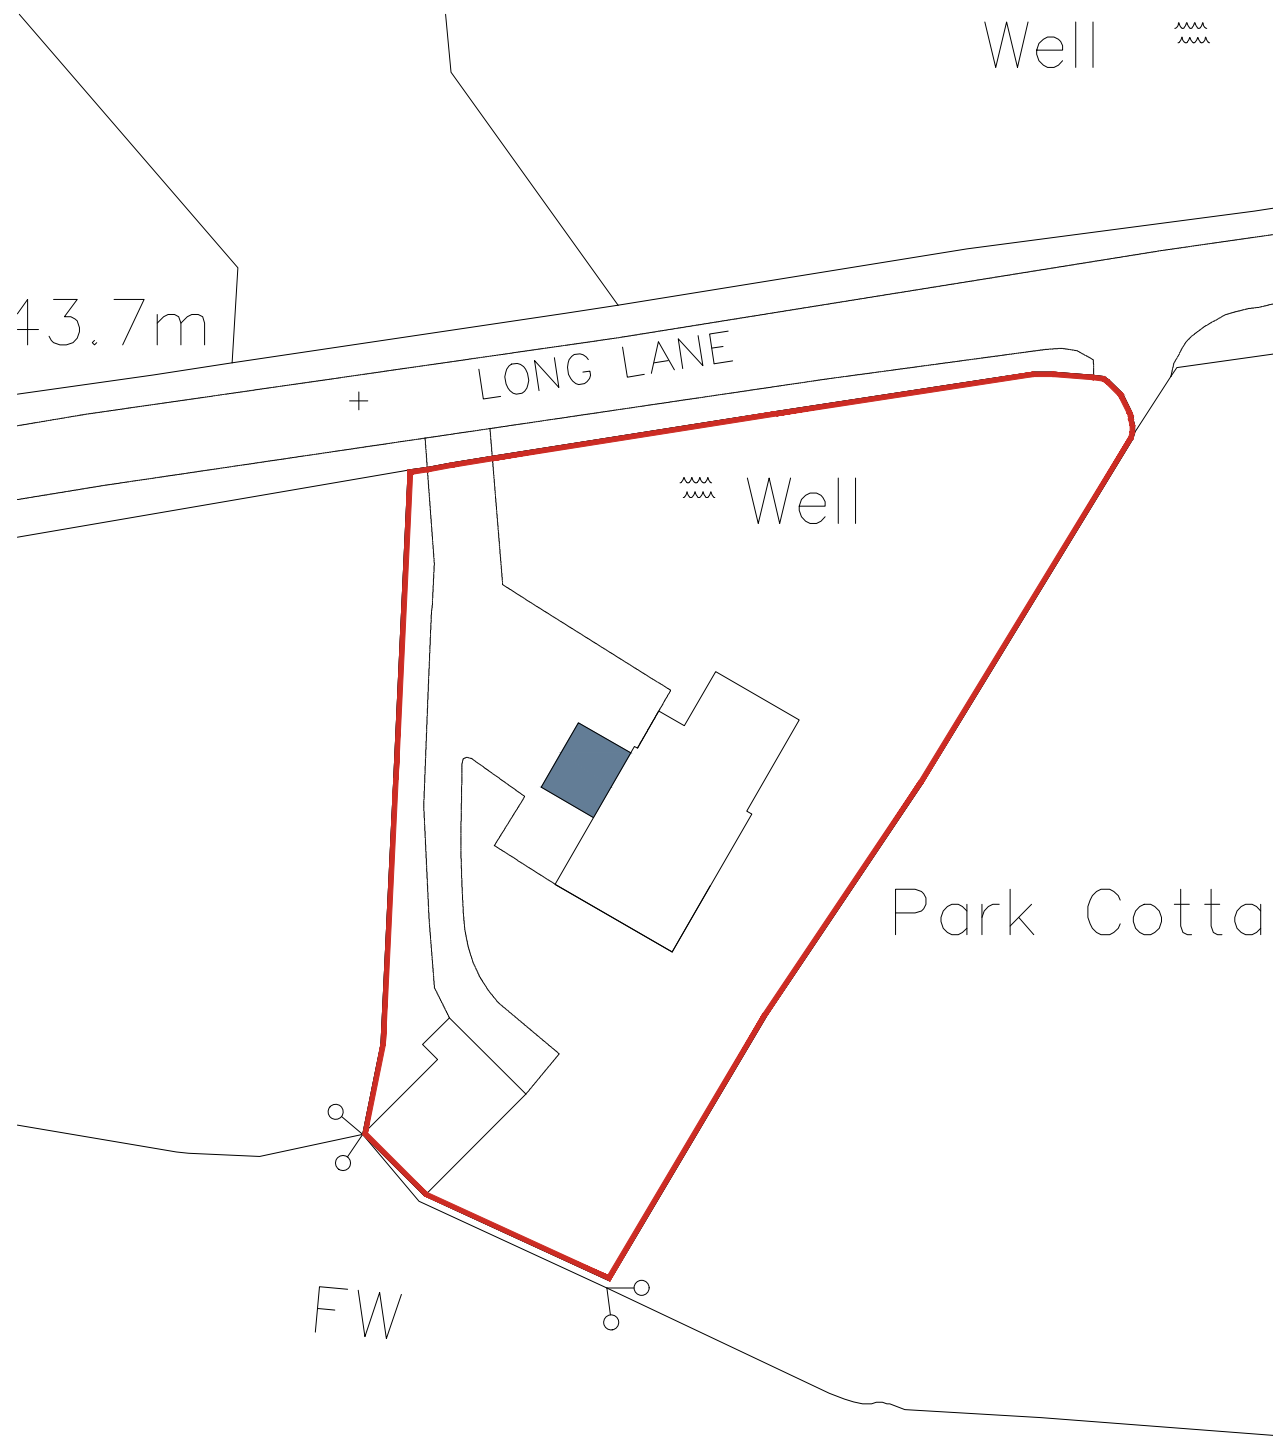


Site Plan
Scale 1:500

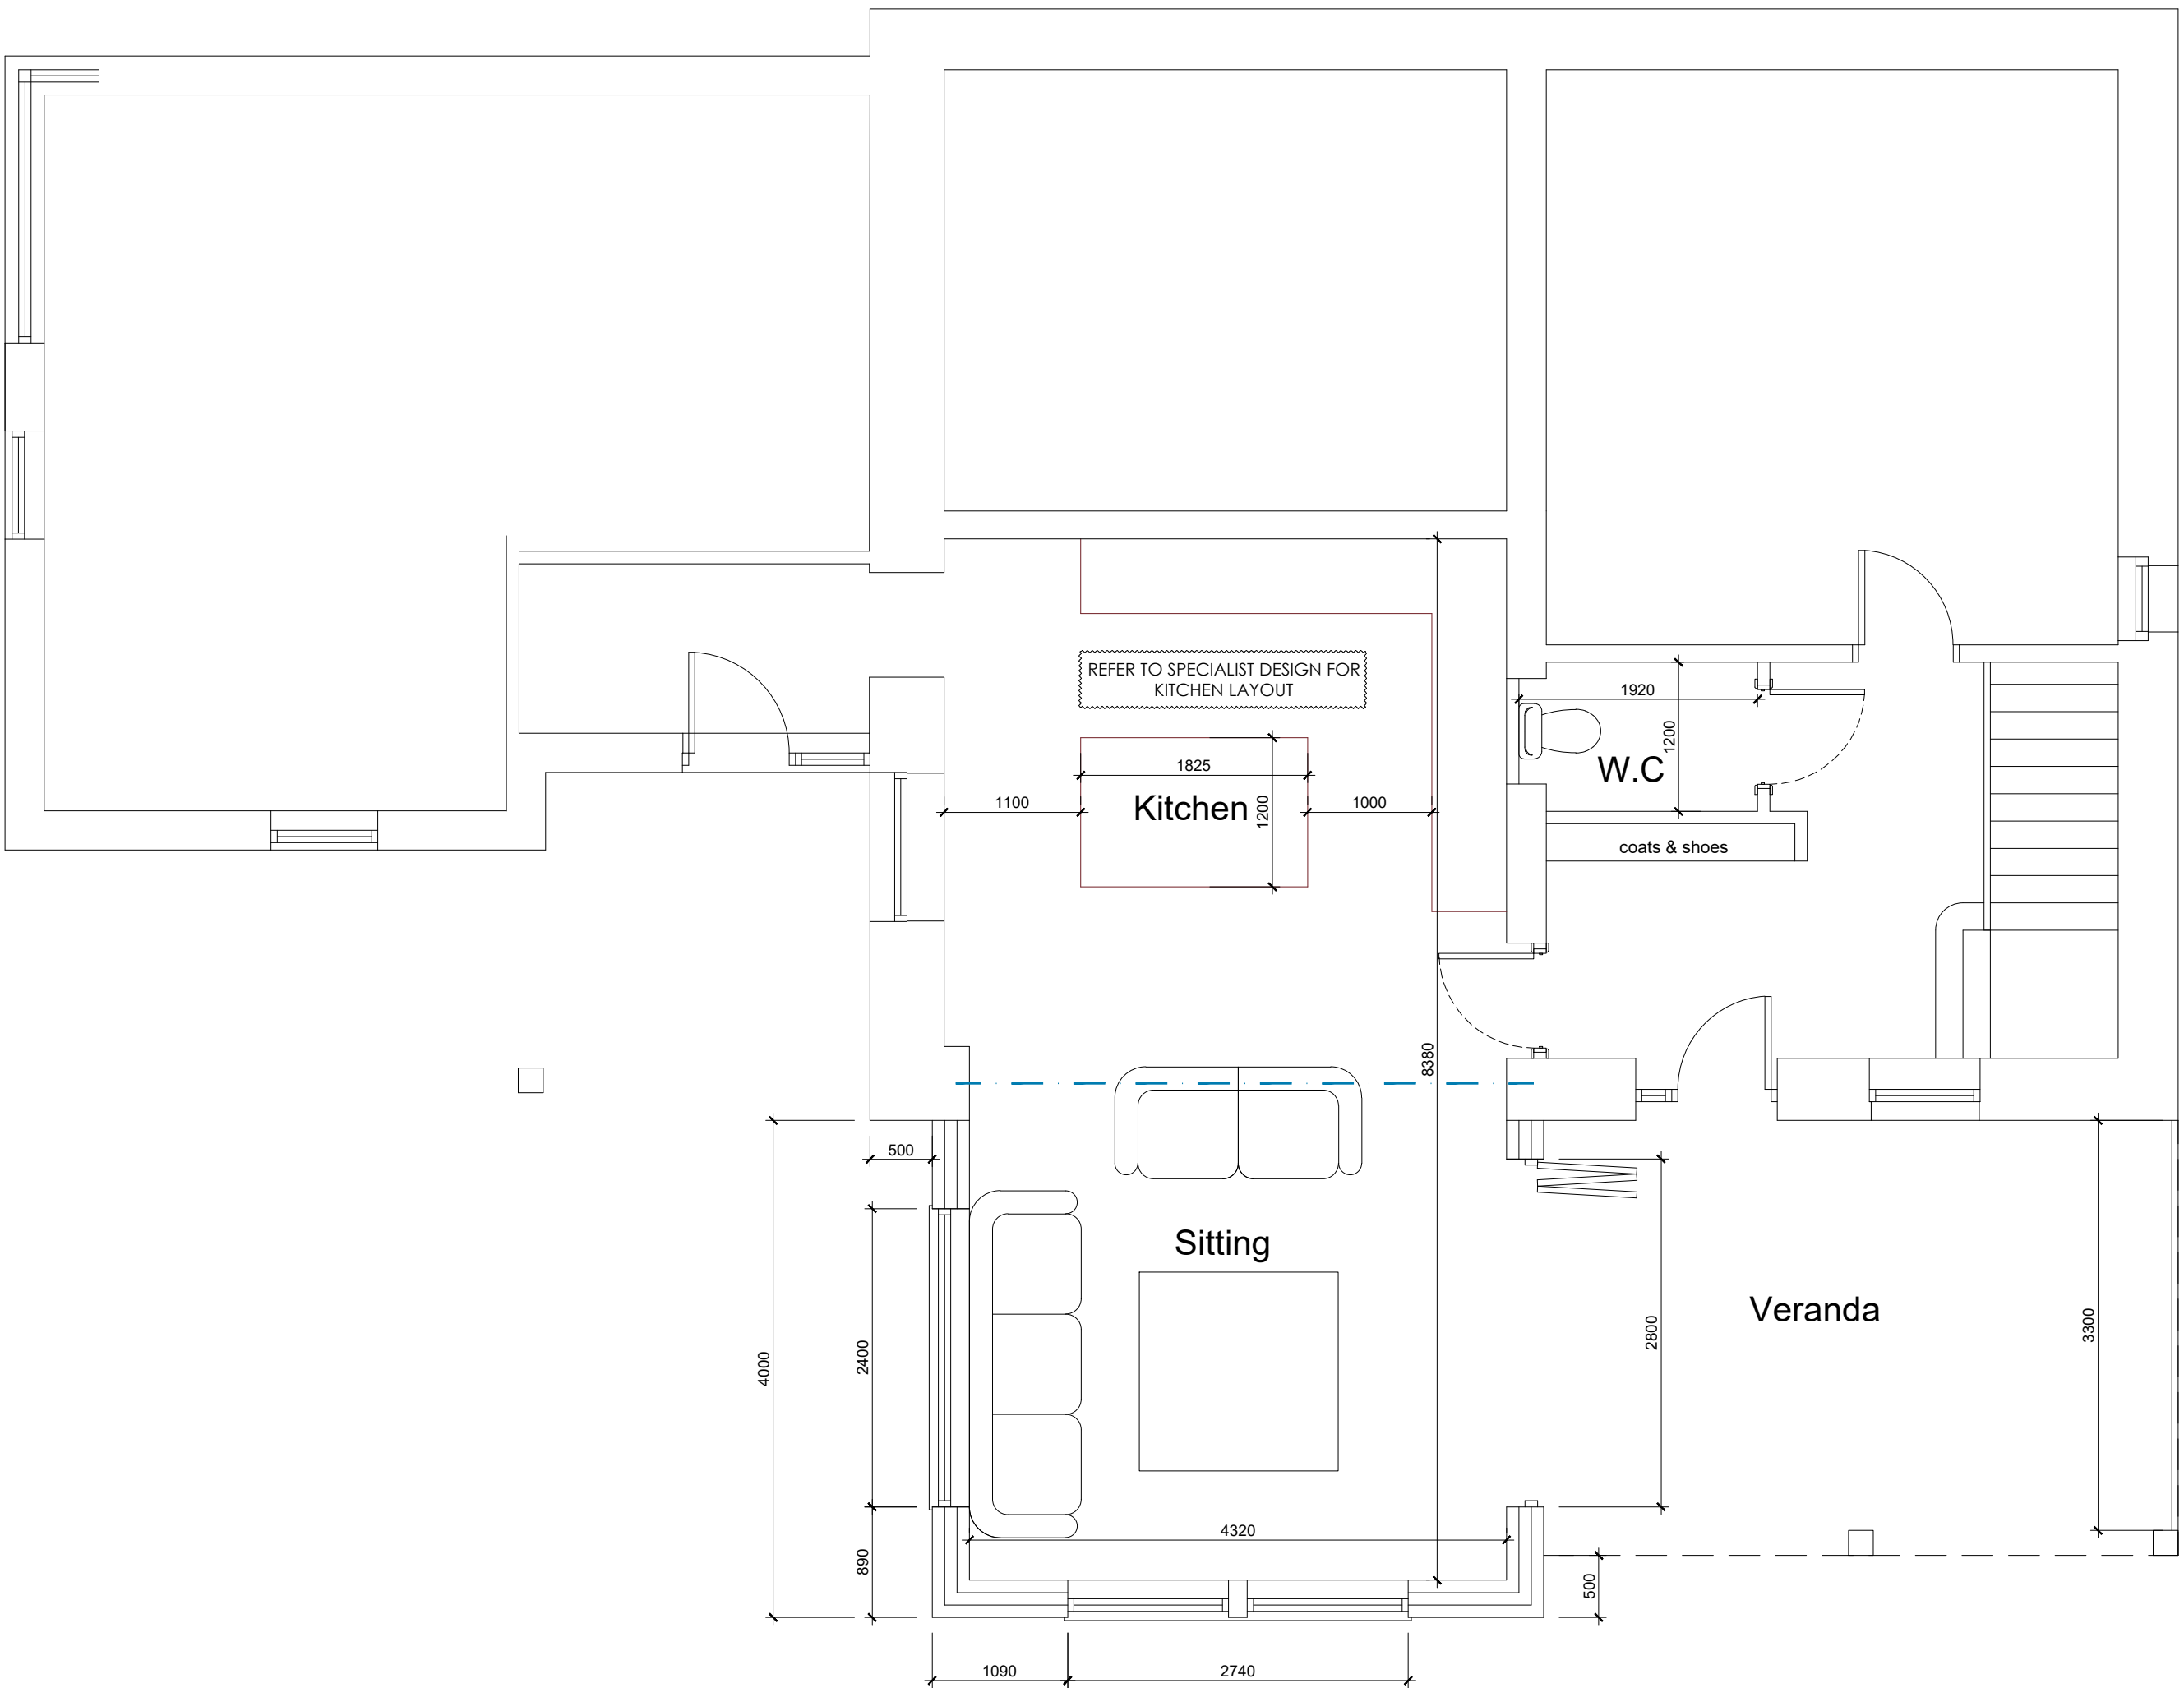

Proposed Ground Floor Plan
Scale 1:50

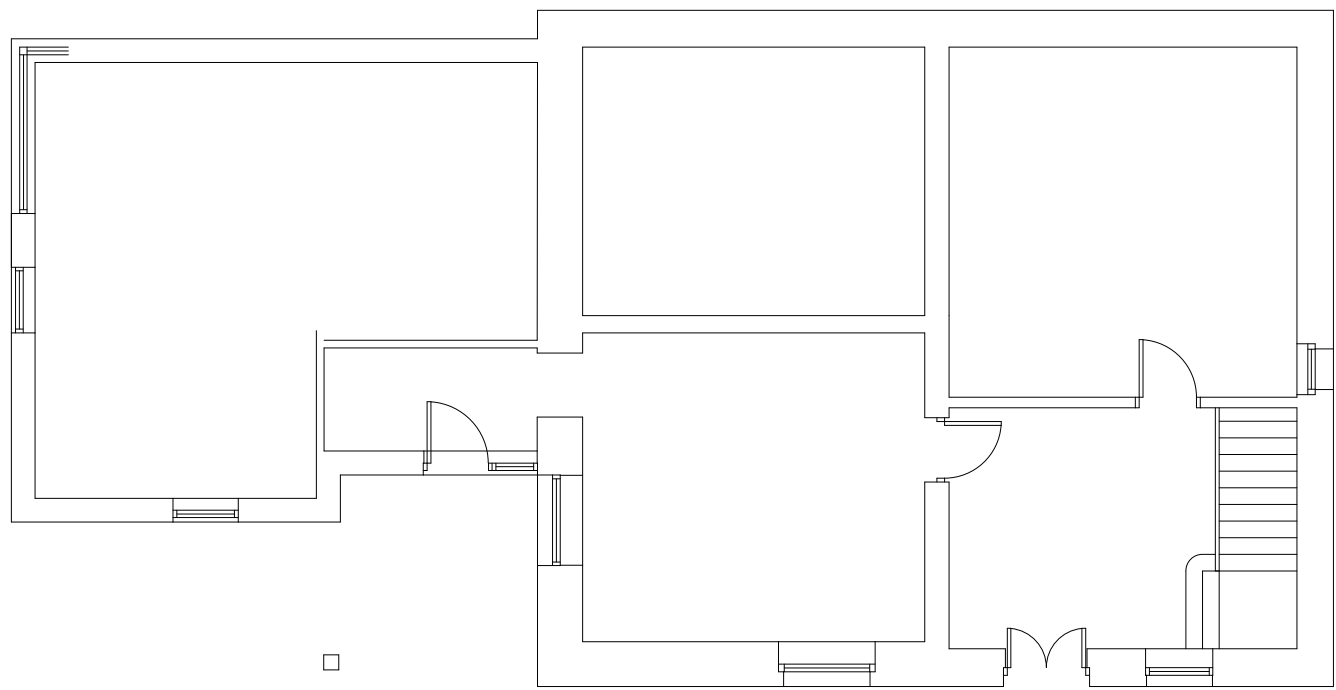

Existing Floor Plan
Scale 1:100

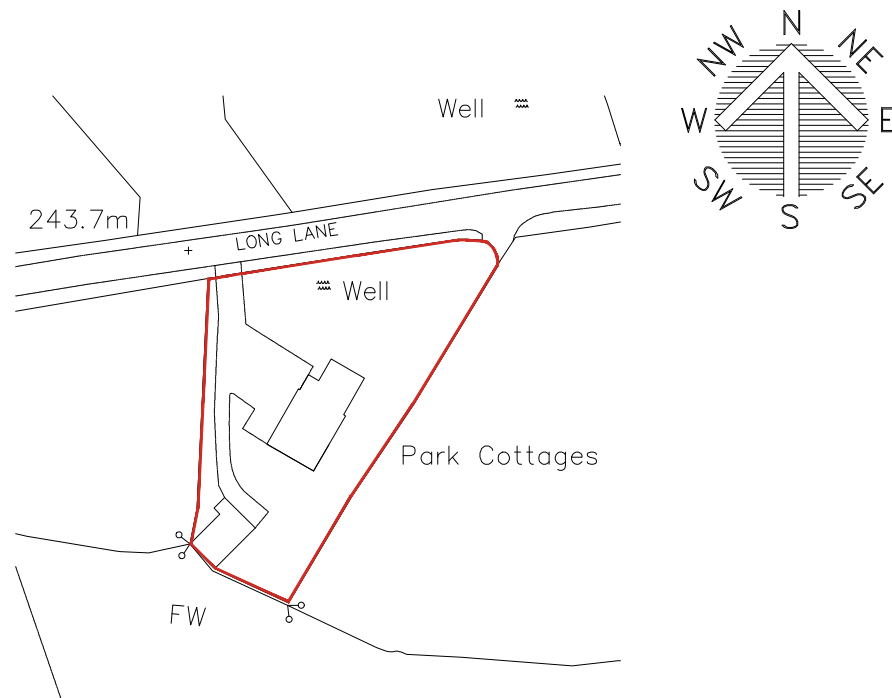

Location Plan
Scale 1:1250

 White Agus PARTNERSHIP			OFFICE ONE 34 VICTORIA ROAD BARNSELY, S70 2BU			Phone: 01226 208482 Fax: 01226 283030 Email: info@whiteaguspартnership.co.uk Web: www.whiteaguspартnership.co.uk		
ARCHITECTURAL SERVICES								
Project. PROPOSED EXTENSION AT PARK COTTAGES OXSPRING, S36 8YP					Client. MR & MRS FEETHAM			
Drawing Title. PLANS & ELEVATIONS					Date. OCTOBER 2018		Scale. 1:50 @ A1	
					Ref. 18-046		Dwg. No. 01	
							Rev. A	
Date	Suffix	Description	Date	Suffix	Description			
05/12/2018	A	REVISED TO CLIENTS REQUIREMENTS						