






2 Proposed Colour Development Plan
1 : 200

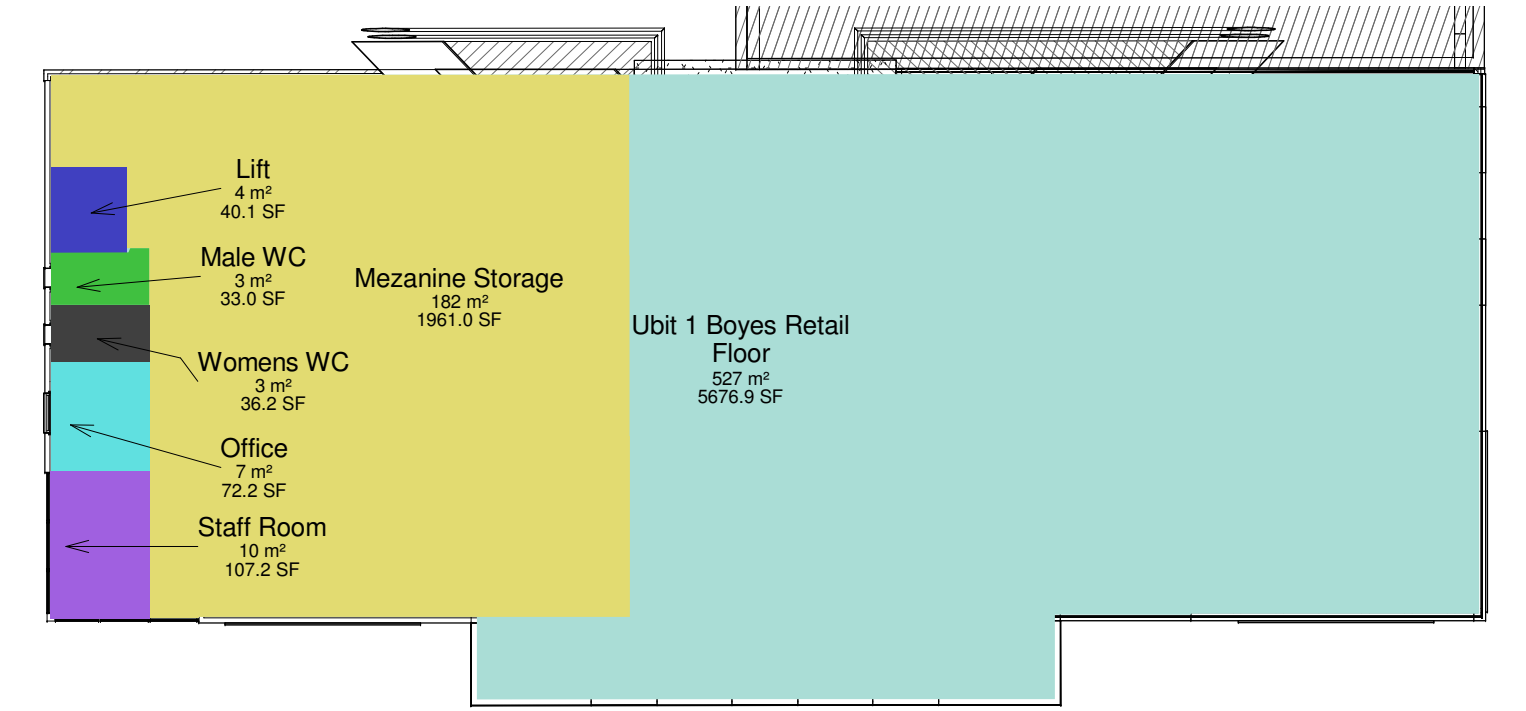

3 Boyes Mezanine Plan
1 : 200

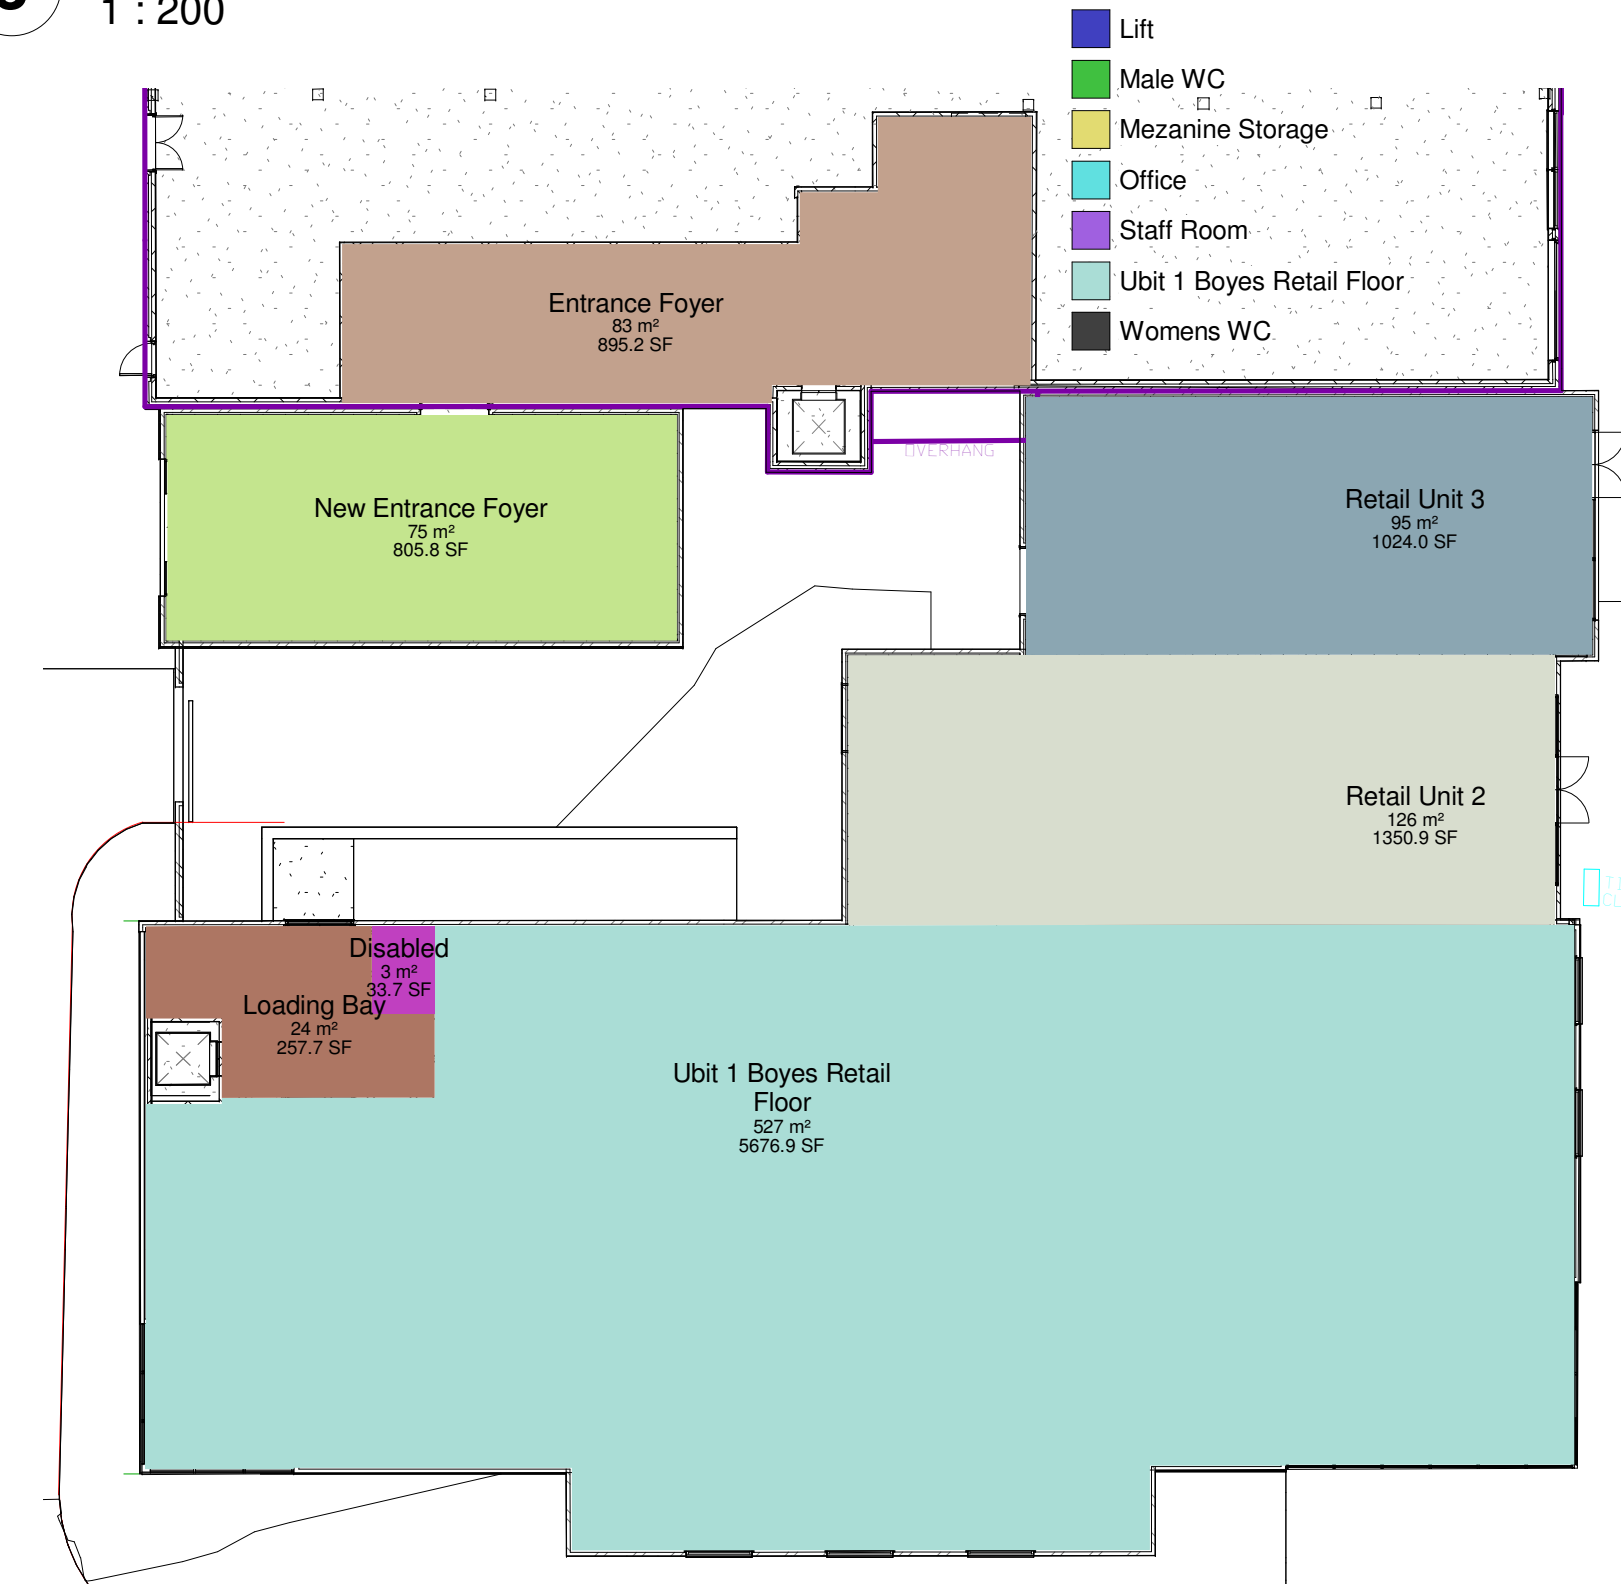

1 Boyes Ground Floor Plan
1 : 200

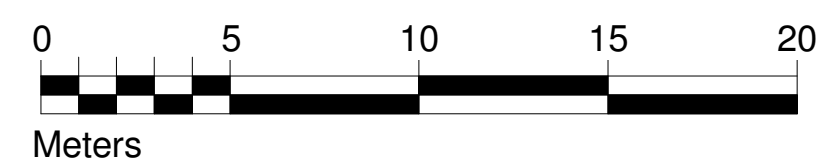

Rev	Date	Drawn	Description

WhiteDesign

Client: RESILIENT

Project: HOYLAND SITE C

Title: Proposed Site Plan

Scales: 1:200 Drawn: SL Date: 01/06/2015 17:28:16 Checked: KU

Drawing no: 0013.10.02 122 Rev:

The White House, 24a St Andrews Road, Sheffield, S11 9AL
T: 0114 226 0255 F: 0114 226 0256
E: office@whitedg.co.uk W: www.whitedg.co.uk

PLANNING