



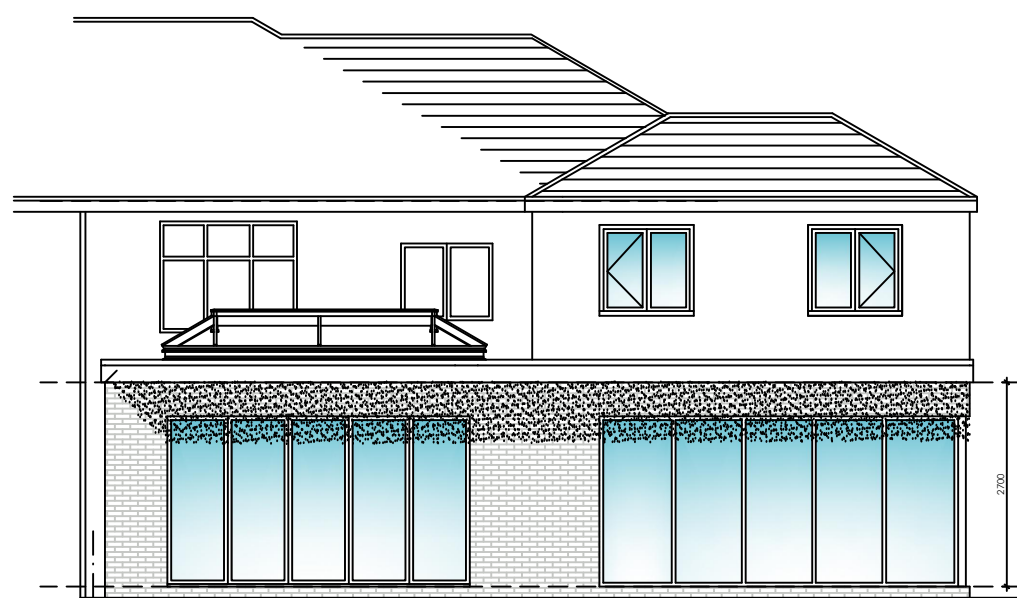


PROPOSED
REAR ELEVATION
SCALE 1:100

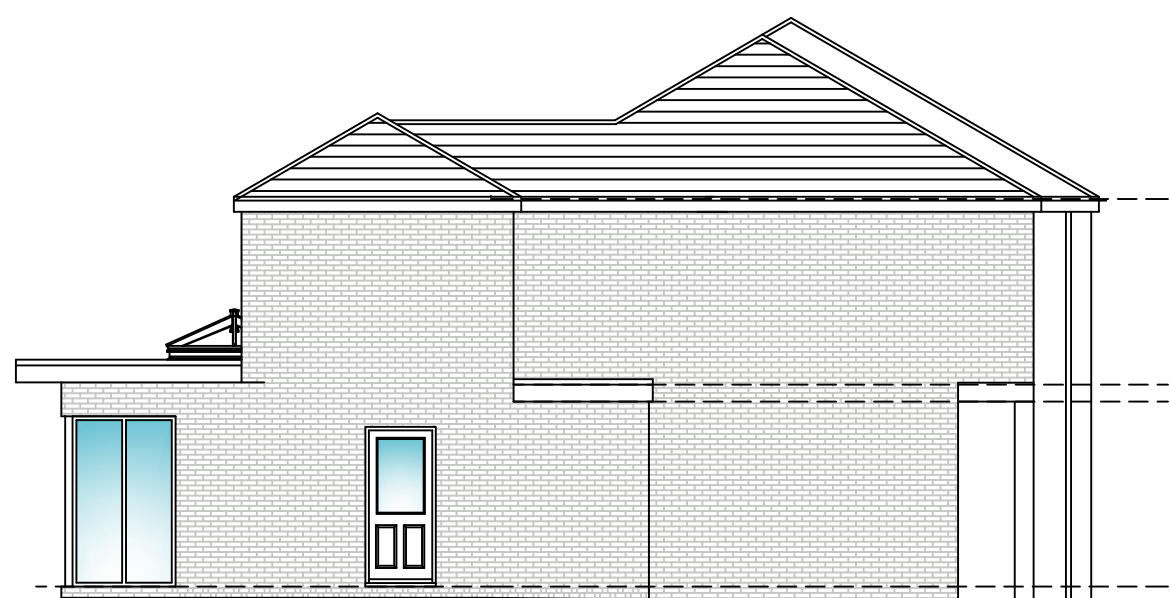


PROPOSED
SIDE ELEVATION
SCALE 1:100



PROPOSED
FRONT ELEVATION
SCALE 1:100

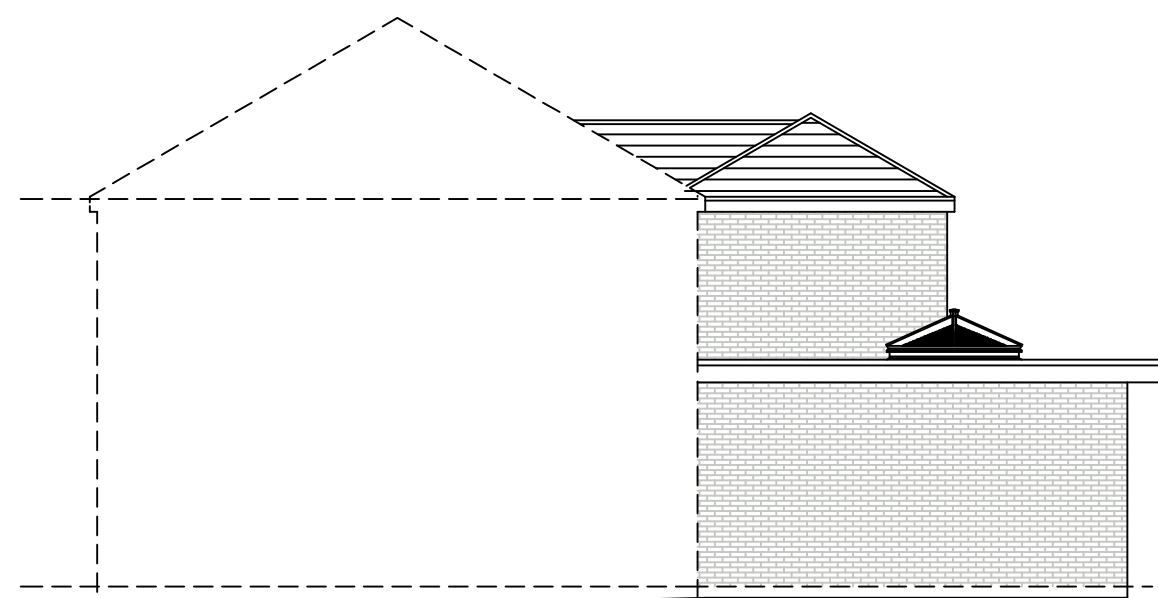


PROPOSED
SIDE ELEVATION
SCALE 1:100

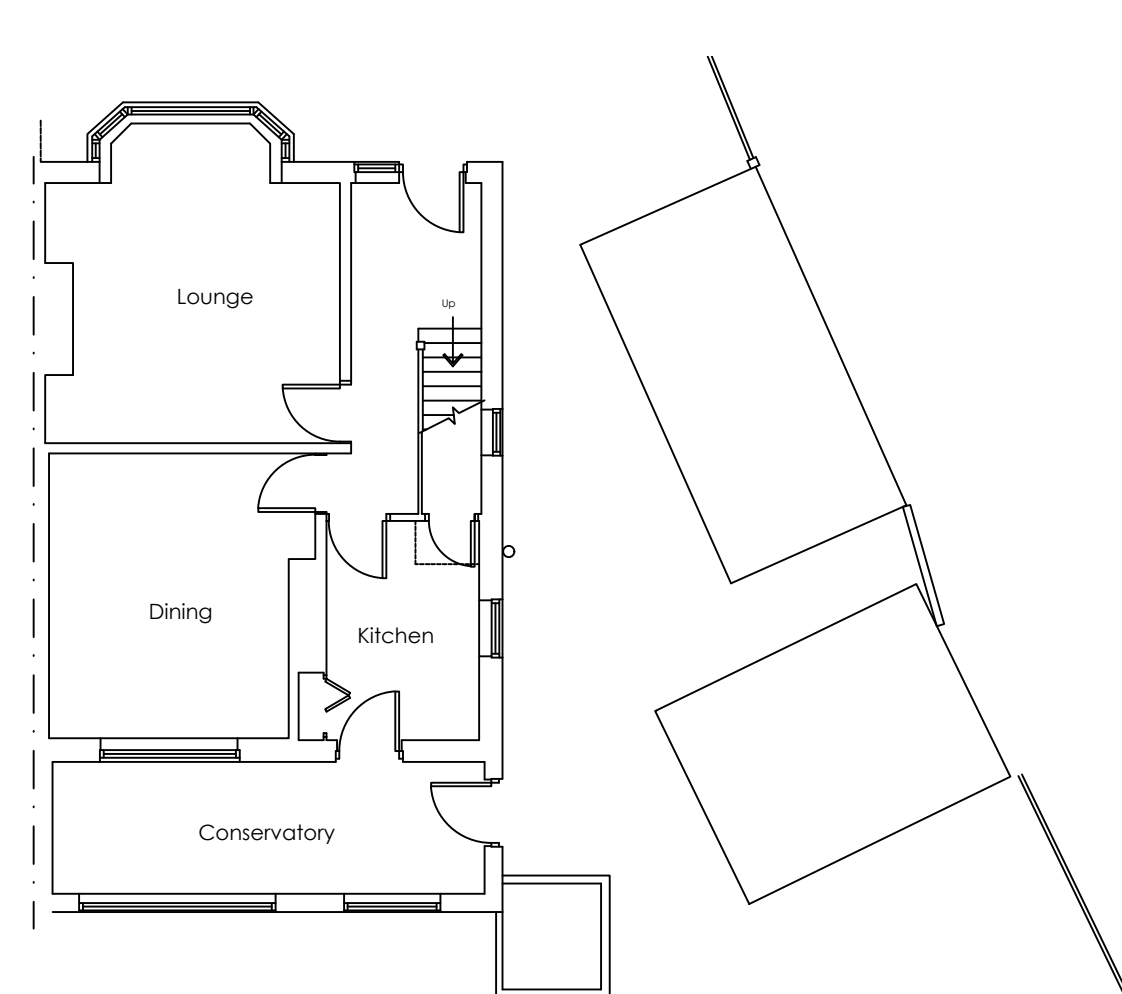

EXISTING GROUND
FLOOR PLANS
SCALE 1:100




EXISTING
REAR ELEVATION
SCALE 1:100

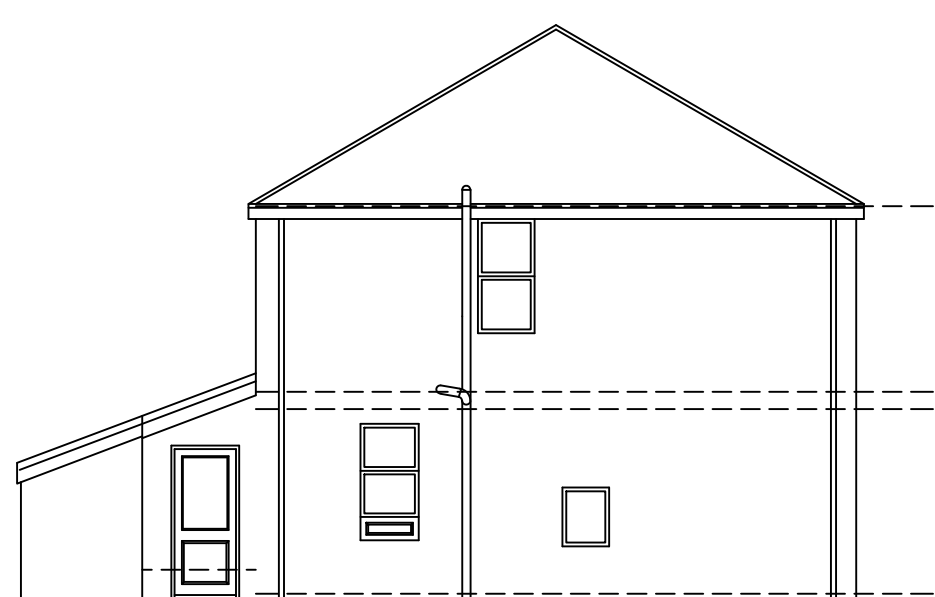


EXISTING
SIDE ELEVATION
SCALE 1:100




EXISTING
FRONT ELEVATION
SCALE 1:100

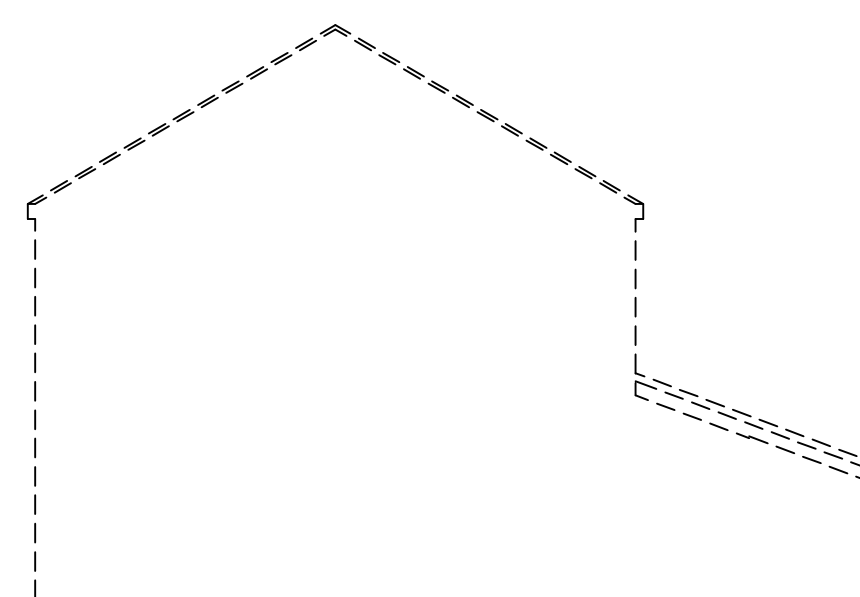


EXISTING
SIDE ELEVATION
SCALE 1:100

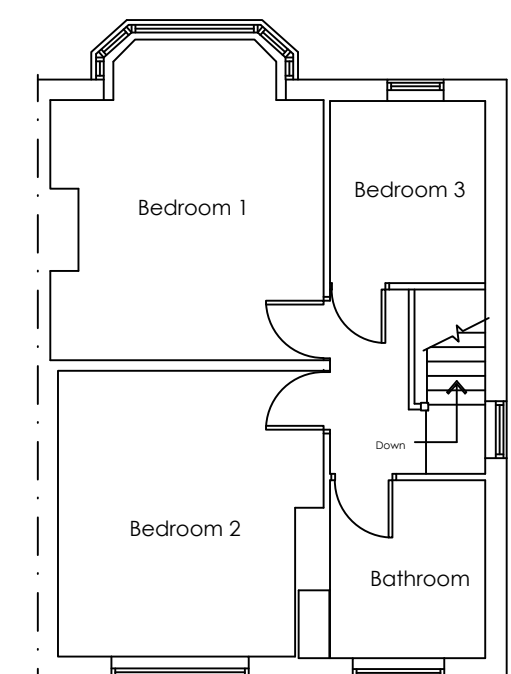

EXISTING FIRST
FLOOR PLANS
SCALE 1:100

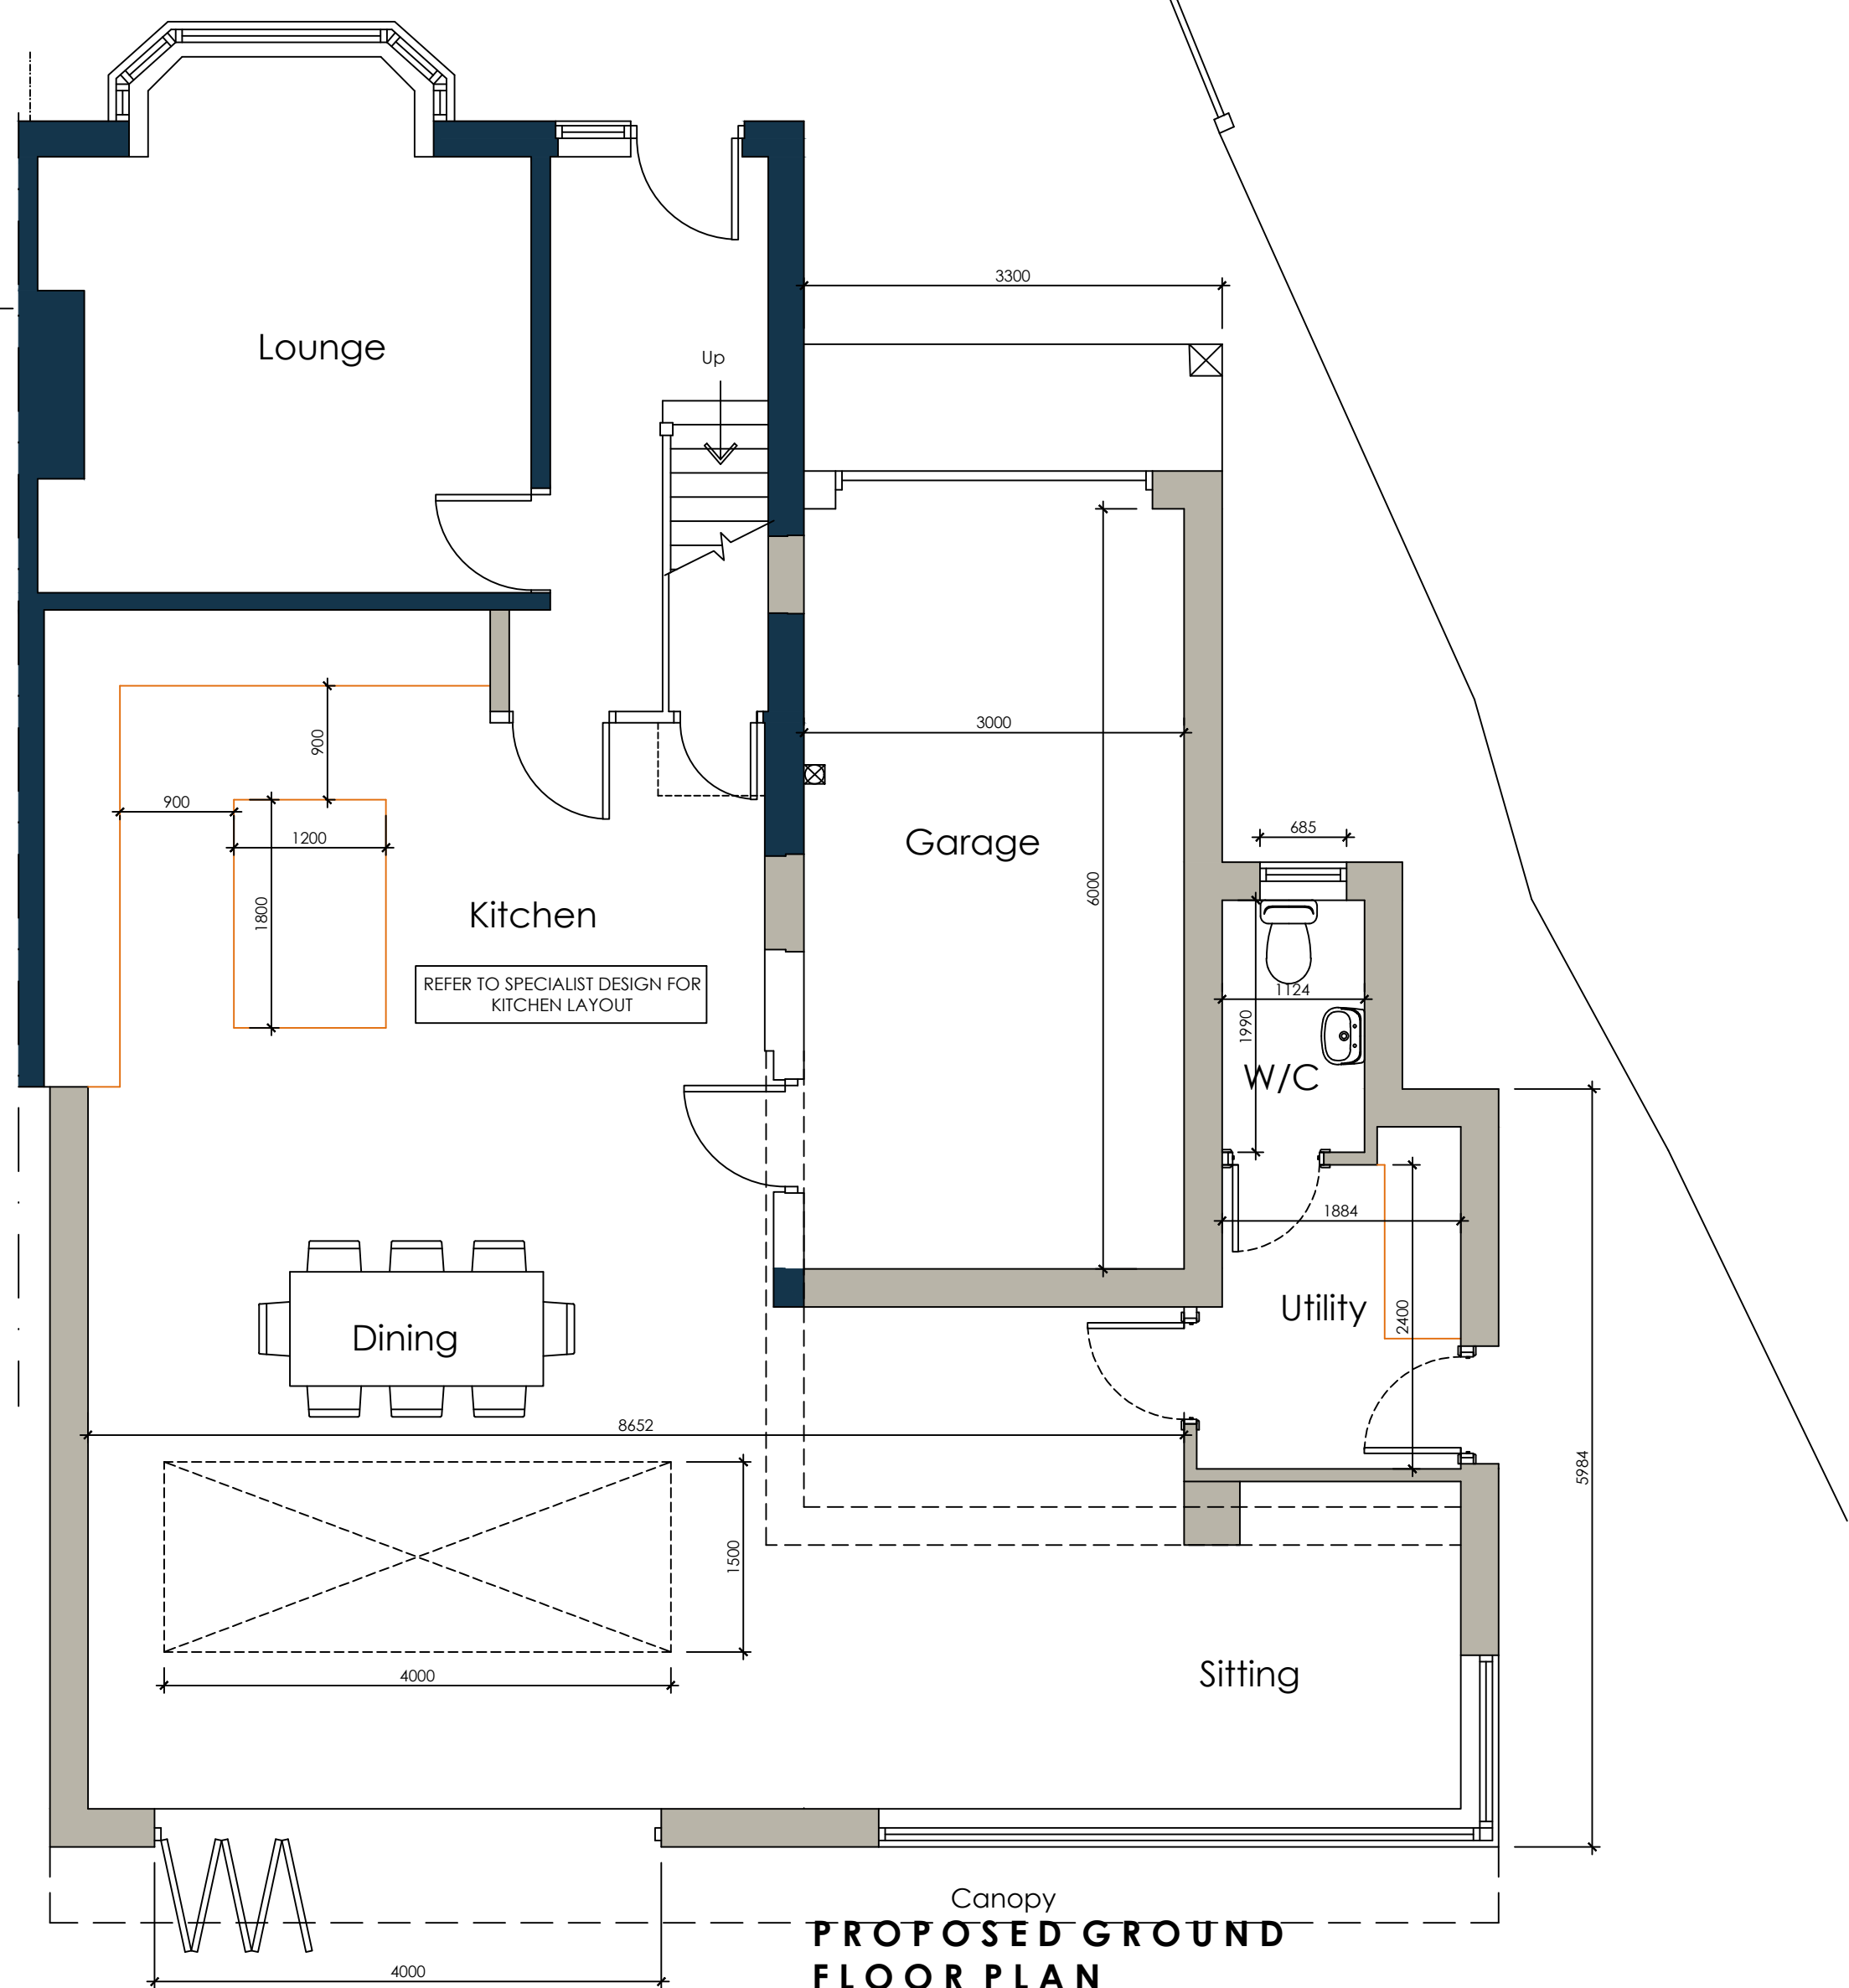


PROPOSED GROUND
FLOOR PLAN
SCALE 1:50

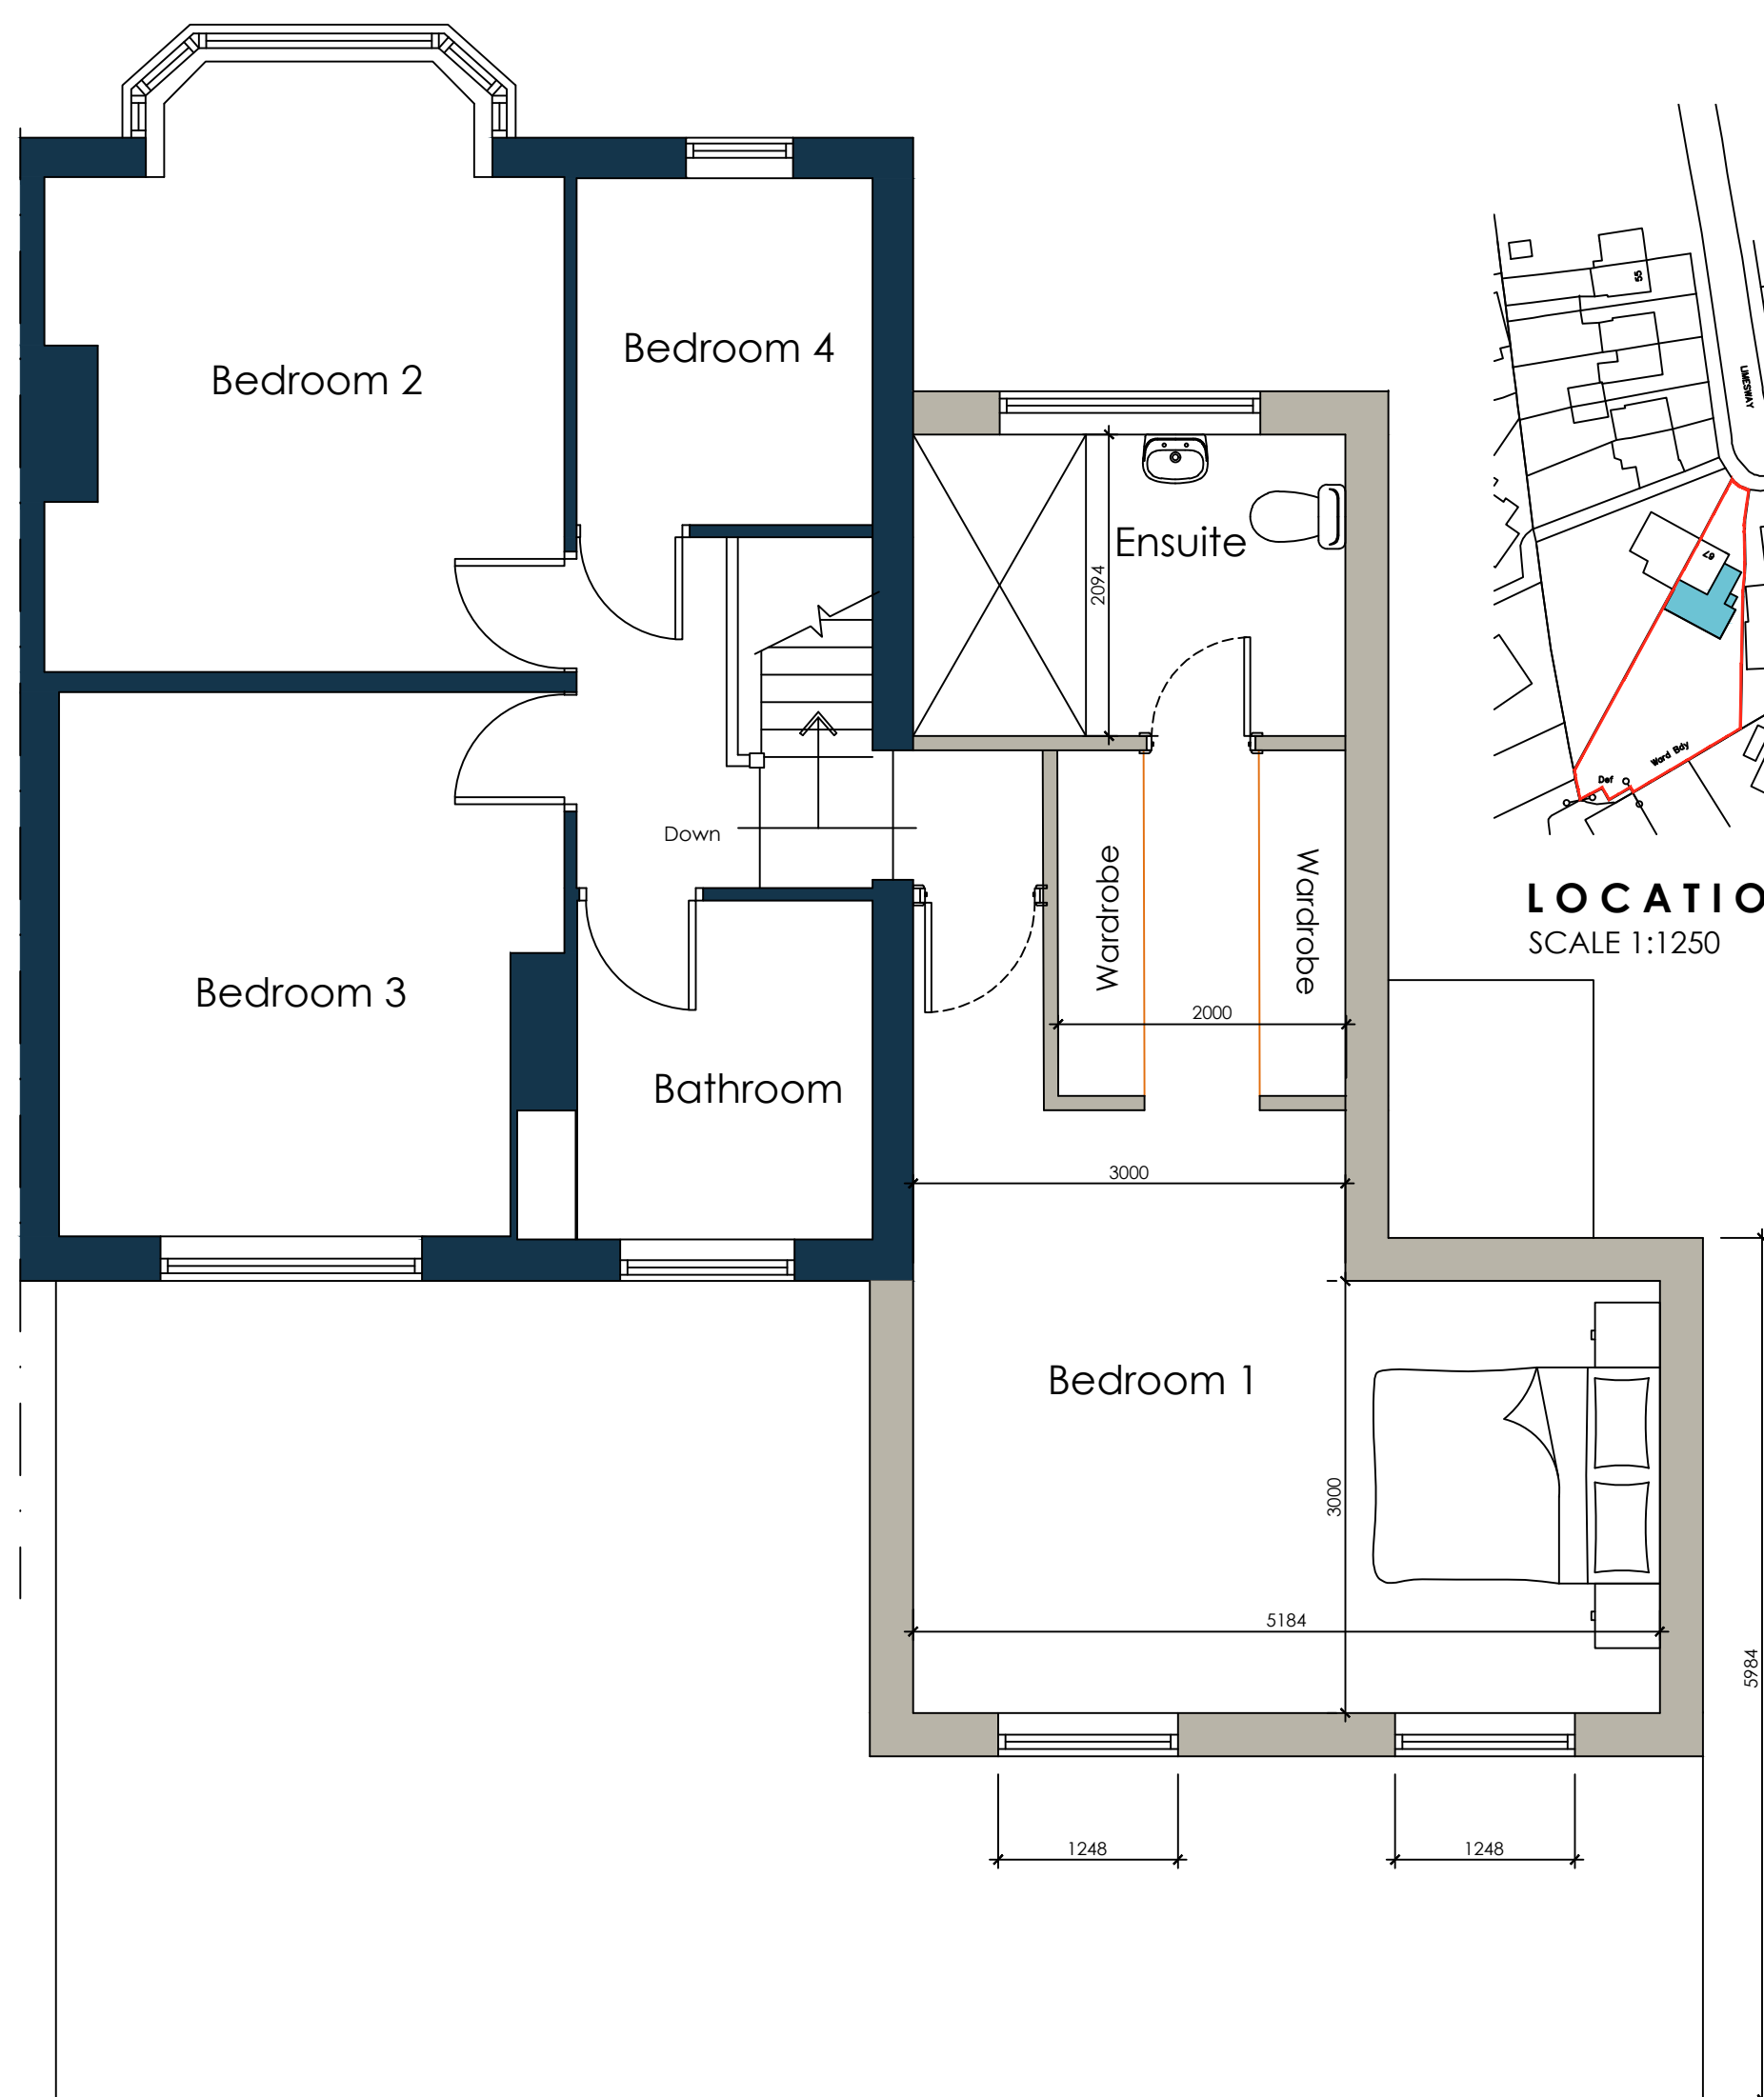

PROPOSED FIRST
FLOOR PLAN
SCALE 1:50



LOCATION PLAN
SCALE 1:1250

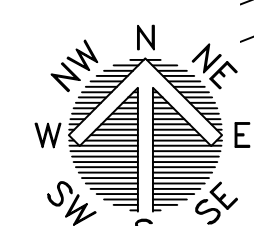

BLOCK PLAN
SCALE 1:500

 WhiteAgus Architectural Services			OFFICE ONE, 34 VICTORIA ROAD, BARNESLEY, S70 2BU			Phone: 01226 208482 Email: info@whiteagus.co.uk Web: www.whiteagus.co.uk		
Project: EXTENSION AT 67 LIMESWAY, BARNESLEY S75 2NR			Client: MARK DUNLAVEY					
Drawing Title: PLANS AND ELEVATIONS			Date: JUL 2023	Scale: 1:50 & 1:100 @ A1				
			Ref: 23-067	Dwg. No. 01	Rev. B			
Date	Suffix	Description	Date	Suffix	Description			
17/08/2023	A	REVISED TO CLIENTS REQUIREMENTS						
22/08/2023	B	REVISED TO CLIENTS REQUIREMENTS						