



EXISTING FRONT ELEVATION

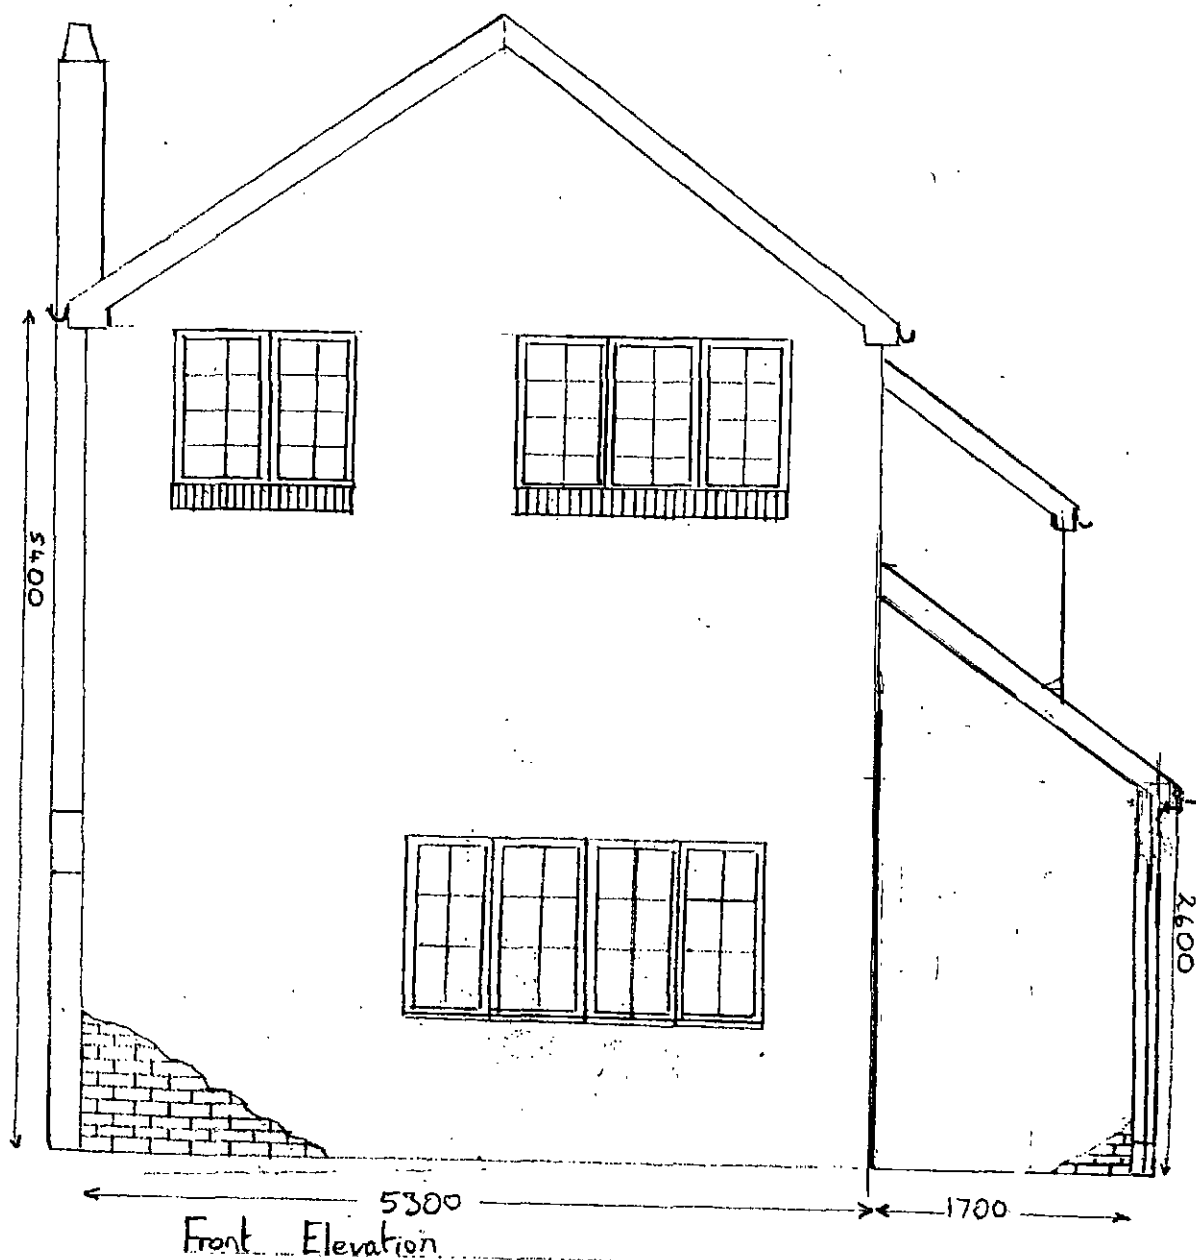

EXISTING REAR ELEVATION

Rear Elevation

PROPOSED
FRONT ELEVATION

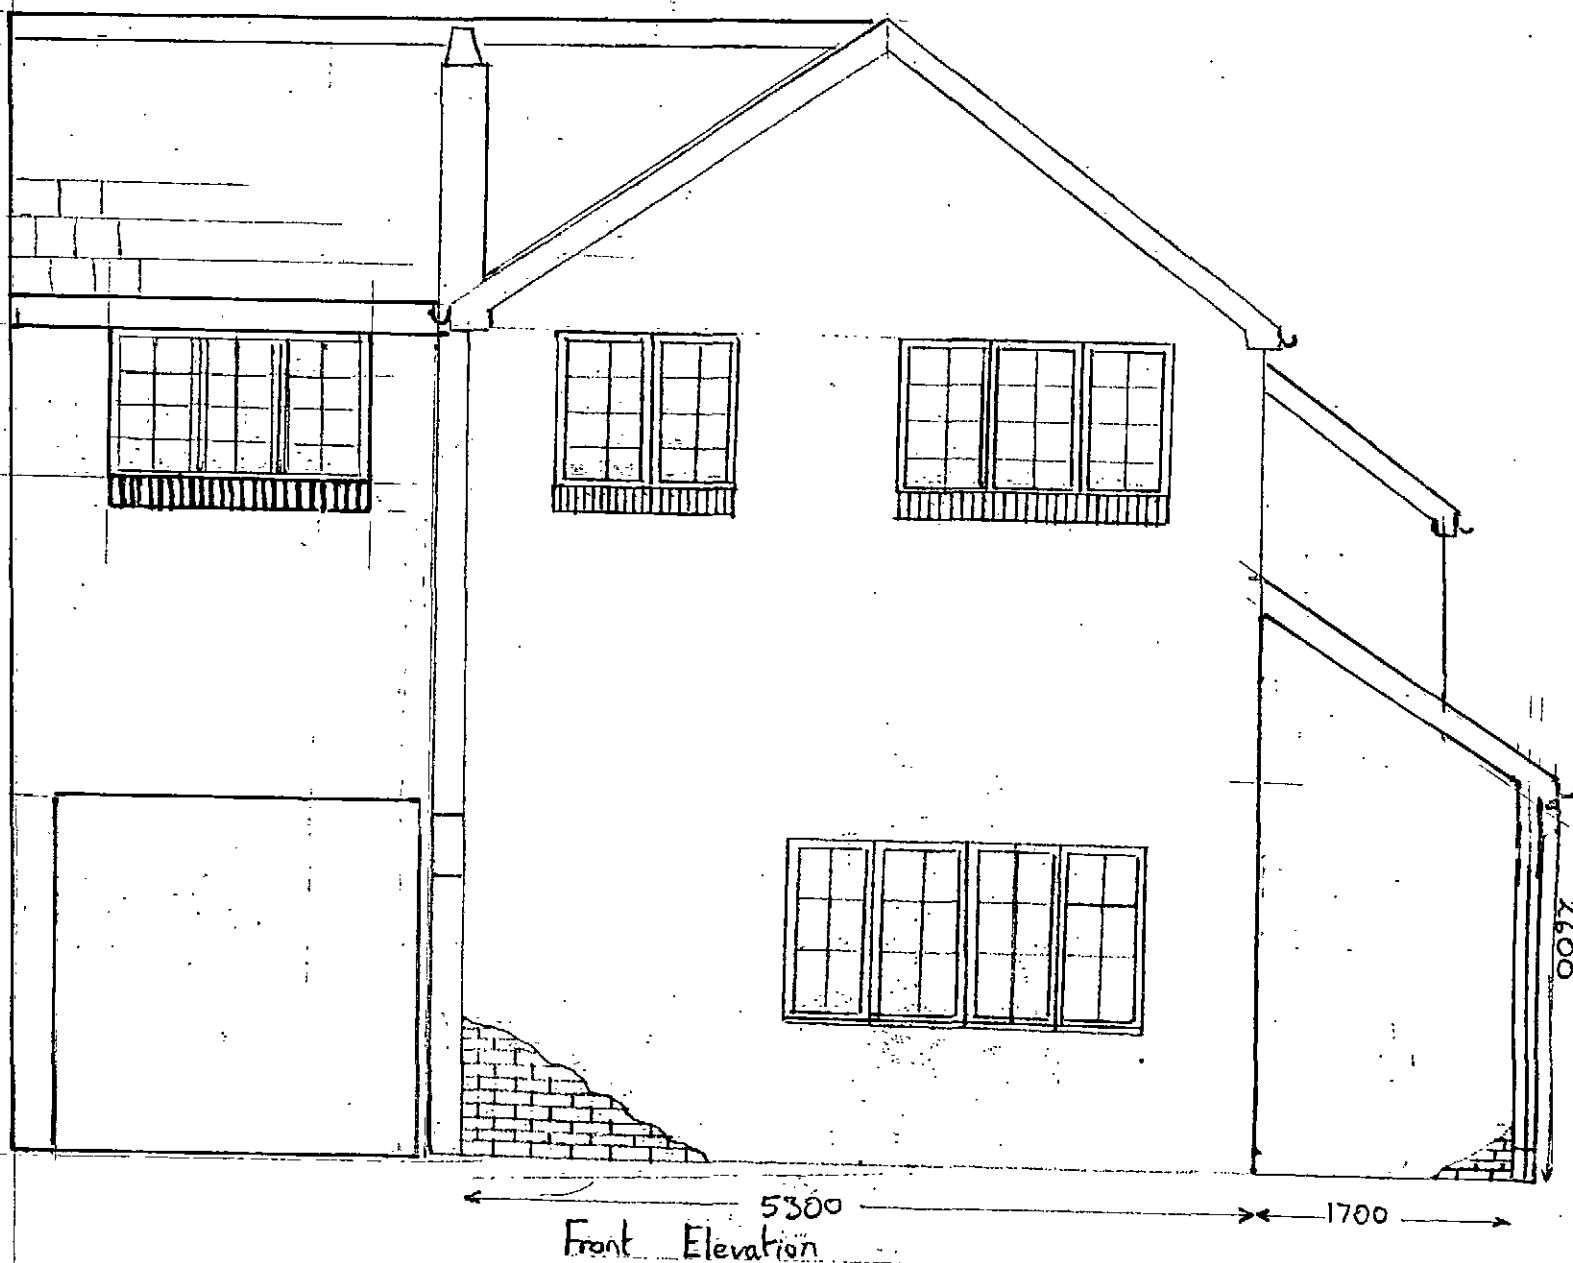

PROPOSED
REAR ELEVATION



FOUNDATION
DETAIL AS PER
DRAWING NUMBER ONE