




Scale : 1:1250@A4

Date : June 2009

Project : Erection of a conservatory extension to dwelling at 8 Delph Edge, Green Moor, Barnsley, South Yorkshire

Title : Site Location Plan

Org No : 8DE/Site Loc Plan Rev :

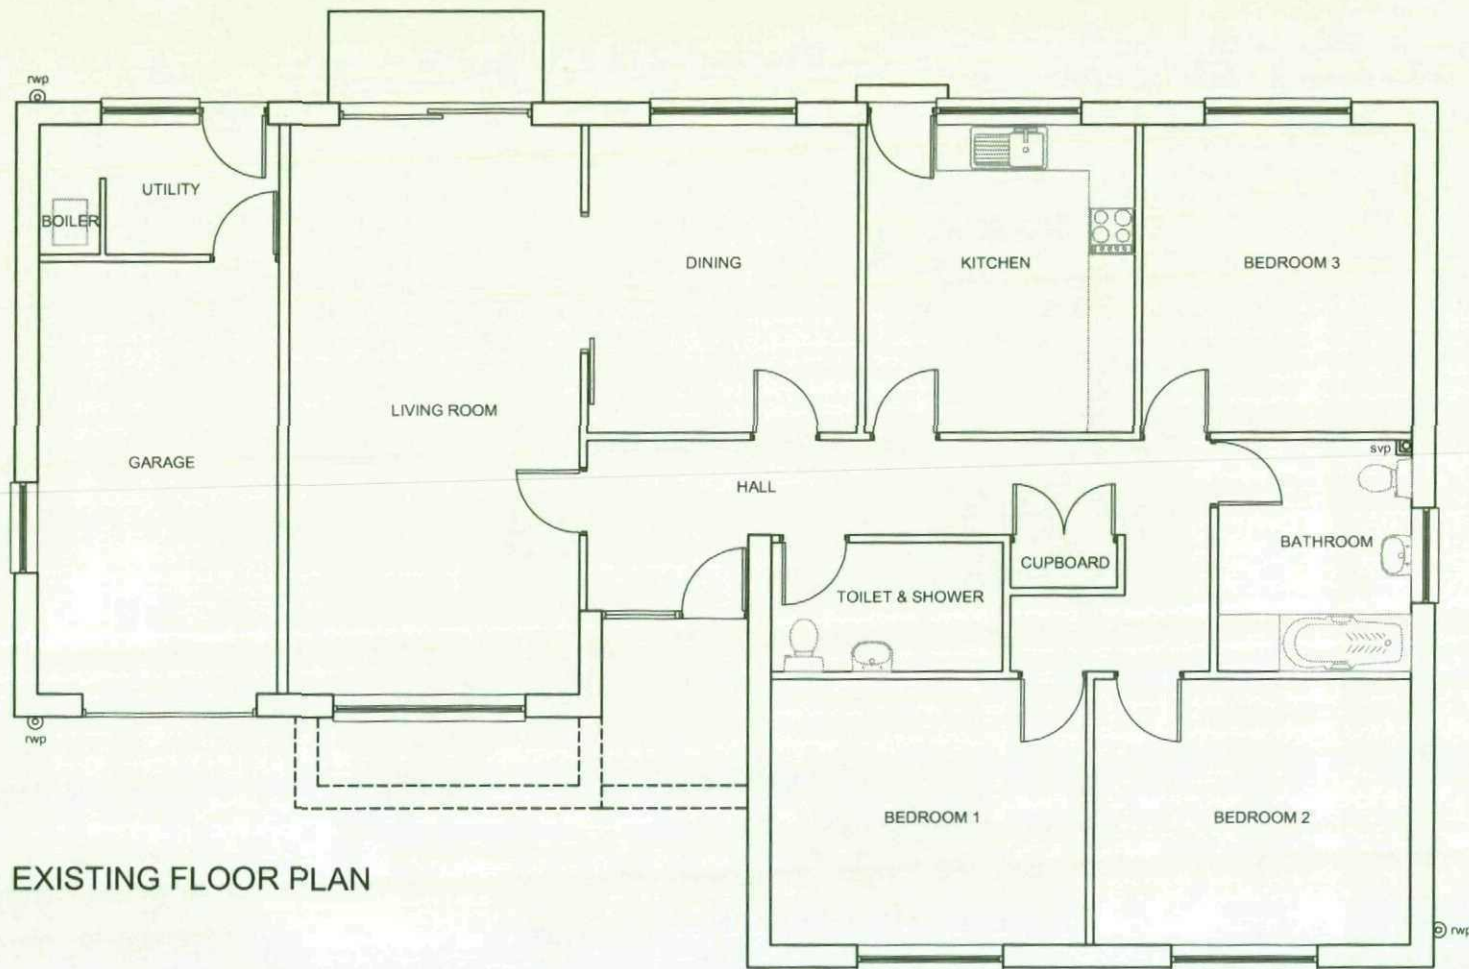

EXISTING FLOOR PLAN

Scale : 1:100@A4


Date : June 2009

Project : Erection of a conservatory
extension to dwelling at 8
Delph Edge, Green Moor,
Barnsley, South Yorkshire


Title : Existing Floor Plan

Drg No : 8DE/Exist Plan

Rev :

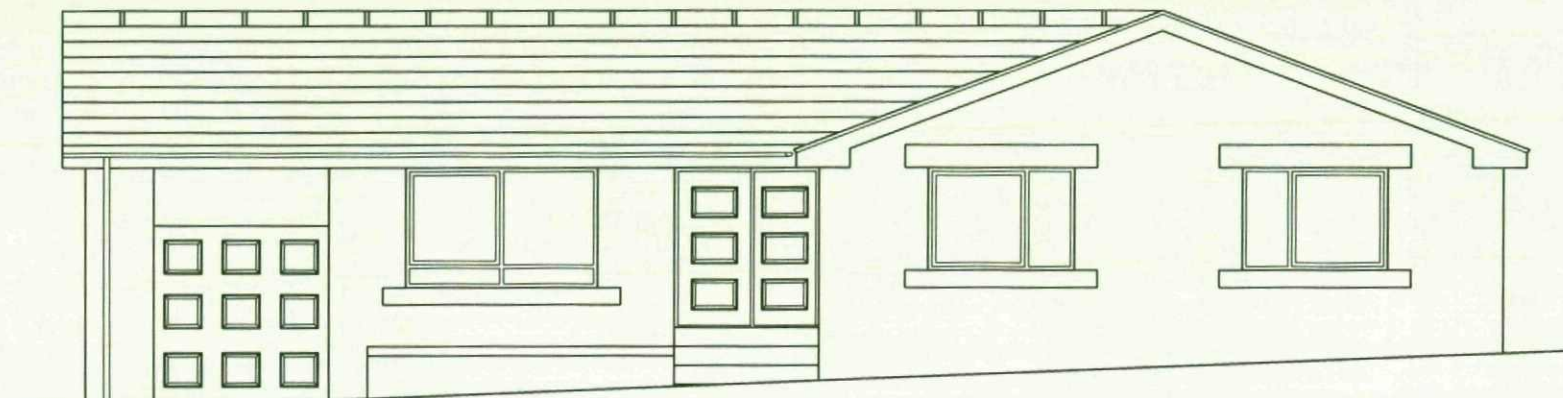

EXISTING FRONT ELEVATION

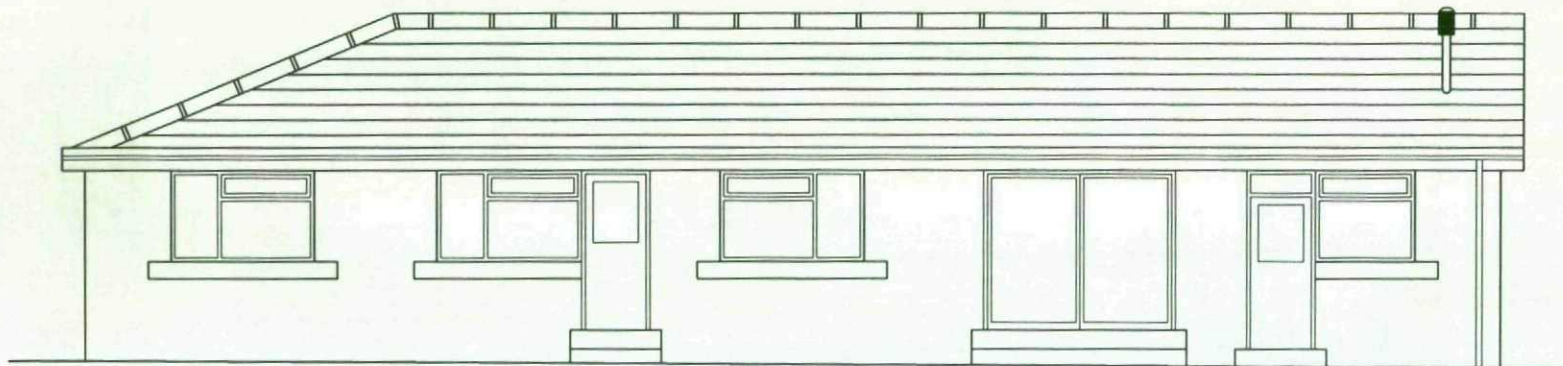

EXISTING REAR ELEVATION


Scale : 1:100@A4

Date : June 2009


Project : Erection of a conservatory
extension to dwelling at 8
Delph Edge, Green Moor,
Barnsley, South Yorkshire

Title : Existing Front & Rear Elevations

Dwg No : 8DE/Exist F & R Elevs Rev :

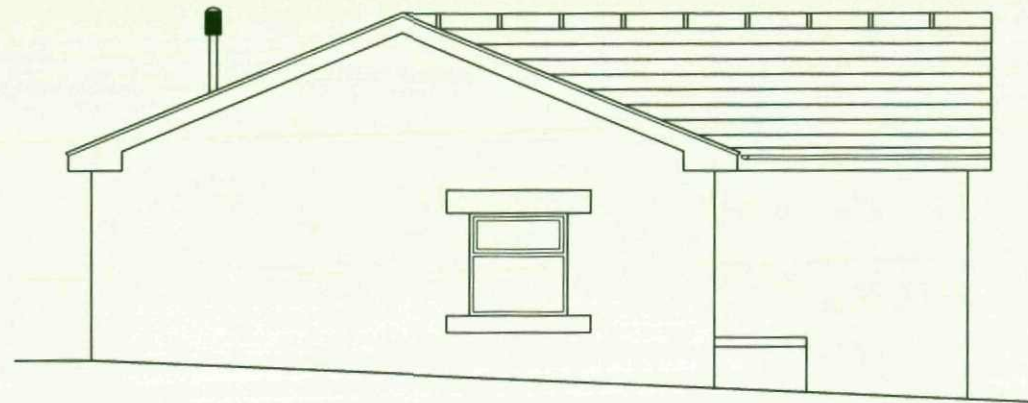

EXISTING SIDE ELEVATION

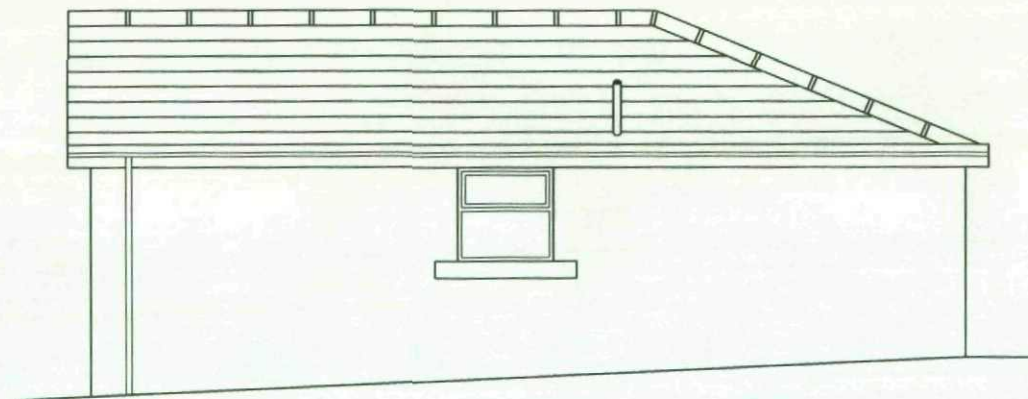

EXISTING SIDE ELEVATION


Scale : 1:100@A4

Date : June 2009

Project : Erection of a conservatory
extension to dwelling at 8
Delph Edge, Green Moor,
Barnsley, South Yorkshire

Title : Existing Side Elevations

Org No : 8DE/Exist Side Elevs Rev :

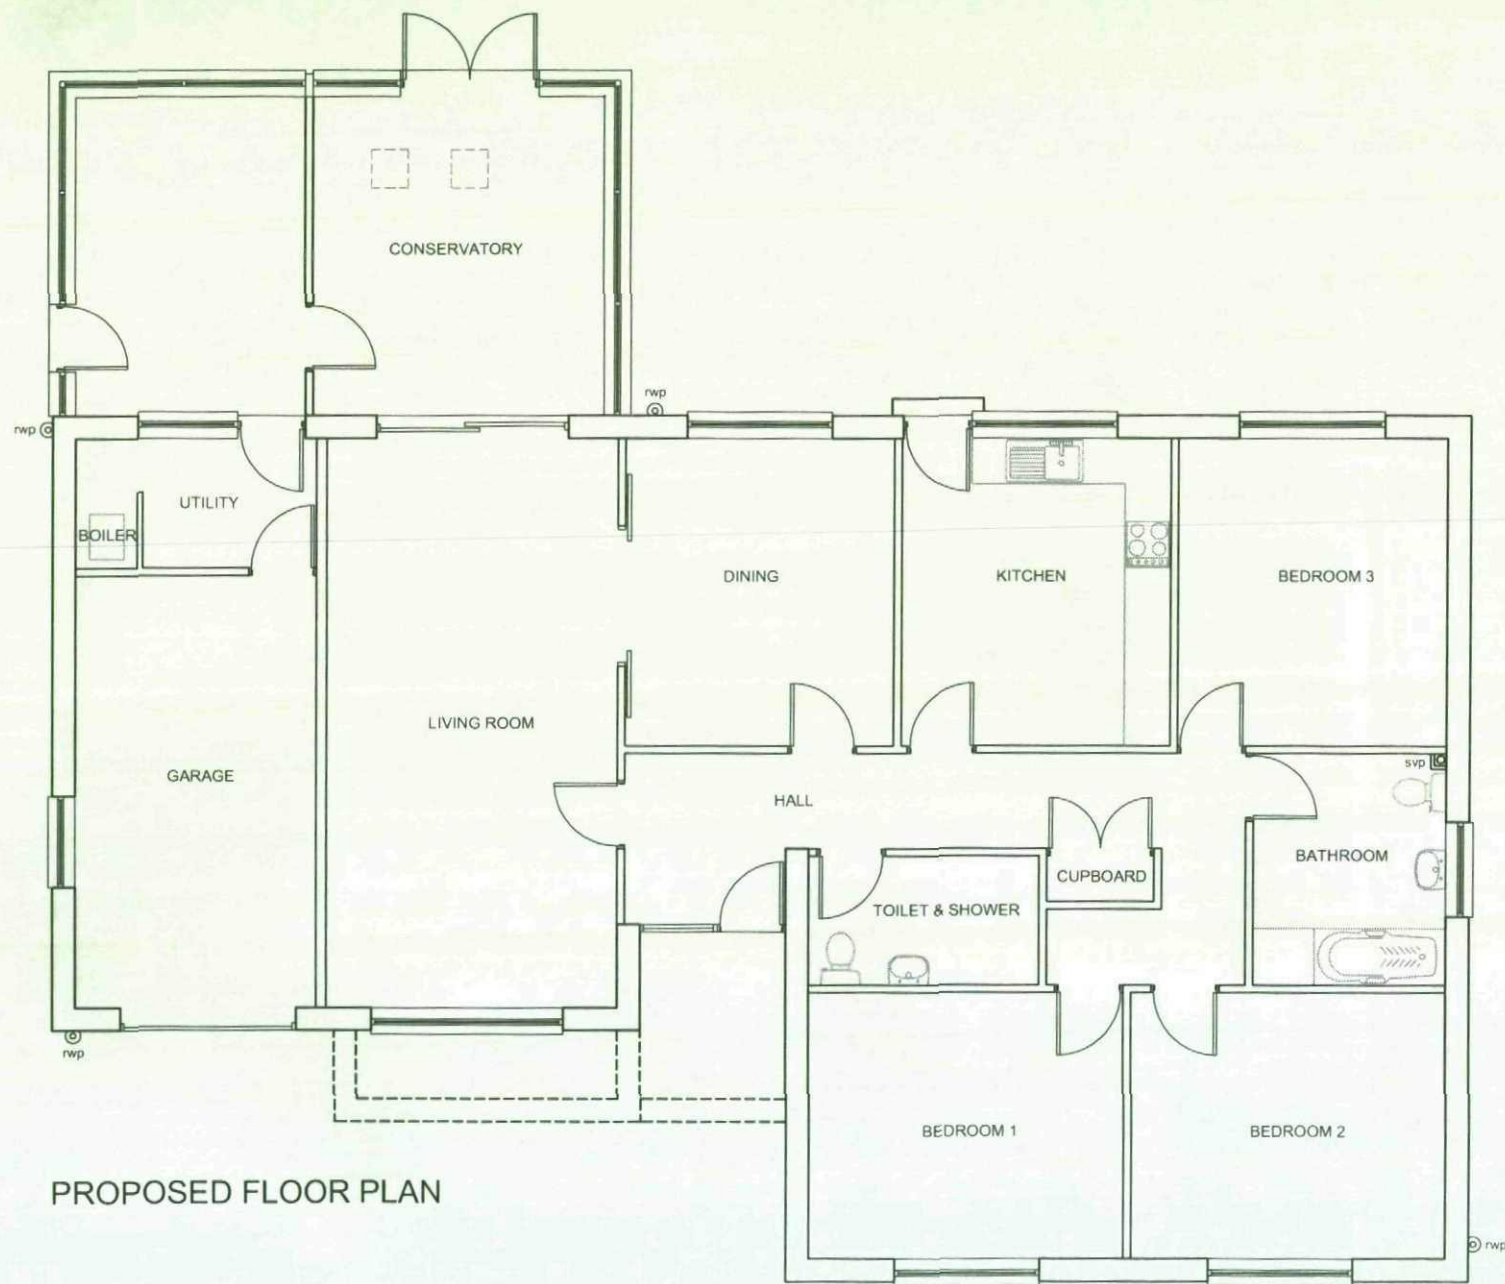

Scale : 1:100@A4


Date : June 2009

Project : Erection of a conservatory
extension to dwelling at 8
Delph Edge, Green Moor,
Barnsley, South Yorkshire


Title : Proposed Floor Plan

Dwg No : 8DE/Prop Plan

Rev :

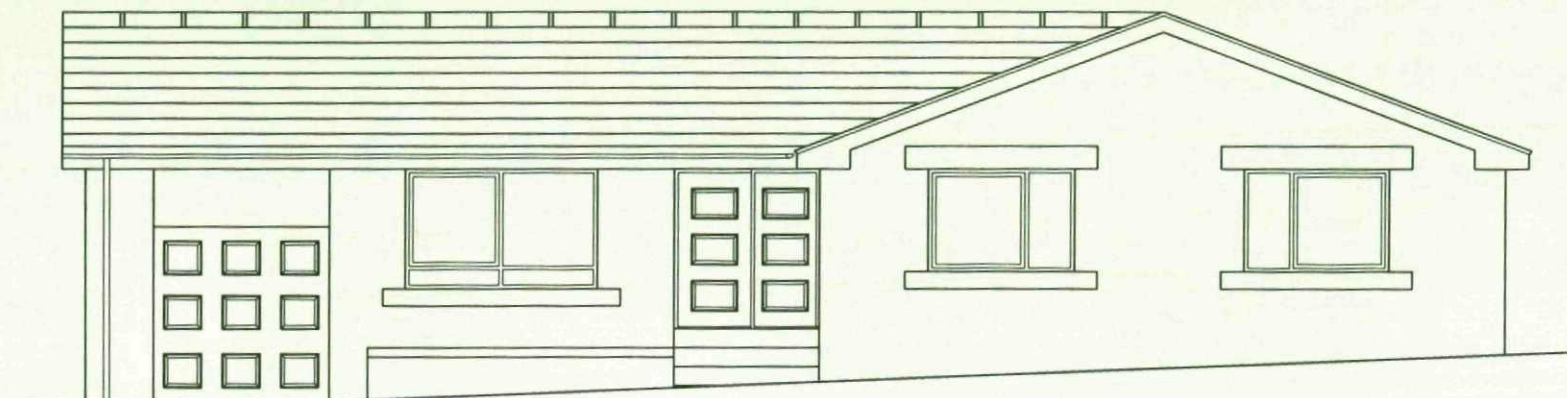

PROPOSED FRONT ELEVATION

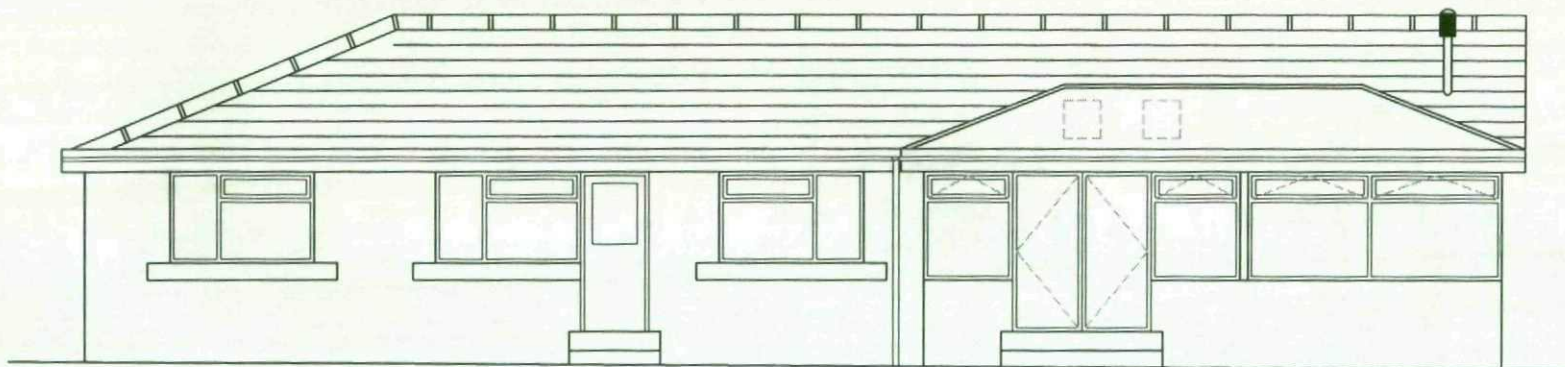

PROPOSED REAR ELEVATION


Scale : 1:100@A4

Date : June 2009


Project : Erection of a conservatory
extension to dwelling at 8
Delph Edge, Green Moor,
Barnsley, South Yorkshire

Title : Proposed Front & Rear Elevations

Dwg No : 8DE/Prop F & R Elevs Rev :

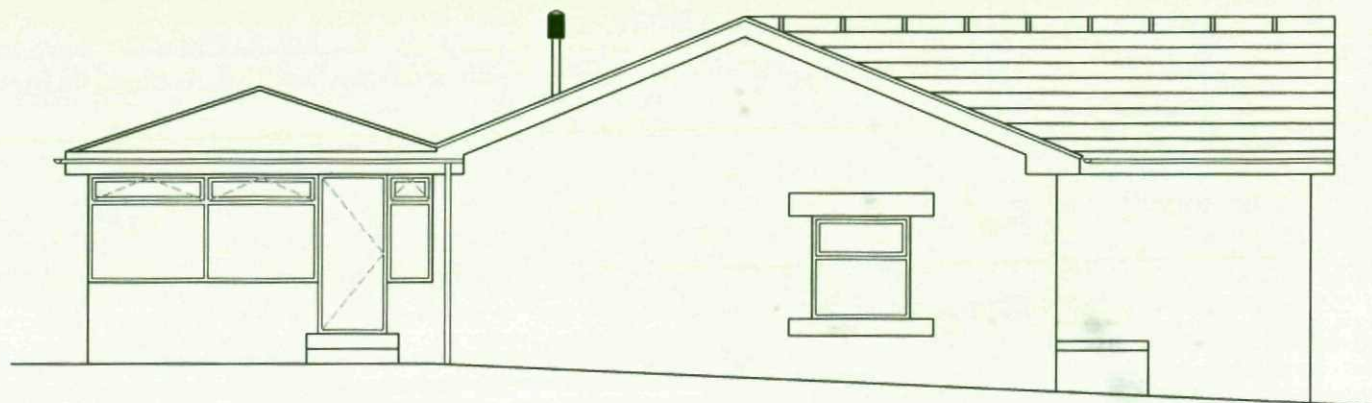

PROPOSED SIDE ELEVATION

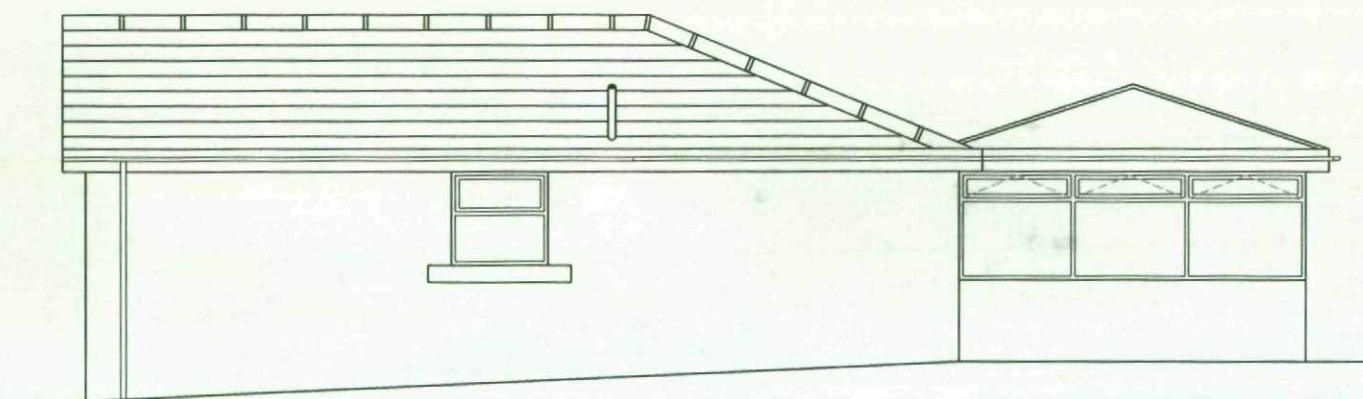

PROPOSED SIDE ELEVATION

Scale : 1:100@A4

Date : June 2009

Project : Erection of a conservatory
extension to dwelling at 8
Delph Edge, Green Moor,
Barnsley, South Yorkshire

Title : Proposed Side Elevations

Dwg No : 8DE/Prop Side Elevs Rev :