





PROPOSED FRONT ELEVATION

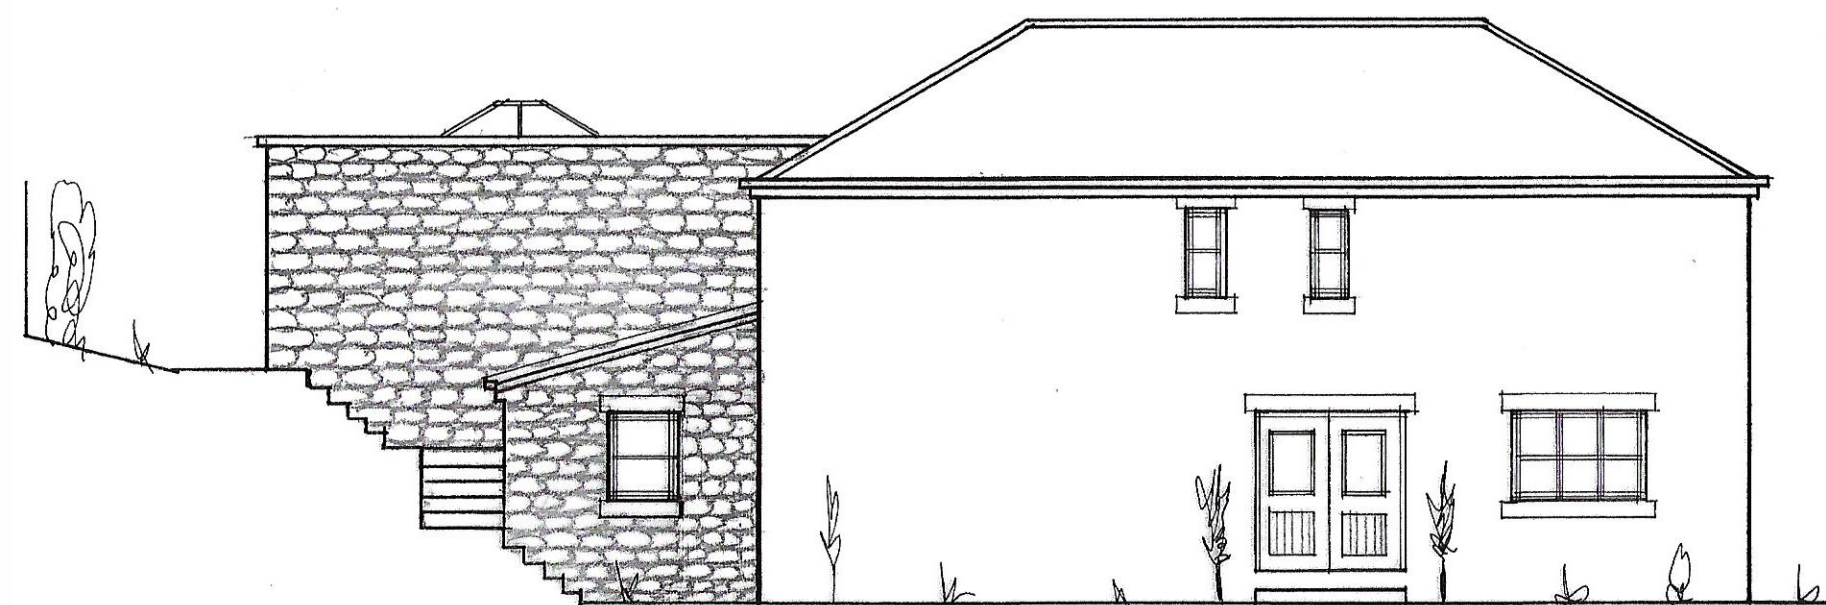

PROPOSED SIDE ELEVATION



PROPOSED REAR ELEVATION

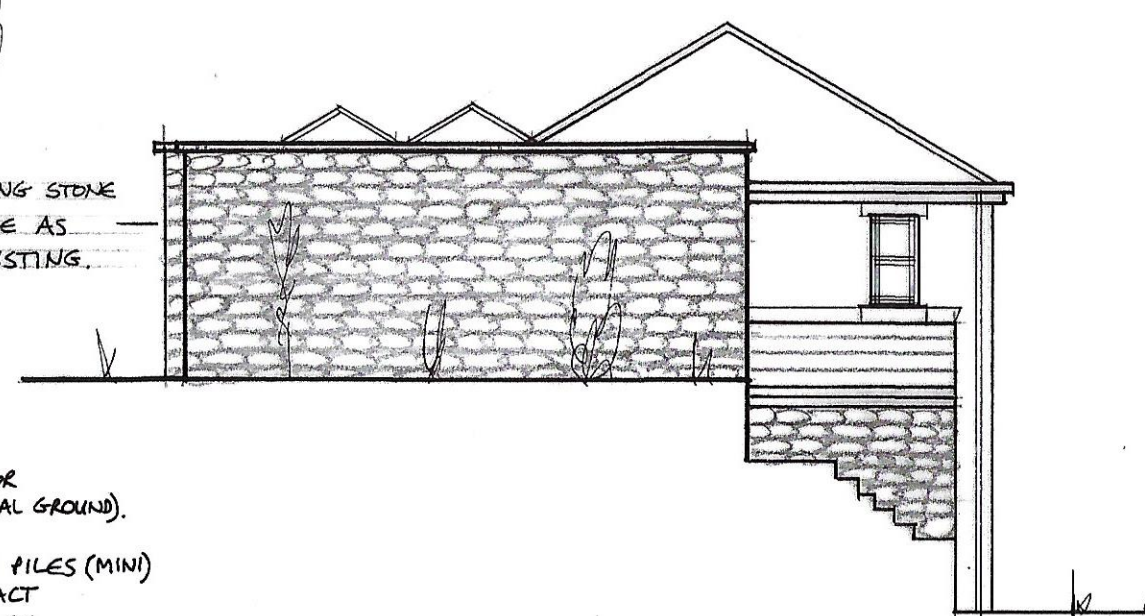

PROPOSED SIDE ELEVATION

A: FOUNDATION DETAILS / EXISTING GROUND LEVELS
(9.8.18)

PROPOSED ELEVATIONS AT
THE HAWTHORNES, MANCHESTER ROAD,
PLUMPTON, THURLSTONE, S36 9QW

CLIENT: MR P. BUCKLEY + MS A. CUTTS

DR N°: 27/ 7A DATE: 14.6.18 SCALE 1:100 @ A3



M. 07792 527 531
T. 01909 566 000

Grove House, Lidsters Lane,
South Anston, Sheffield S25 5BB

james@clayarchitecturaldesigns.co.uk
clayarchitecturaldesigns.co.uk