



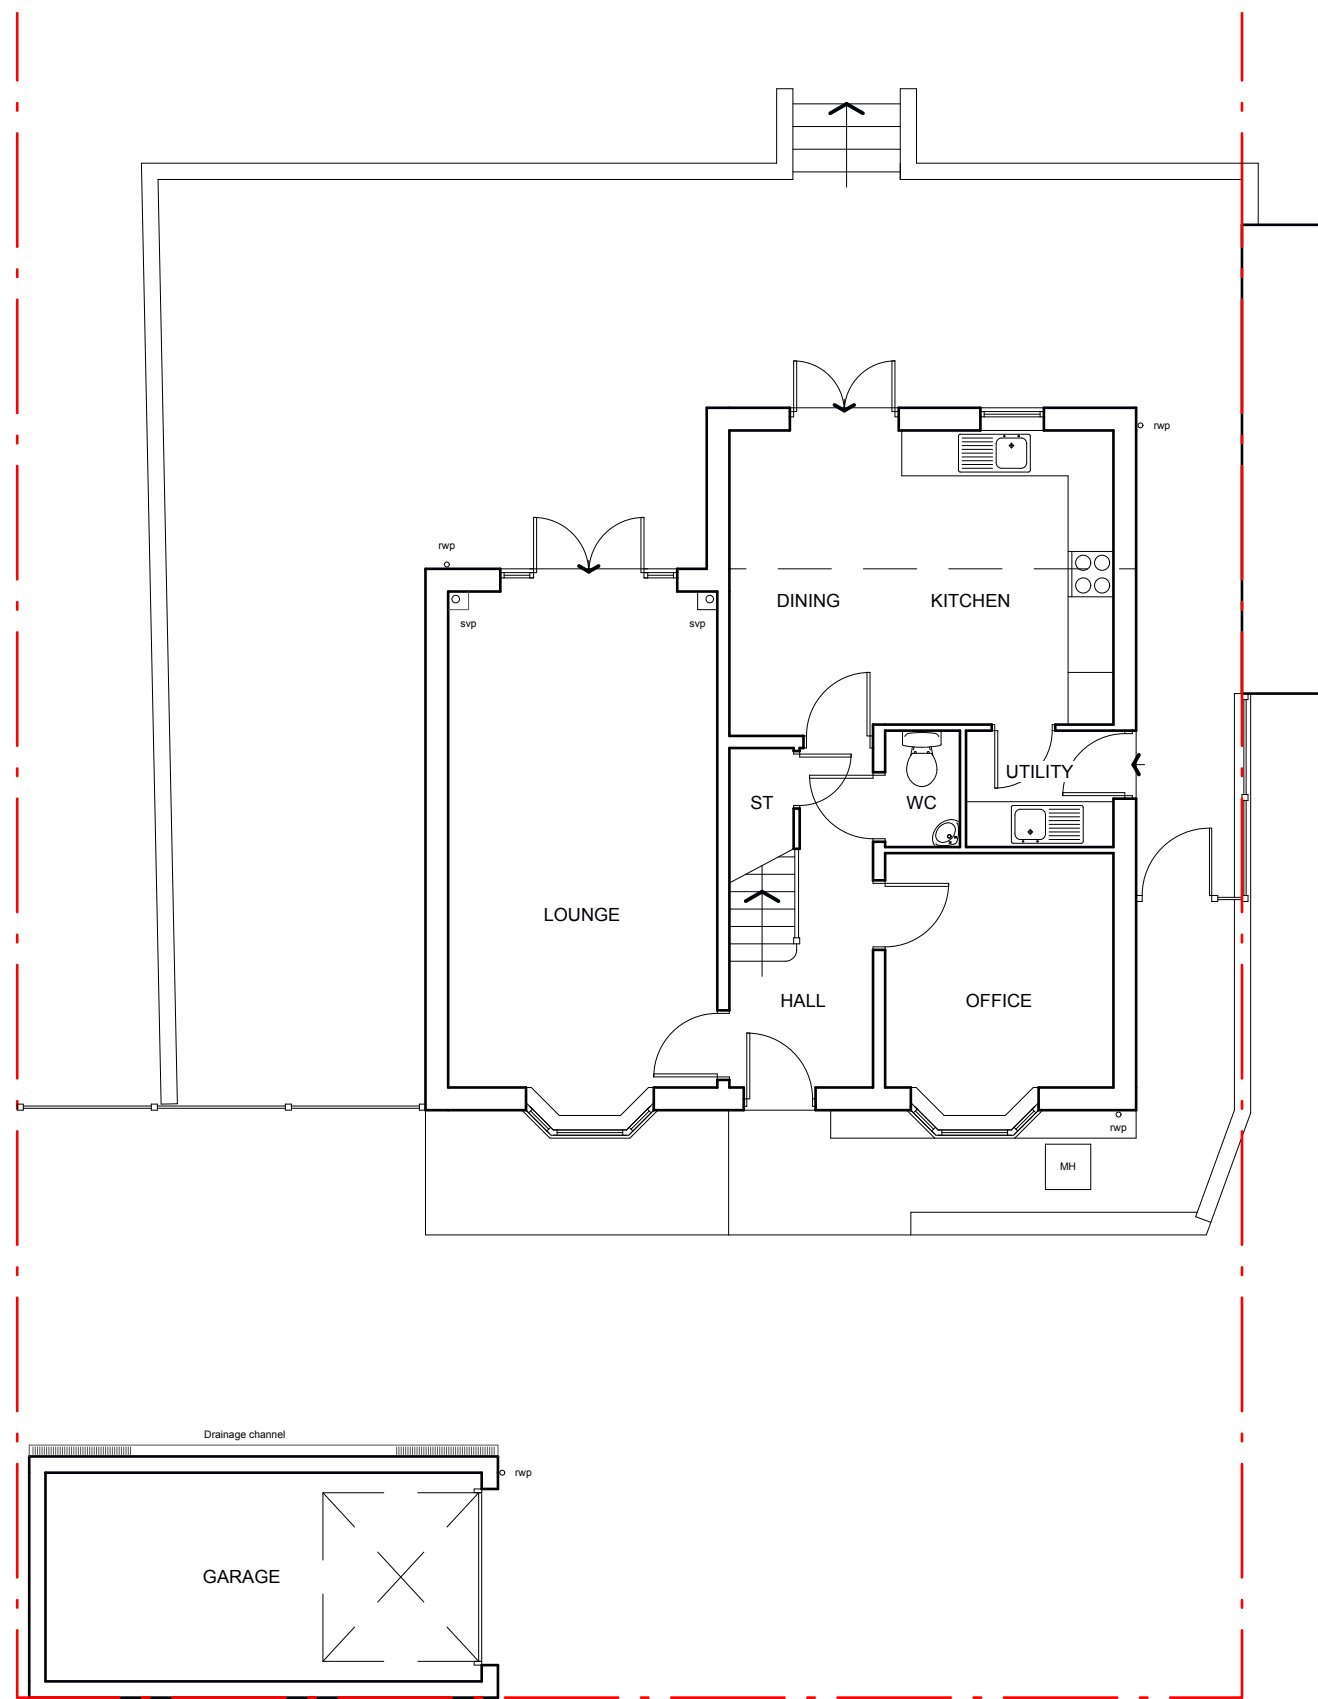

EXISTING
GROUND FLOOR PLAN




EXISTING FRONT ELEVATION

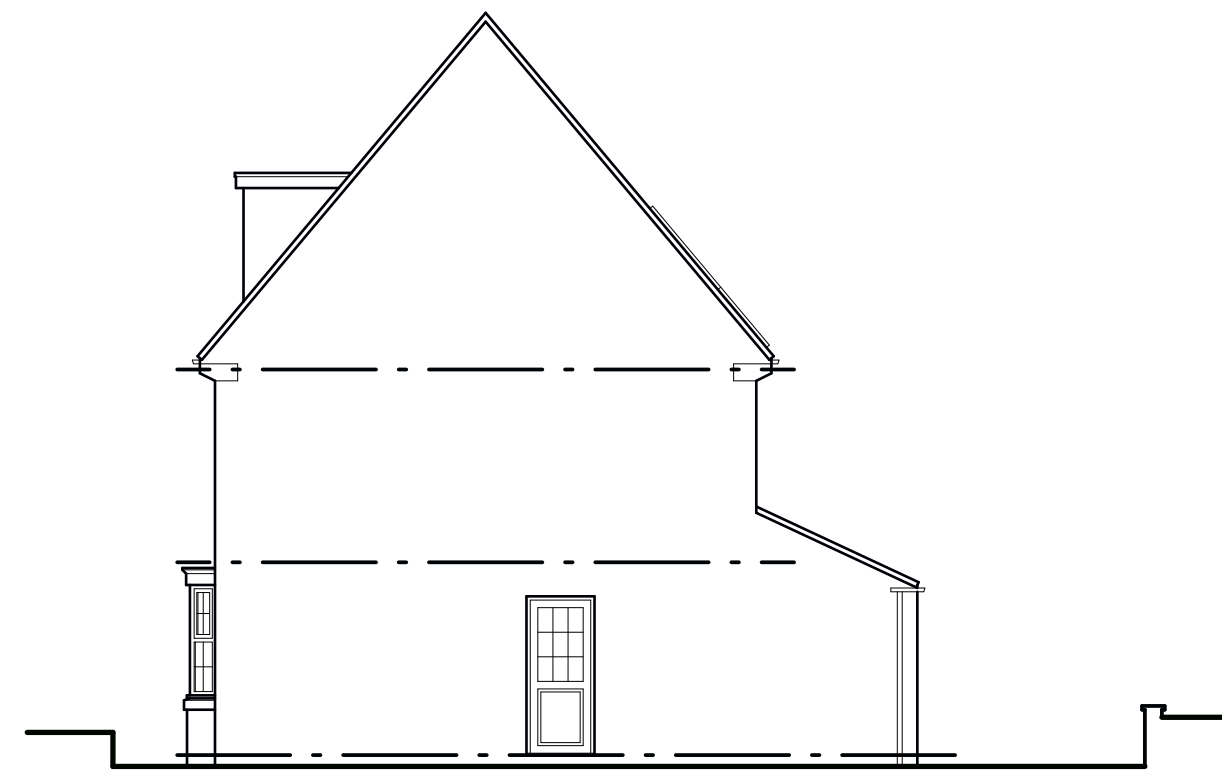


EXISTING RH SIDE ELEVATION




EXISTING REAR ELEVATION

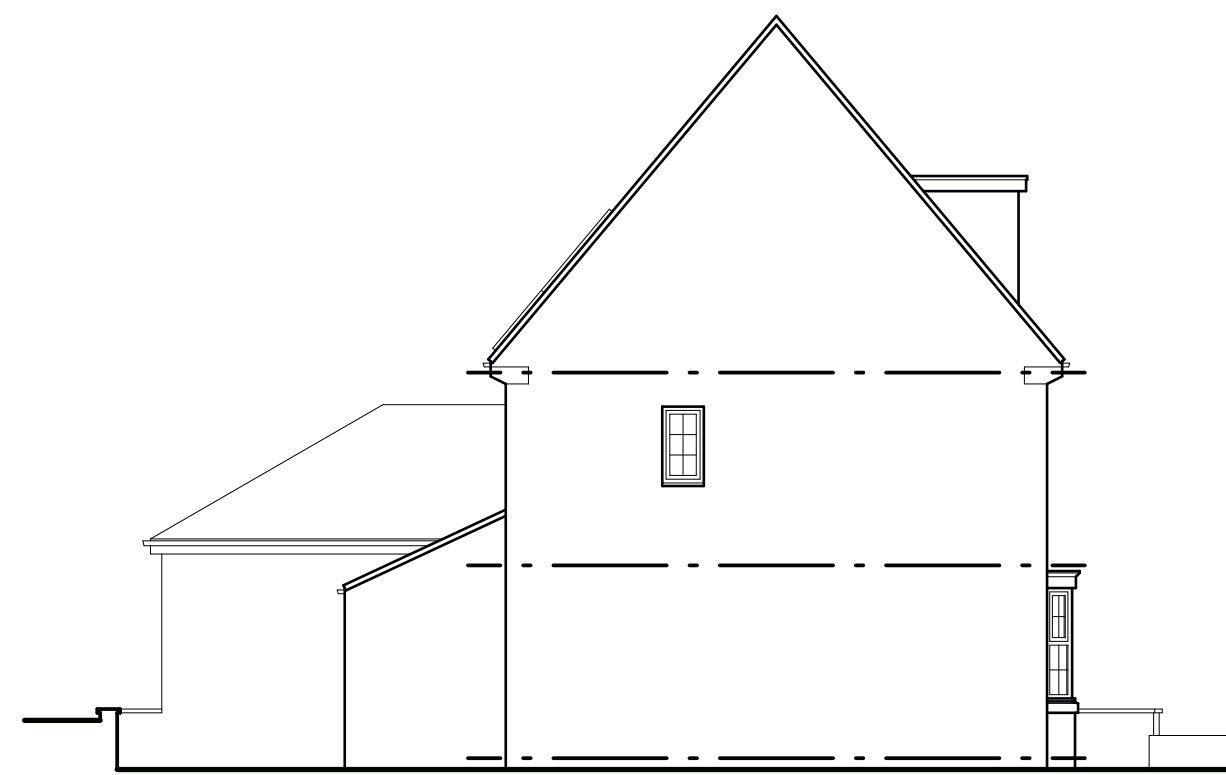


EXISTING LH SIDE ELEVATION

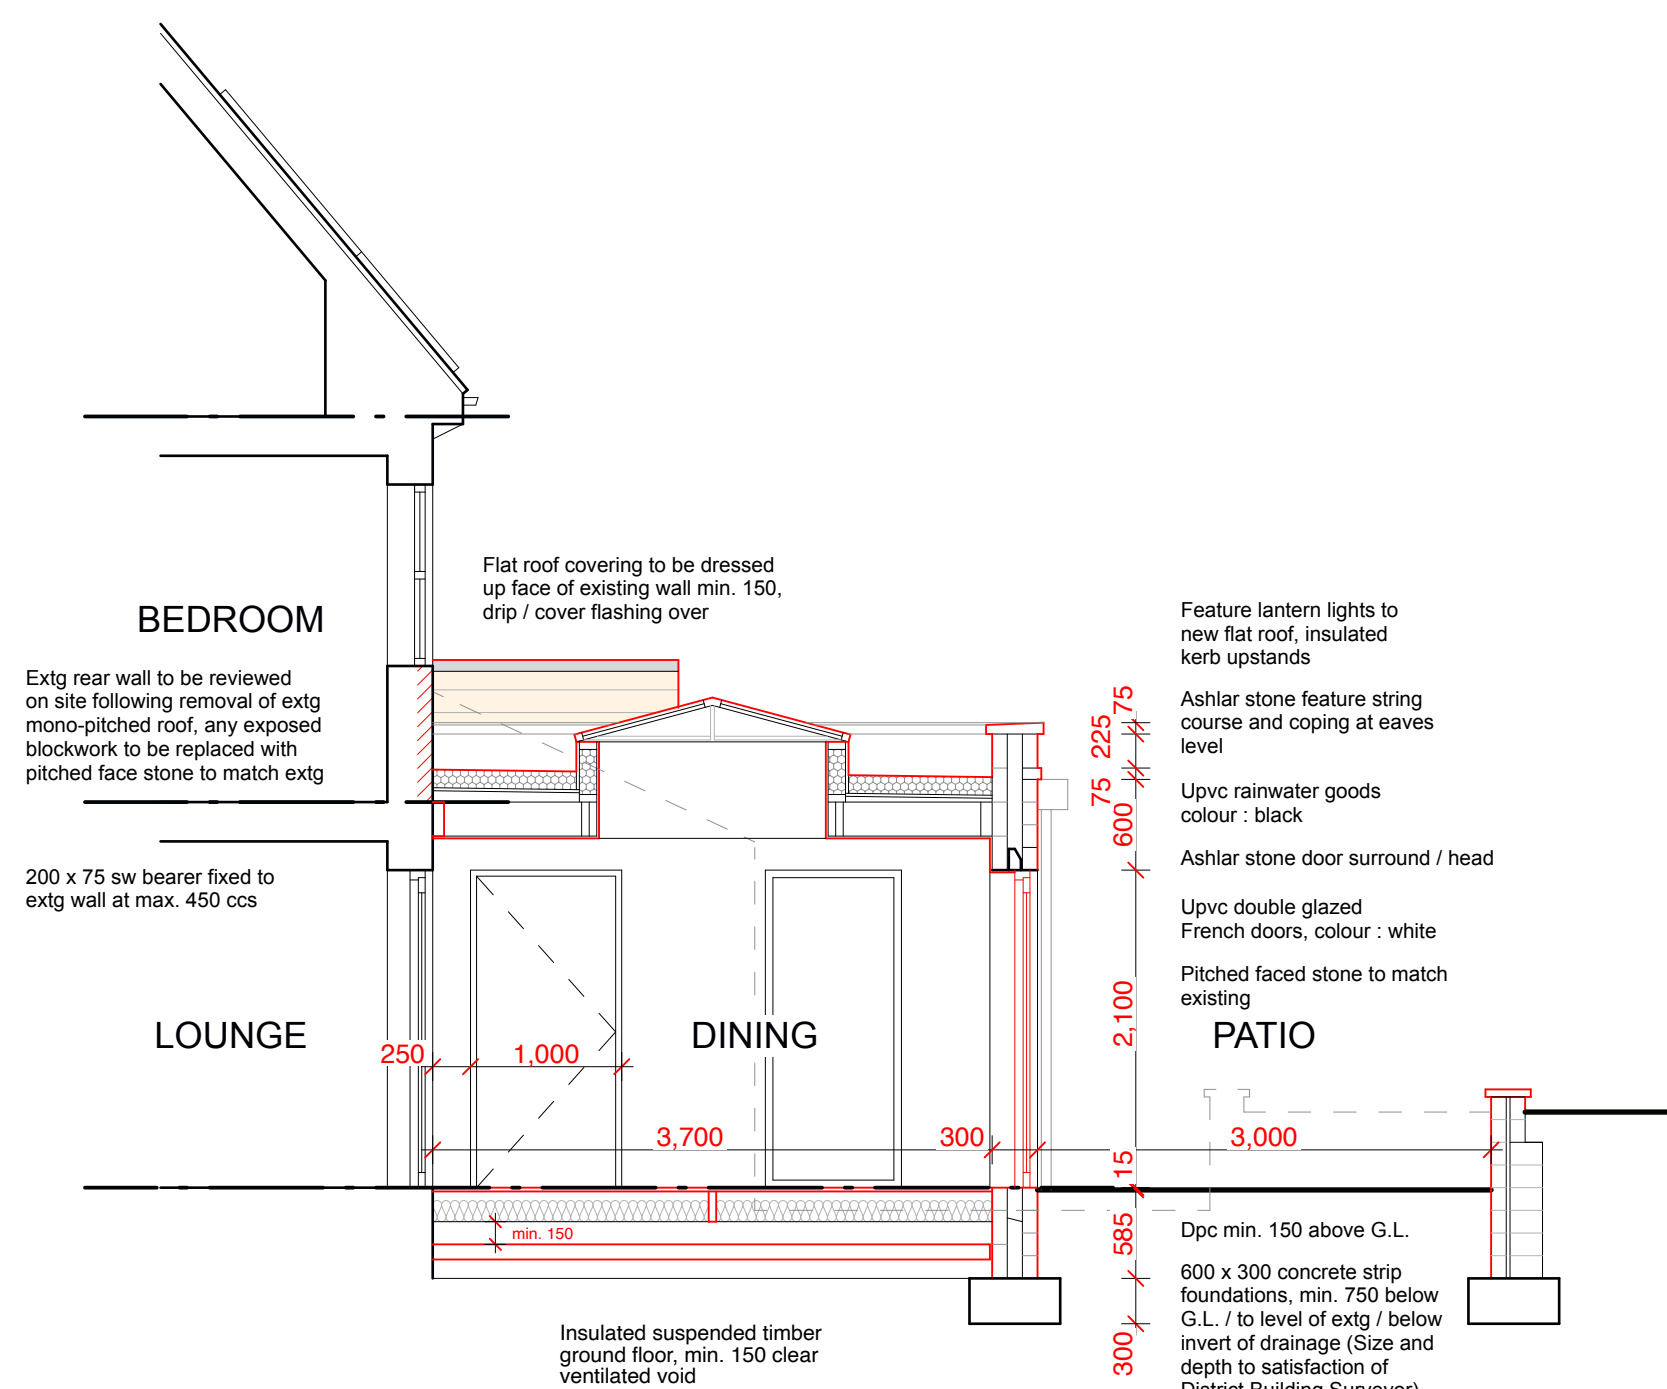

PROPOSED CROSS
SECTION - THRO' REAR EXTENSION

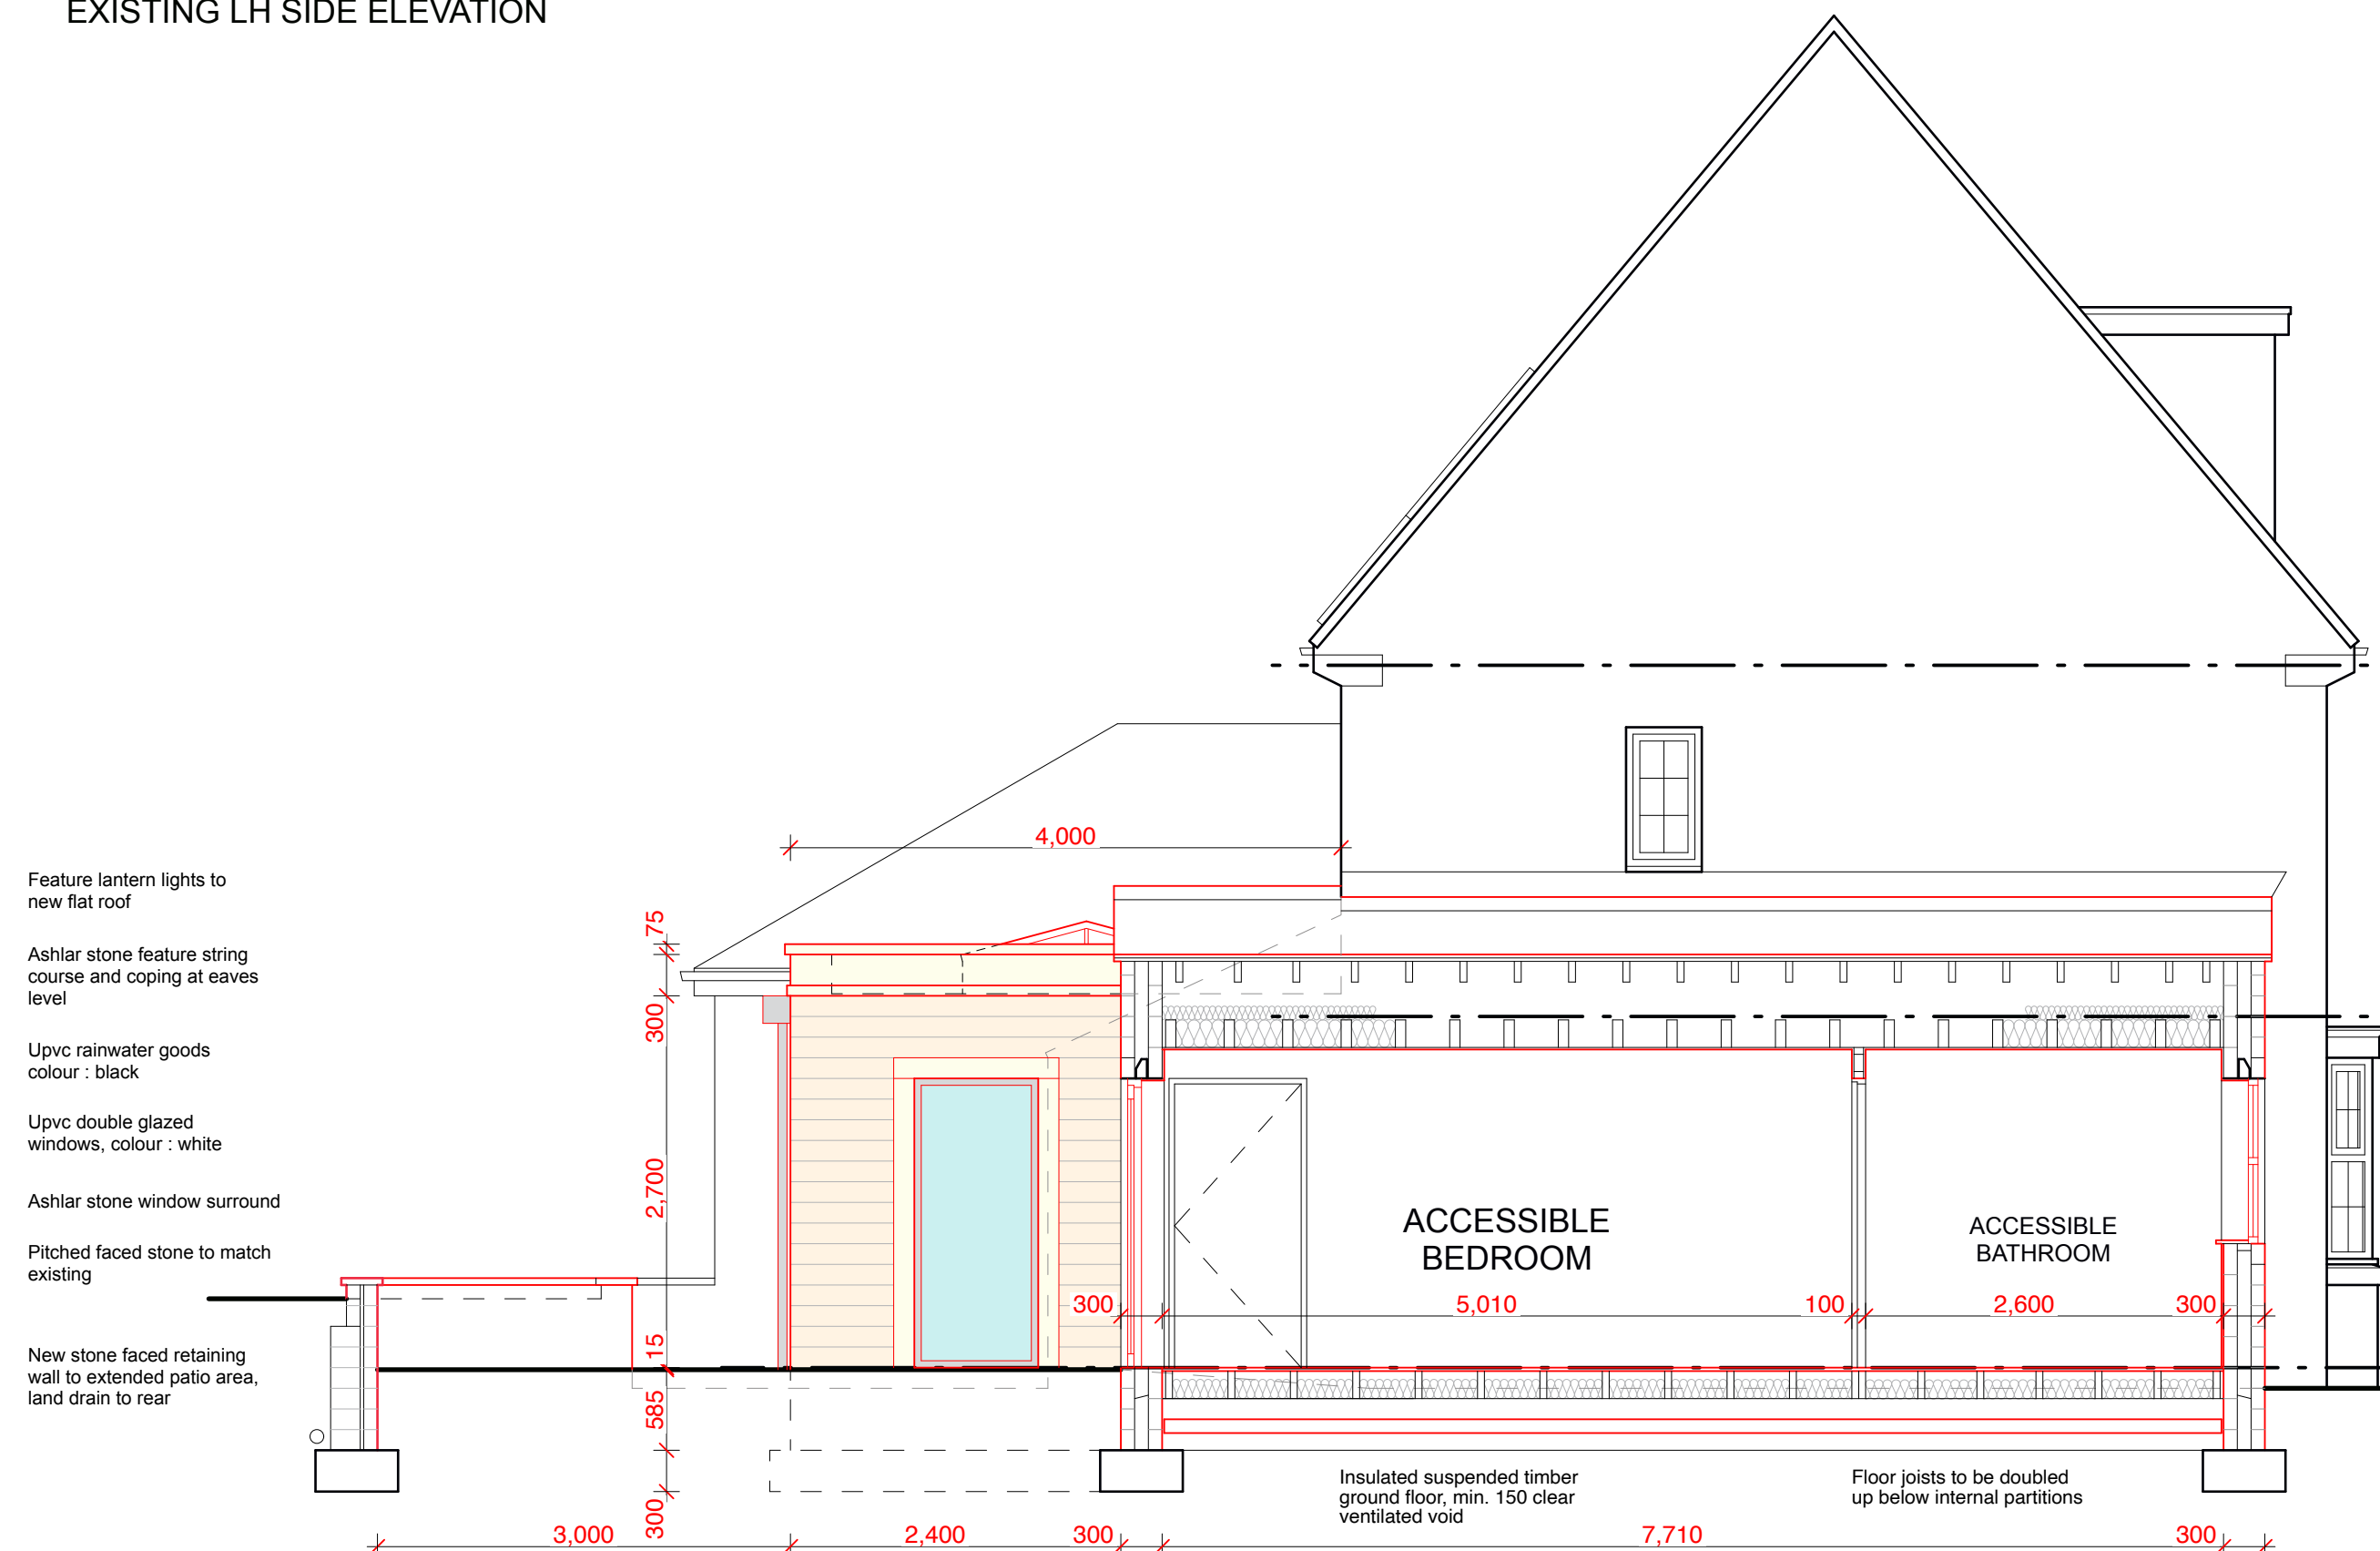

PROPOSED CROSS
SECTION - THRO' SIDE EXTENSION

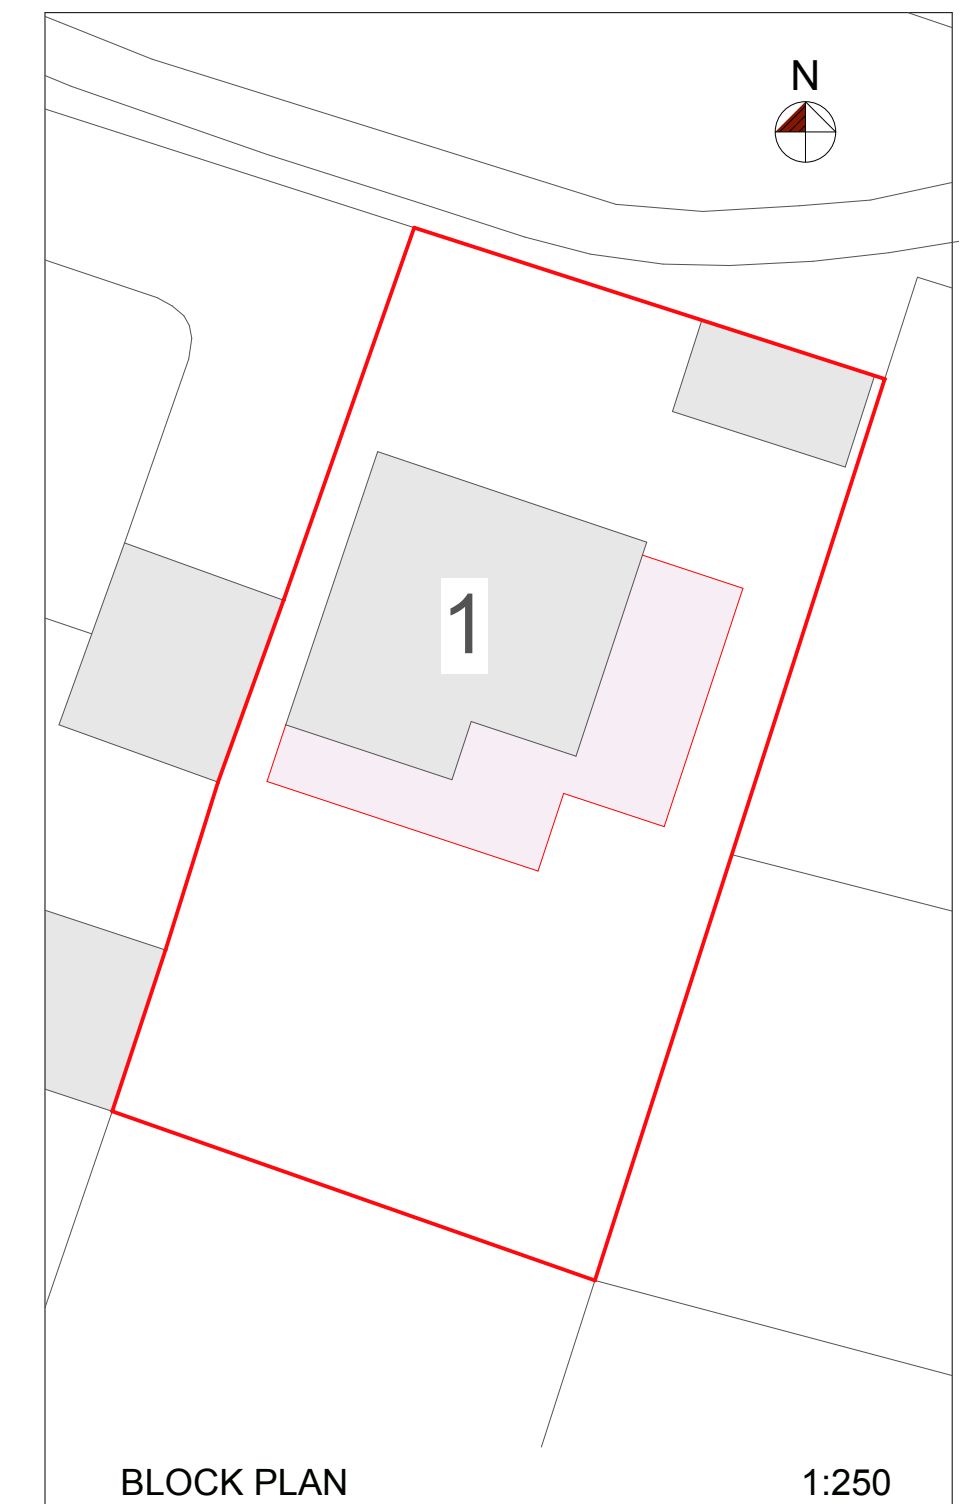

BLOCK PLAN

1:250

PROPOSED EXTENSION TO
1 CHURCH DRIVE,
HOYLANDSWAINE,
SHEFFIELD, S36 7LZ

Scale: 1:50/100@A1 Date: Feb 2022

Dwg No: 003 Rev: A

Rev A - 28/06/22
Mono-pitched roof added to side extension, rear extension width reduced by 200.