




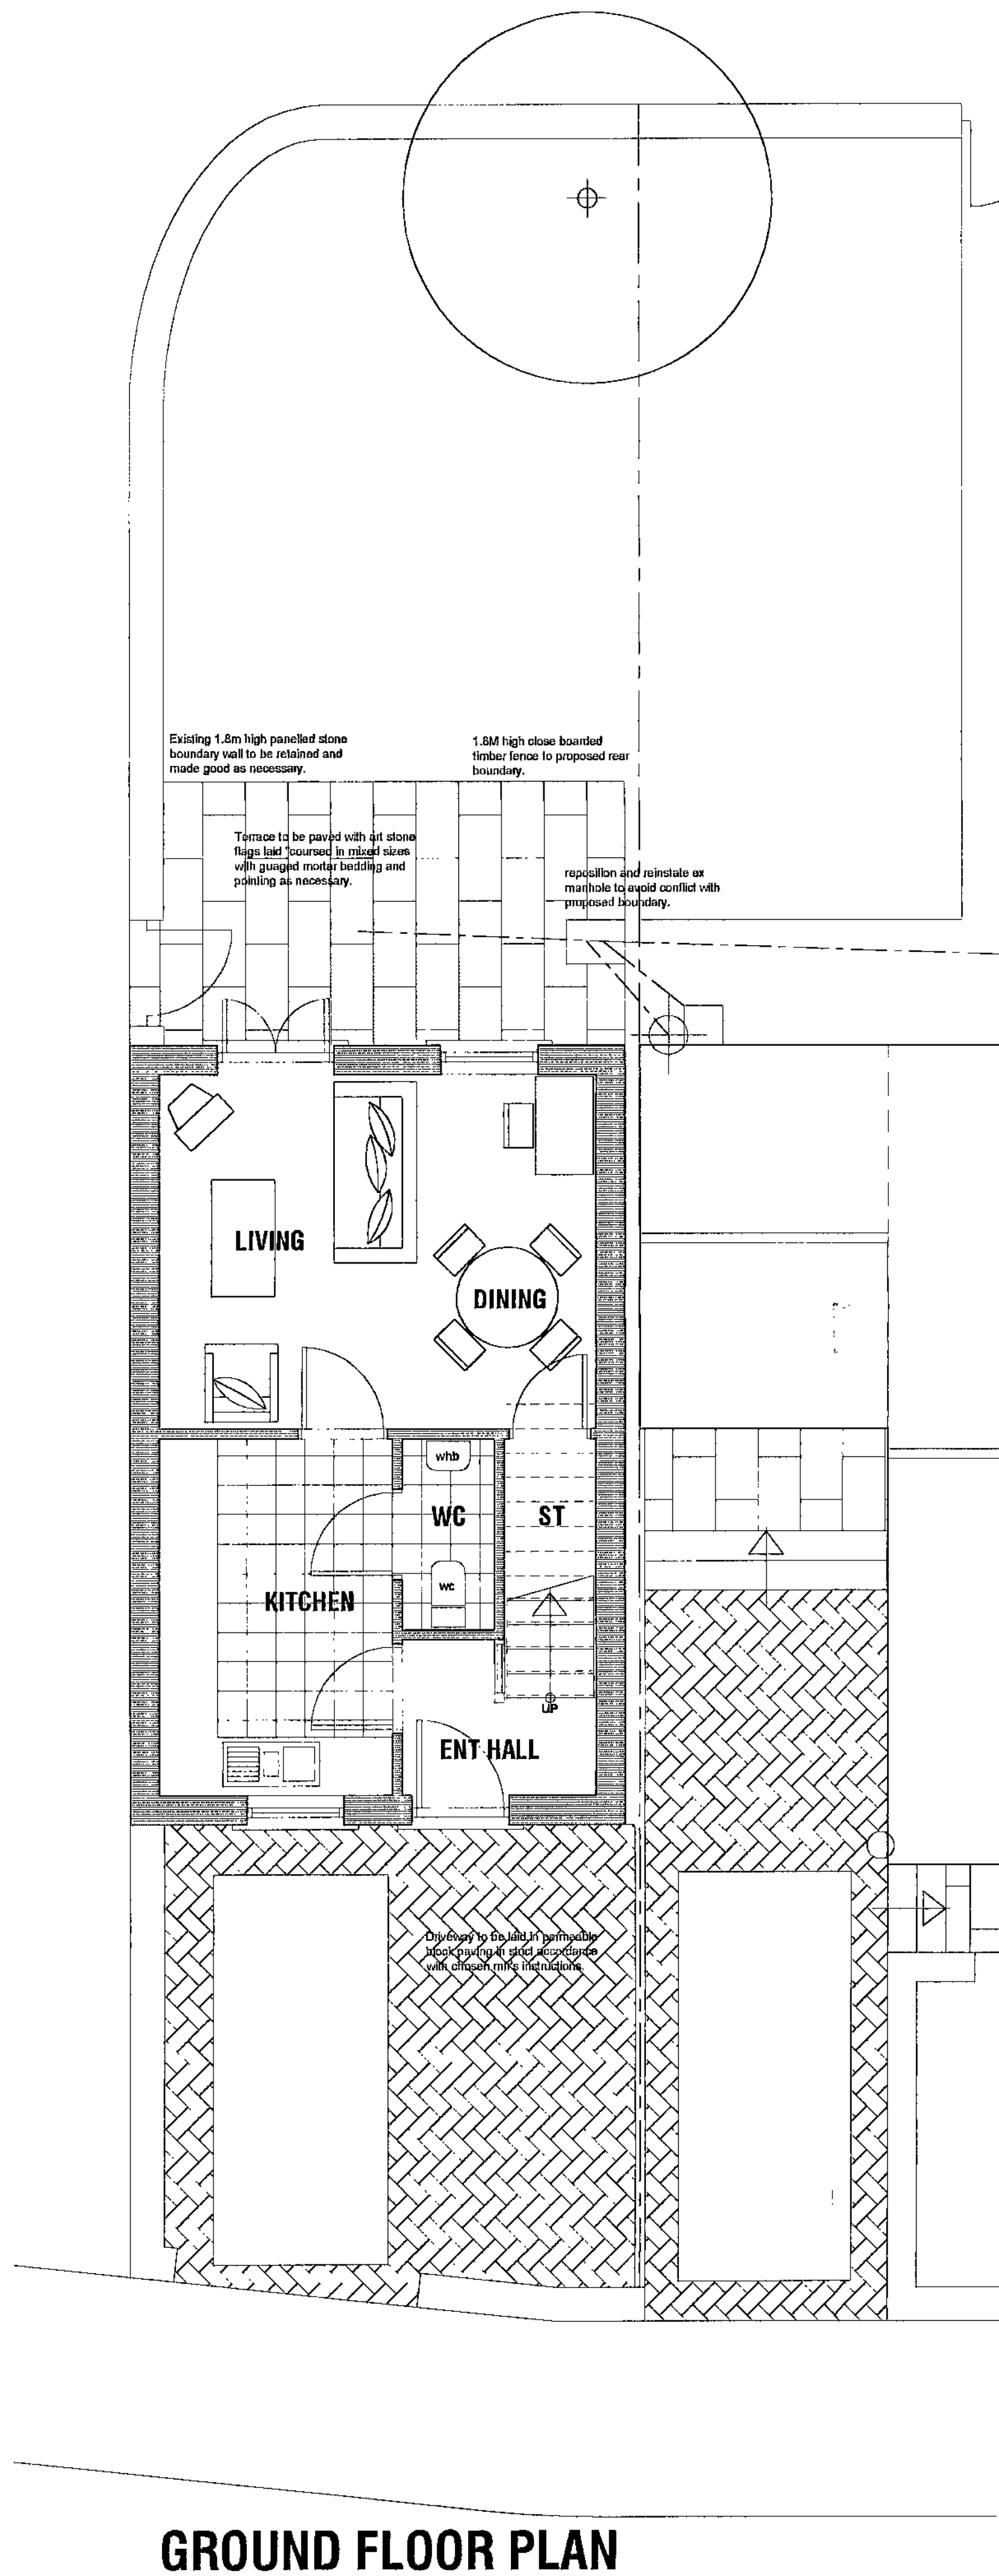


GROUND FLOOR PLAN

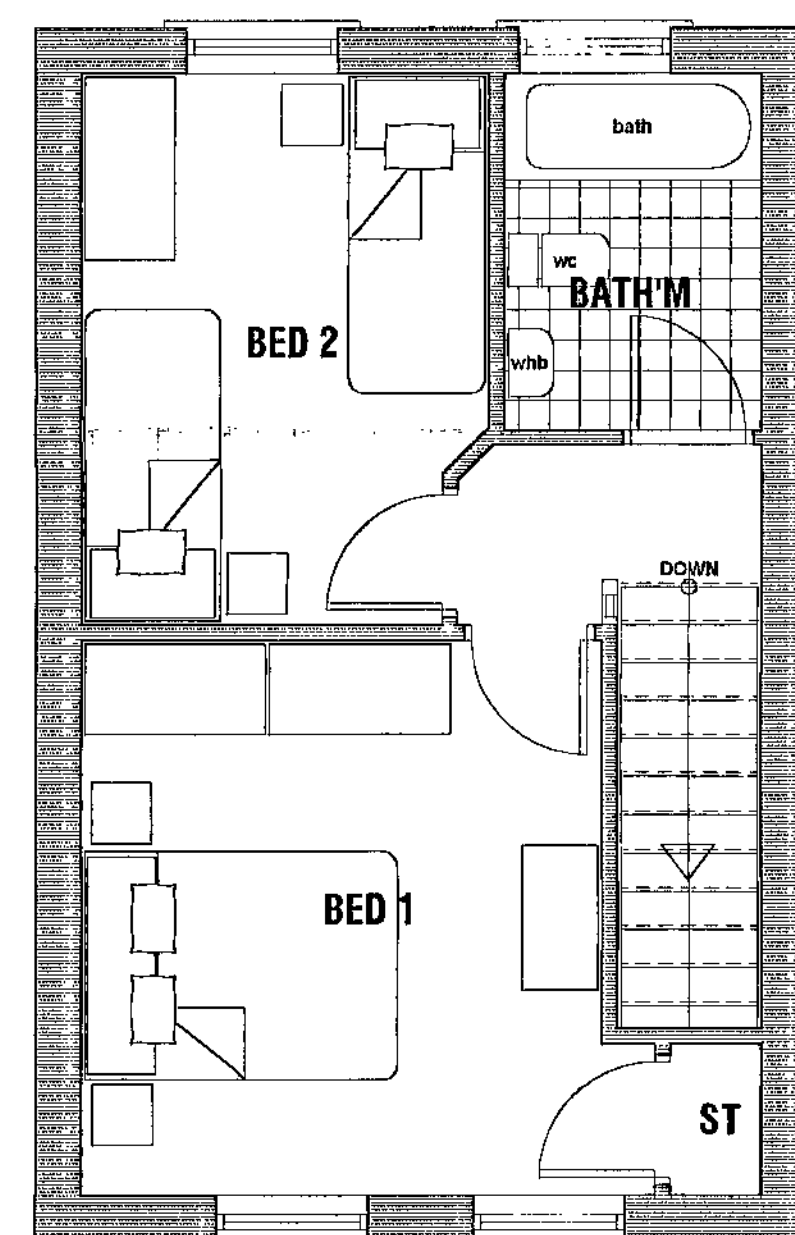


FIRST FLOOR PLAN

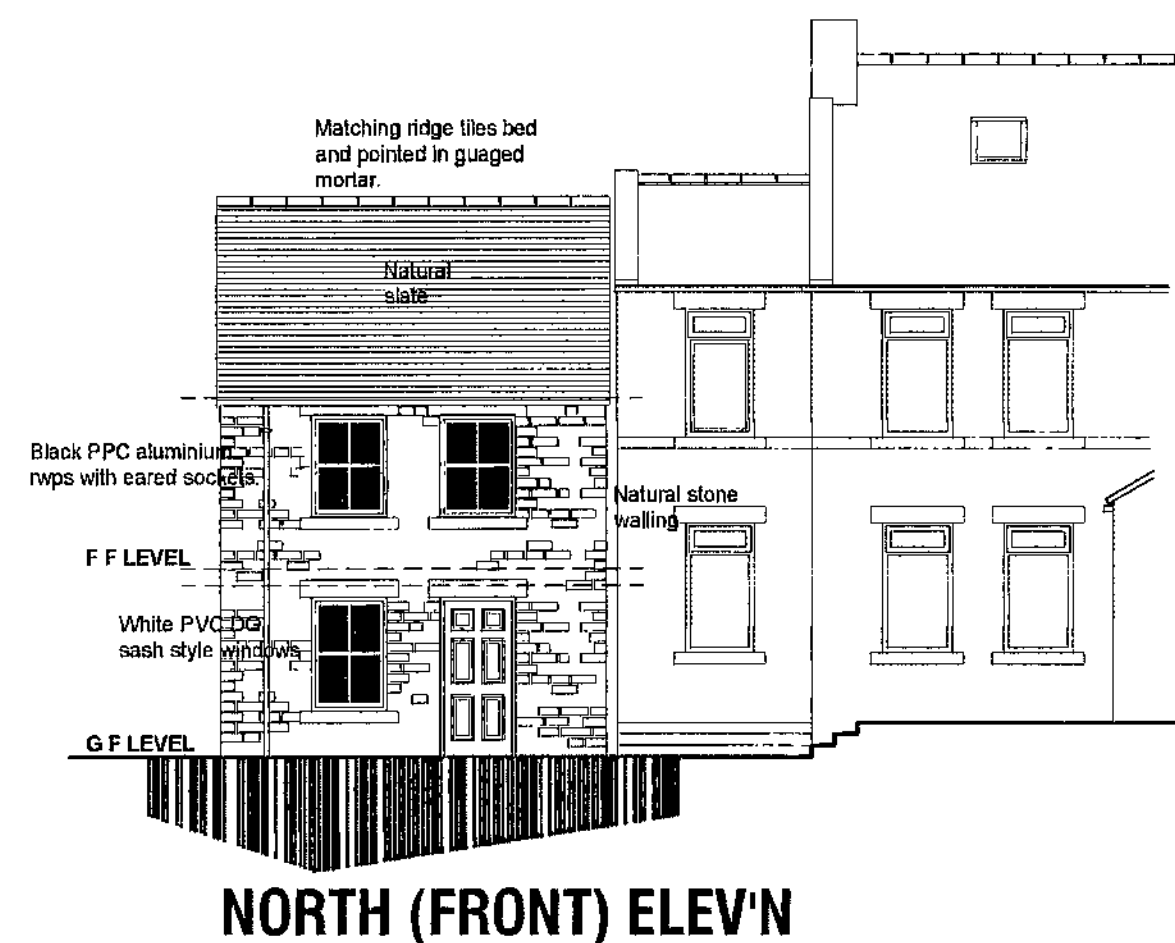

NORTH (FRONT) ELEV'N

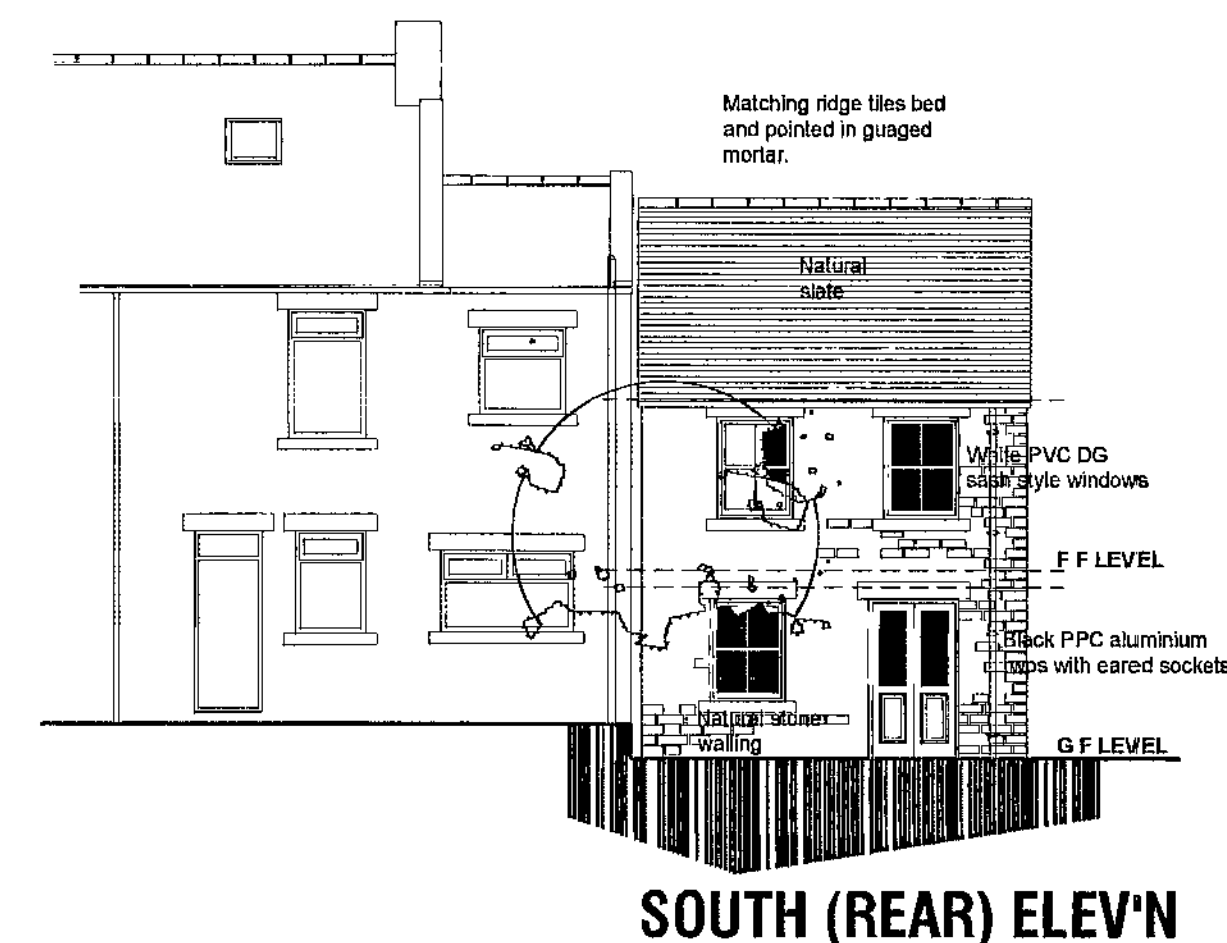


SOUTH (REAR) ELEV'N

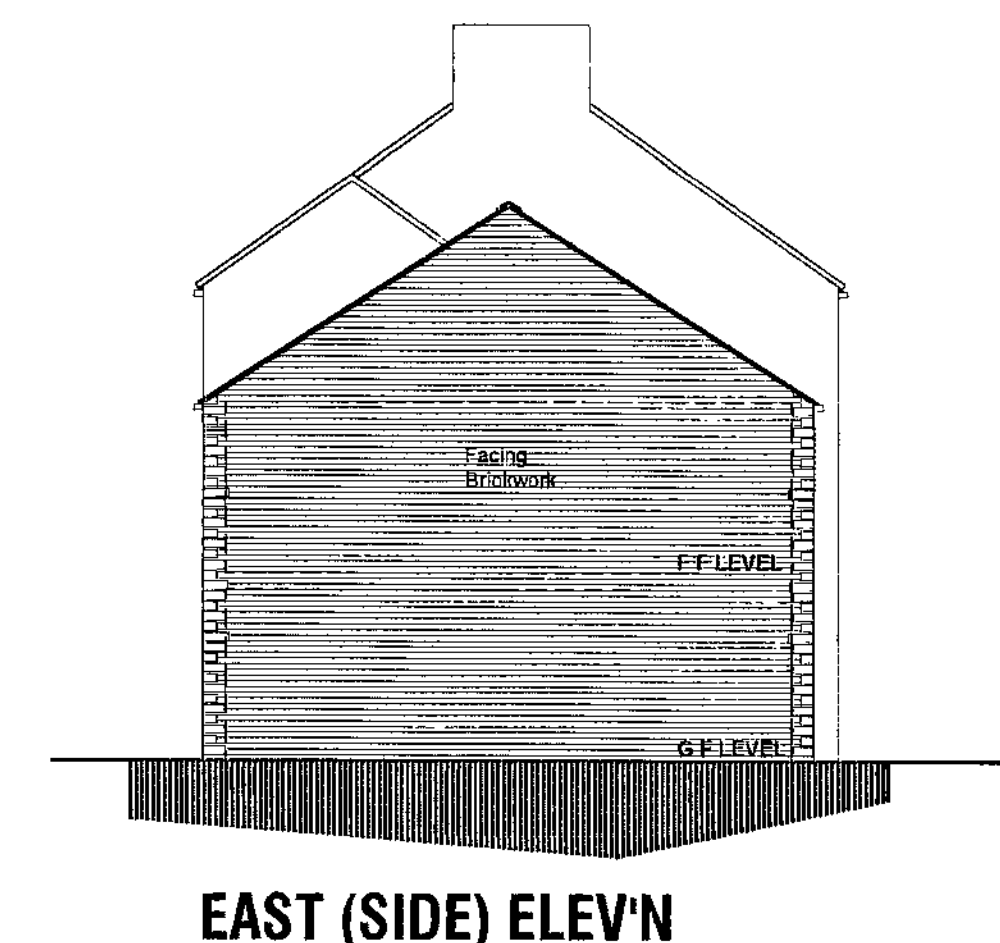


EAST (SIDE) ELEV'N



BLYTHE STREET ELEVATION

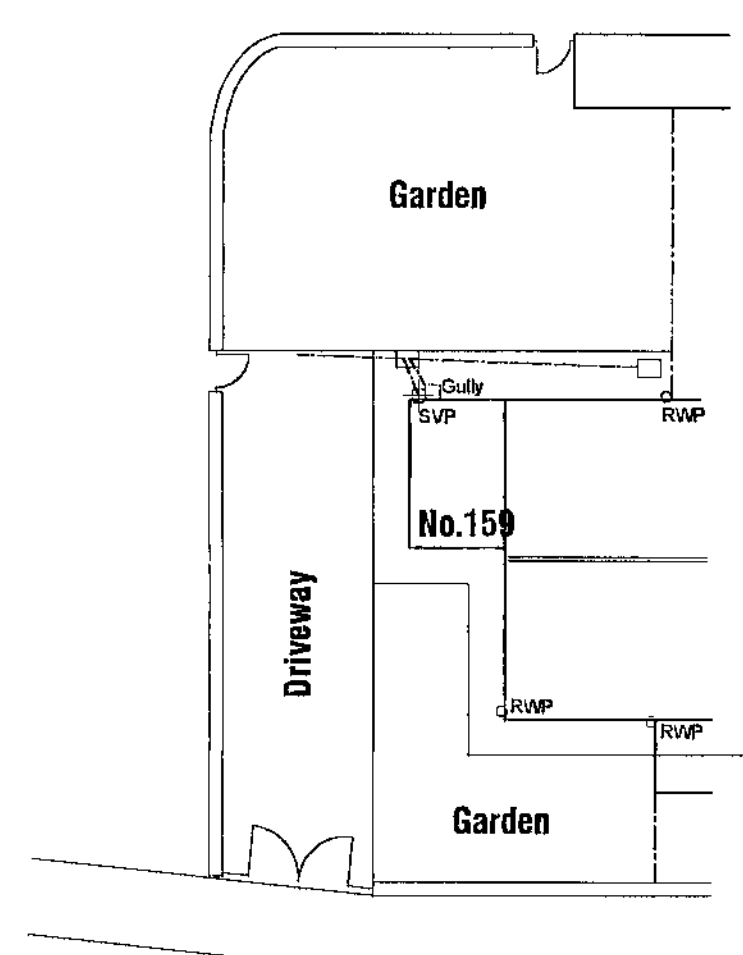

BLYTHE STREET.
EXISTING SITE PLAN @ 1:200

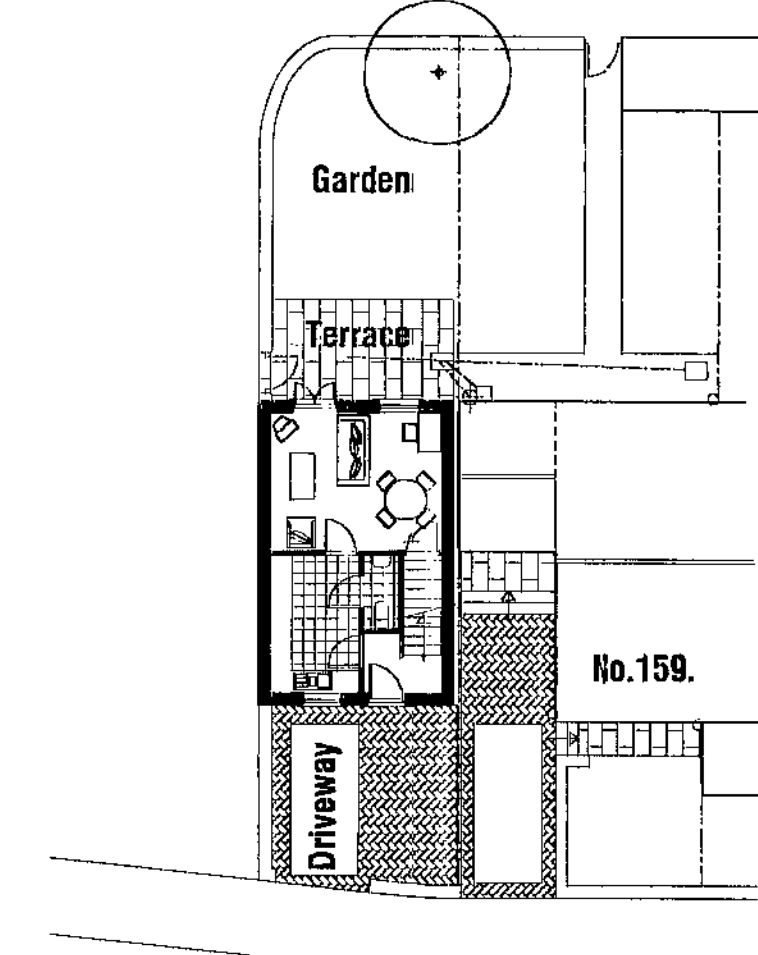

BLYTHE STREET.
SITE PLAN @ 1:200

**PROPOSED NEW DWELLING ON LAND
ADJACENT 159 BLYTHE STREET,
WOMBWELL, S73 8LH.**

PROPOSALS

PLANS AND ELEVATIONS

Scale(s). 1:50 & 1:100

Date. AUG 2009.

Rev. A-27.11.09-Pre Re-app ling rev's.

Dwg No. P2

