




Drawing No.	Rev No.
MCM001 -002	

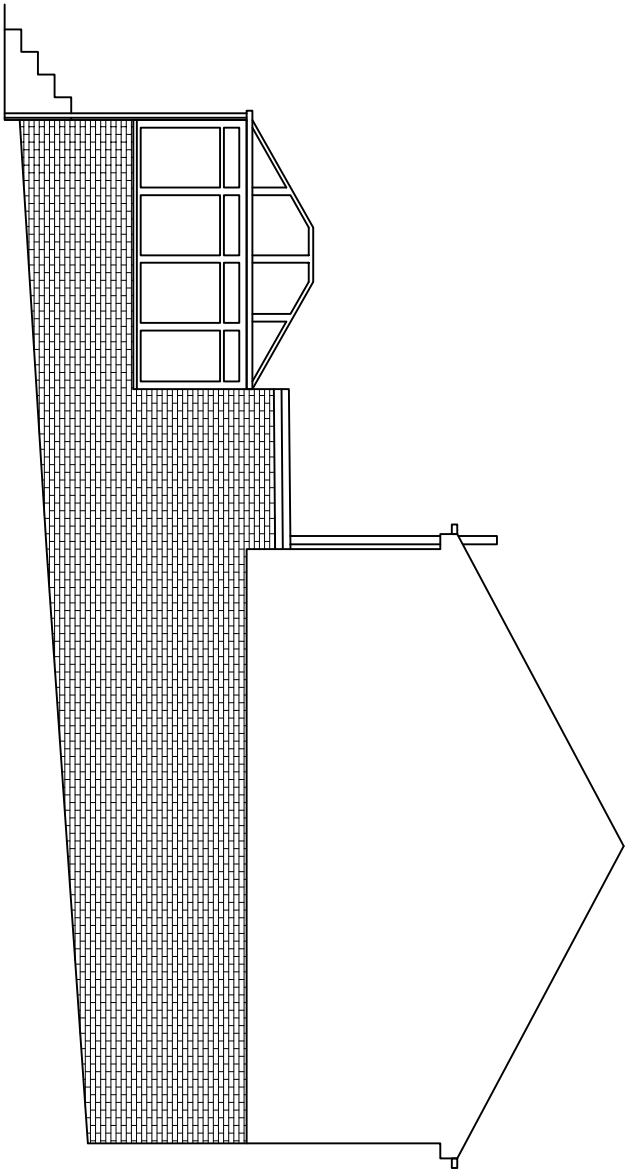

EXISTING FRONT ELEVATION
SCALE 1:100 AT A3

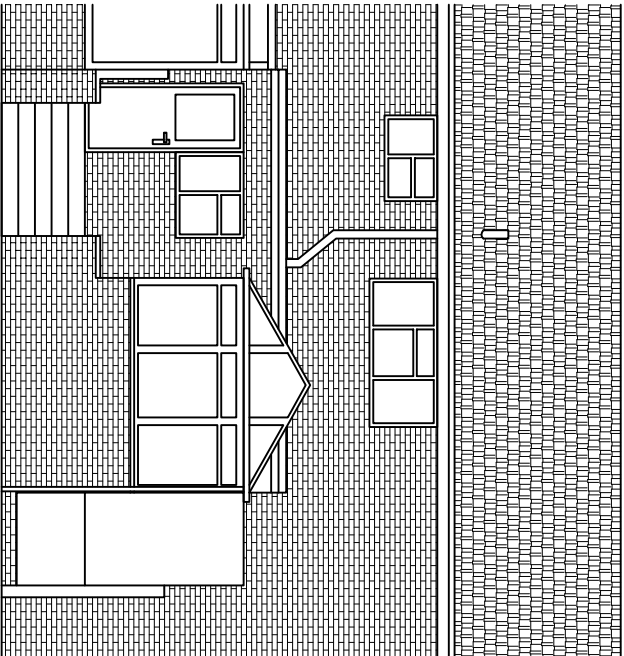

EXISTING REAR ELEVATION
SCALE 1:100 AT A3

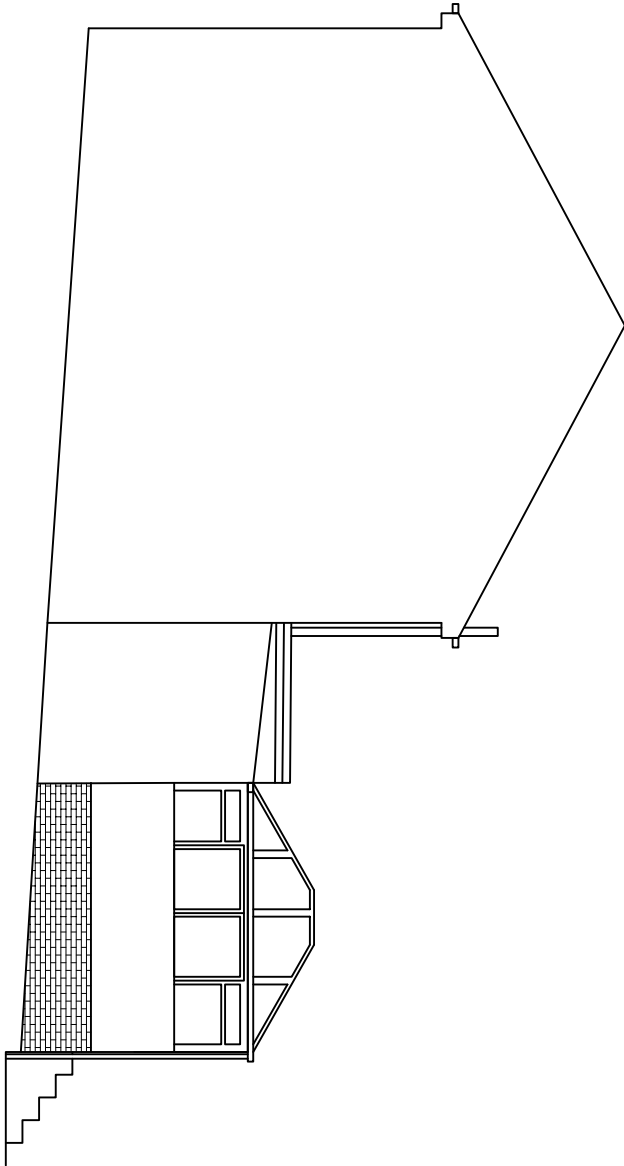

EXISTING END ELEVATION
SCALE 1:100 AT A3

DO NOT SCALE: Contractor to check all dimensions and report any omissions or errors

NOTES

Rev	Description	By	CHK	App	Date
-----	-------------	----	-----	-----	------

JRB DESIGNS Ltd
1 Saville Road
Cudworth
Barnsley
S72 8LT
Tel: 01226 383542
Fax: 01226 380078
Mob: 07970 541132
Email: joinie@jrbdesigns.co.uk

This drawing is copyright. © Jrbdesigns Ltd.

Client
MR C MARKEY

Drawing Title
EXISTING ELEVATIONS

Address
**30 DEACONS WAY
MONK BRETON
BARNSLEY
S71 2HU**

Project Title:
**PROPOSED SINGLE STOREY
REAR EXTENSION**

Purpose of Issue:
PLANNING

Drawing Status
FIRST ISSUE

Scale at A3	Drawn By	Date
AS SHOWN	JRB	15/04/2010
Checked By	Approved By	Date
CM	CM	15/04/2010
Project No.	Drawing No.	Revision
MCM001	002	-

APPROVAL ☒ INFORMATION ☐ TENDER ☐ CONTRACT ☐ CONSTRUCTION ☐