



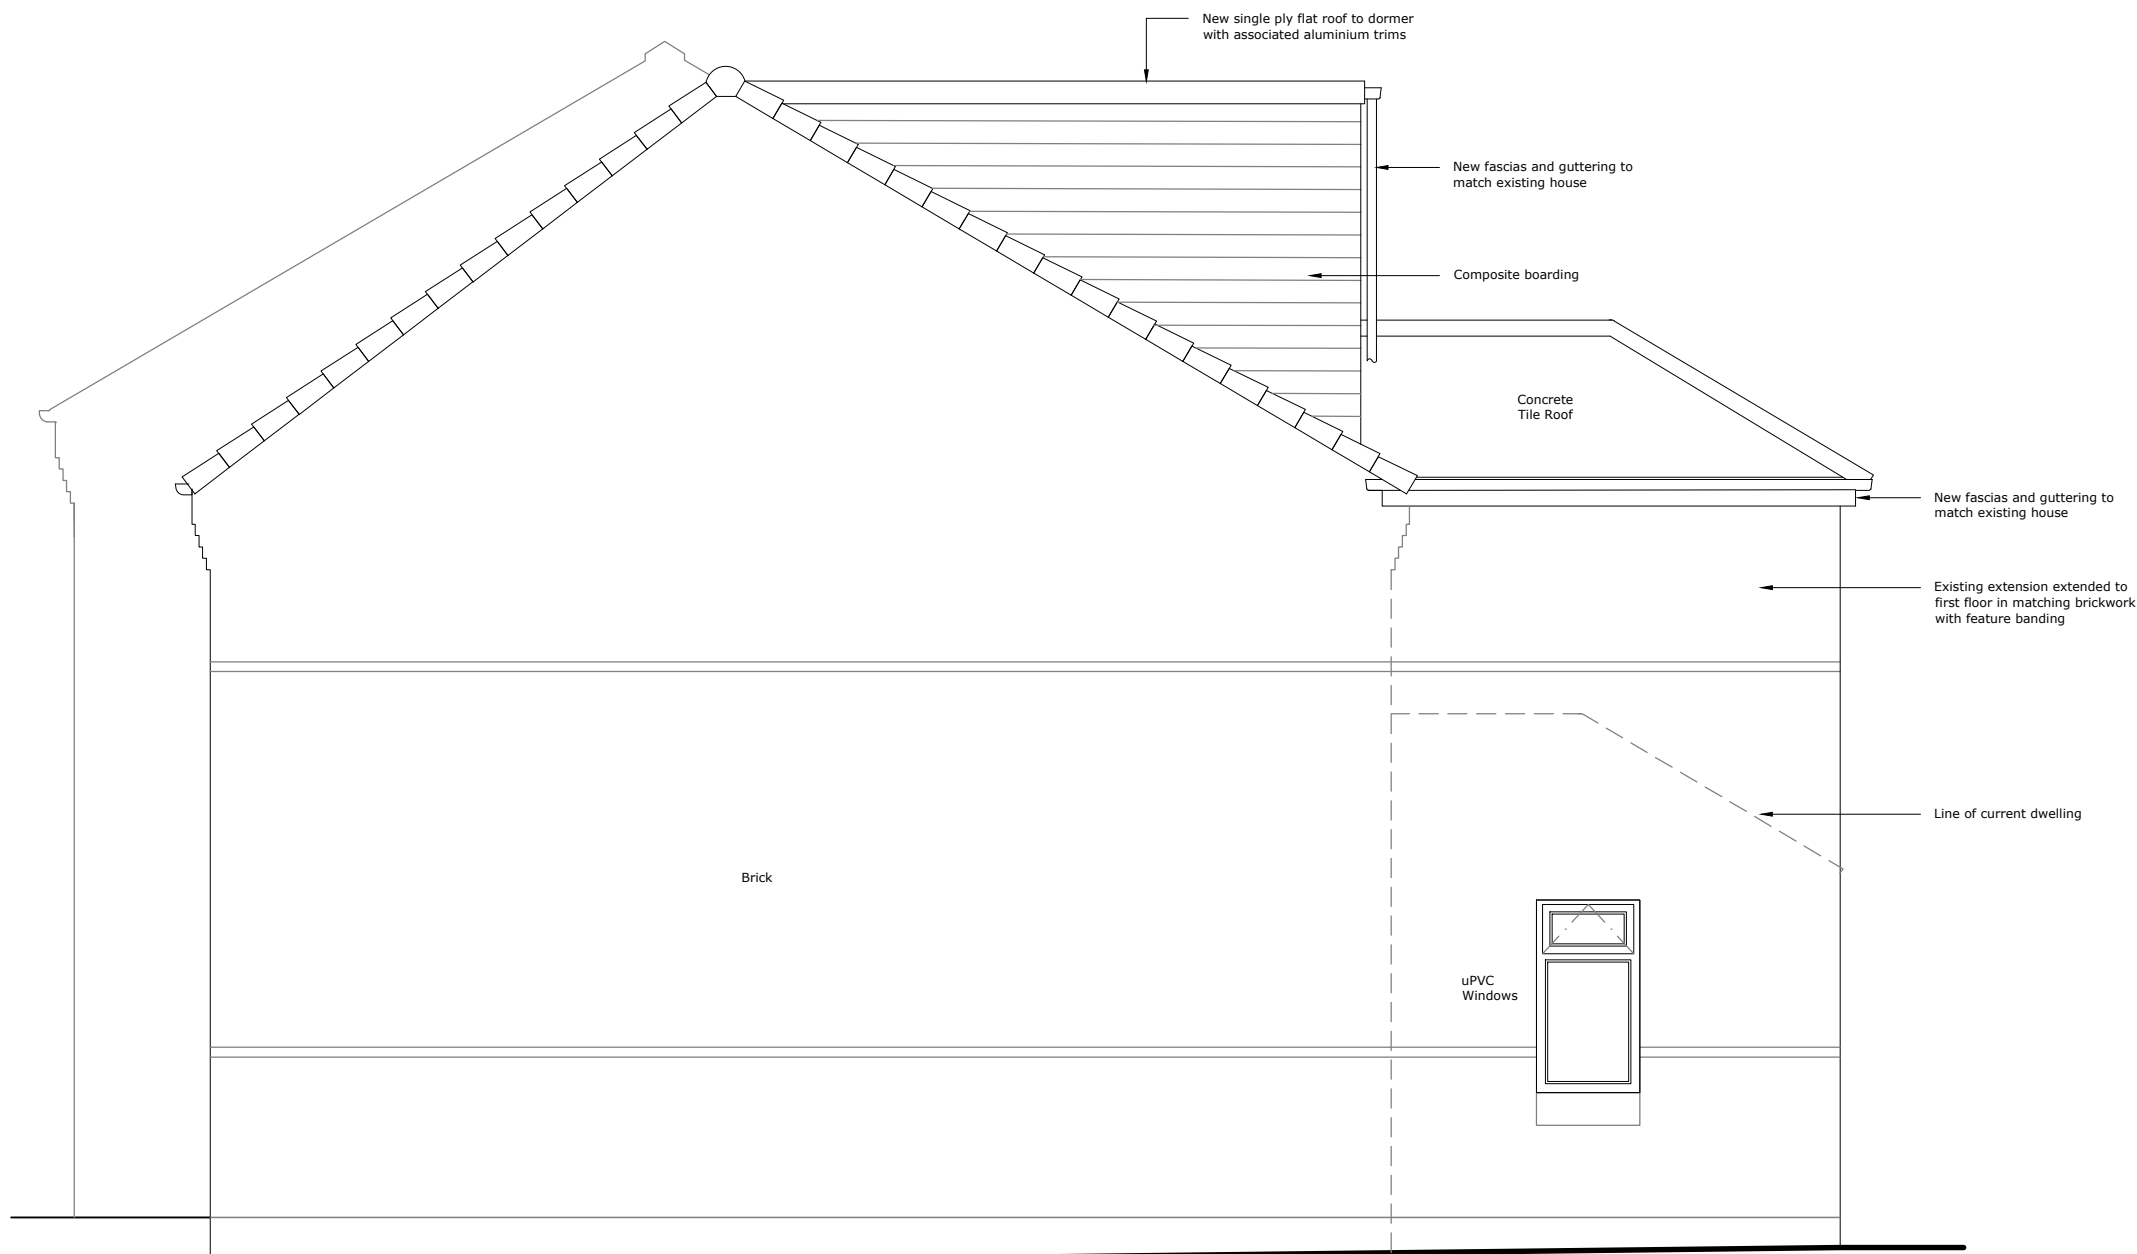


SIDE ELEVATION




FRONT ELEVATION

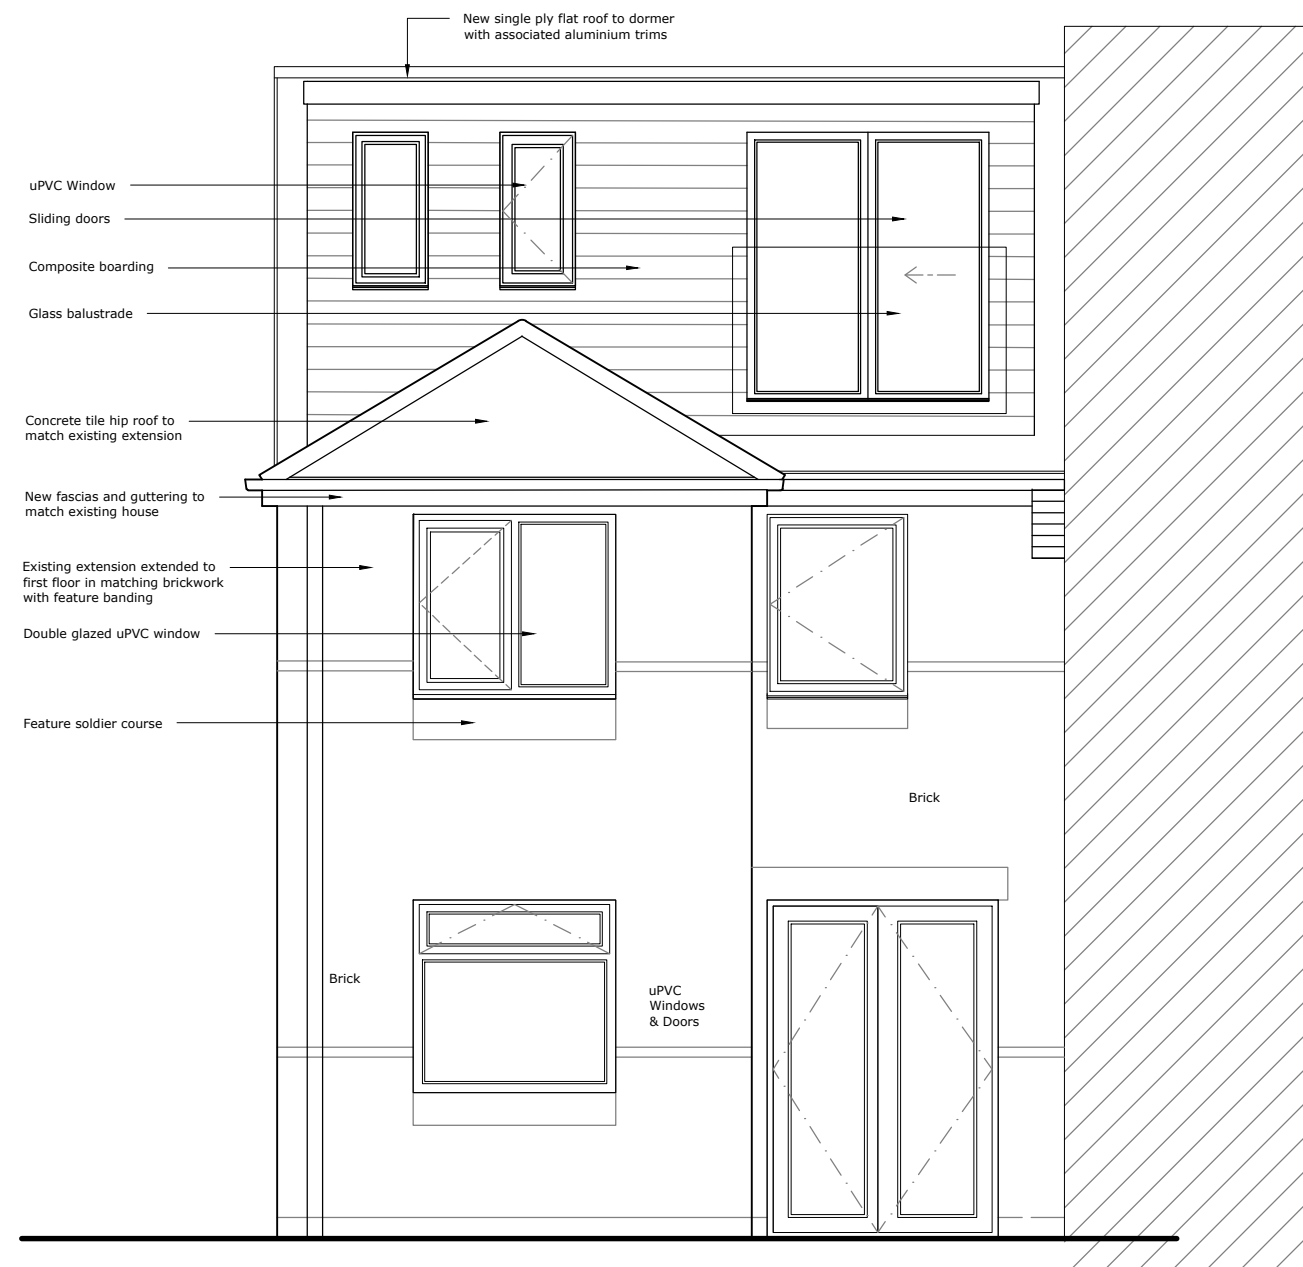


REAR ELEVATION

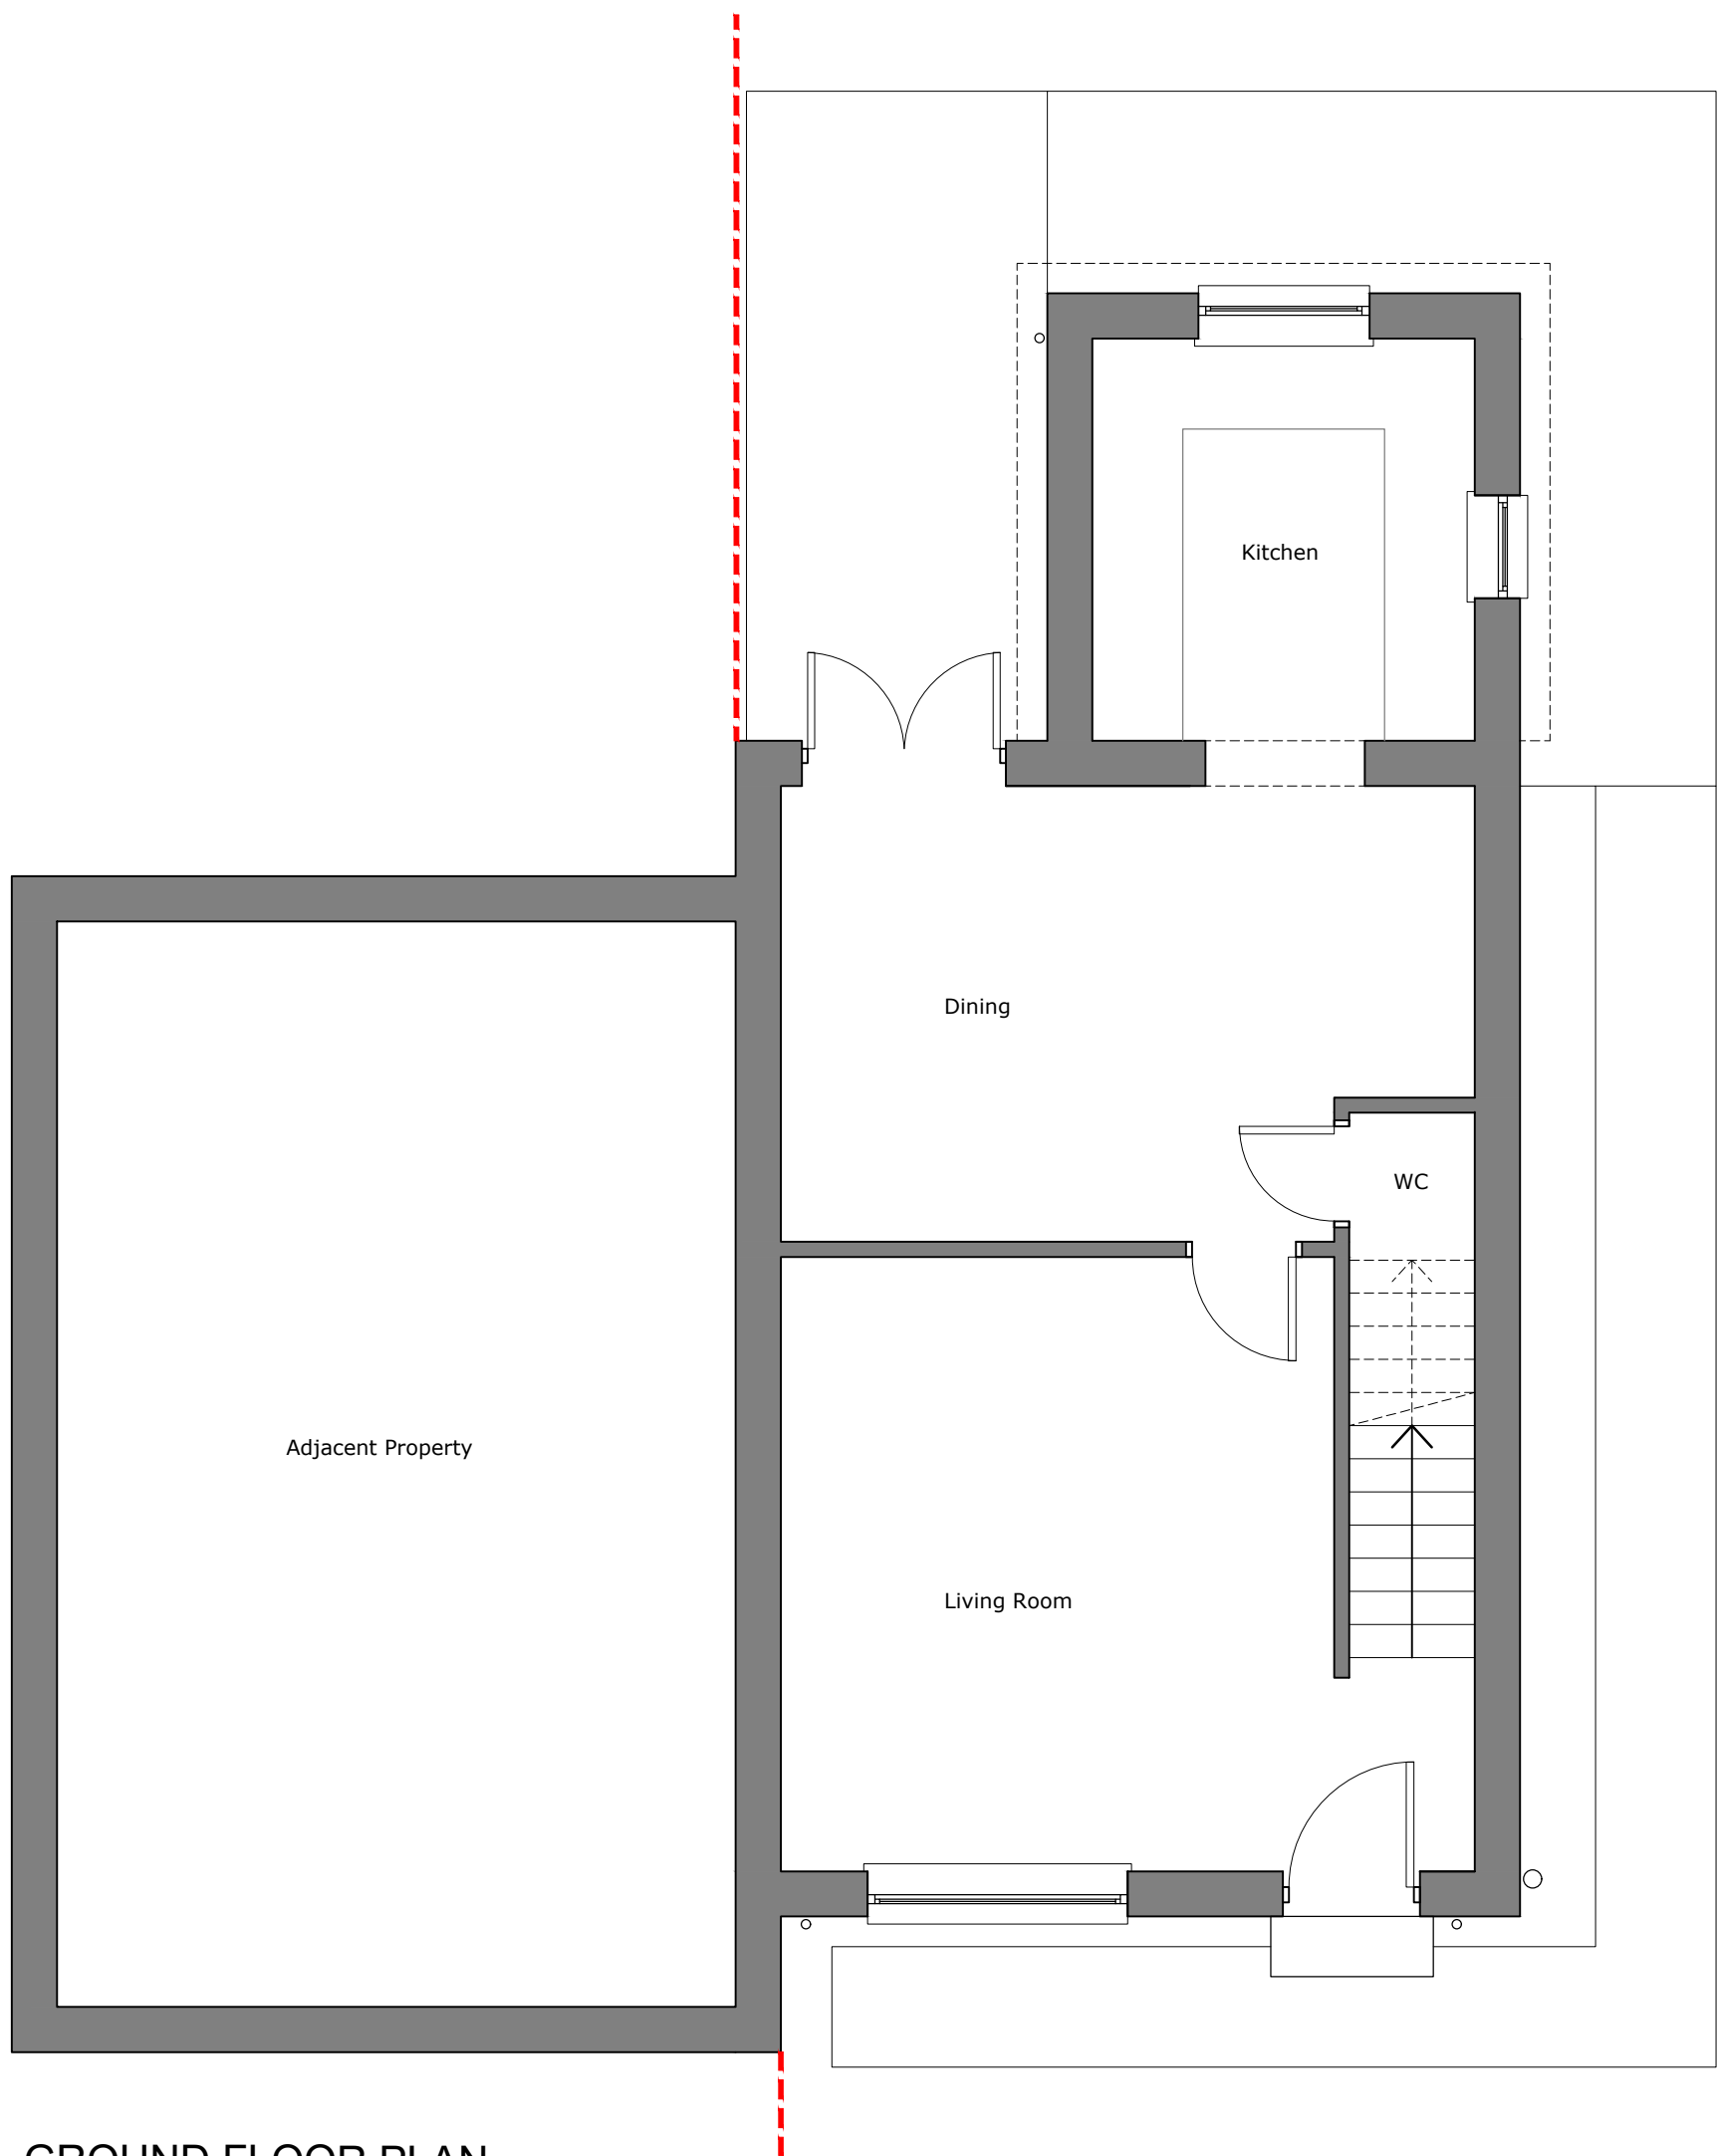

GROUND FLOOR PLAN

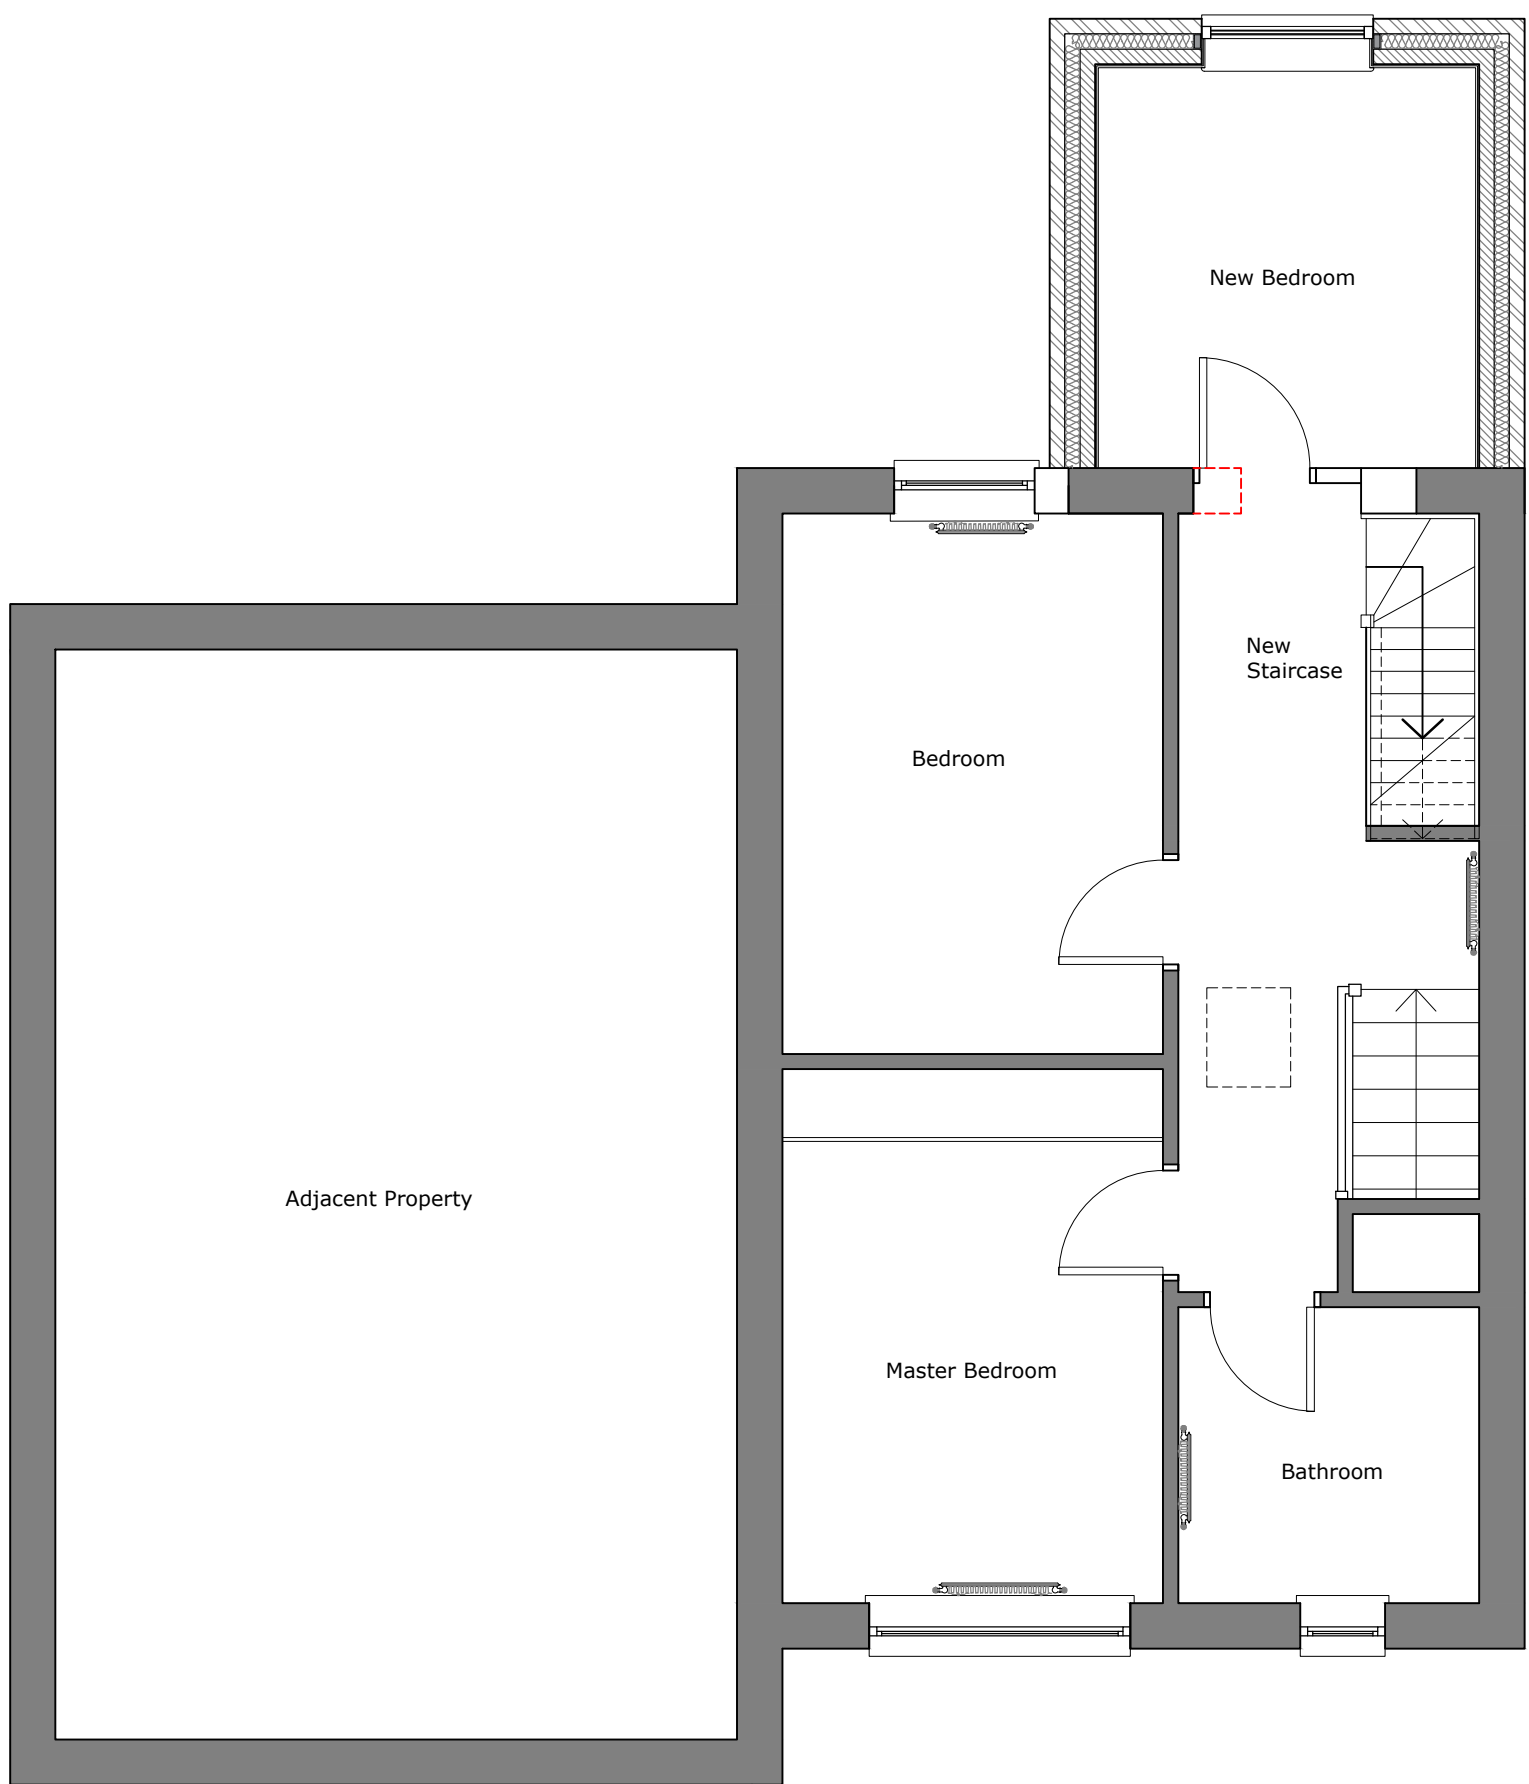

FIRST FLOOR PLAN

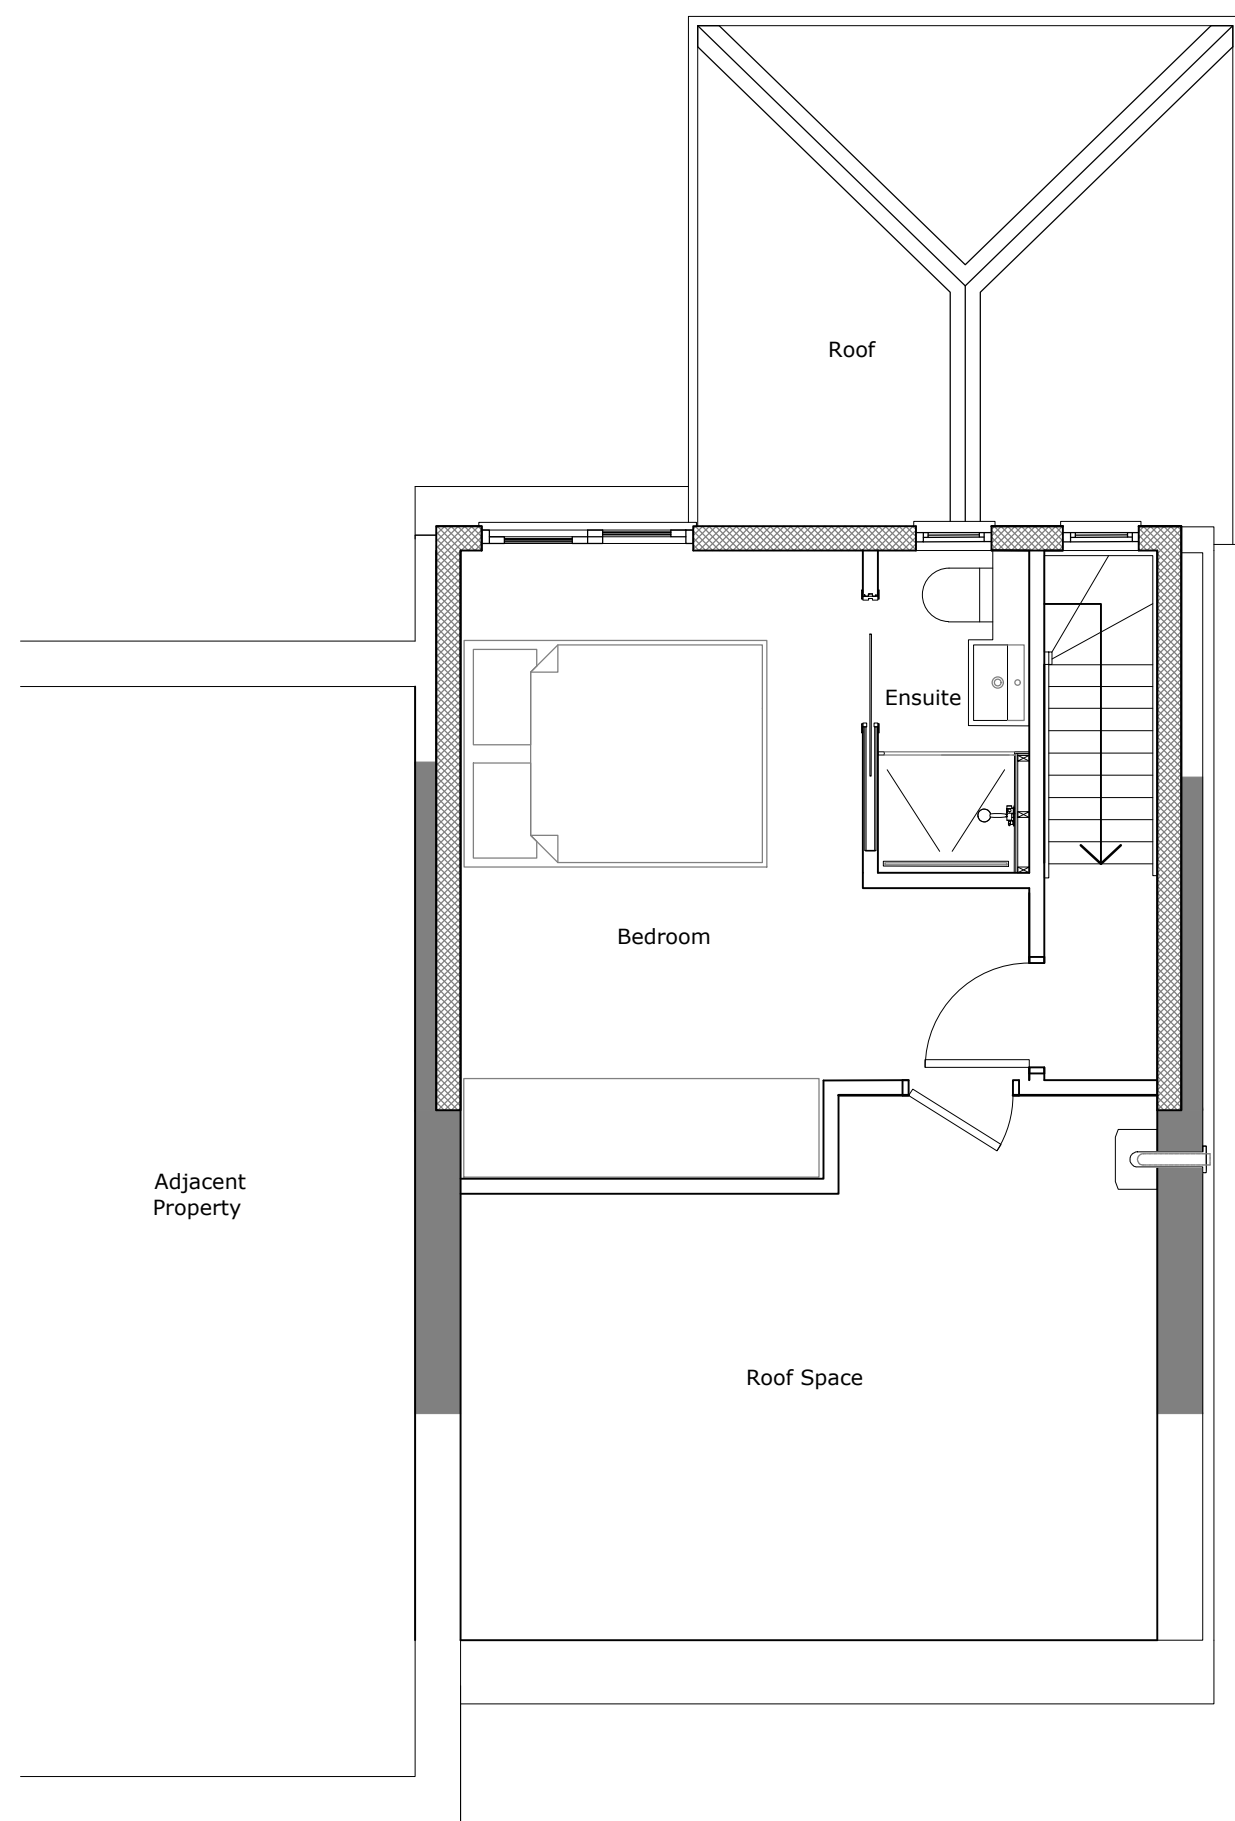

LOFT CONVERSION

B	Pitched roof added to new rear, first floor extension. Ensuite and bedroom flipped in new dormer bedroom - windows updated to suit.	15.01.21
A	Initial Issue	16.11.21
Rev	Description	Date

S75.
DESIGN

Project
17 Whitbourne Close
Barnsley
S71 1NJ

Drawing
Proposed Floor Plans & Elevations

Scale 1:50	Drawn CJR	Date 15.11.21
Drawing Purpose FOR PLANNING		
Ref 1029-S75-XX-XX-DR-A-2000	Rev. B	