


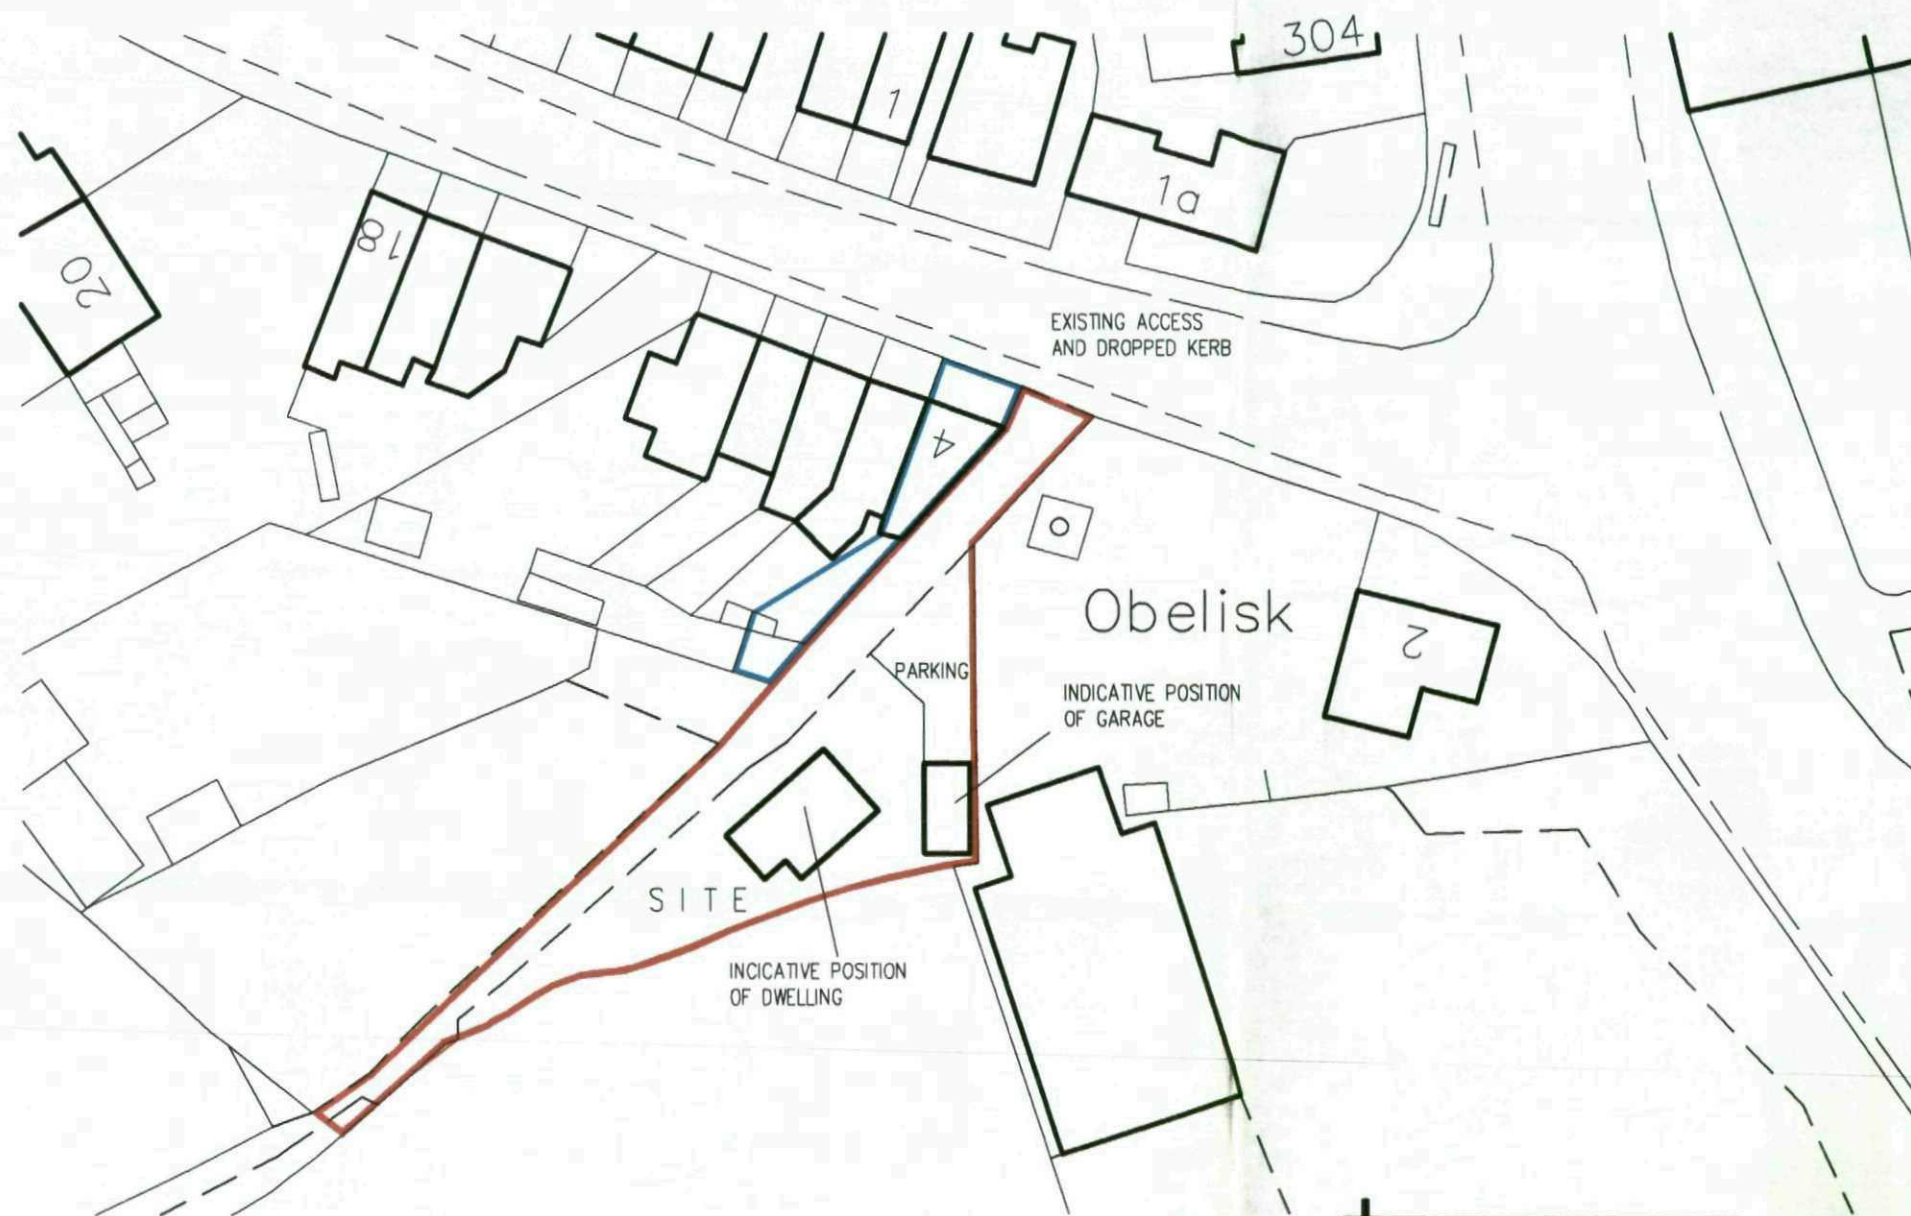

Barnsley Metropolitan
Borough Council

22 AUG 2008

Department of Planning

**White Agus
Partnership**

128B, NEW ROAD,
STAINCROSS,
BARNSELY,
S75 6PP

PHONE/FAX. 01226 208482
E mail: agus@btinternet.com

CHARTERED SURVEYORS AND BUILDING DESIGN CONSULTANTS

Project.

RESIDENTIAL DEVELOPMENT
LAND ADJACENT 4 THE WALK
BIRDWELL, BARNSELY

Client.

MR T. LADLOW

Drawing

Title. REV A 20-08-08-INDICATIVE LAYOUT ADDED TO P.O REQUIREMENTS

Date.

JULY 2008

Scale.

1:500

Ref.

08-039

Dwg. No.

01

Rev.

A

SITE PLAN