

 


Drawing No.	Rev No.
MKB001 -008	

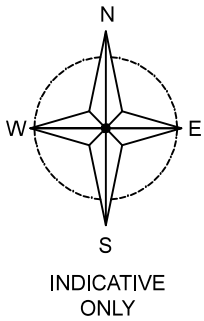

ACCESS MODIFIED TO GARAGE

NEW ACCESS AND DROPPED
KREBS TO BE FORMED FOR
ADDITIONAL PARKING

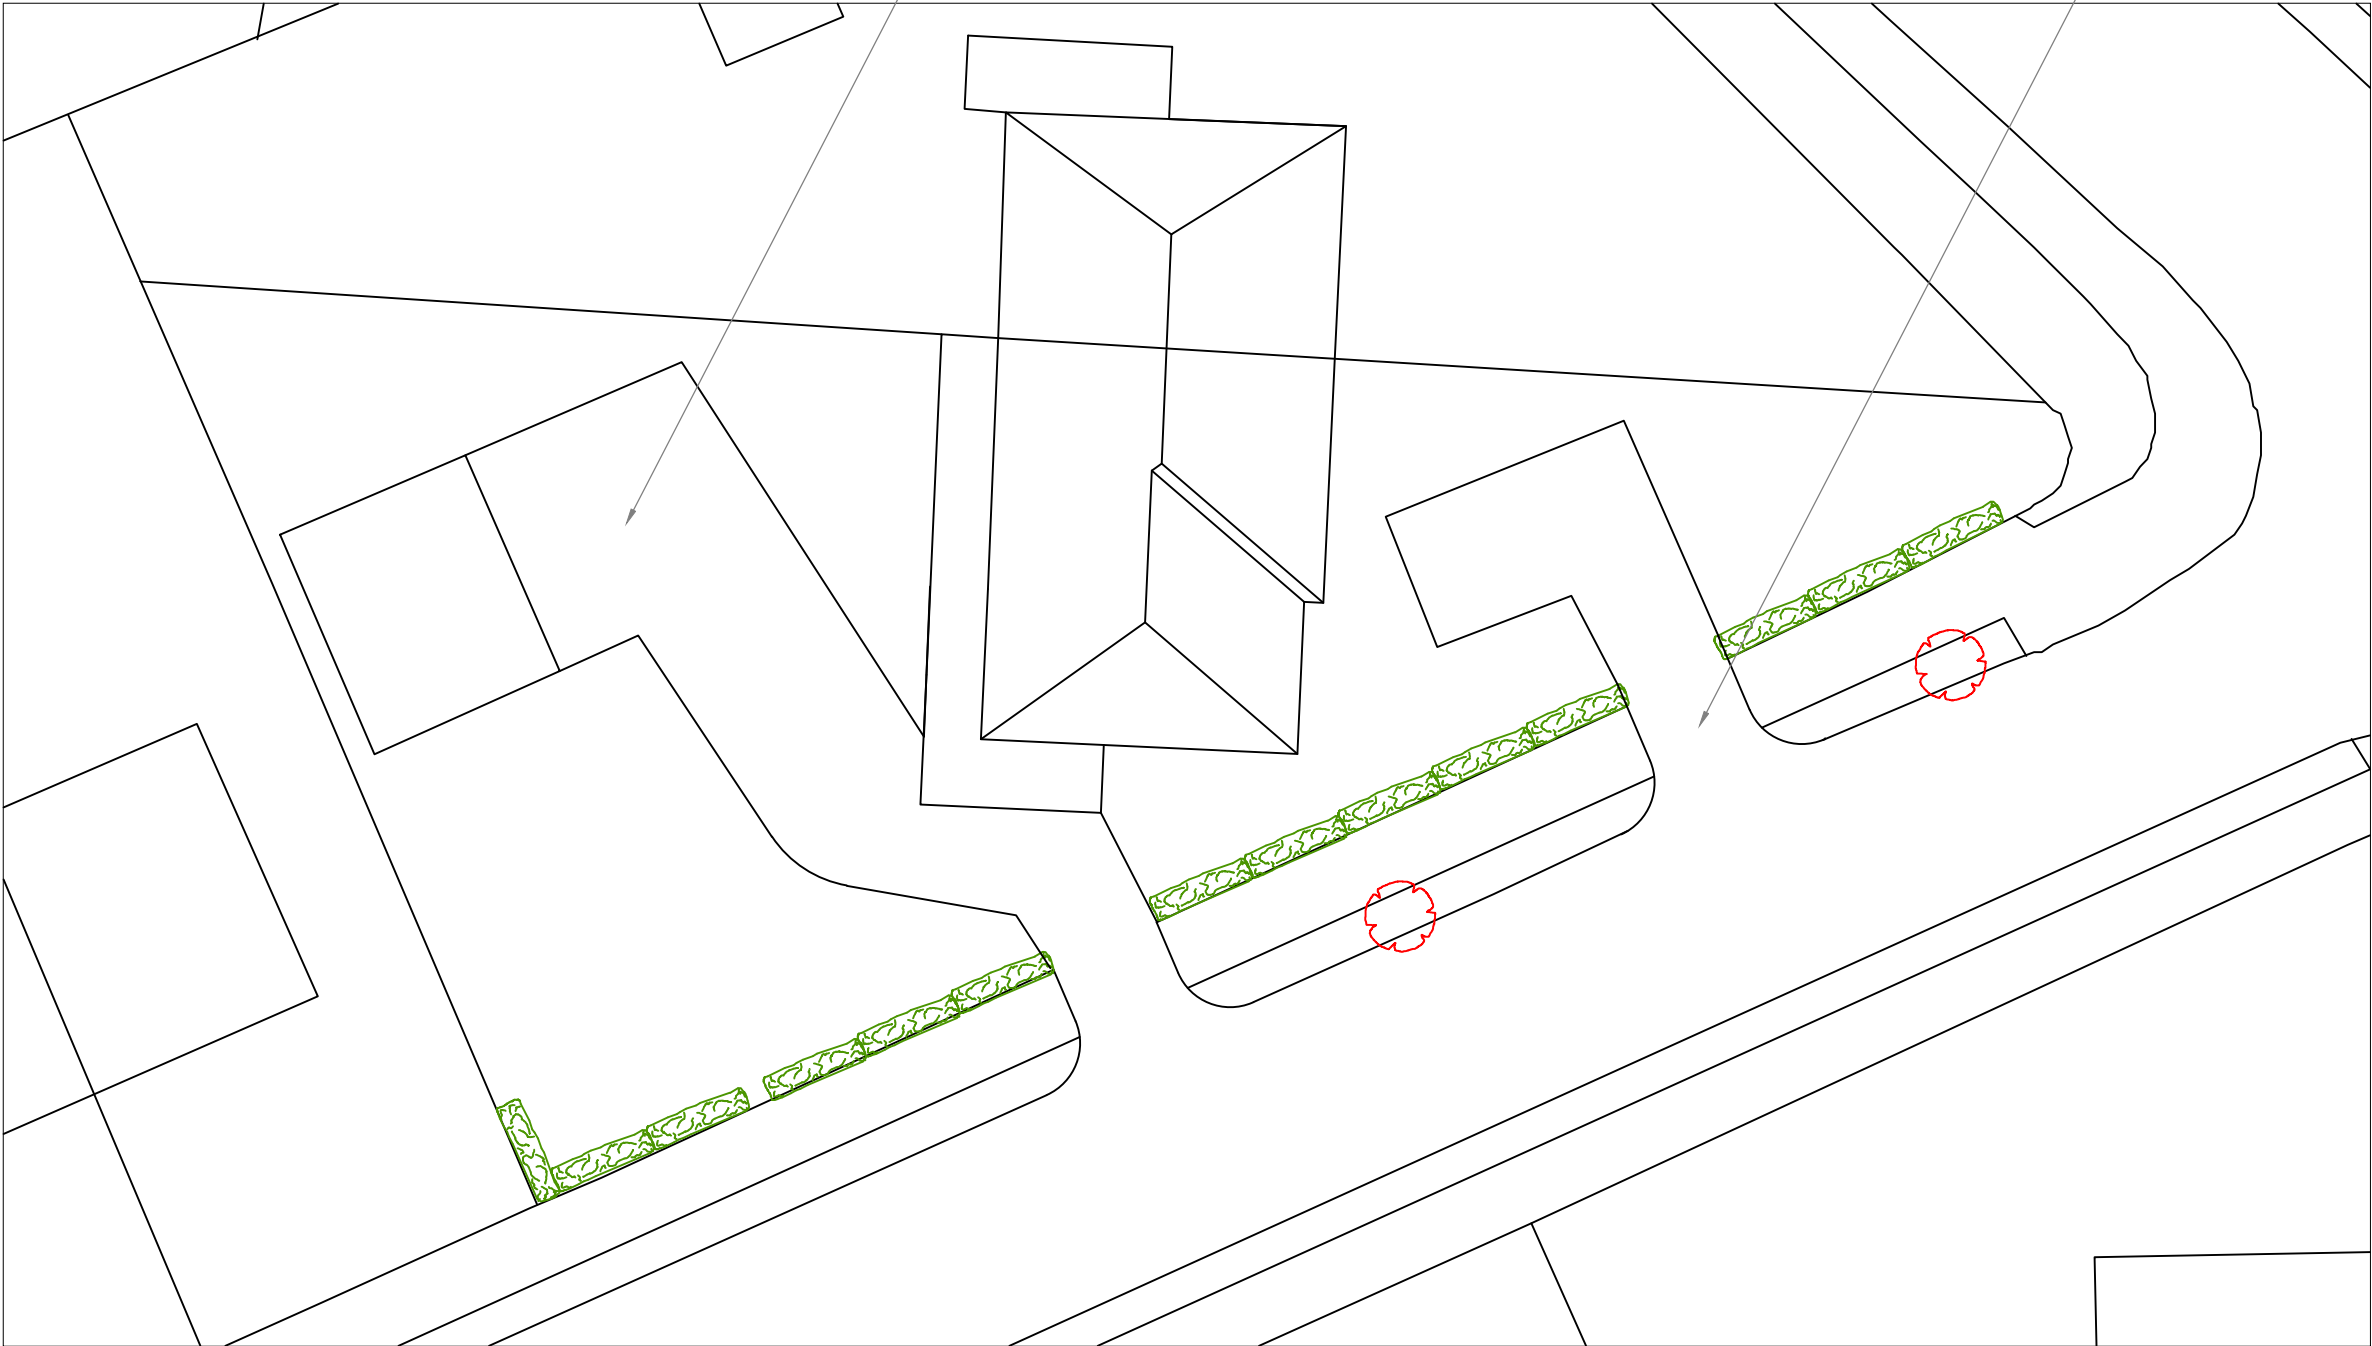

SITE PLAN
SCALE 1:200 AT A3

DO NOT SCALE: Contractor to check all dimensions and report any omissions or errors

NOTES

Rev	Description	By	Chk	App	Date
-----	-------------	----	-----	-----	------

JRB DESIGNS Ltd
1 Saville Road
Cudworth
Barnsley
S72 8LT
Tel: 01226 383542
Fax: 01226 380078
Mob: 07970 541192
Email: john@jrbdesigns.co.uk
This drawing is copyright. © jrbdesigns Ltd.

Client

MRS. K BAKER

Drawing Title

BLOCK PLAN

Address

11 EDERTHORPE LANE
DARFIELD
BARNSELY
S73 9BH

Project Title:

PROPOSED TWO STOREY
SIDE EXTENSION

Purpose of Issue:

PLANNING

Drawing Status

FIRST ISSUE

Scale at A3 AS SHOWN	Drawn By JRB	Date 07/06/2023
Checked By	Date 07/06/2023	Approved By Date 07/06/2023
Project No. MKB001	Drawing No. 008	Revision -

APPROVAL ☒ INFORMATION ☐ TENDER ☐ CONTRACT ☐ CONSTRUCTION ☐