



Drawing No.	Rev No.
MNP001 -003	A

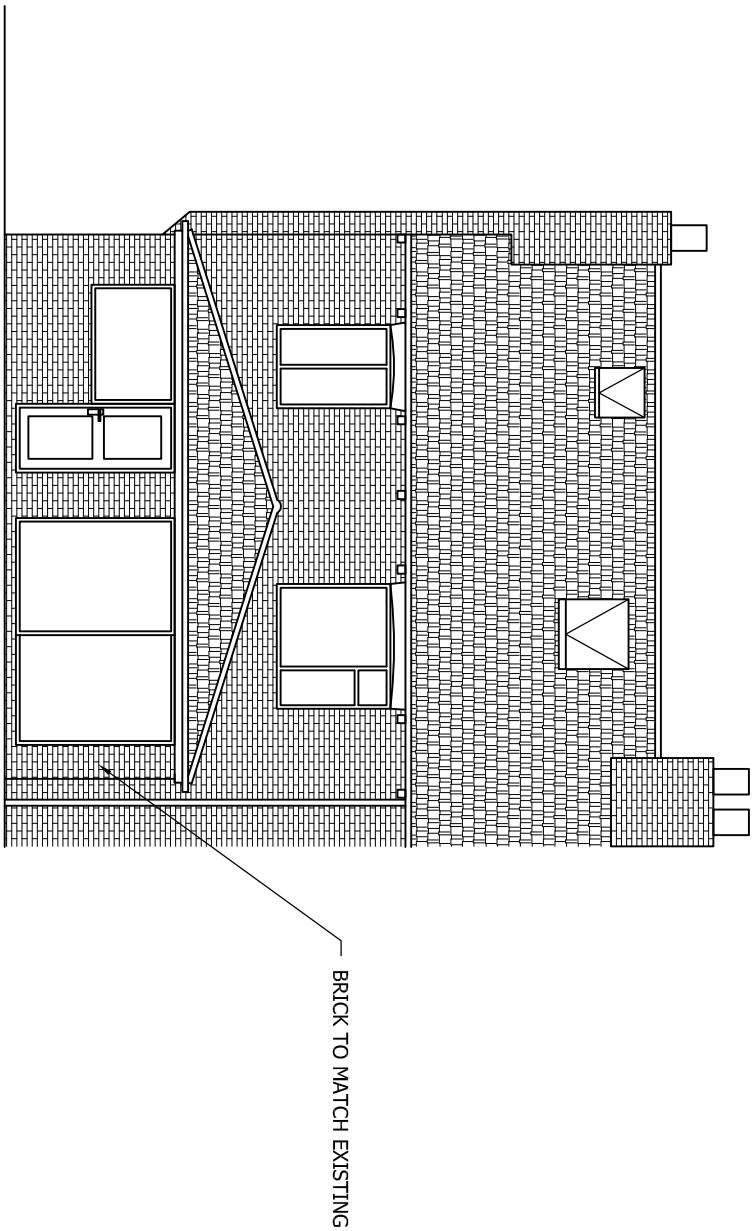

PROPOSED REAR ELEVATION
SCALE 1:100 AT A3

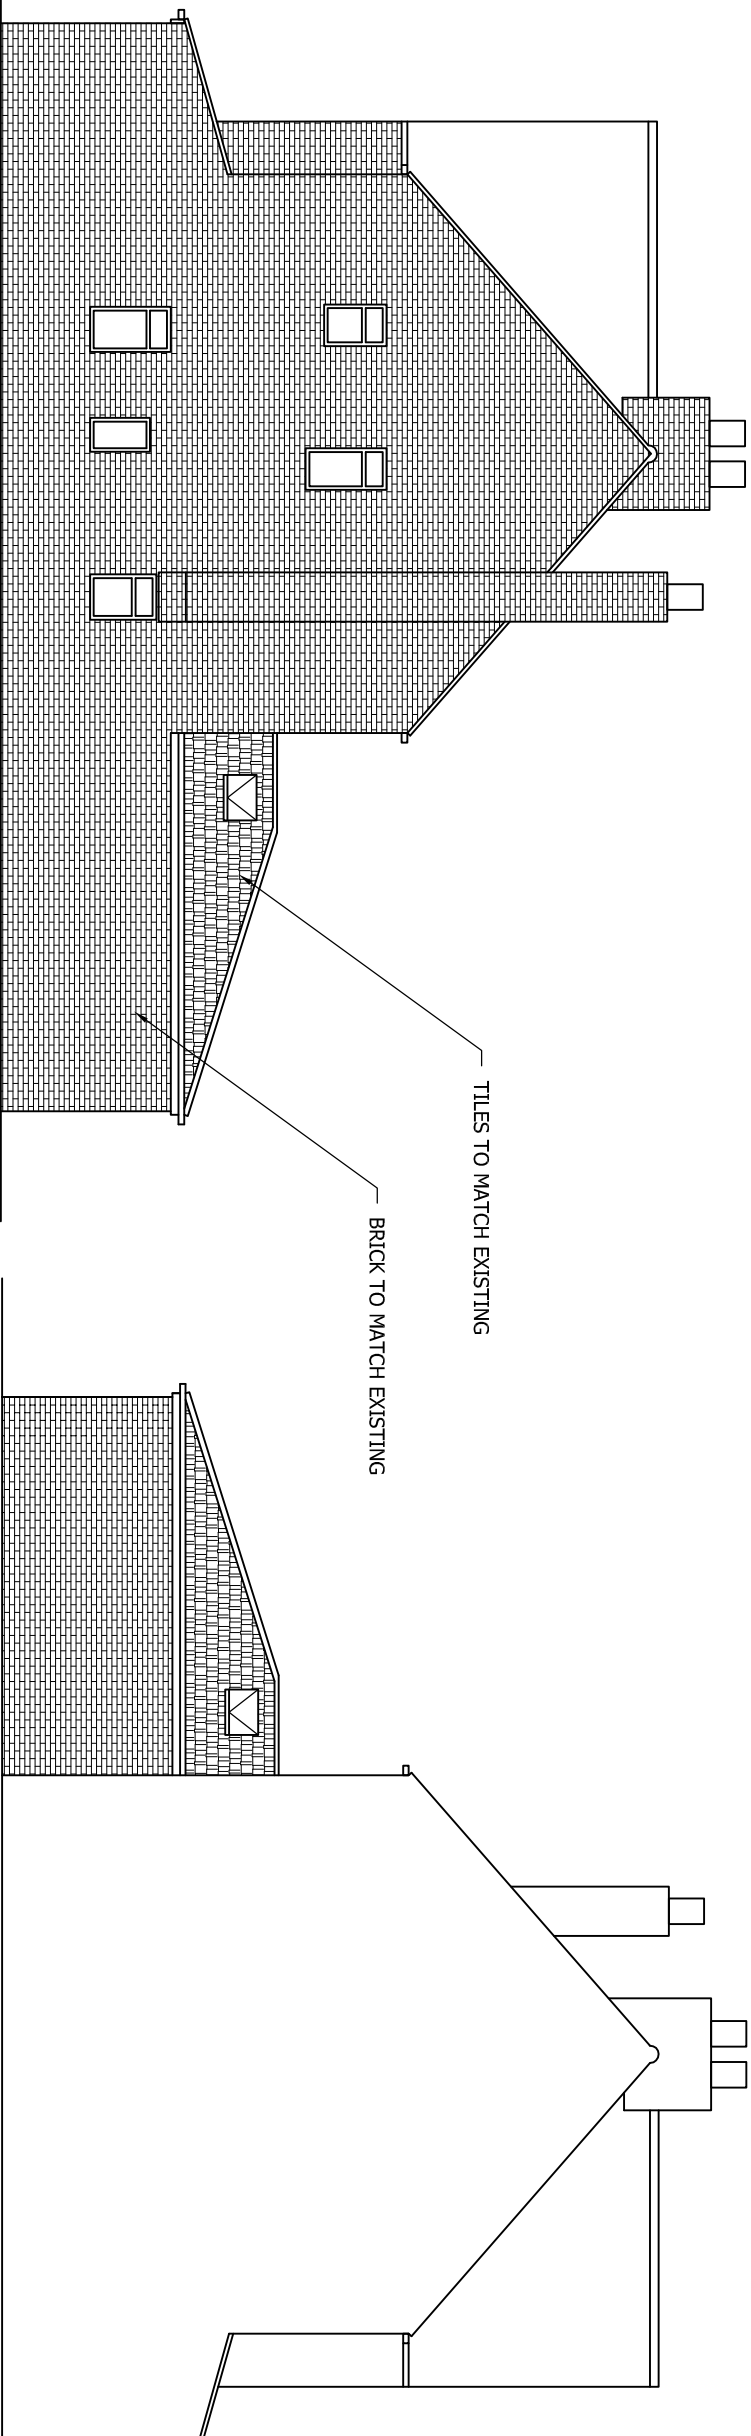

PROPOSED END ELEVATION
SCALE 1:100 AT A3

PROPOSED END ELEVATION
SCALE 1:100 AT A3

DO NOT SCALE: Contractor to check all dimensions and report any omissions or errors

NOTES

A	Now hipped roof	JRB			12/08/13
Rev	Description	By	Chk	App	Date

JRB DESIGNS Ltd
1 Saville Road
Cudworth
Barnsley
S72 8LT
Tel: 01226 383542
Fax: 01226 380078
Mob: 07970 541192
Email: joiner@jrbdesigns.co.uk

This drawing is copyright. © Jrbdesigns Ltd.

Client

MIR N PLATTS

Drawing Title

PROPOSED ELEVATIONS

Address

425 ROTHERHAM ROAD
SMITHIES
BARNSLEY
S71 1UX

Project Title:

PROPOSED SINGLE STOREY
REAR EXTENSION

Purpose of Issue:

PLANNING

Drawing Status

FIRST ISSUE

Scale at A3	Drawn By	Date	
AS SHOWN	JRB	14/09/2012	
Checked By	Date	Approved By	Date
	14/09/2012	A	14/09/2012
Project No.	Drawing No.	Revision	
MNP001	003	-	

APPROVAL: ☒ INFORMATION ☐ TENDER ☐ CONTRACT ☐ CONSTRUCTION ☐