




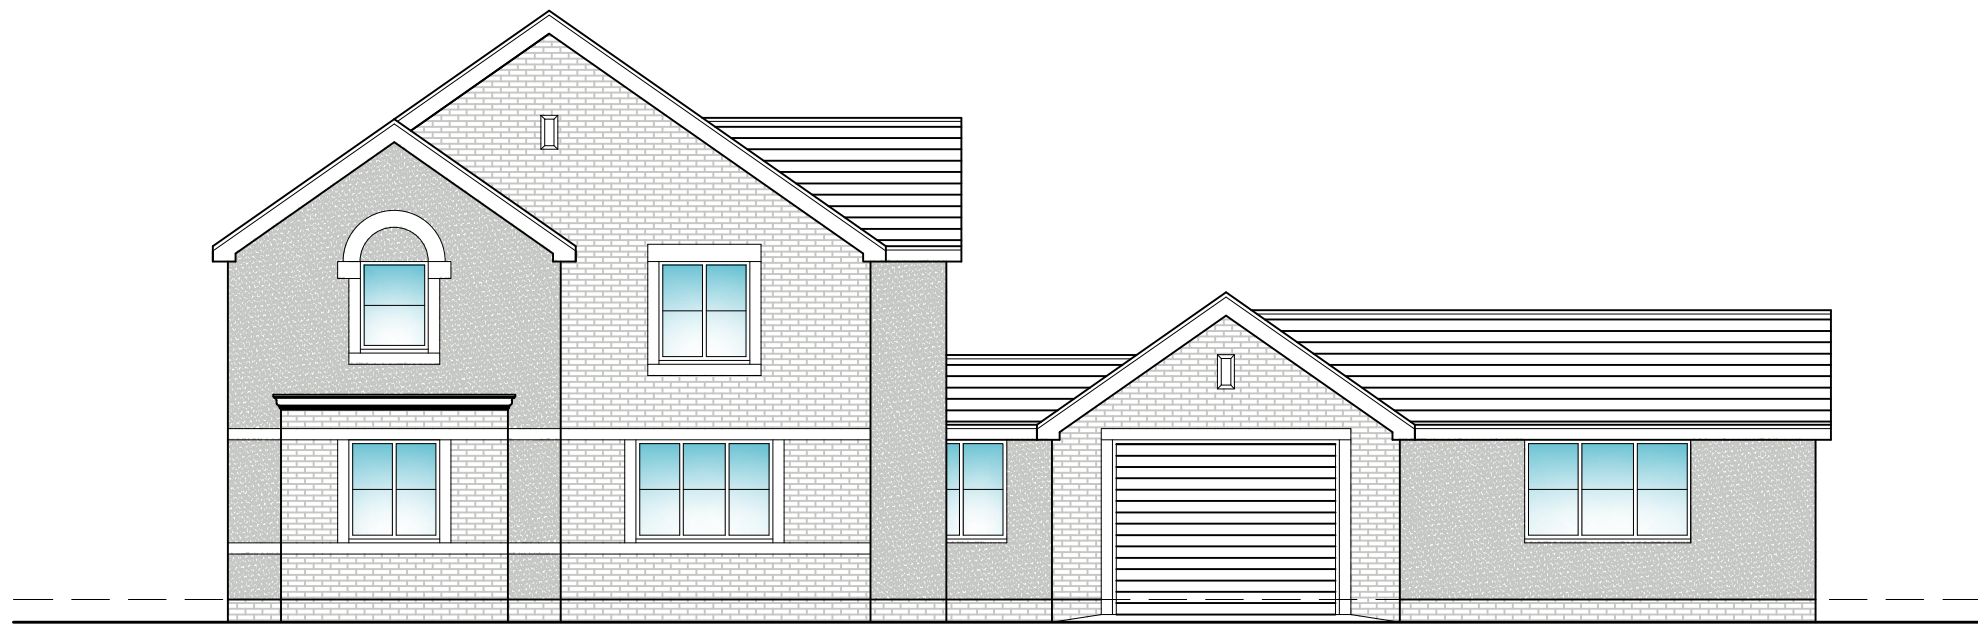


Front Elevation
scale 1:100

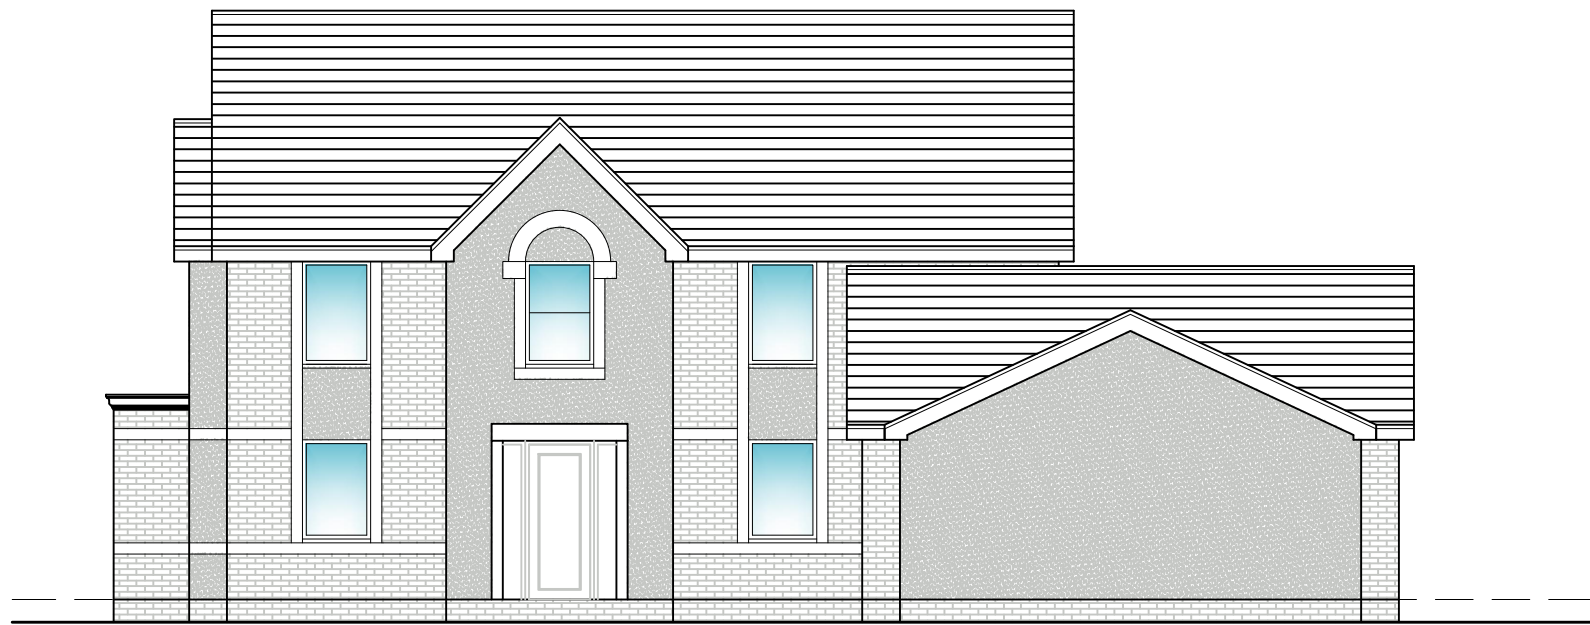





Side Elevation
scale 1:100

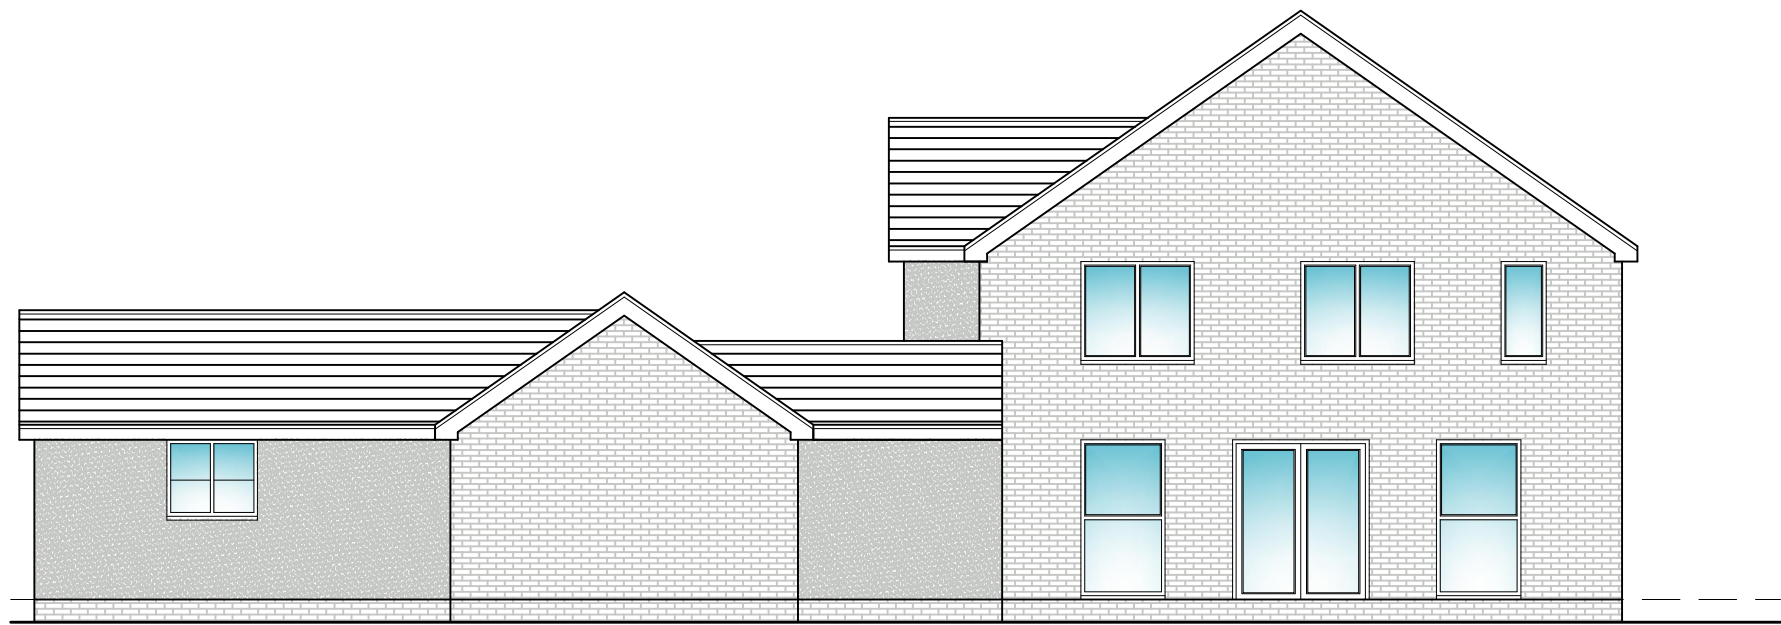

Rear Elevation
scale 1:100

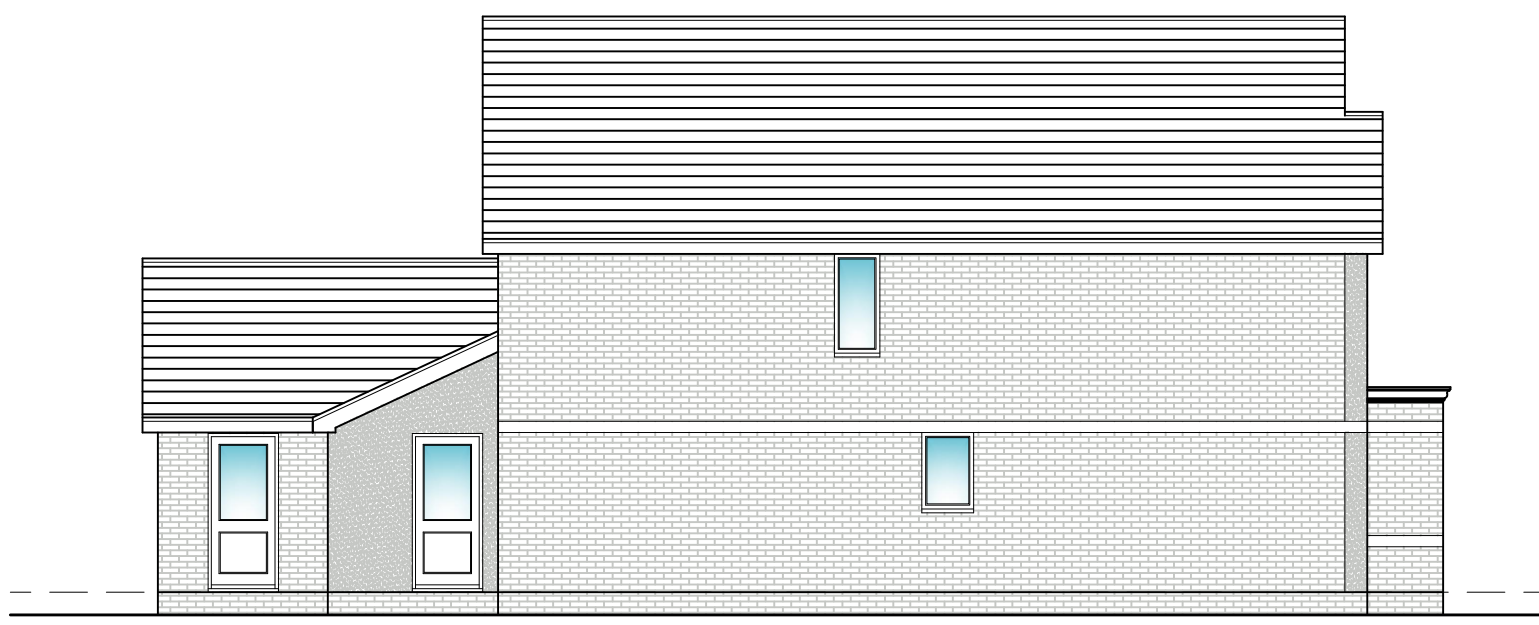

Side Elevation
scale 1:100

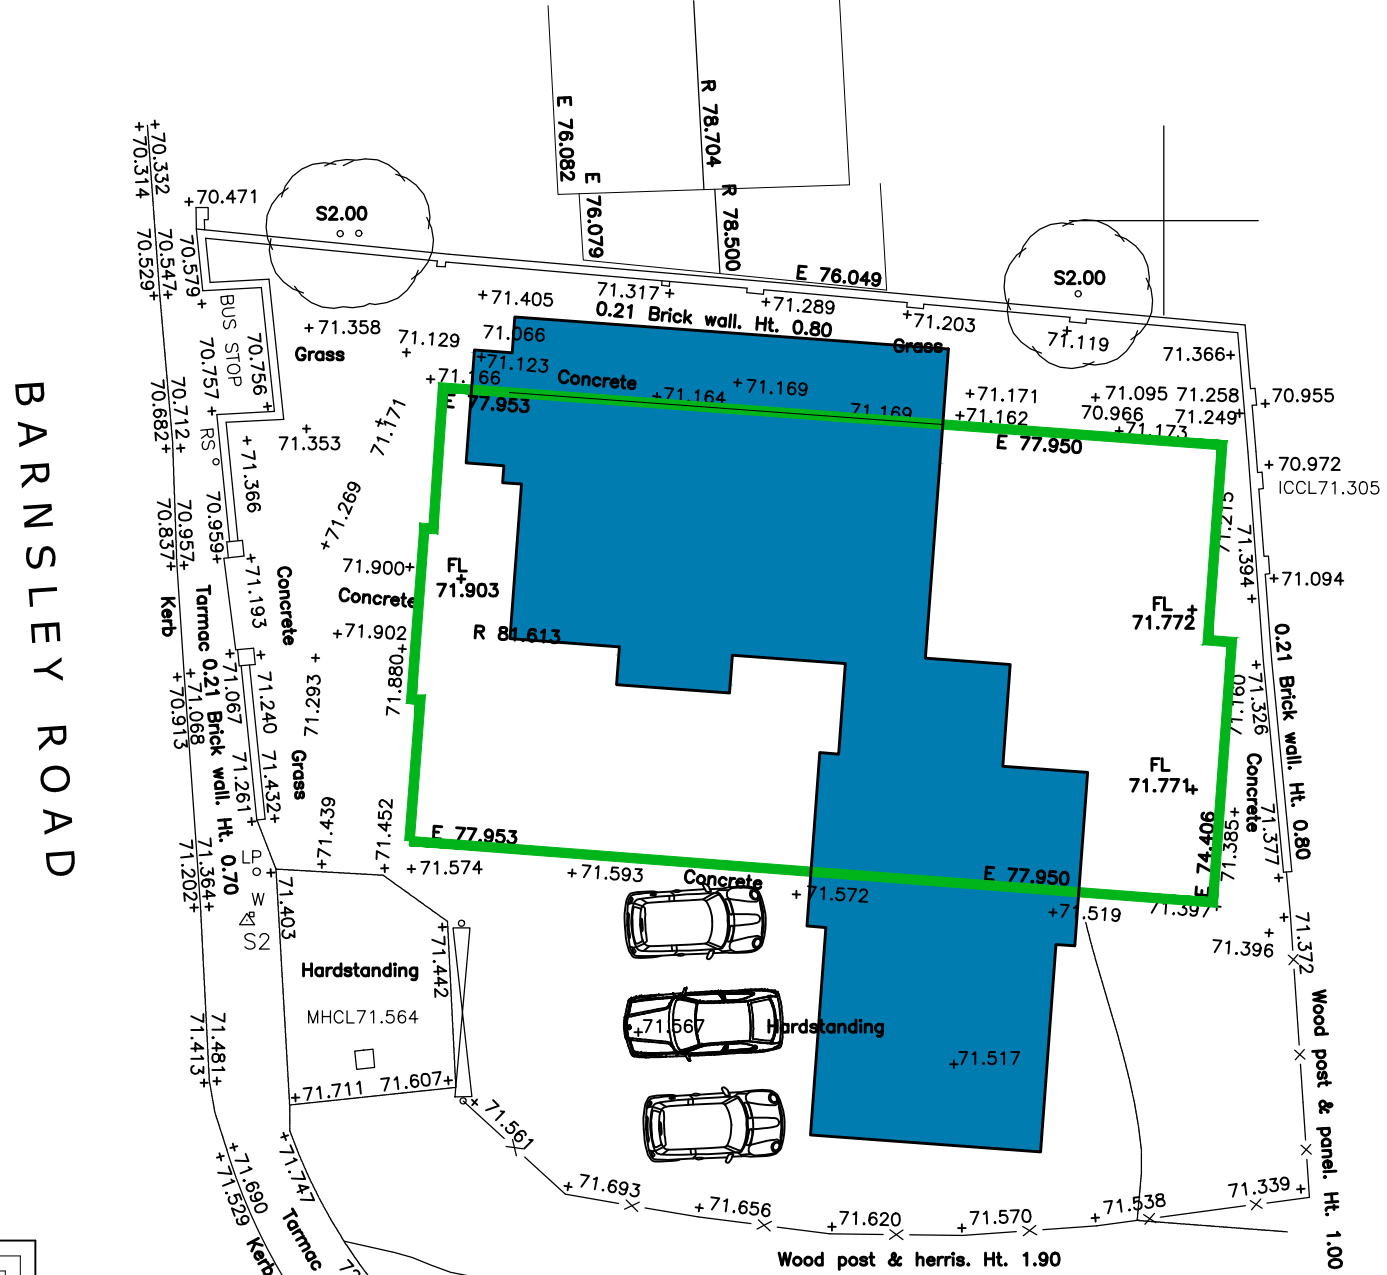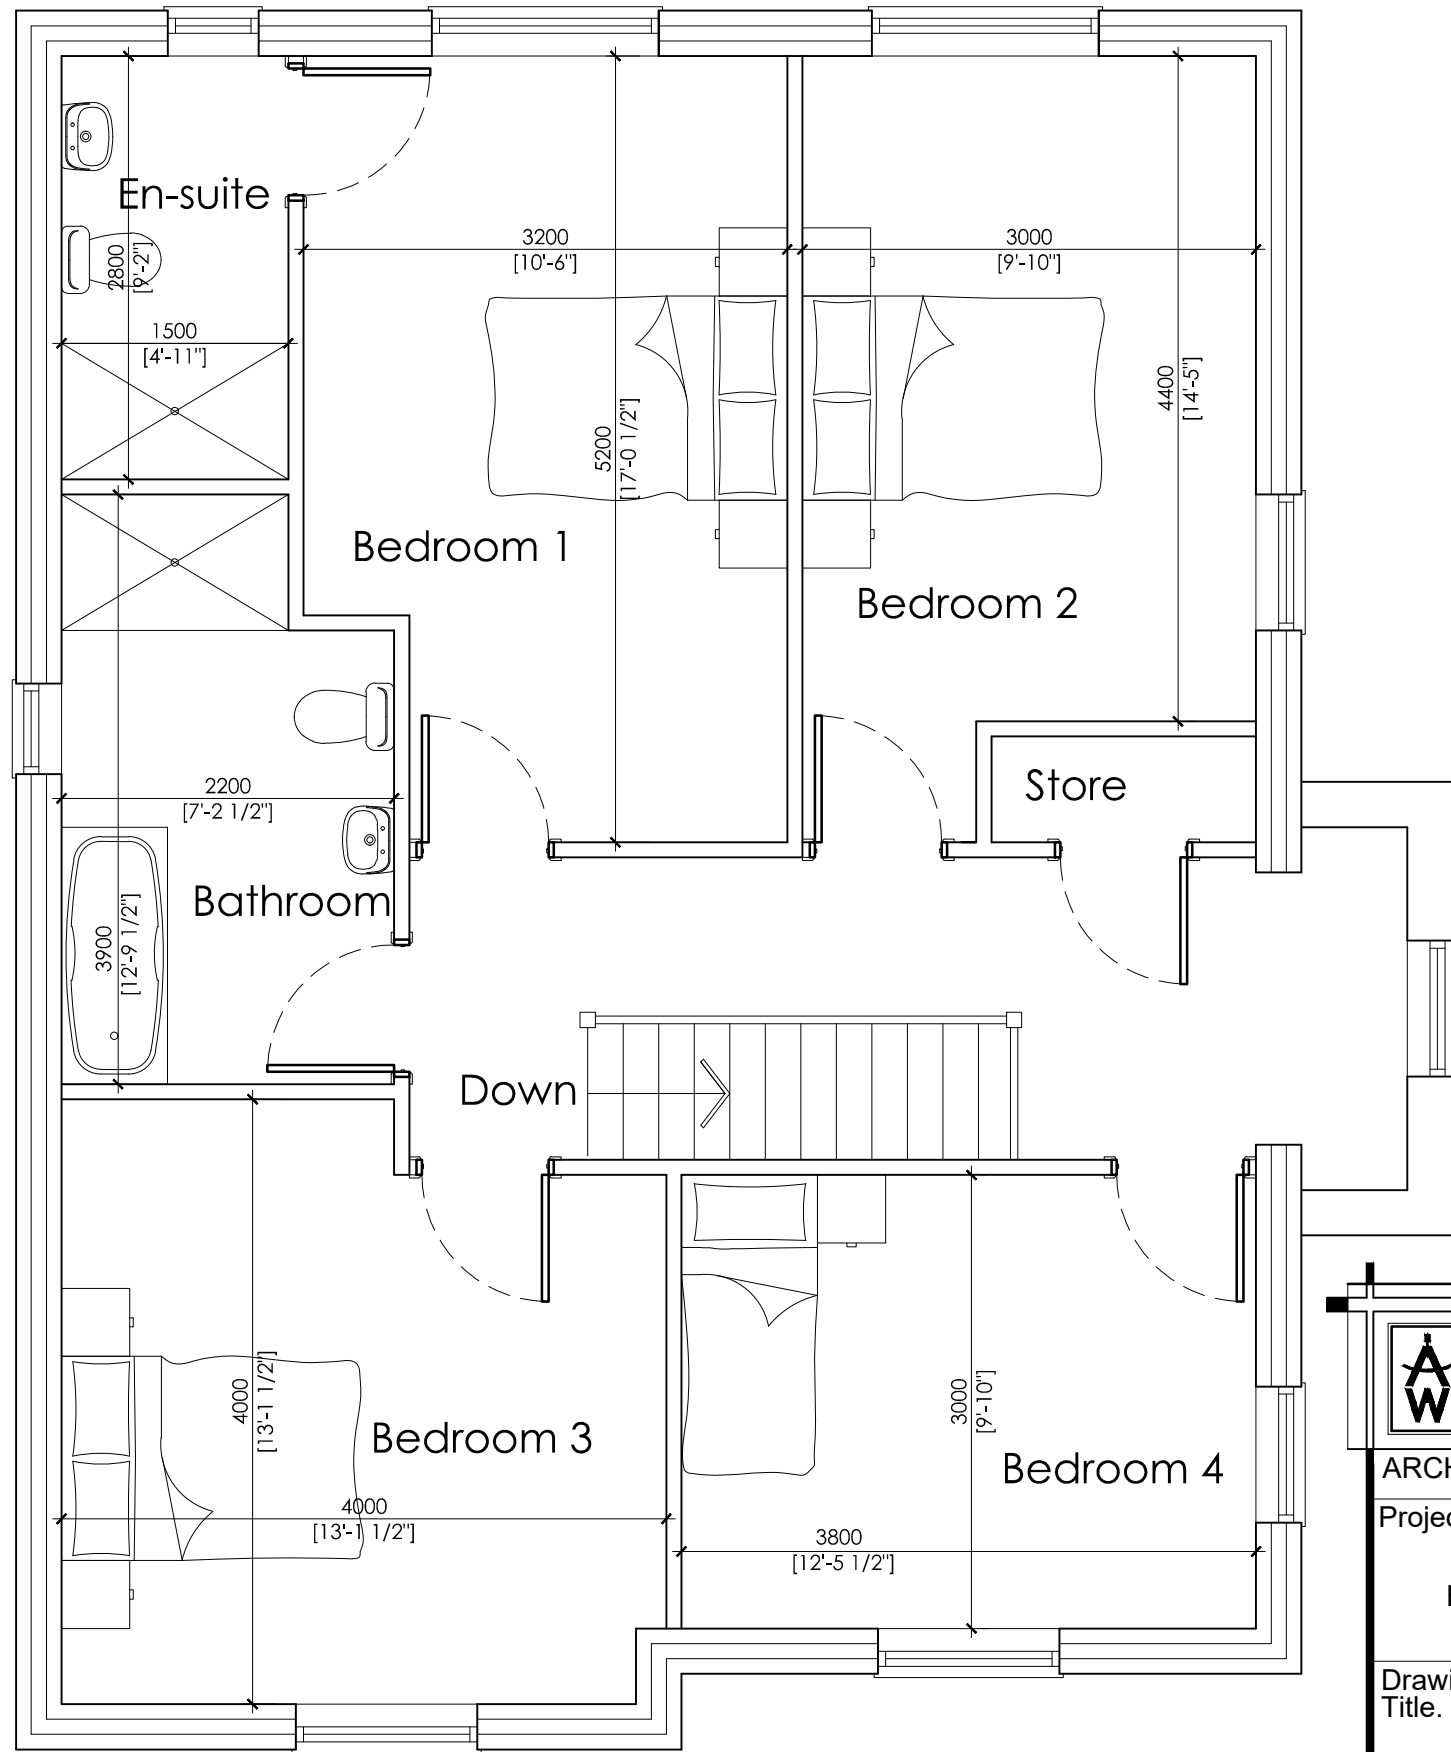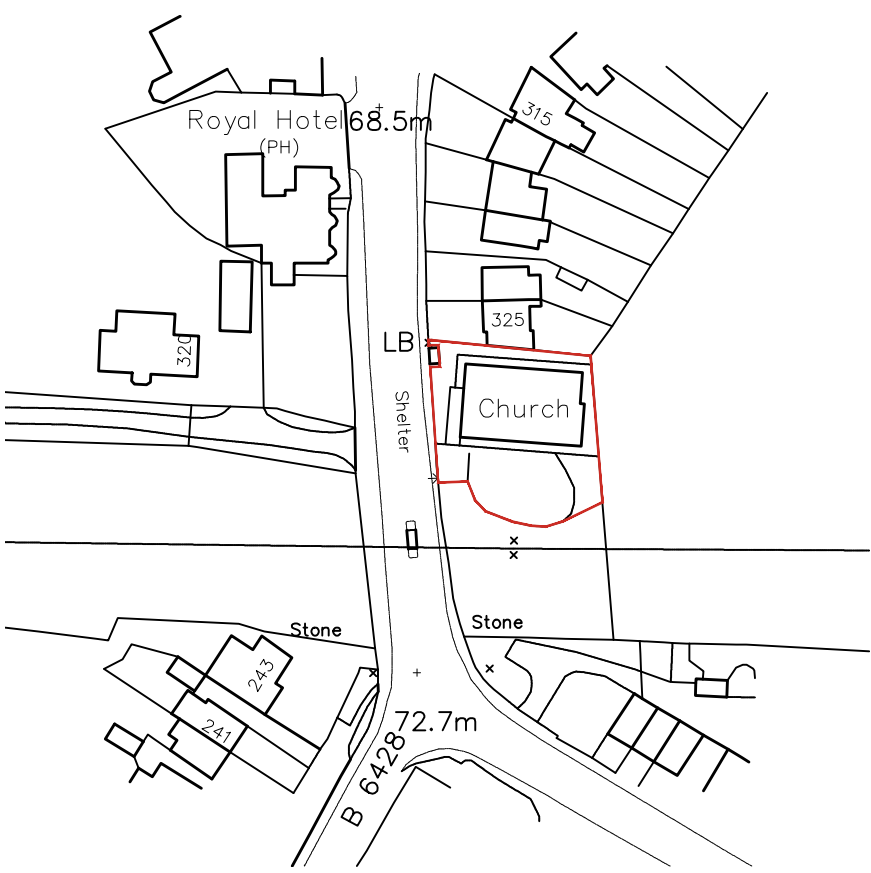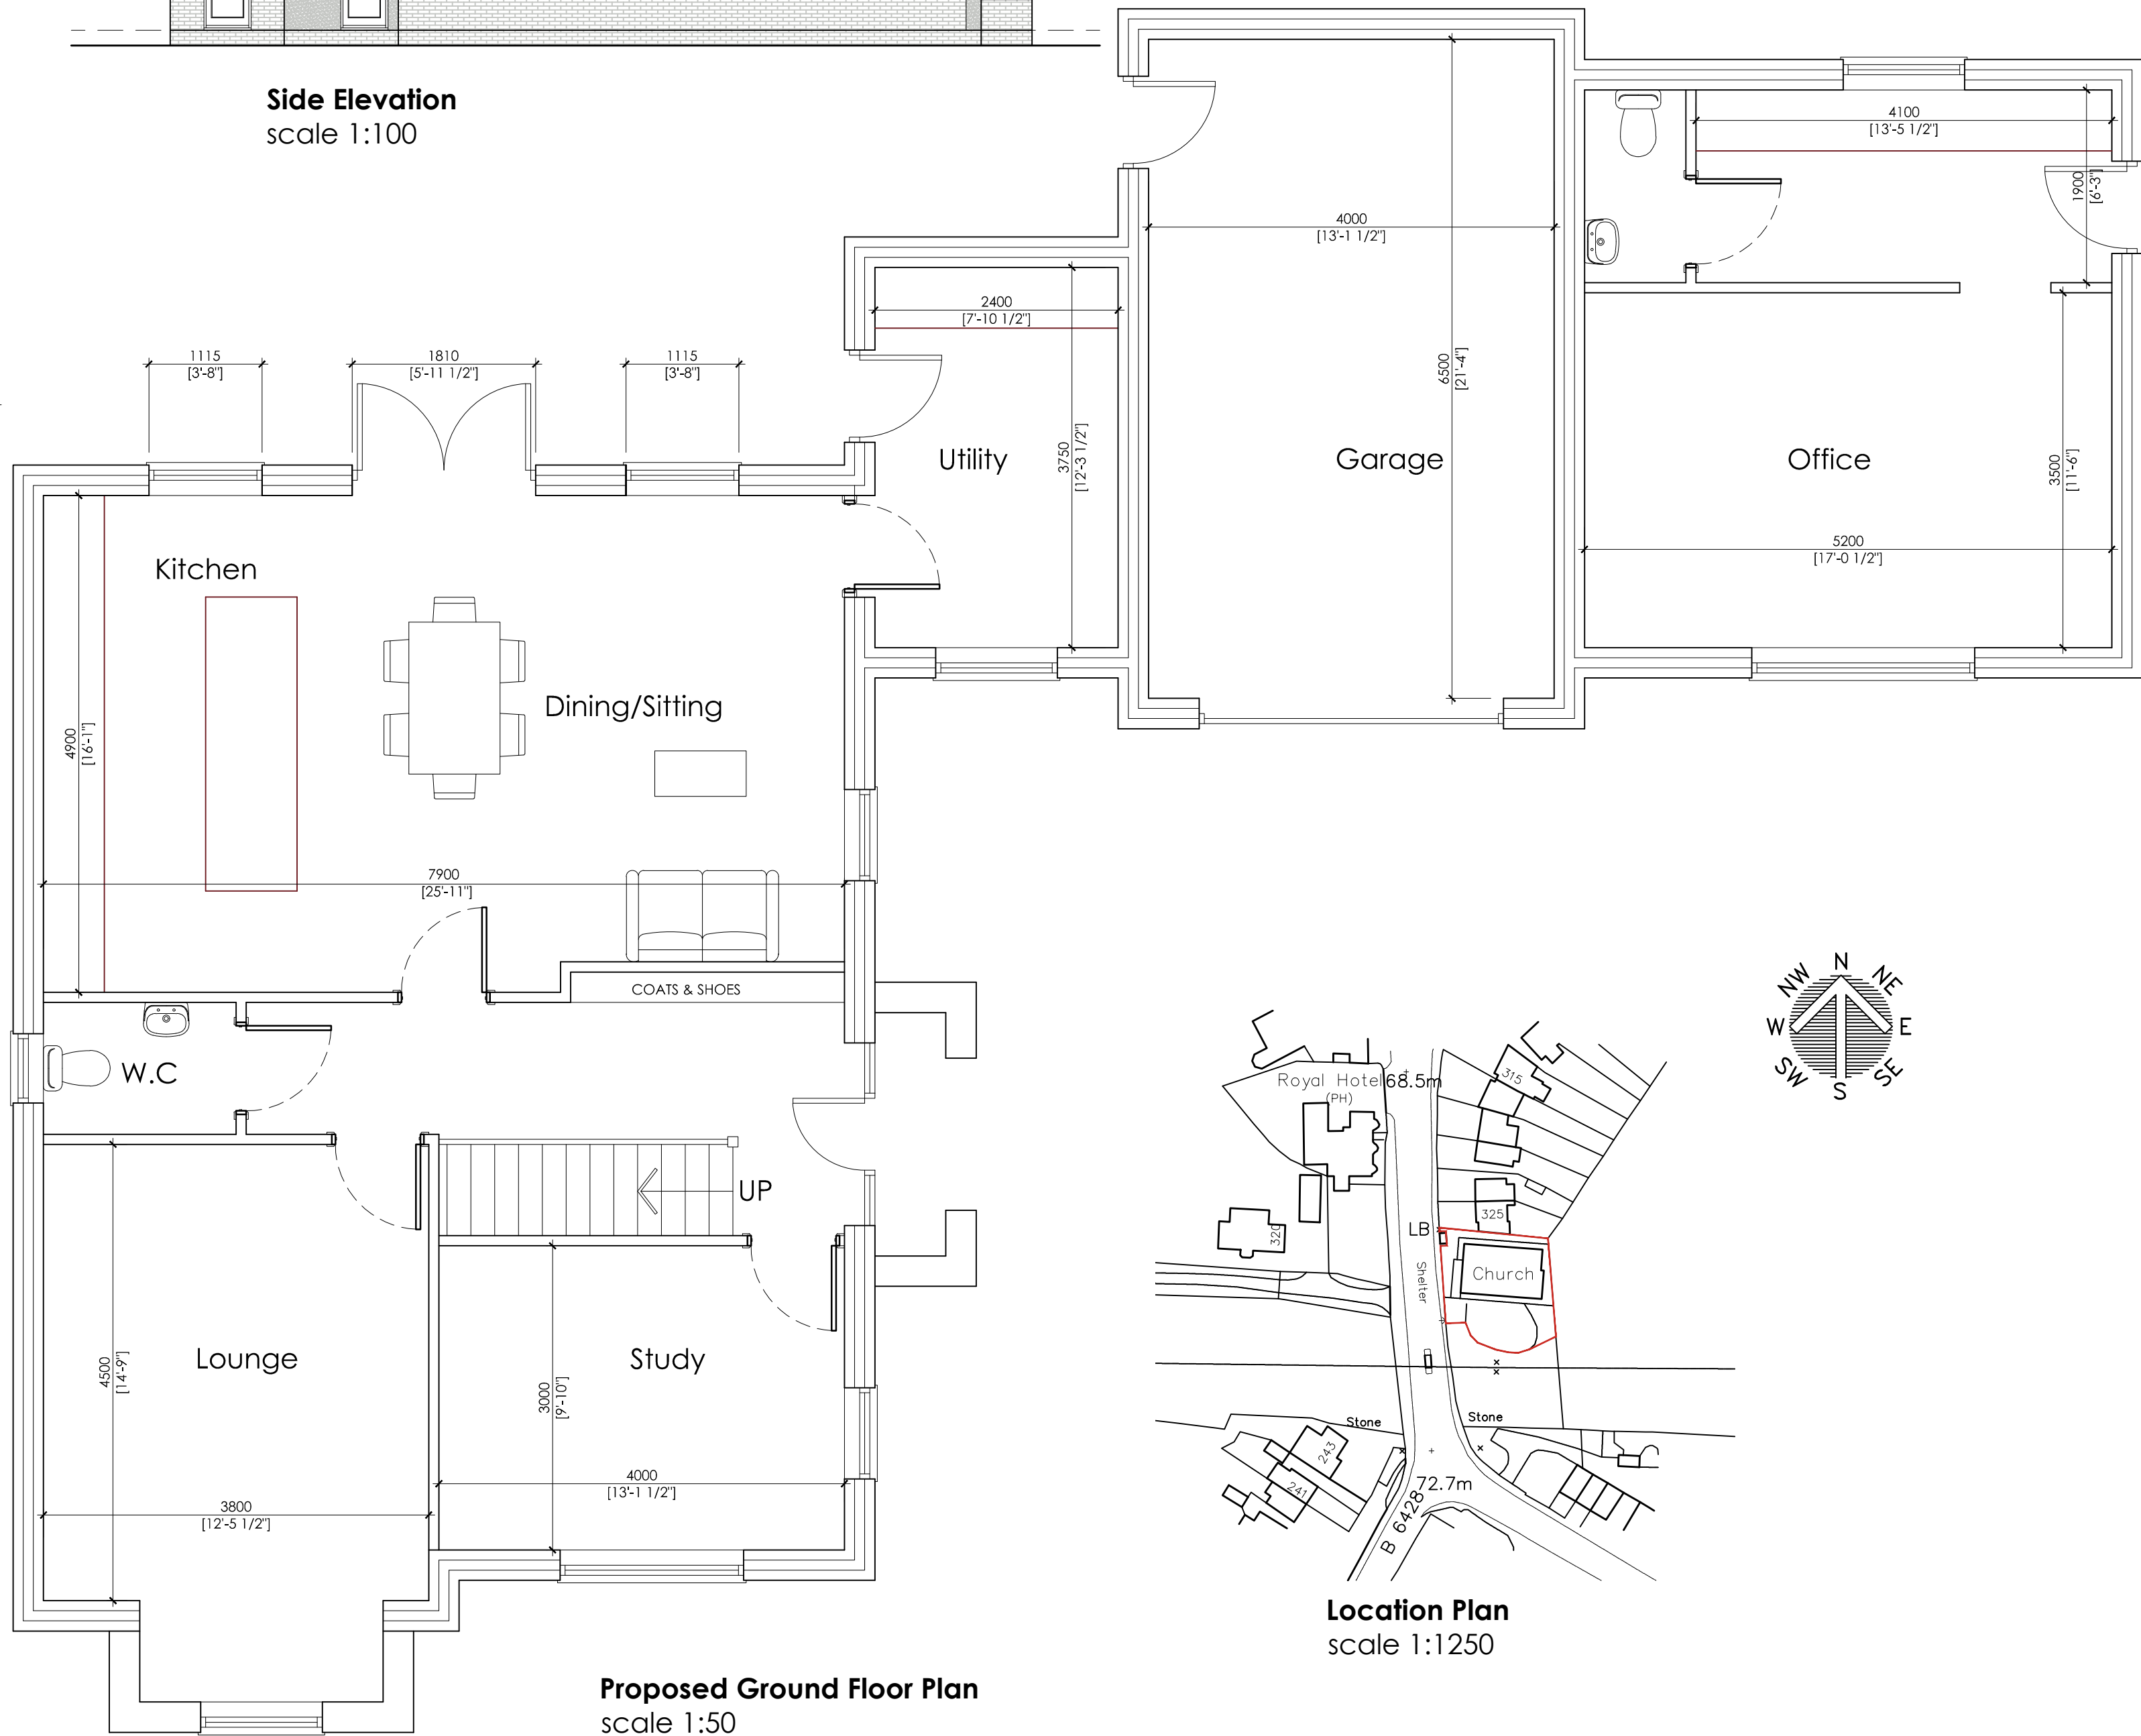

White Agus PARTNERSHIP			OFFICE ONE, 34 VICTORIA ROAD, BARNSELY, S70 2BU			Phone: 01226 208482 Email: info@whiteaguspартnership.co.uk Web: www.whiteaguspартnership.co.uk		
ARCHITECTURAL SERVICES			Project.			Client.		
RESIDENTIAL DEVELOPMENT BARUGH METHODIST CHURCH BARNSELY, S75 1LS			Date.			Scale.		
Drawing Title.			JAN 2021			1:50 & 1:100 @ A1		
FLOOR PLANS			Ref.			Dwg. No.		
20-216			01			Rev.		
E			Date			Suffix		
26/05/2021			A			Description		
21/06/2021			B			OFFICE REVISED		
30/06/2021			C			REVISED TO CLIENTS REQUIREMENTS		
06/07/2021			D			OFFICE SPACE INCREASED		
16/07/2021			E			OFFICE SPACE INCREASED		