





Existing Front Elevation  
Scale 1:50

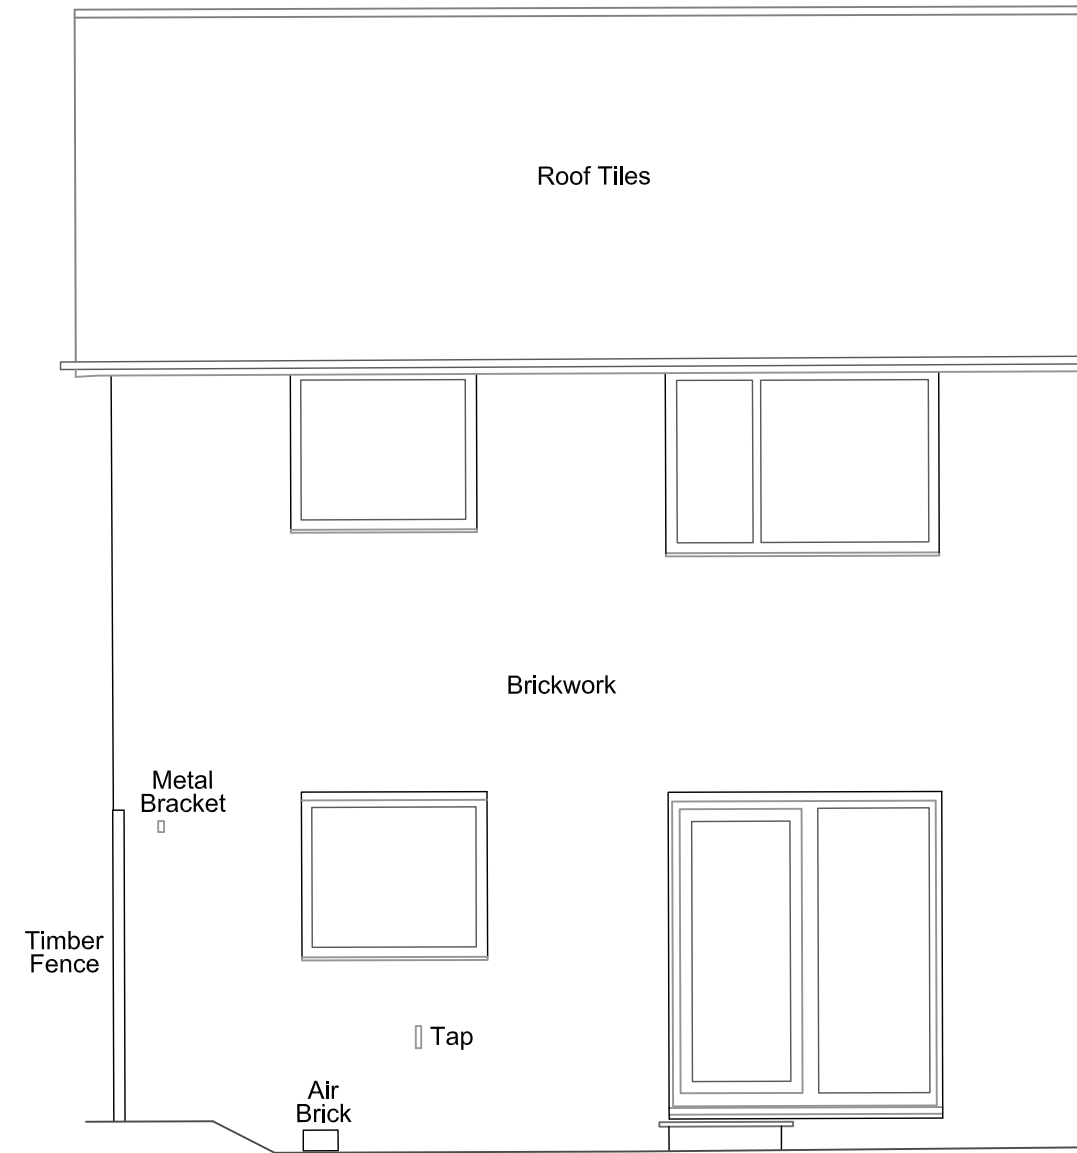

Existing Rear Elevation  
Scale 1:50

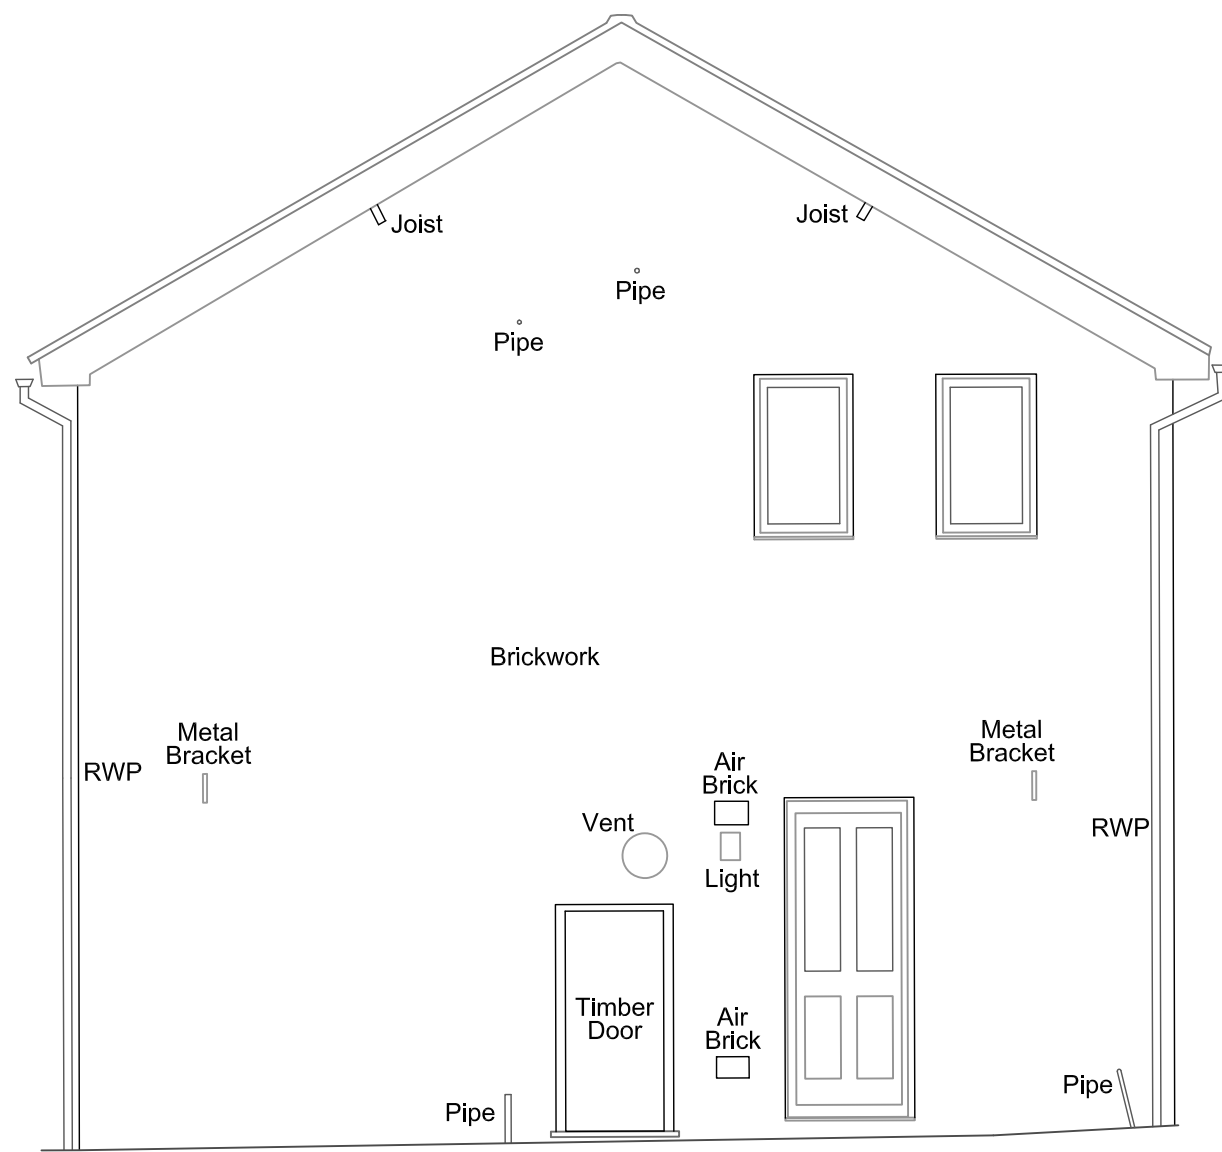

Existing Side Elevation  
Scale 1:50

THIS DRAWING IS NOT TO BE USED FOR CONSTRUCTION PURPOSES.

DRAINAGE DETAILS SUBJECT TO DETAIL DESIGN & SITE INVESTIGATION.

RED LINE DENOTES APPLICATION BOUNDARY, SITE OWNERSHIP SUBJECT TO CONFIRMATION BY OTHERS

Rev: - Rev Date: 06/06/2019 Drawn By: CB

Rev Details:  
Initial Issue

PLANNING DRAWING