

Notes:

PLANNING DRAWINGS, NOT TO BE USED FOR BUILDING REGULATIONS OR CONSTRUCTION PURPOSES

Revision:--

Revision List:


Project Name: The Laithe, Haigh Lane

Drawing Title: Elevations- Existing

Drawing Number: 1049/TP/004

Scale: 1:100@A3


Date: Feb 12

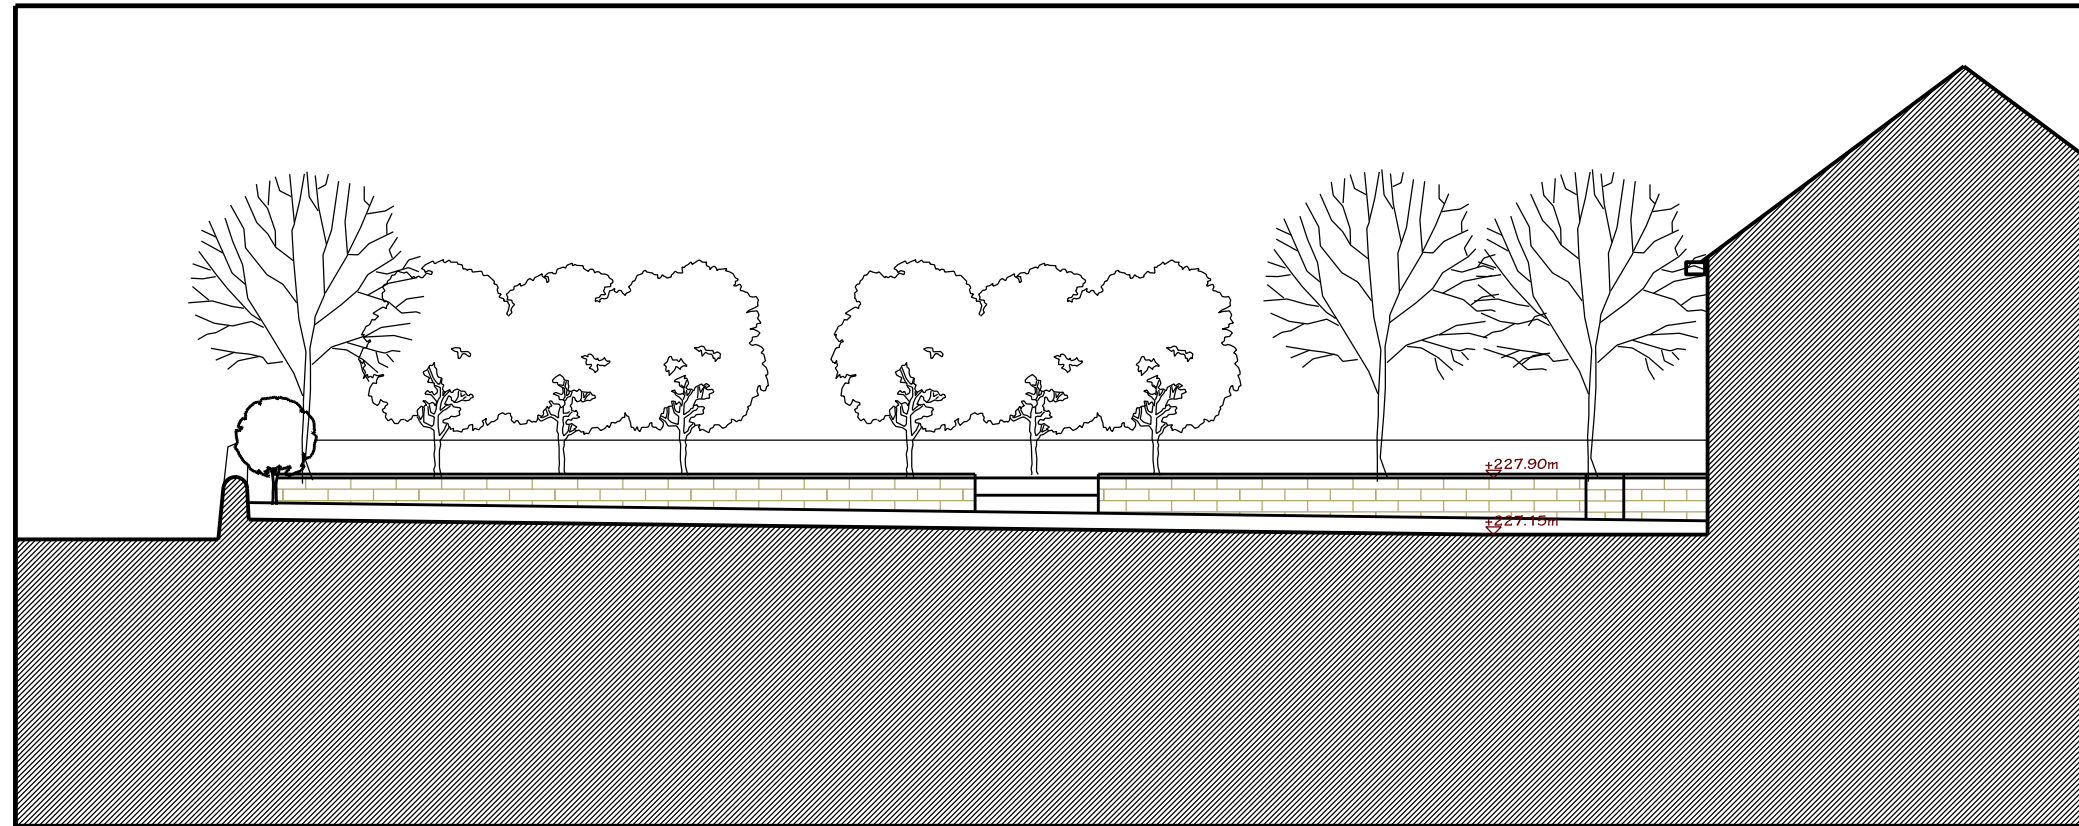

North Elevation - Existing

**MATERIALS - EXISTING**  
Walls - coursed sandstone, random lengths & course height  
Roof - natural stone slates  
Windows - stained timber  
External Doors - stained timber

**LANDSCAPE**  
Dry stone boundary walls  
Stone retaining walls to garden  
Stone flag paving

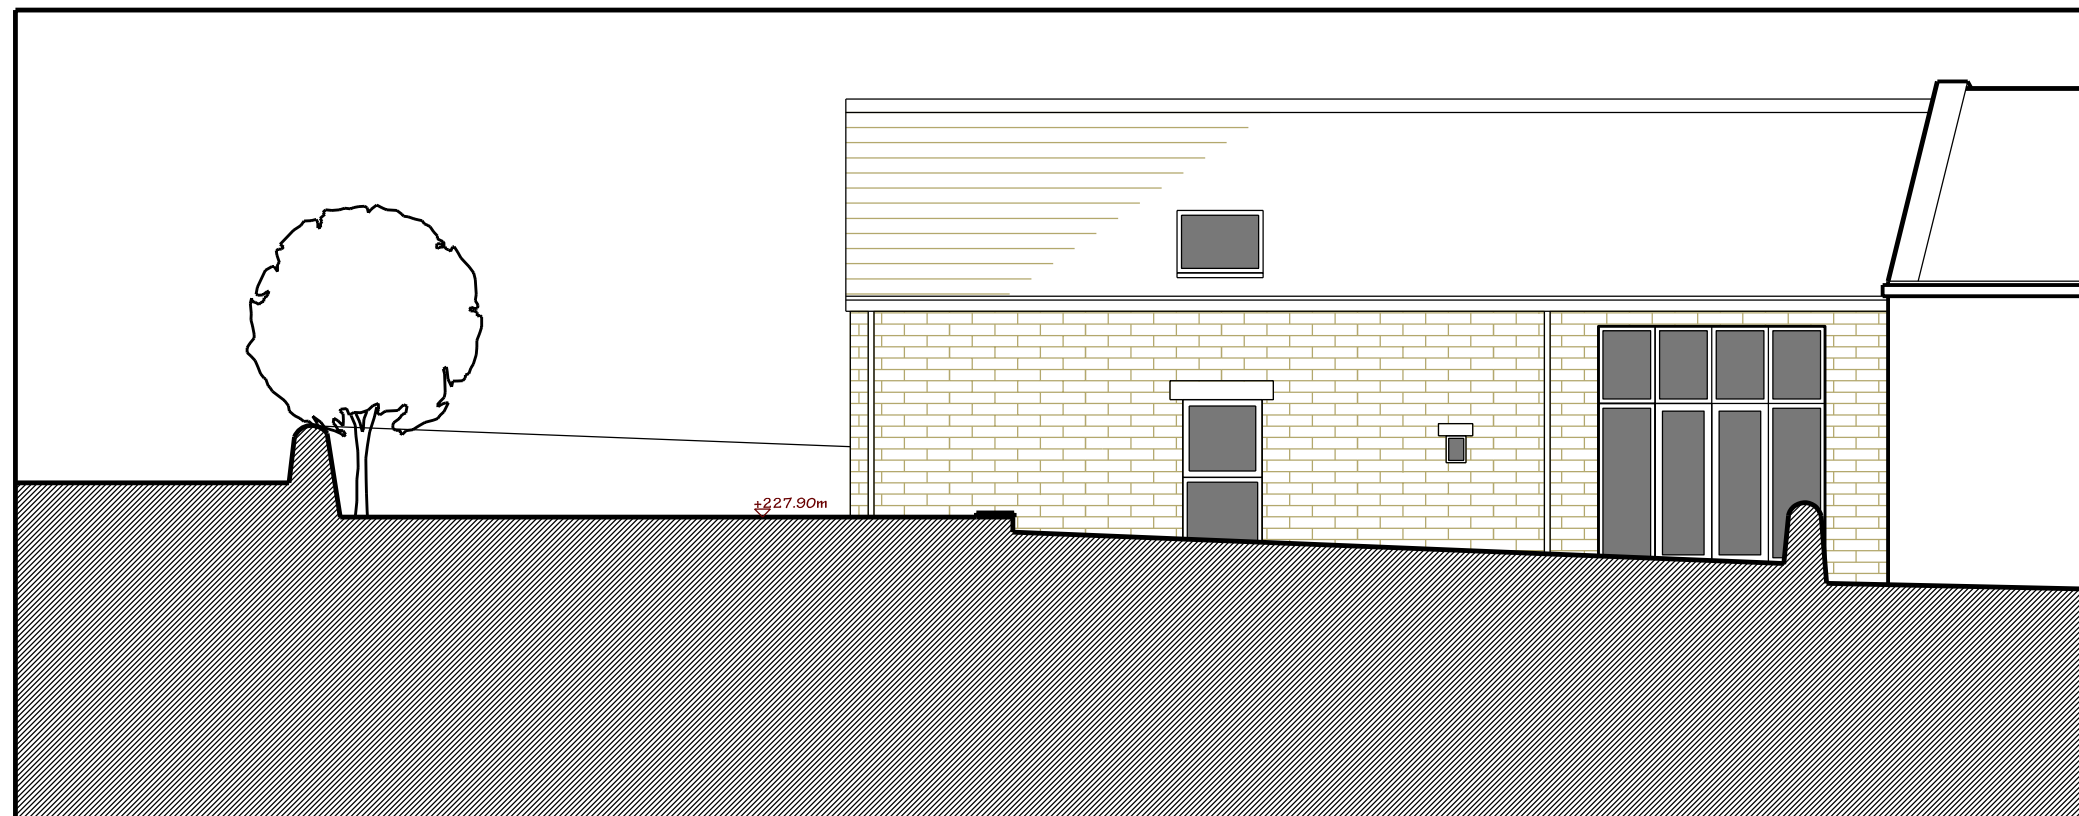

West Elevation - Existing