



MR DALE CROSSLAND& MISS KIRSTY SENIOR


66 KINGWELL ROAD, WORSBROUGH,  
BARNLEY, SOUTH YORKSHIRE. S70 4HG

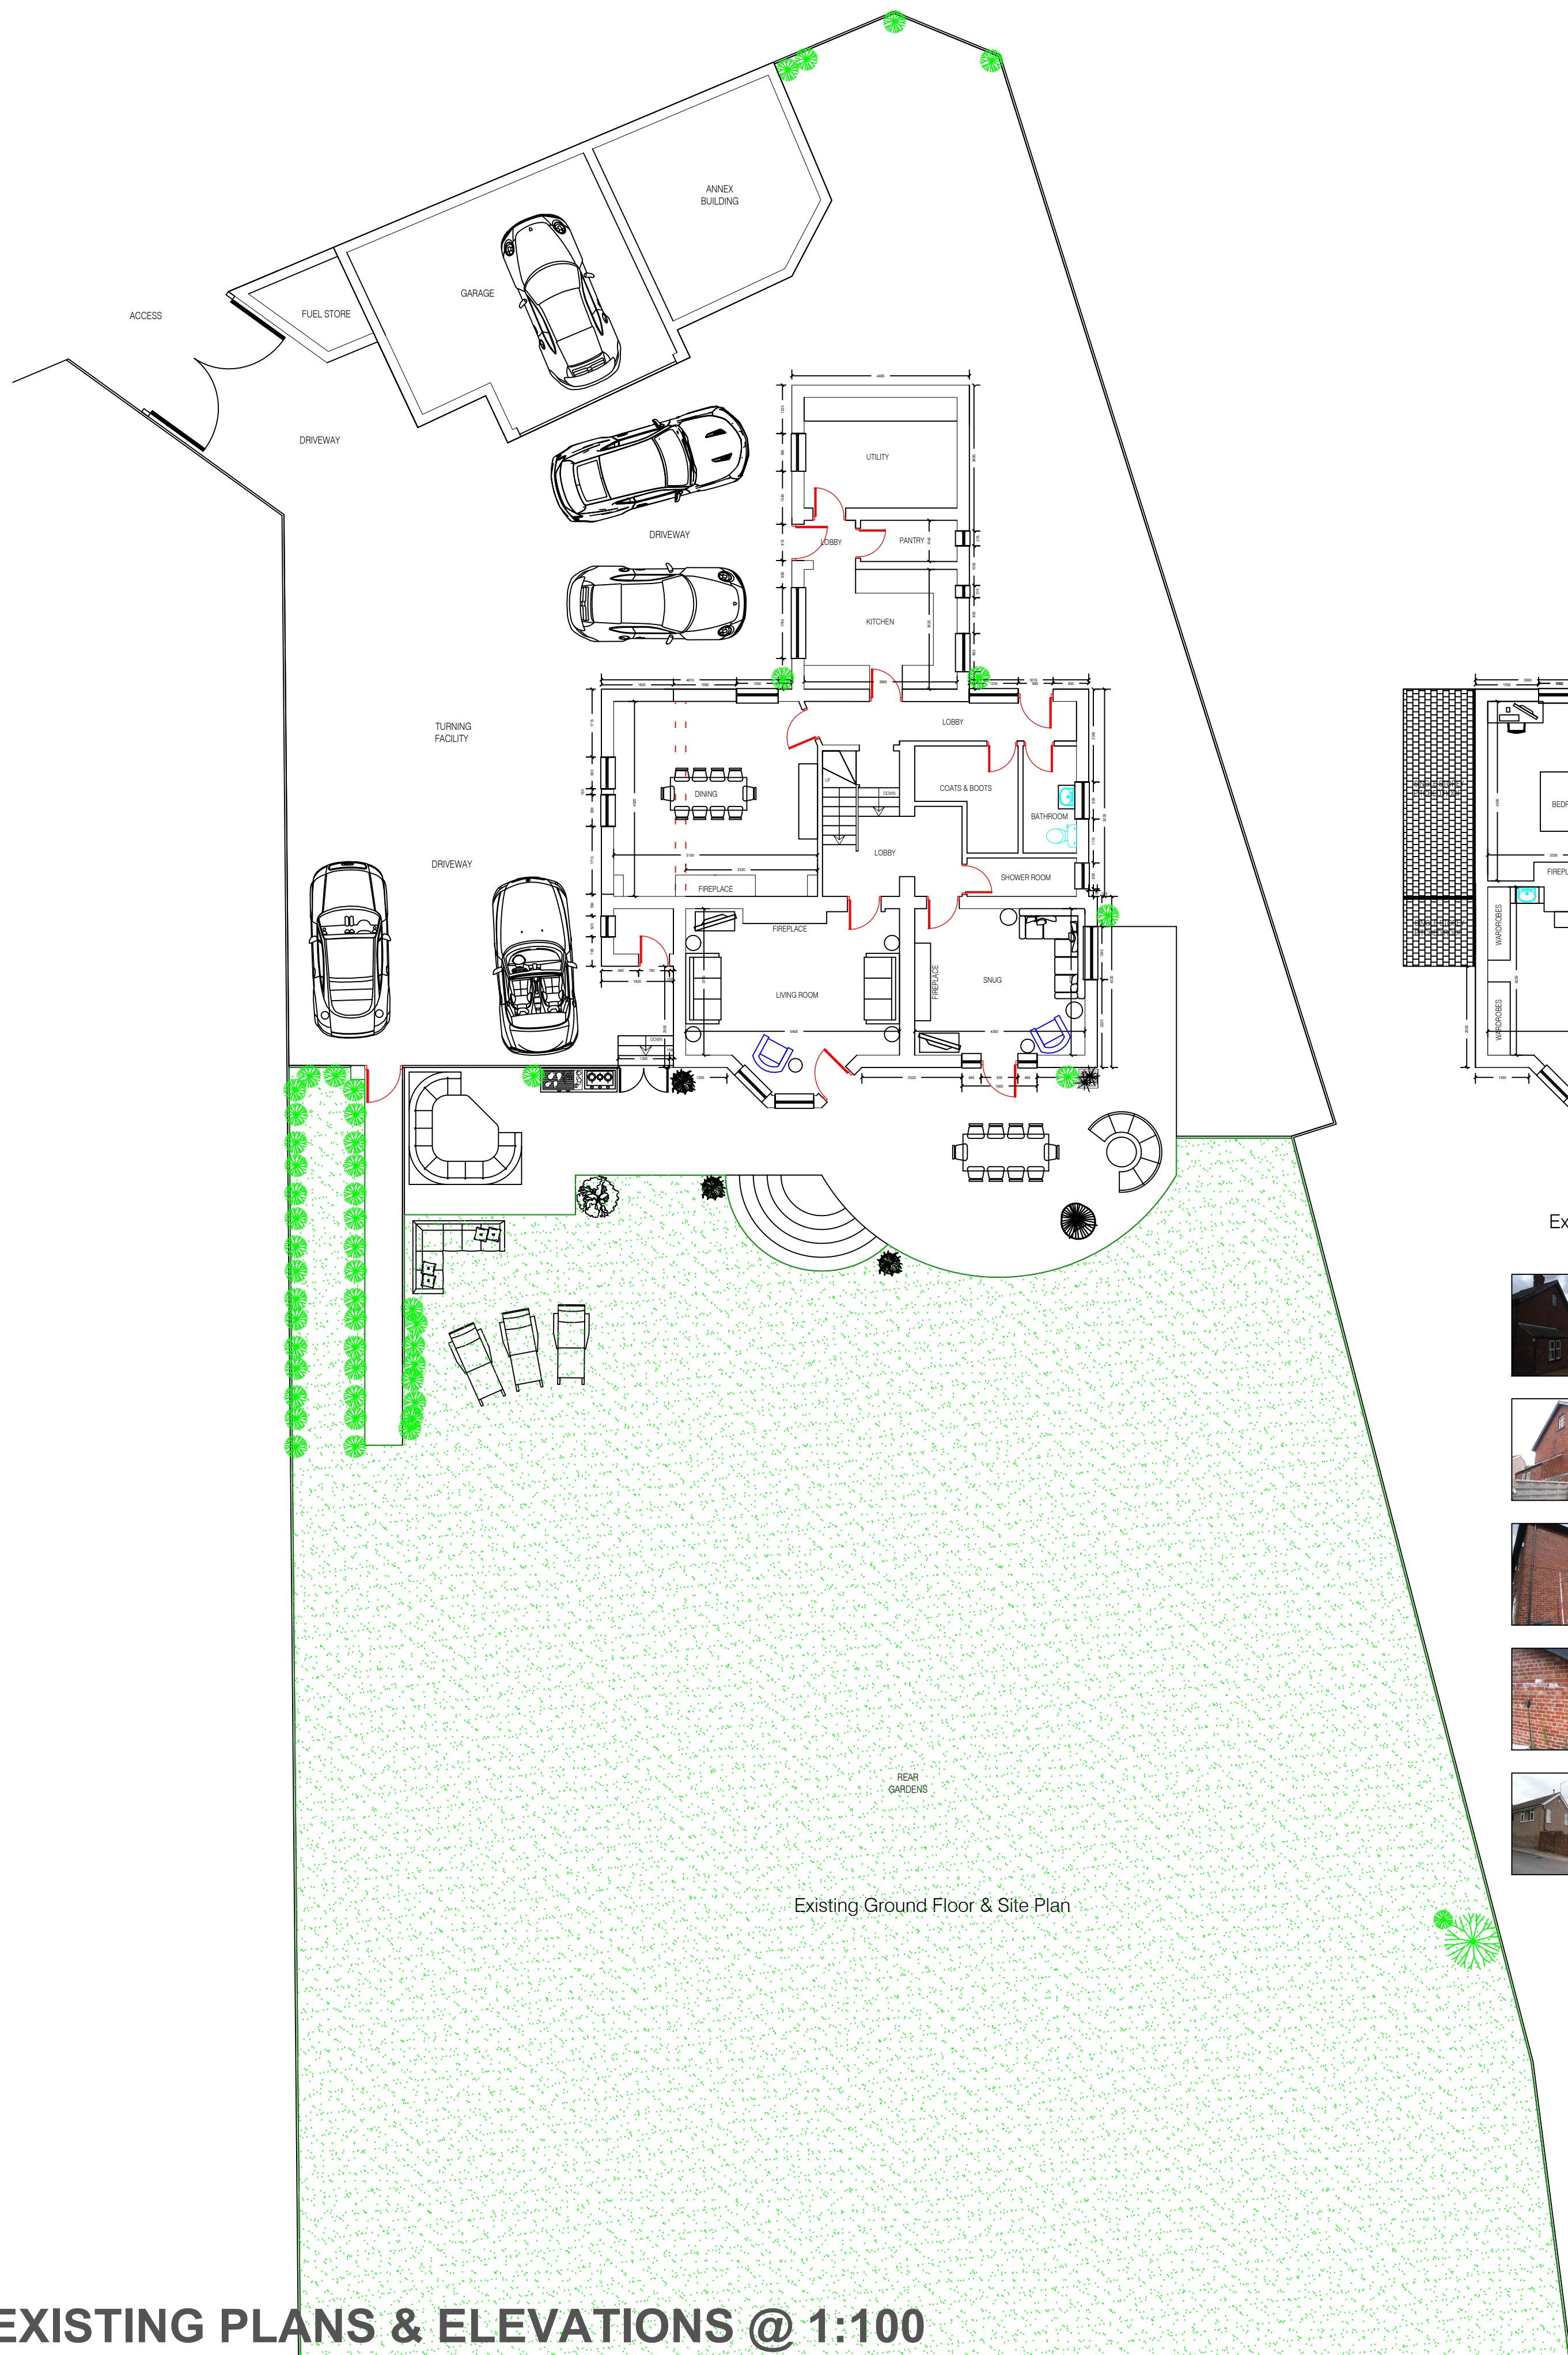

Existing First Floor Plan

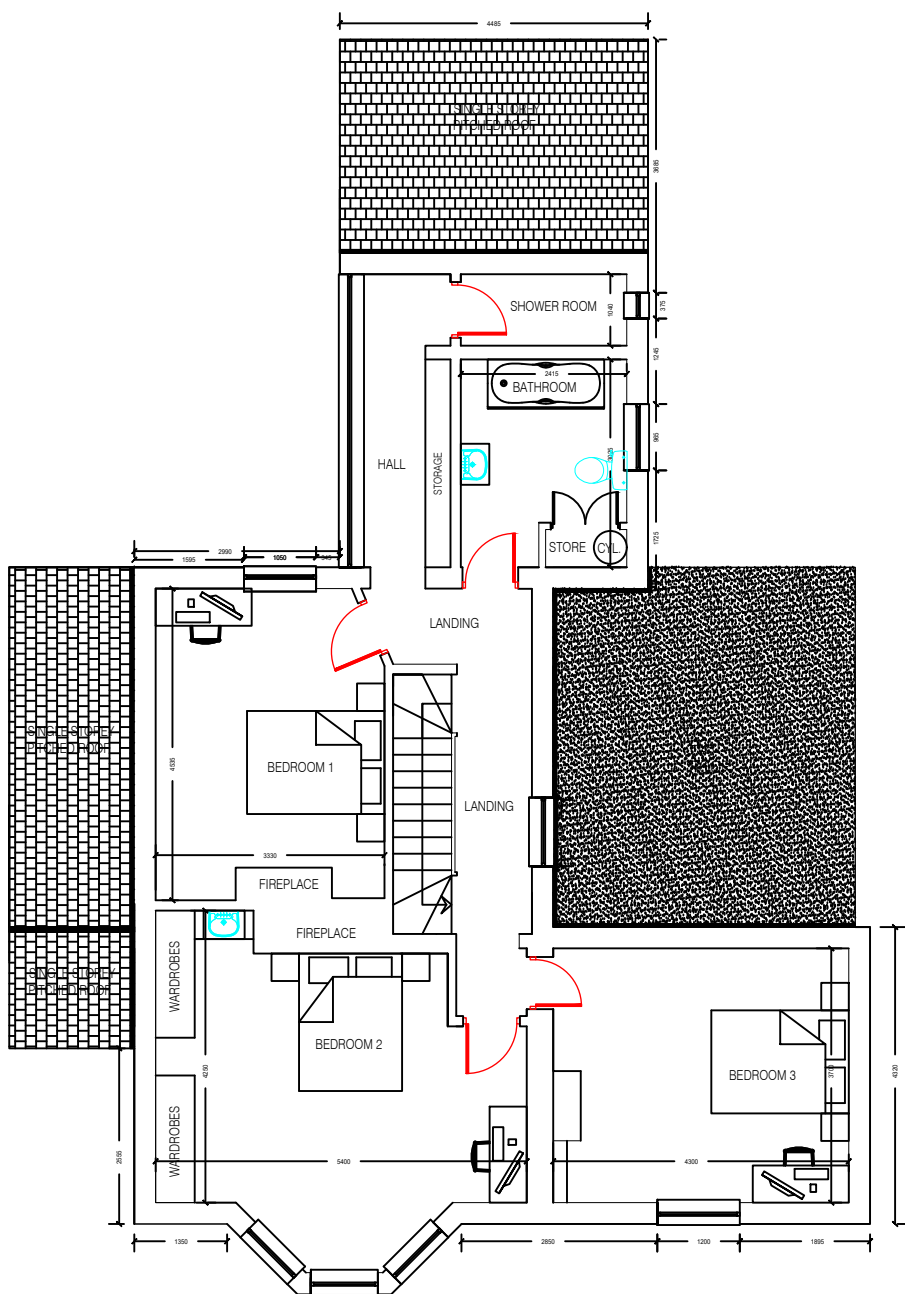

EXISTING PLANS & ELEVATIONS @ 1:100

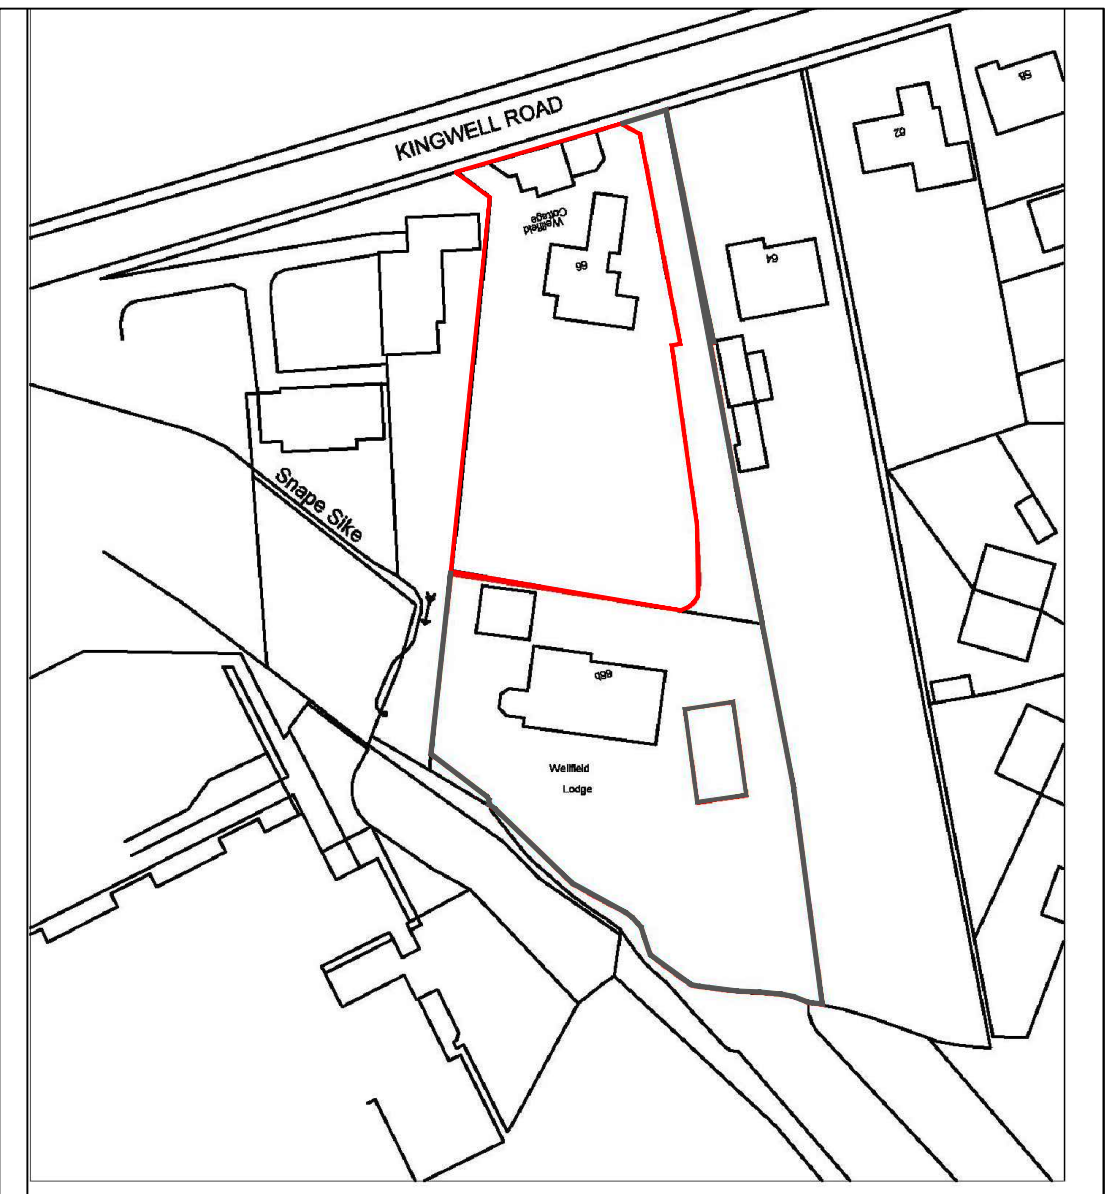

Site location plan  
@1:1250 scale

- Architectural design
- Planning & Building Regulations
- Landscape architecture
- 3D Visualisation & model making

CLIENT  
MR.DALE.CROSSLAND.&  
MISS.KIRSTY.SENIOR

66.KINGWELL.ROAD,WORSBROUGH,  
BARNLEY.SOUTH.YORKSHIRE  
WF9.4PQ

DRAWING OF  
PROPOSED.EXTENSIONS.TO.DWELLING  
TO.SIDES.UPPER.STOREY.&SIDE.2.STOREY  
LOFT.ENLARGEMENT.PART.DEMOLITION  
OF.REAR.SINGLE.STOREY.PARKING.&DRIVEWAY  
IMPROVEMENTS&INTERNAL.ALTERATIONS

EXISTING.PLANS.&.ELEVATIONS

|            |       |              |
|------------|-------|--------------|
| drawing no | rev   | date         |
| DWG-001    | A     | FEB-24       |
| scale      | drawn | checked by   |
| 1:100@.A1  | SMT   | DC.KS        |
|            |       | checked date |
|            |       | FEB-24       |