


ELEVATIONS - Scale 1:100



FRONT ELEVATION

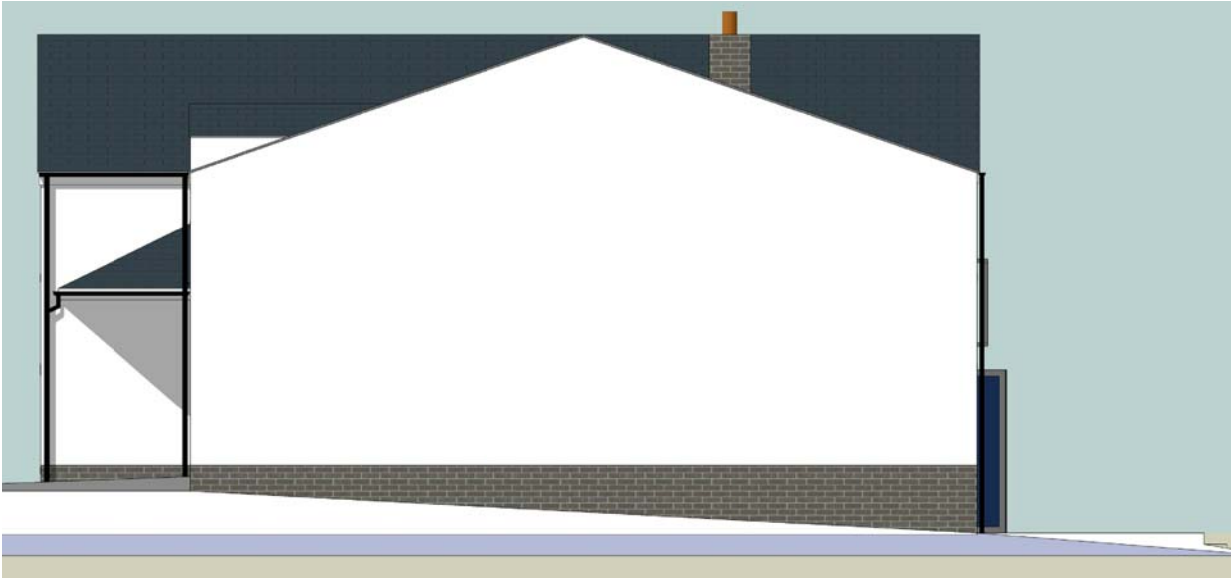


SIDE ELEVATION (R)




REAR ELEVATION



SIDE ELEVATION (L)

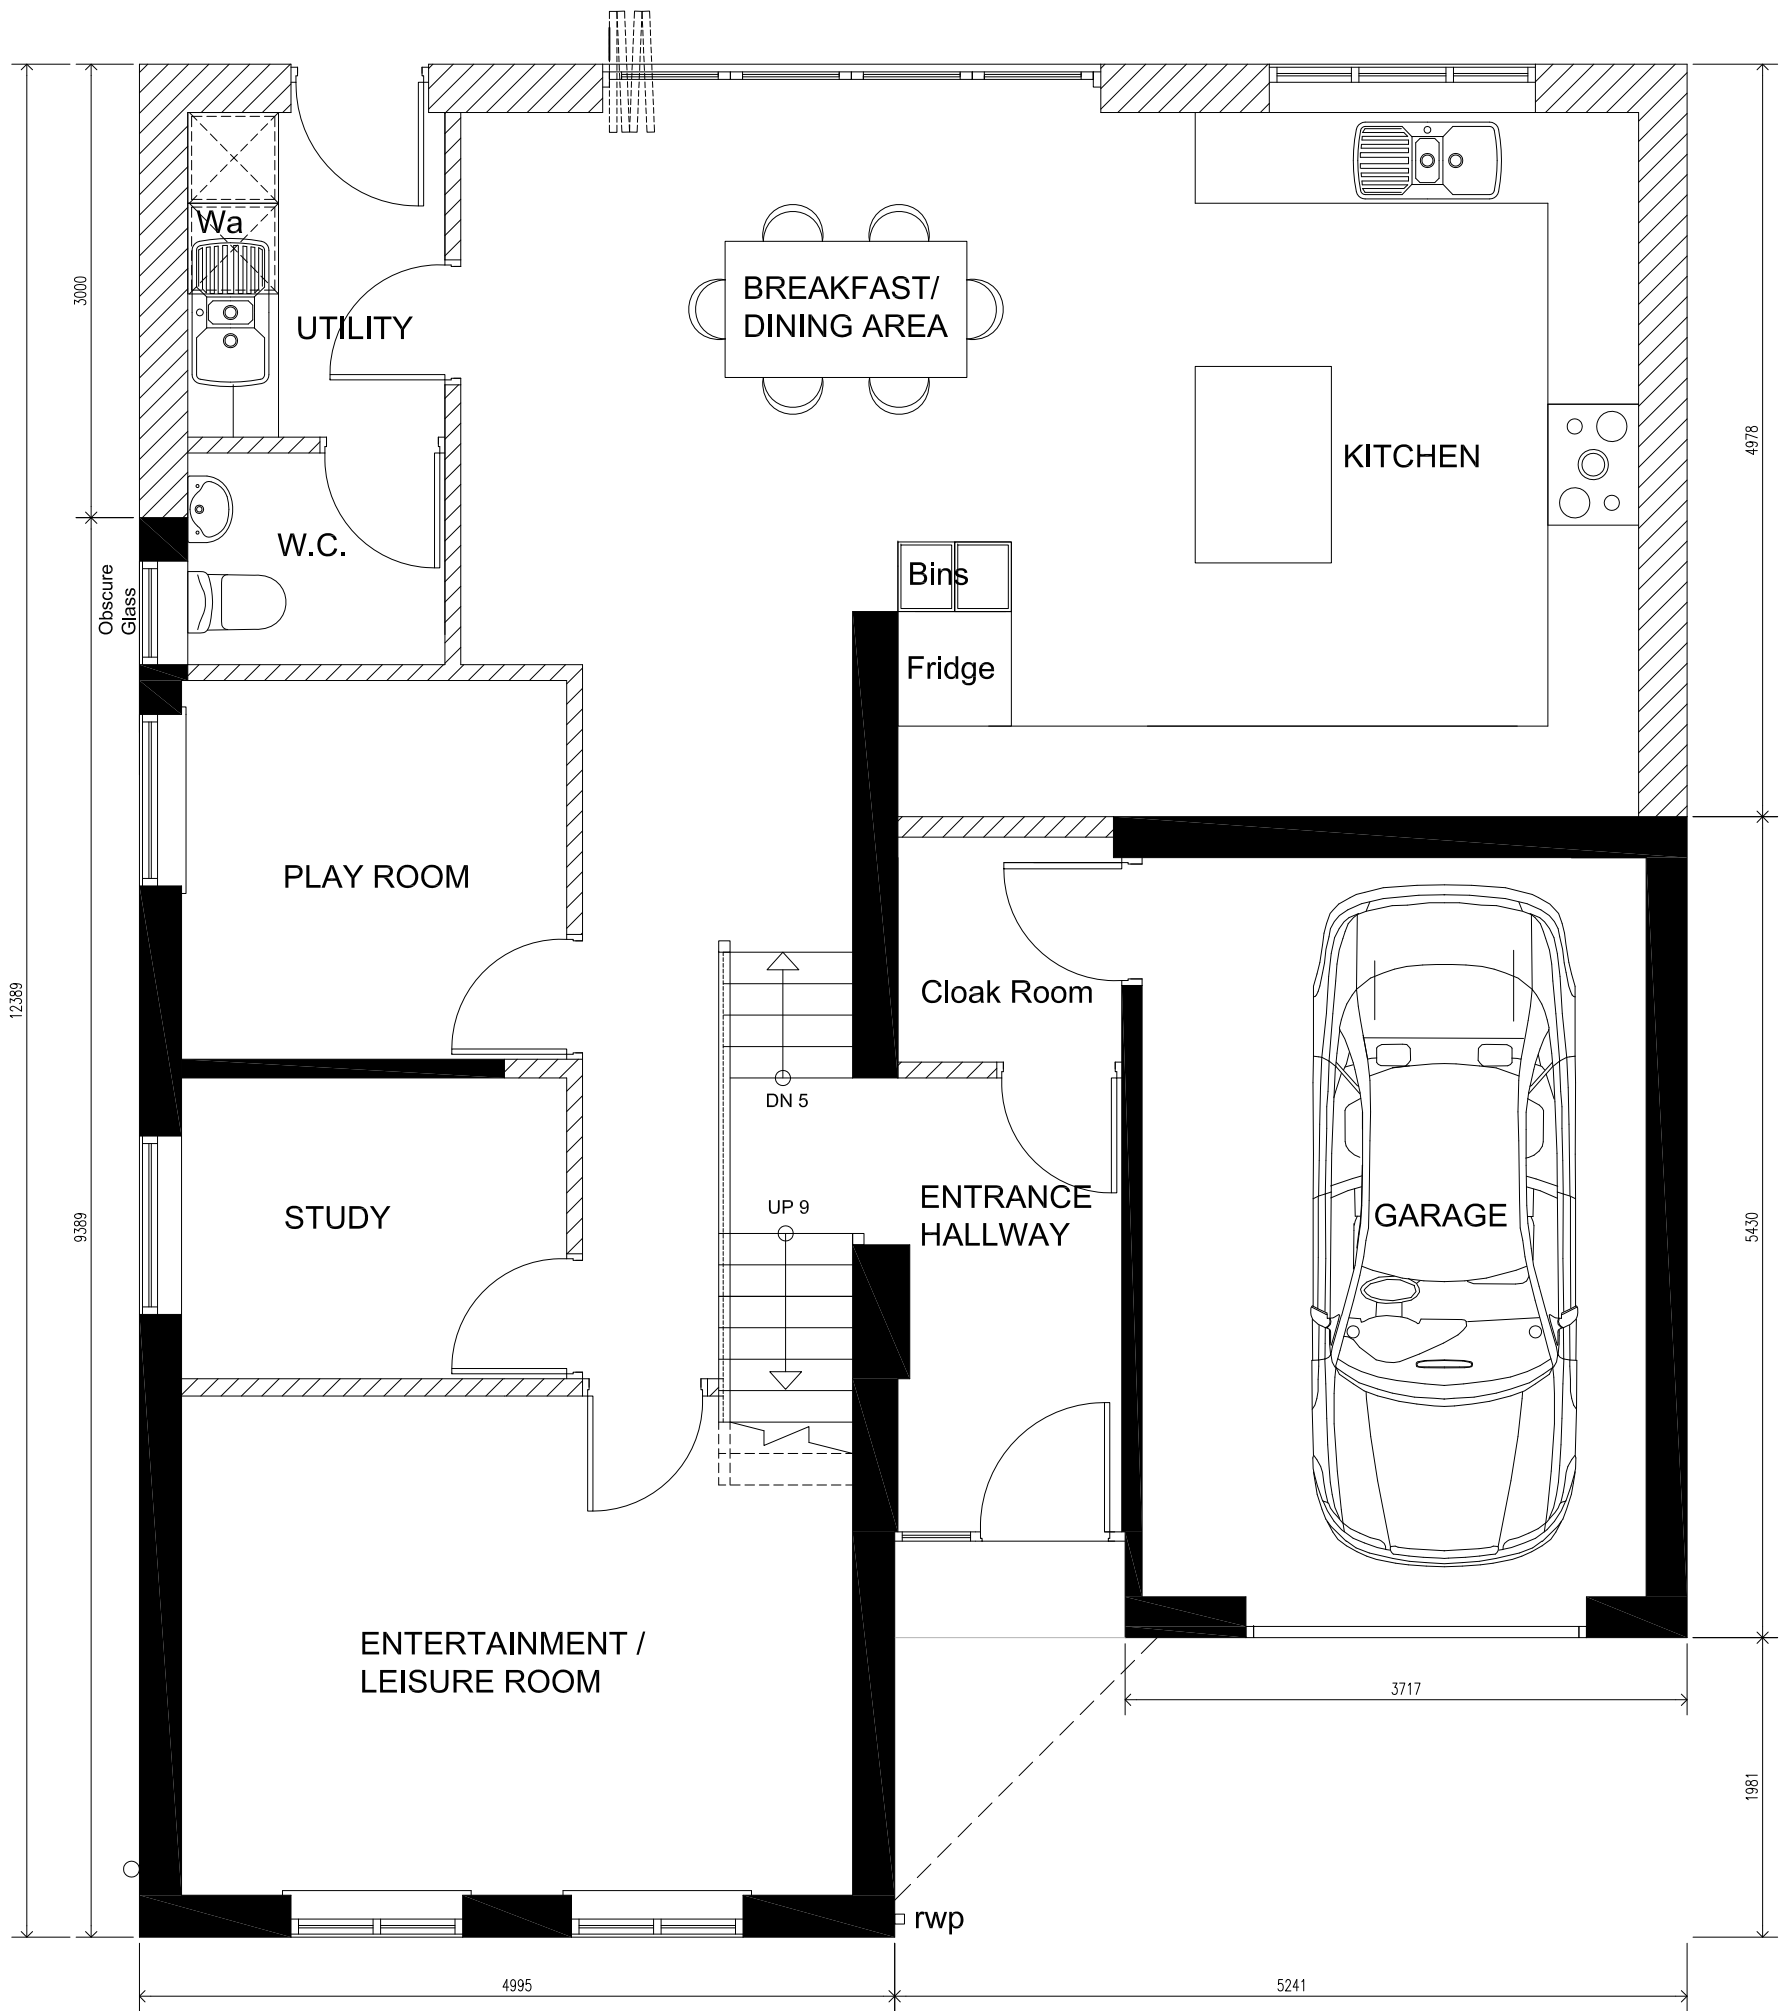

GROUND FLOOR PLAN - Scale 1:50

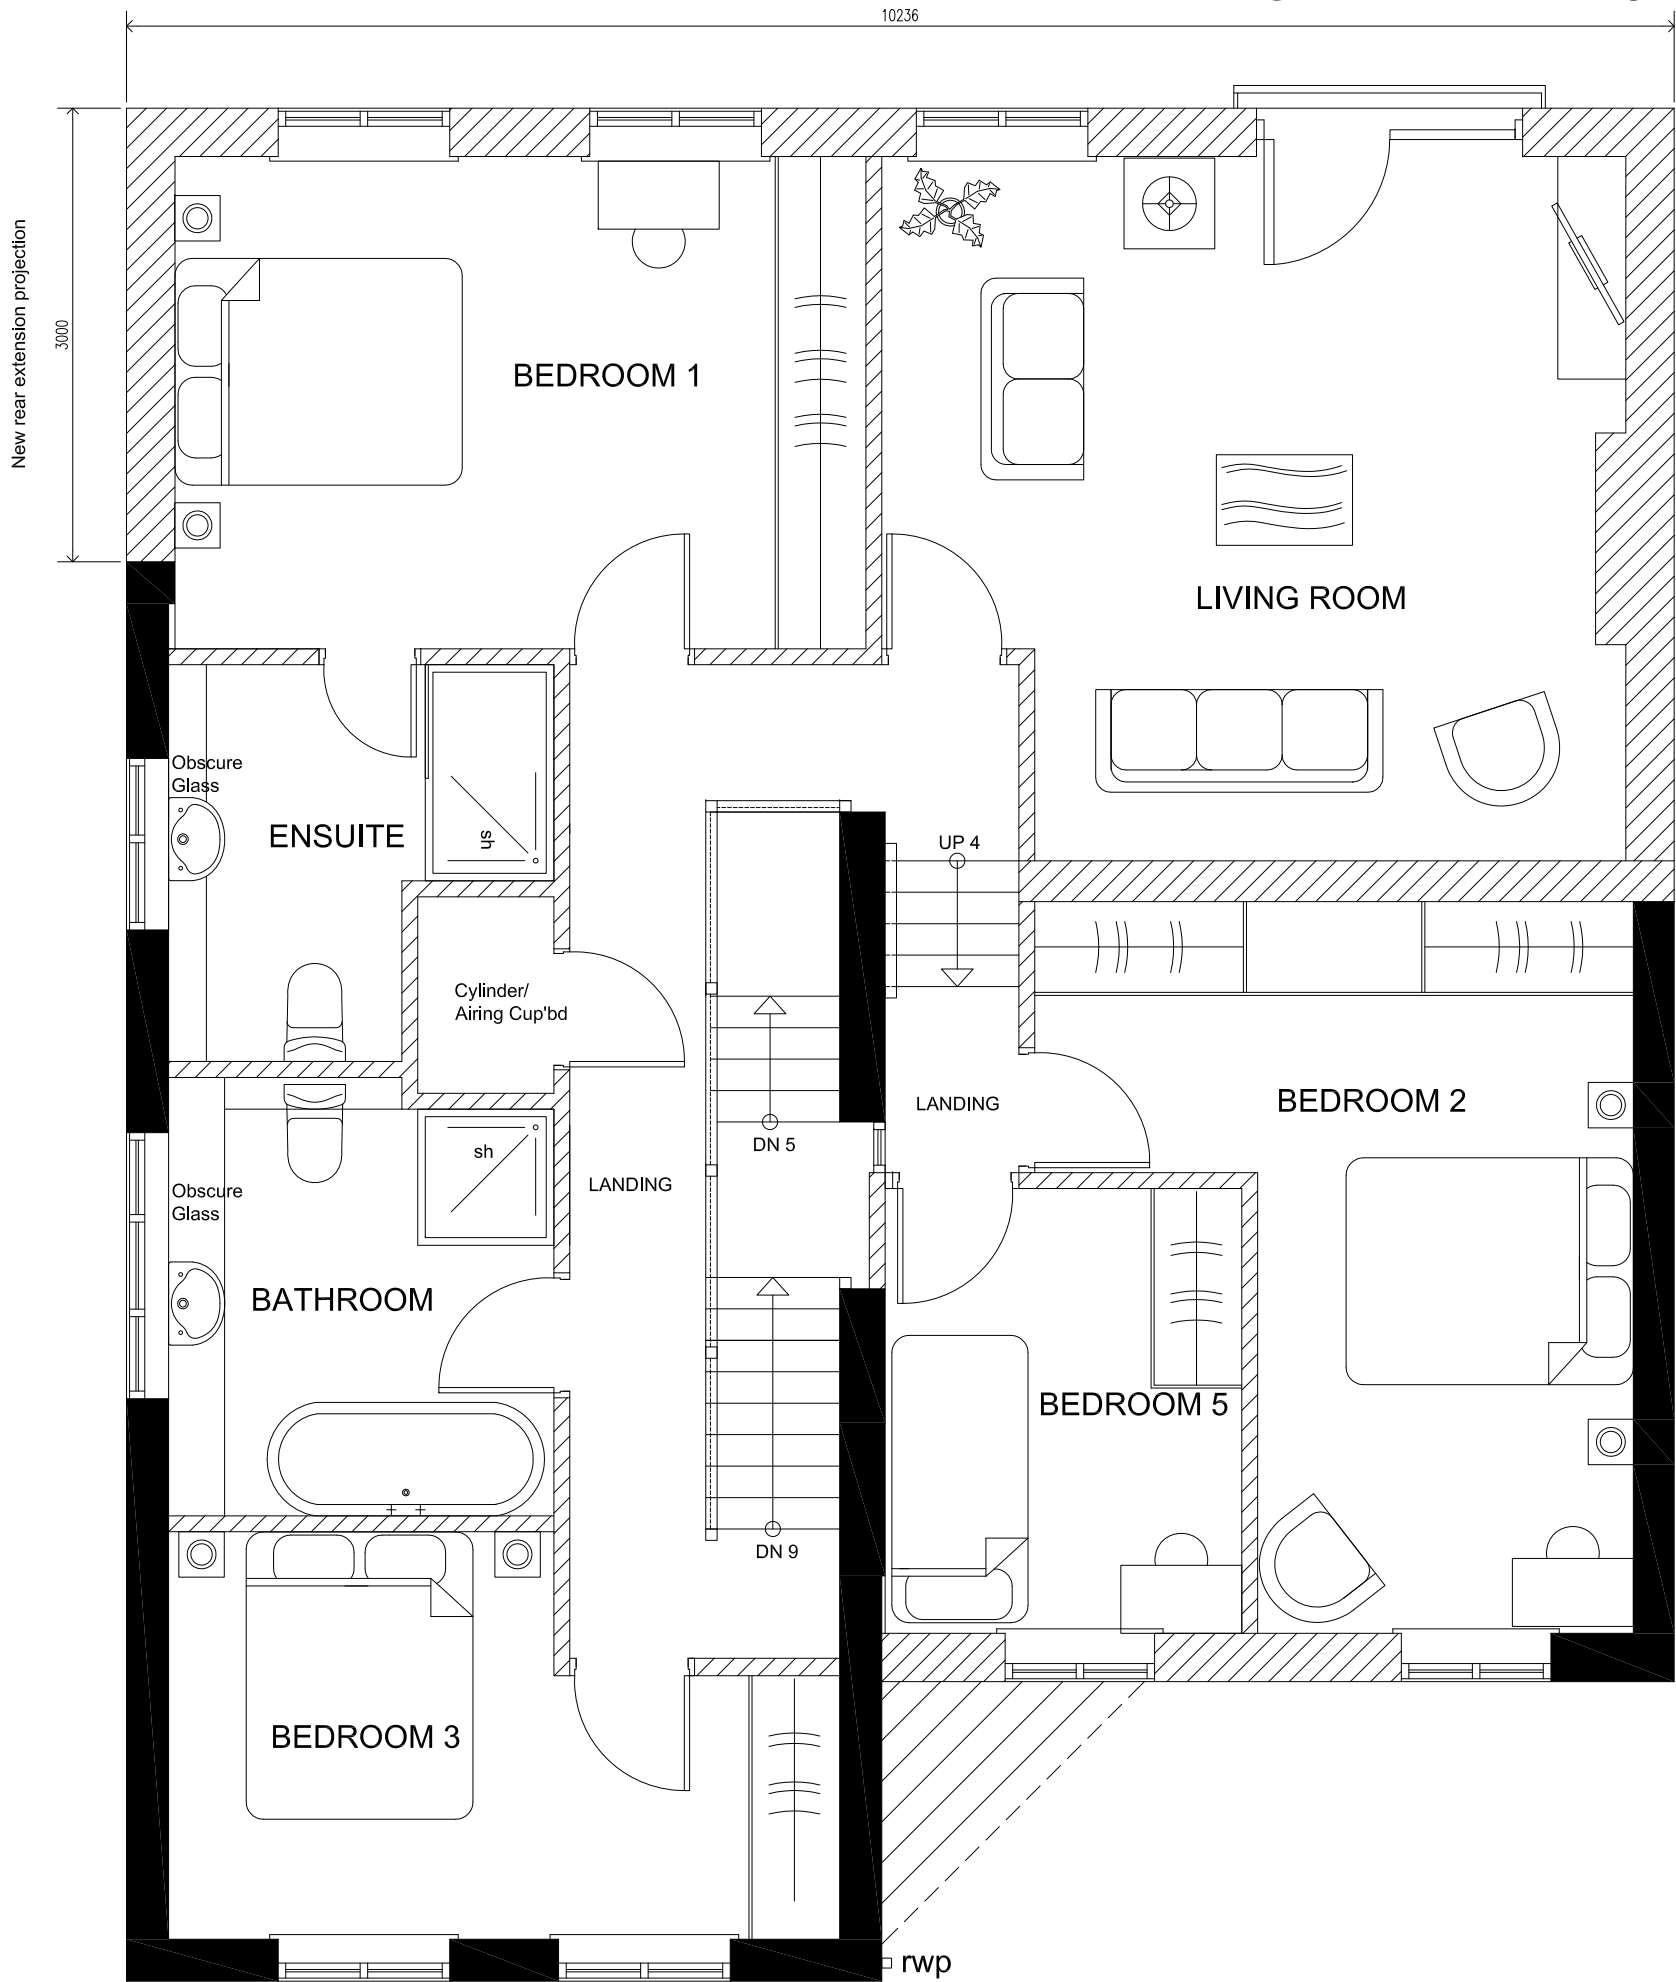

FIRST FLOOR PLAN

Notes:

- Roof:
- To Fibre cement slate look tiles or similar in blue/black colour
- Walls:
- Existing and New walls to be polymer-modified, through-coloured, lightweight mineral render for a one coat application on to external wall with smooth spray textured finish.
- Guttering and fall pipes
- To be Upvc in black colour.
 - Gutters to be "Ogee" style with square fall pipes.
 - Fascias and soffits to be Upvc in white colour finish.

Rev:	Date:	Description:	By:
07762656187	03/07/2013	stevan@drawit.biz	
23		www.drawit.biz	
15		15 Medway Close	
		Barugh Green	
		Barnsley	
		S75 1NY	
Purpose: PLANNING			
Status: PROPOSED			
Dwg of: Layout Plans & Elevations			
Client: Mr. S. Shaw			
Site Address: 1 Halth Head Road, Hoylandswaine			
Sheffield, S36 7LY			
Project: Proposed rear and side two storey and single storey extensions			
Drawn by: SH	Date: 03/07/2013	Rev:	
Scale: As Shown	Dwg No: 1309_104		