



Drawing No.	Rev No.
MSM001 -005	

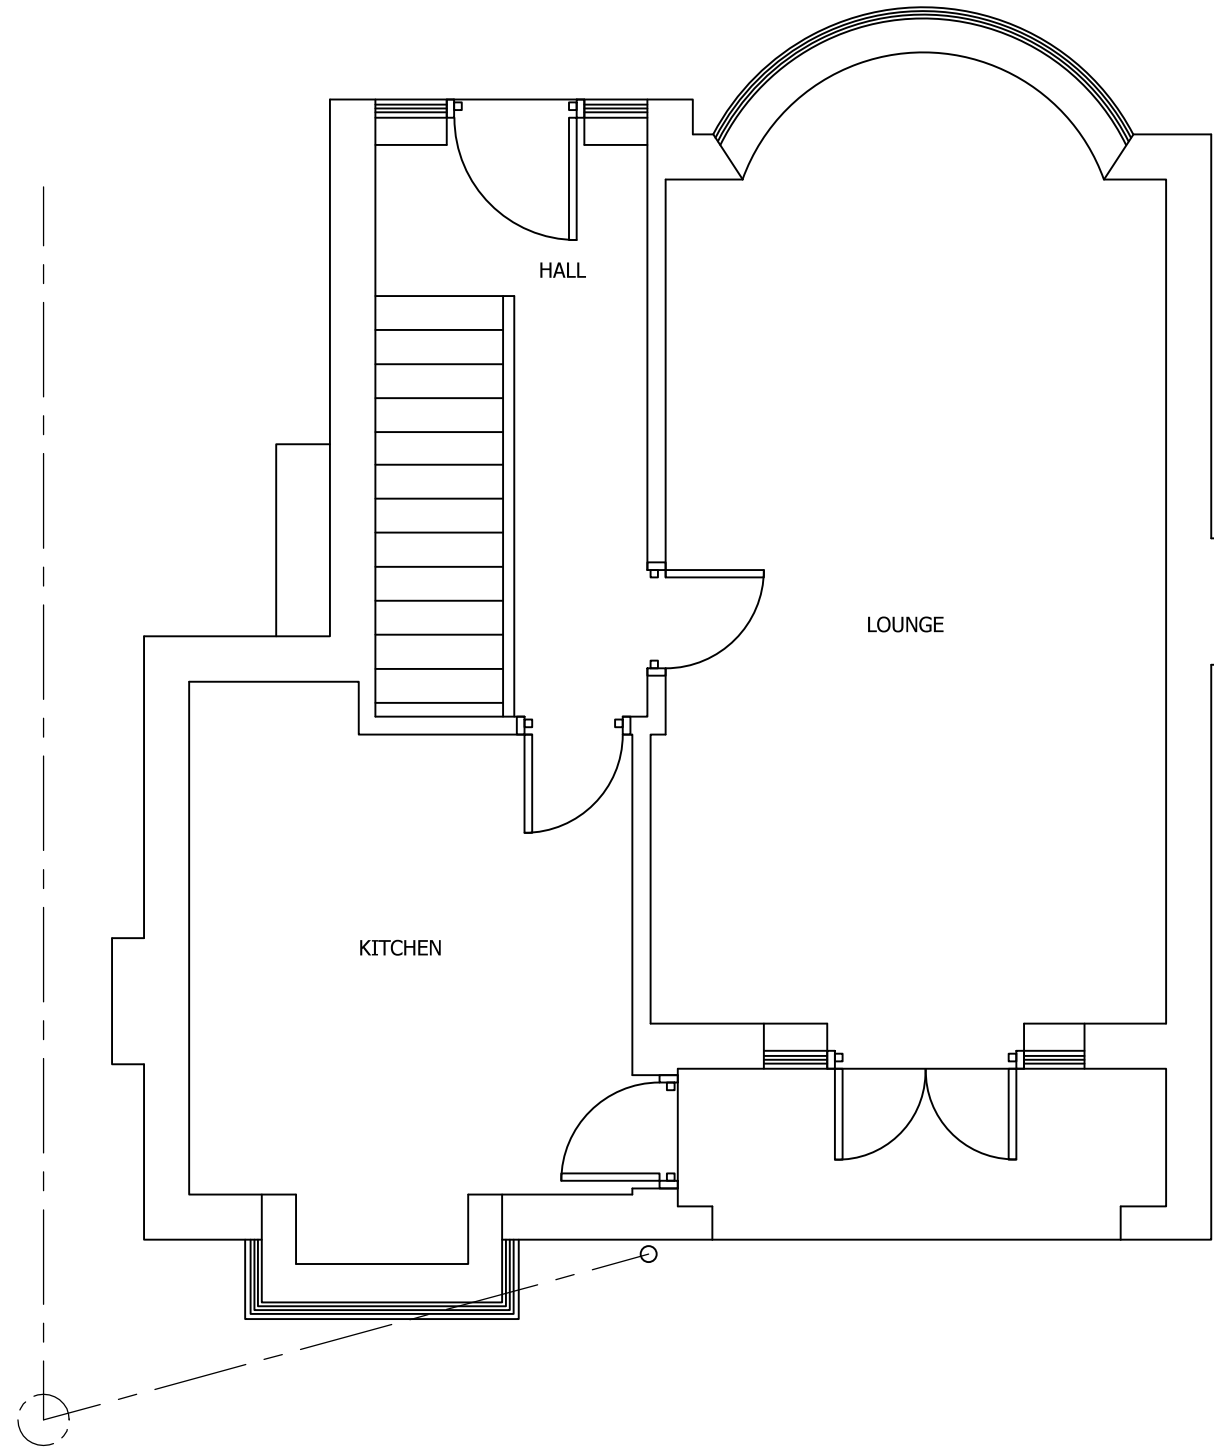

EXISTING GROUND FLOOR PLAN
SCALE 1:50 AT A3

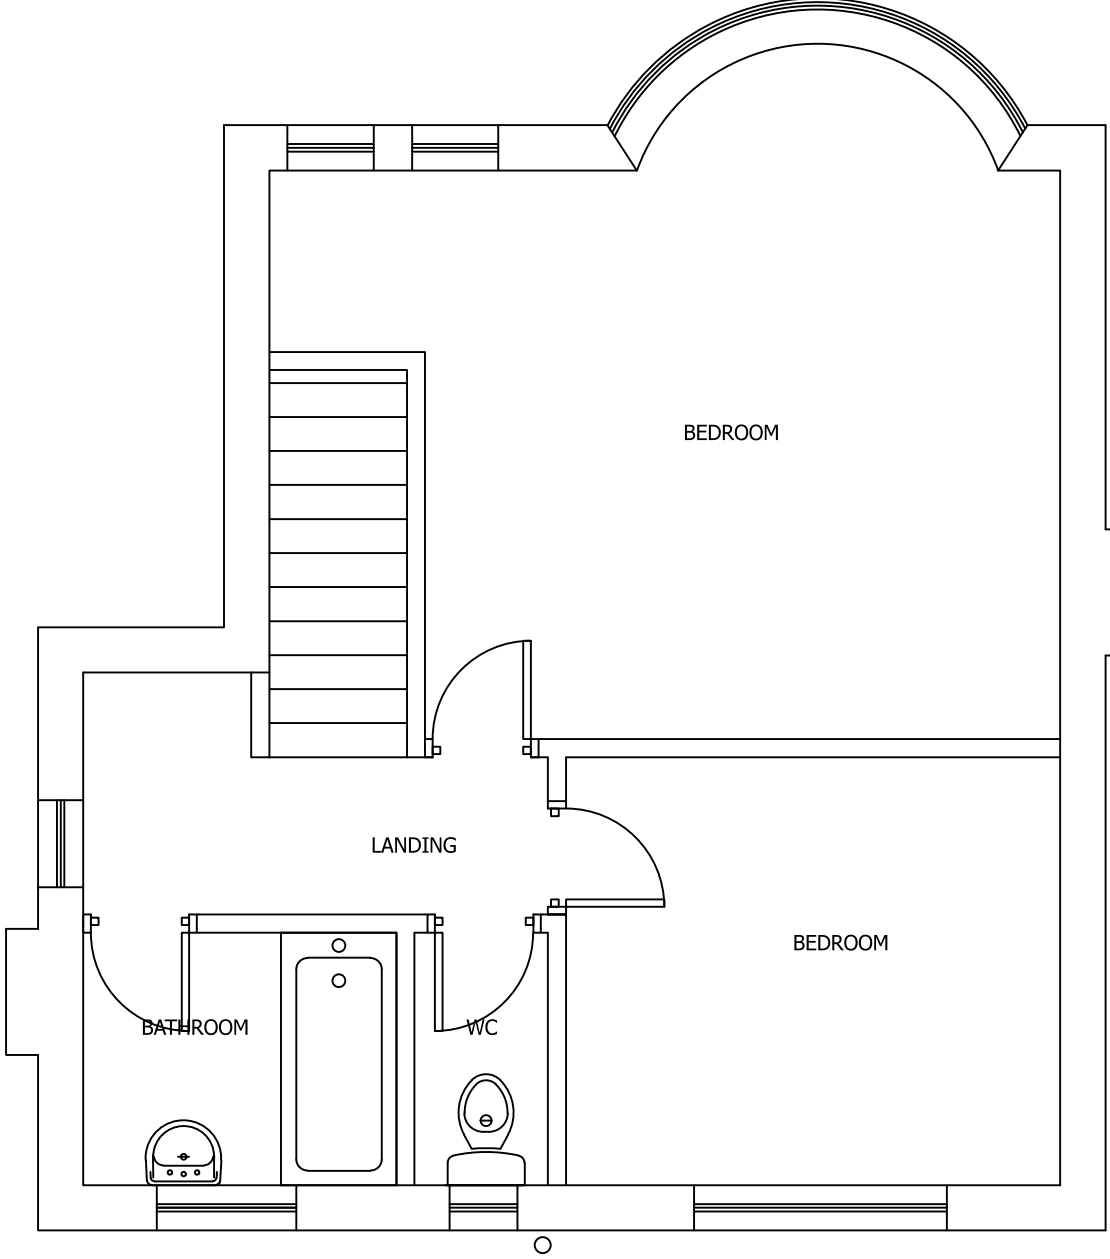

EXISTING FIRST FLOOR PLAN
SCALE 1:50 AT A3

DO NOT SCALE: Contractor to check all dimensions and report any omissions or errors

NOTES

Rev	Description	By	Chk	App	Date
-----	-------------	----	-----	-----	------

JRB DESIGNS Ltd
1 Saville Road
Cudworth
Barnsley
S72 8LT
Tel: 01226 383542
Fax: 01226 380078
Mob: 07970 541192
Email: john@jrbdesigns.co.uk

This drawing is copyright. © jrbdesigns Ltd.

Client
MR S MACHIN

Drawing Title
EXISTING PLANS

Address
**MARILYN BARNSELY ROAD
DODWORTH
BARNSELY
S75 3JU**

Project Title:
**PROPOSED TWO STOREY REAR
EXTENSION & DETACHED GARAGE**

Purpose of Issue:
PLANNING

Drawing Status
FIRST ISSUE

Scale at A3 AS SHOWN	Drawn By JRB	Date 08/04/2015
Checked By	Date 08/04/2015	Approved By Date 08/04/2015

Project No. MSM001	Drawing No. 005	Revision -
------------------------------	---------------------------	----------------------

APPROVAL ☒ INFORMATION ☐ TENDER ☐ CONTRACT ☐ CONSTRUCTION ☐