



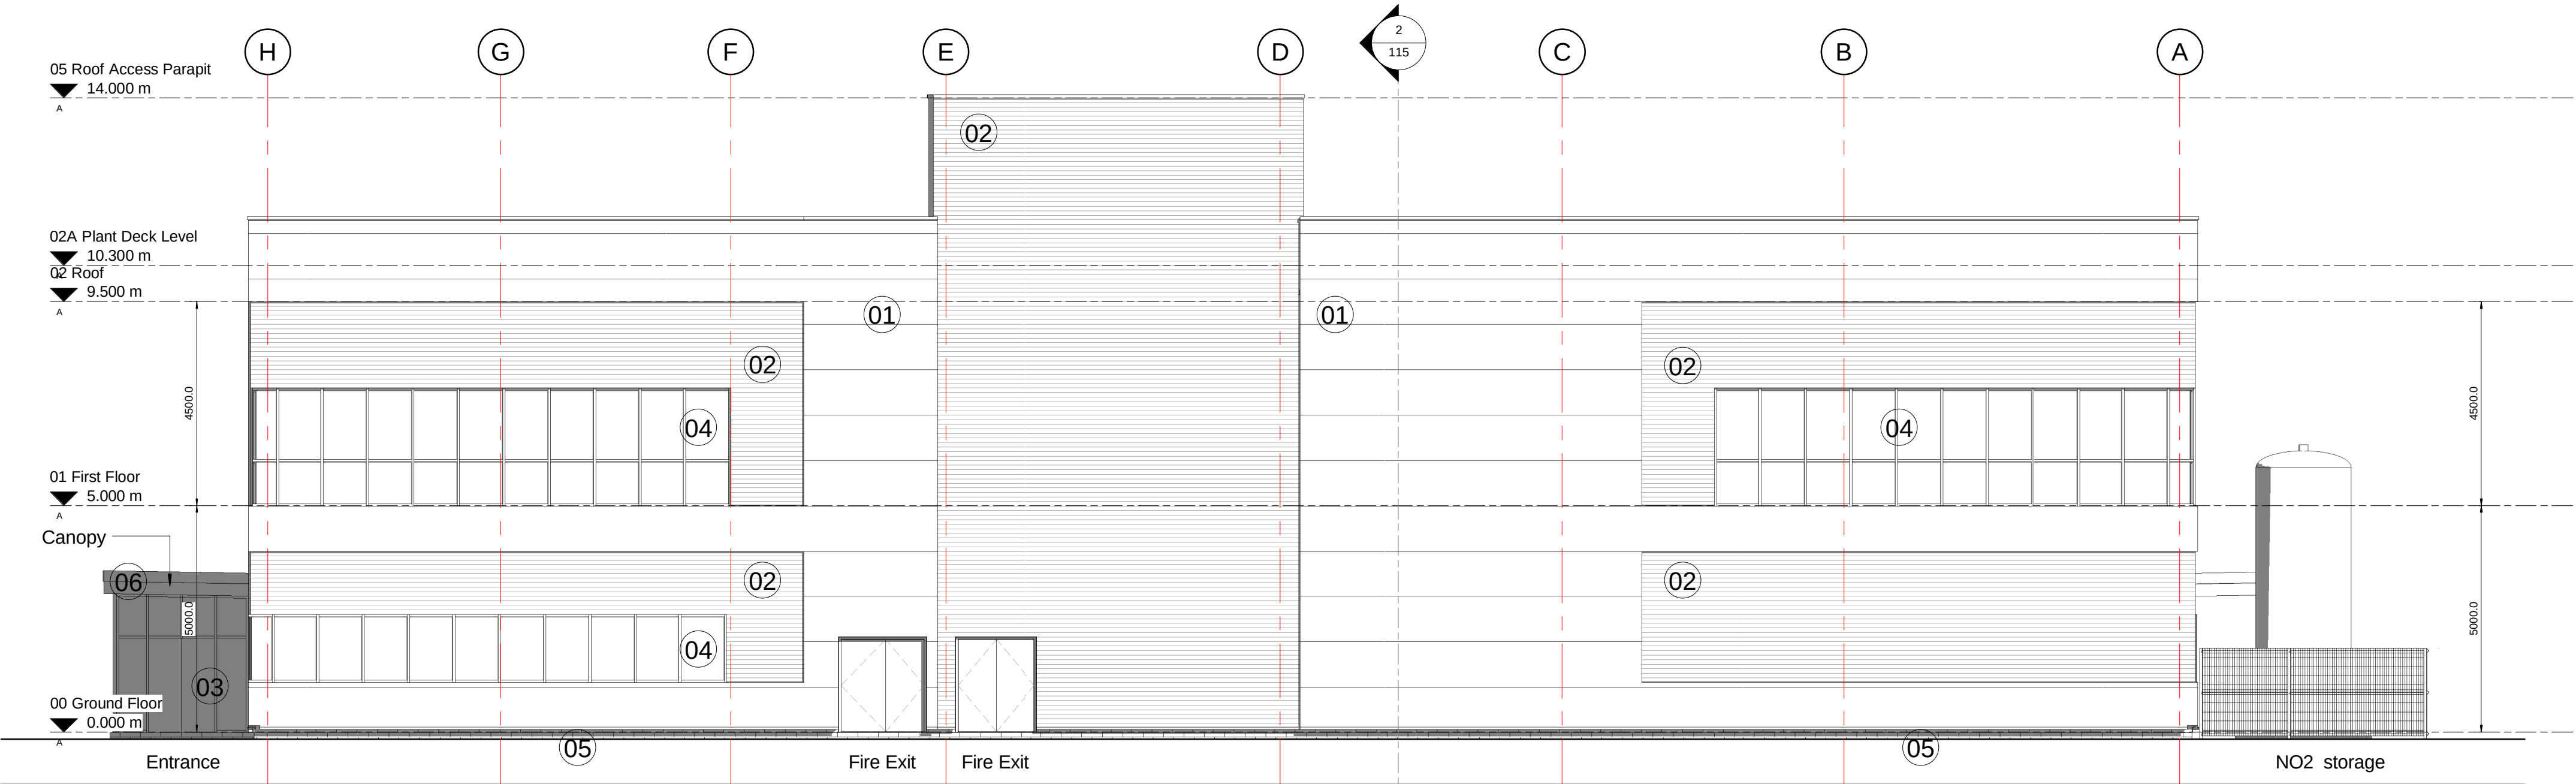


Proposed Side Elevation 2  
1 : 100

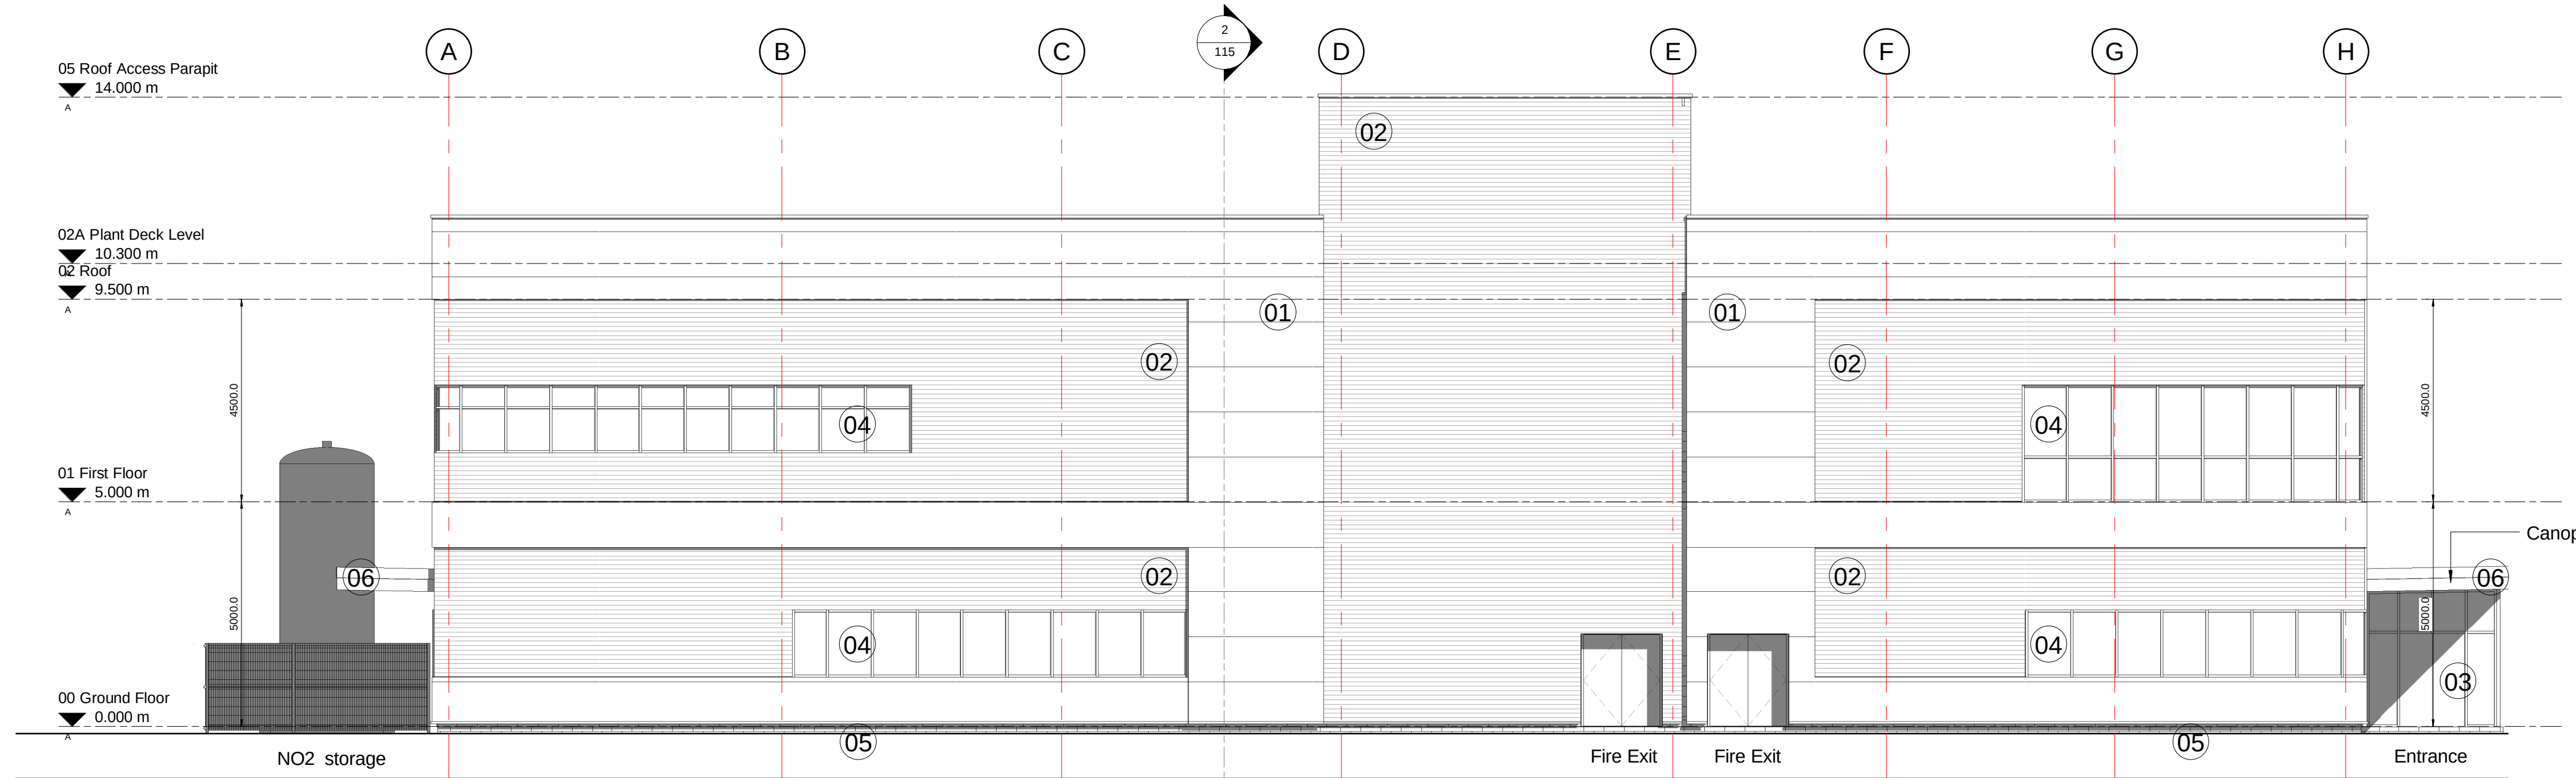


Proposed Side Elevation 1  
1 : 100

External Materials Specification:


- 01 Micro rib cladding - Kingspan KS900 MR insulated cladding (long span, lightweight, steel sandwich panel cladding system for concealed fixing).  
Colour - HPS200 coated Silver RAL 9006
- 02 Euroclad 50-1000 HR profile (laid horizontally).  
Colour - HPS200 coated Ardenne RAL 7022
- 03 P.P.C. aluminium thermally broken double glazed doors & screens to include low e-coating to all glazing.  
Colour - Black Grey RAL 5002
- 04 P.P.C. aluminium thermally broken double glazing to include low e-coating to all glazing.  
Colour - Black Grey RAL 5002
- 05 Brickwork plinth  
Colour - Atlas Smooth Blue
- 06 Lightweight canopy (PPC RAL 7016).

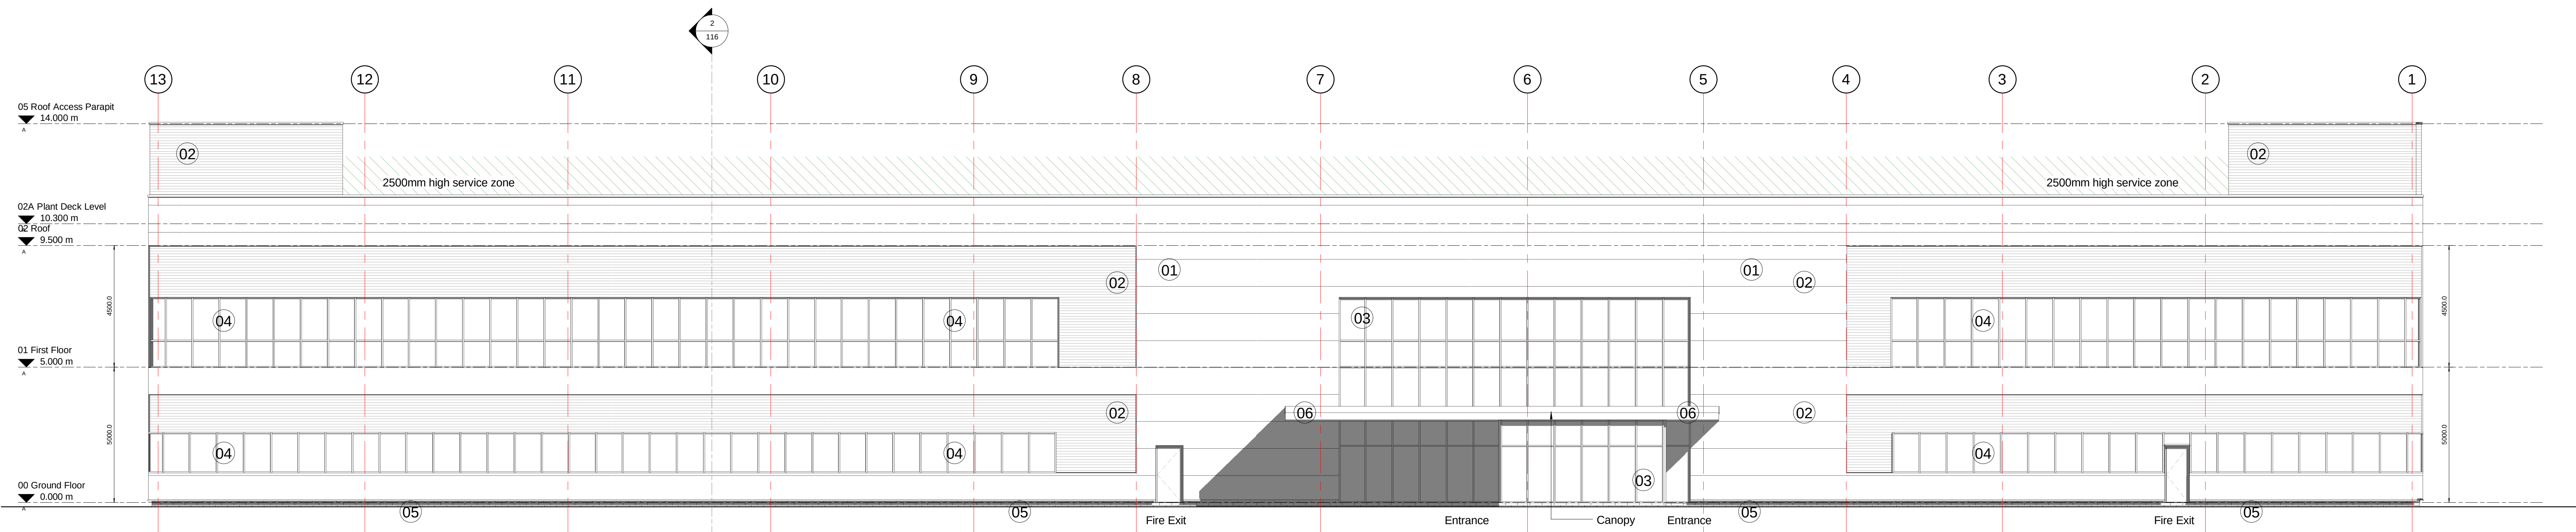

Proposed Front Elevation  
1 : 100

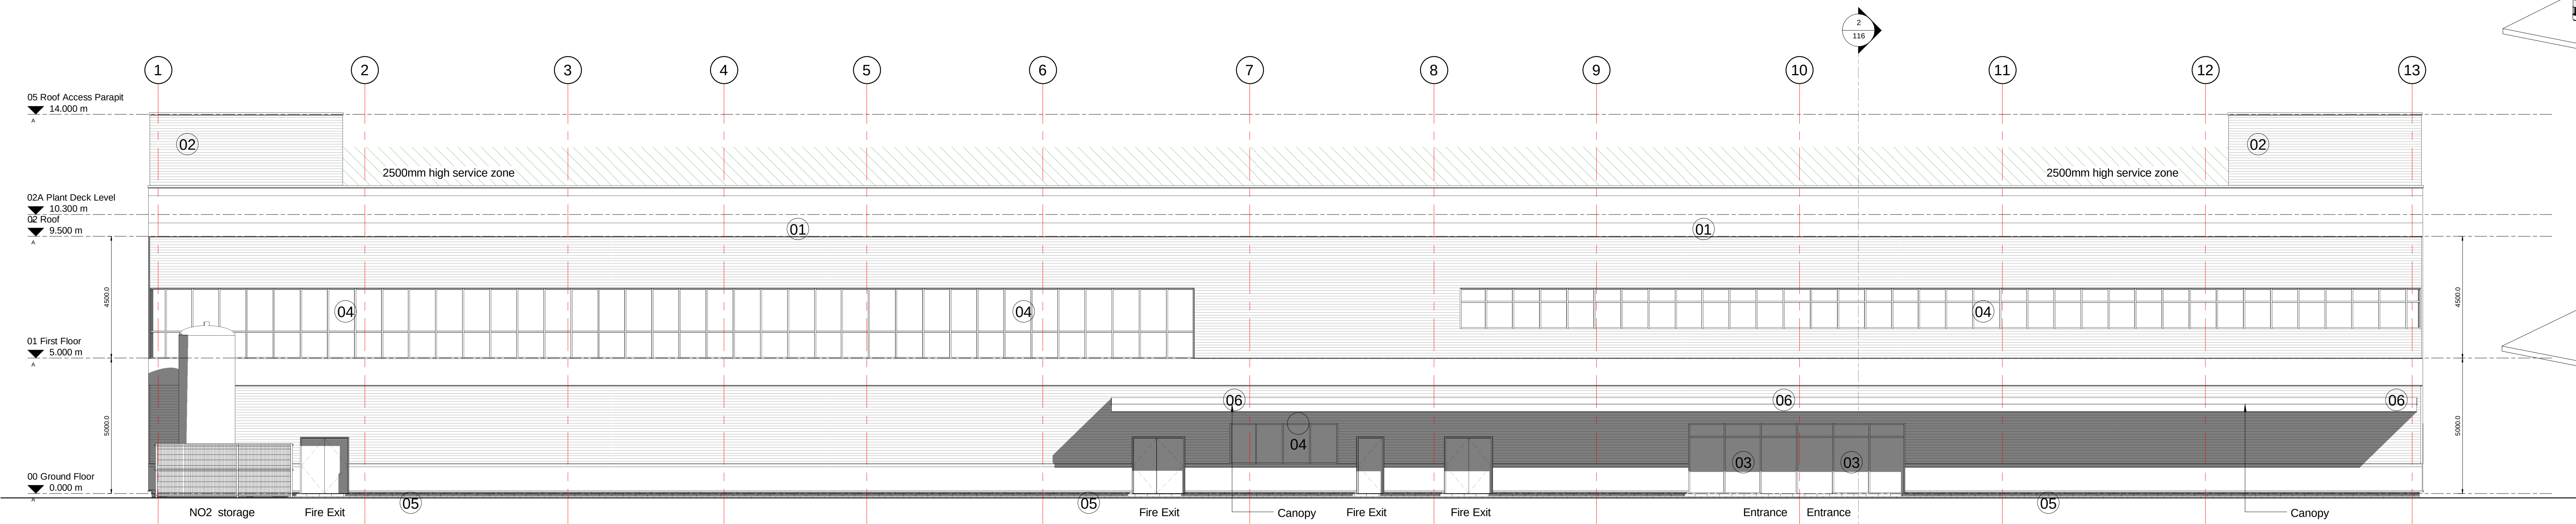

Proposed Rear Elevation  
1 : 100

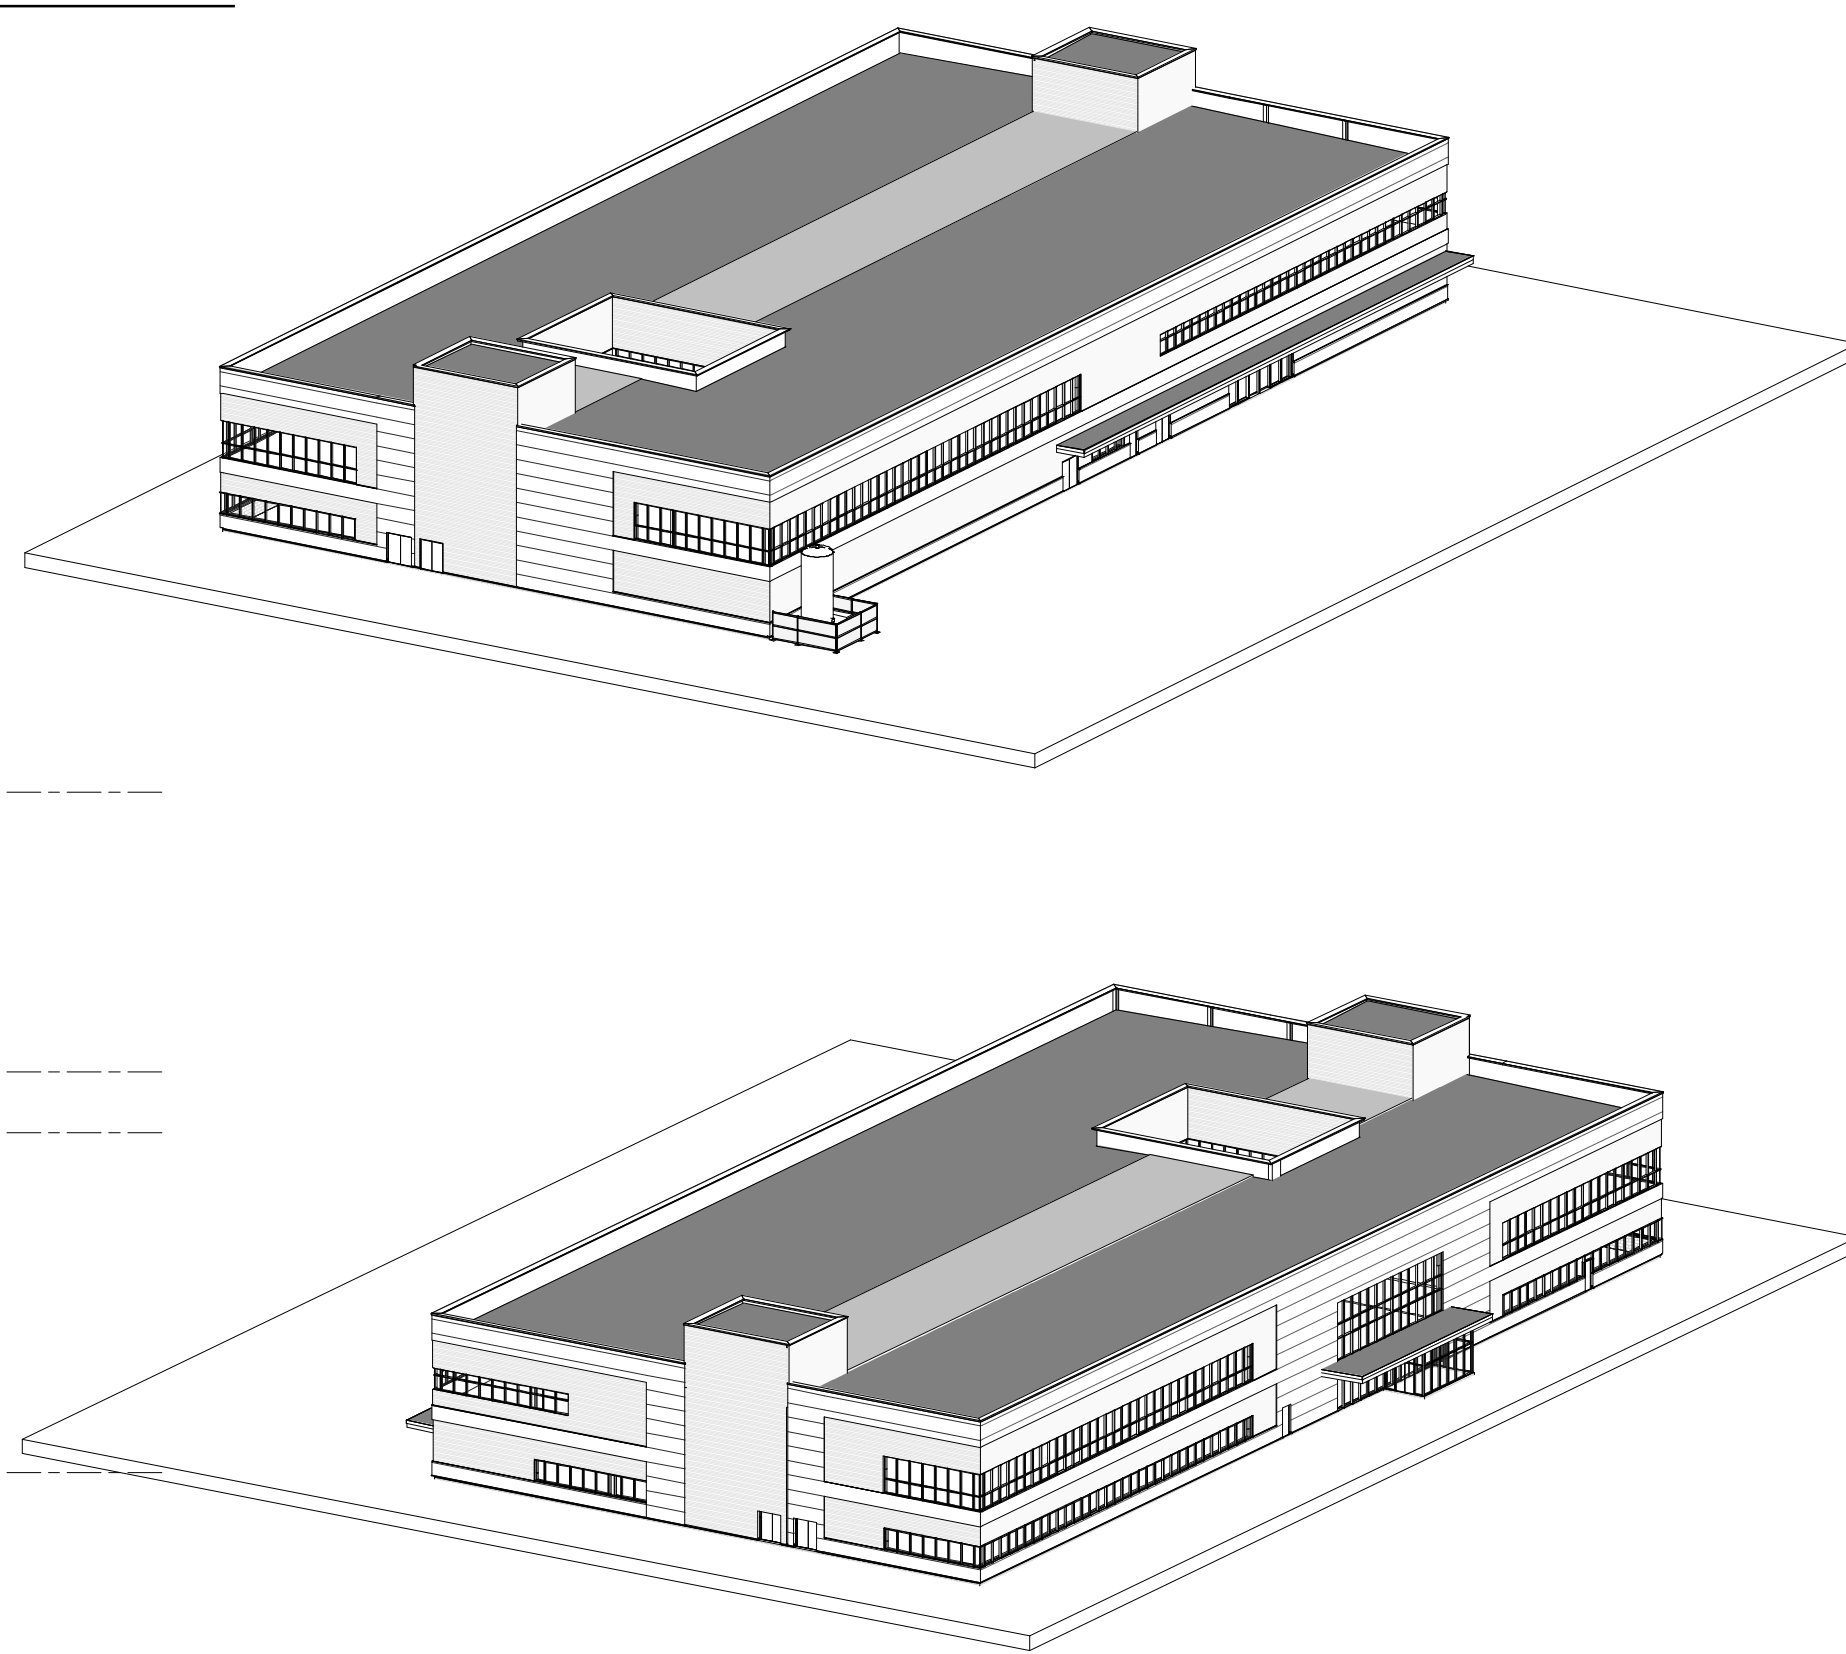

|               |                               |             |     |        |                                                                  |                                                        |                 |                                                    |                 |                                   |                 |                                                       |                 |                                   |
|---------------|-------------------------------|-------------|-----|--------|------------------------------------------------------------------|--------------------------------------------------------|-----------------|----------------------------------------------------|-----------------|-----------------------------------|-----------------|-------------------------------------------------------|-----------------|-----------------------------------|
| Project Title | NHS Blood & Transplant Centre | Client      | CDP | Status | Planning                                                         | Scale                                                  | 1 : 100         | Drawing Size                                       | A0              | Down By                           | Author          | Checked By                                            | Checker         | Date                              |
| Drawing Title | Proposed Elevations           | 14120 - 117 | Rev | A      | 1:20 - John Smith, Registered Architect, 1111 1234, 01234 567890 | Canopies Warehouse, 77 Dale Street, Manchester, M1 1JG | T: 0161 2388555 | The Old Rectory, 79 High Street, Newport, NP23 5AA | T: 01692 511277 | 101 London Road, Reading, RG1 1JF | T: 0118 9507000 | 10 Green Court, 15 Christopher Place, London, W10 1JZ | T: 0207 489 025 | THE HARRIS PARTNERSHIP ARCHITECTS |

This drawing is copyright and may not be reproduced or used in any form without written authority. Do not scale off the drawing.