

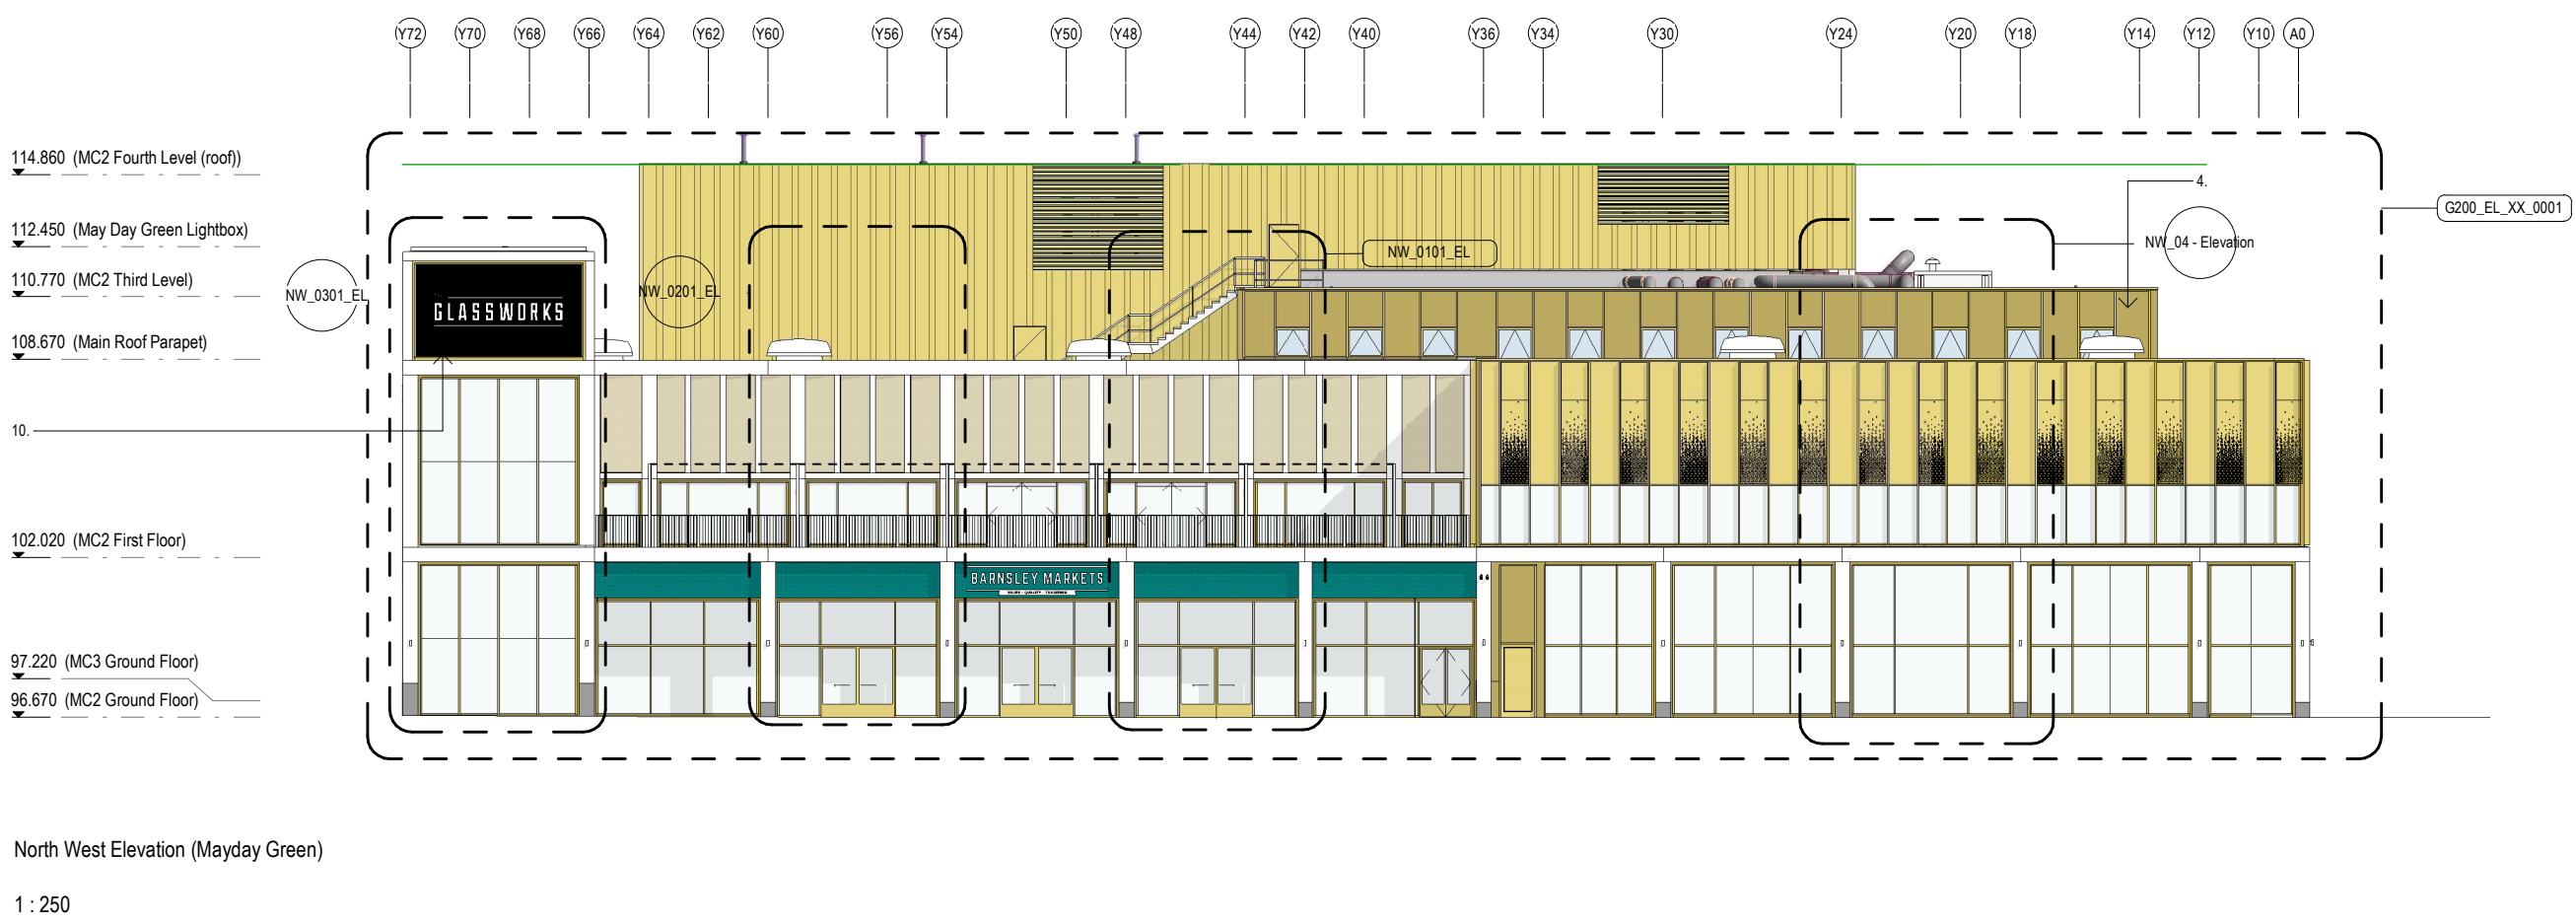
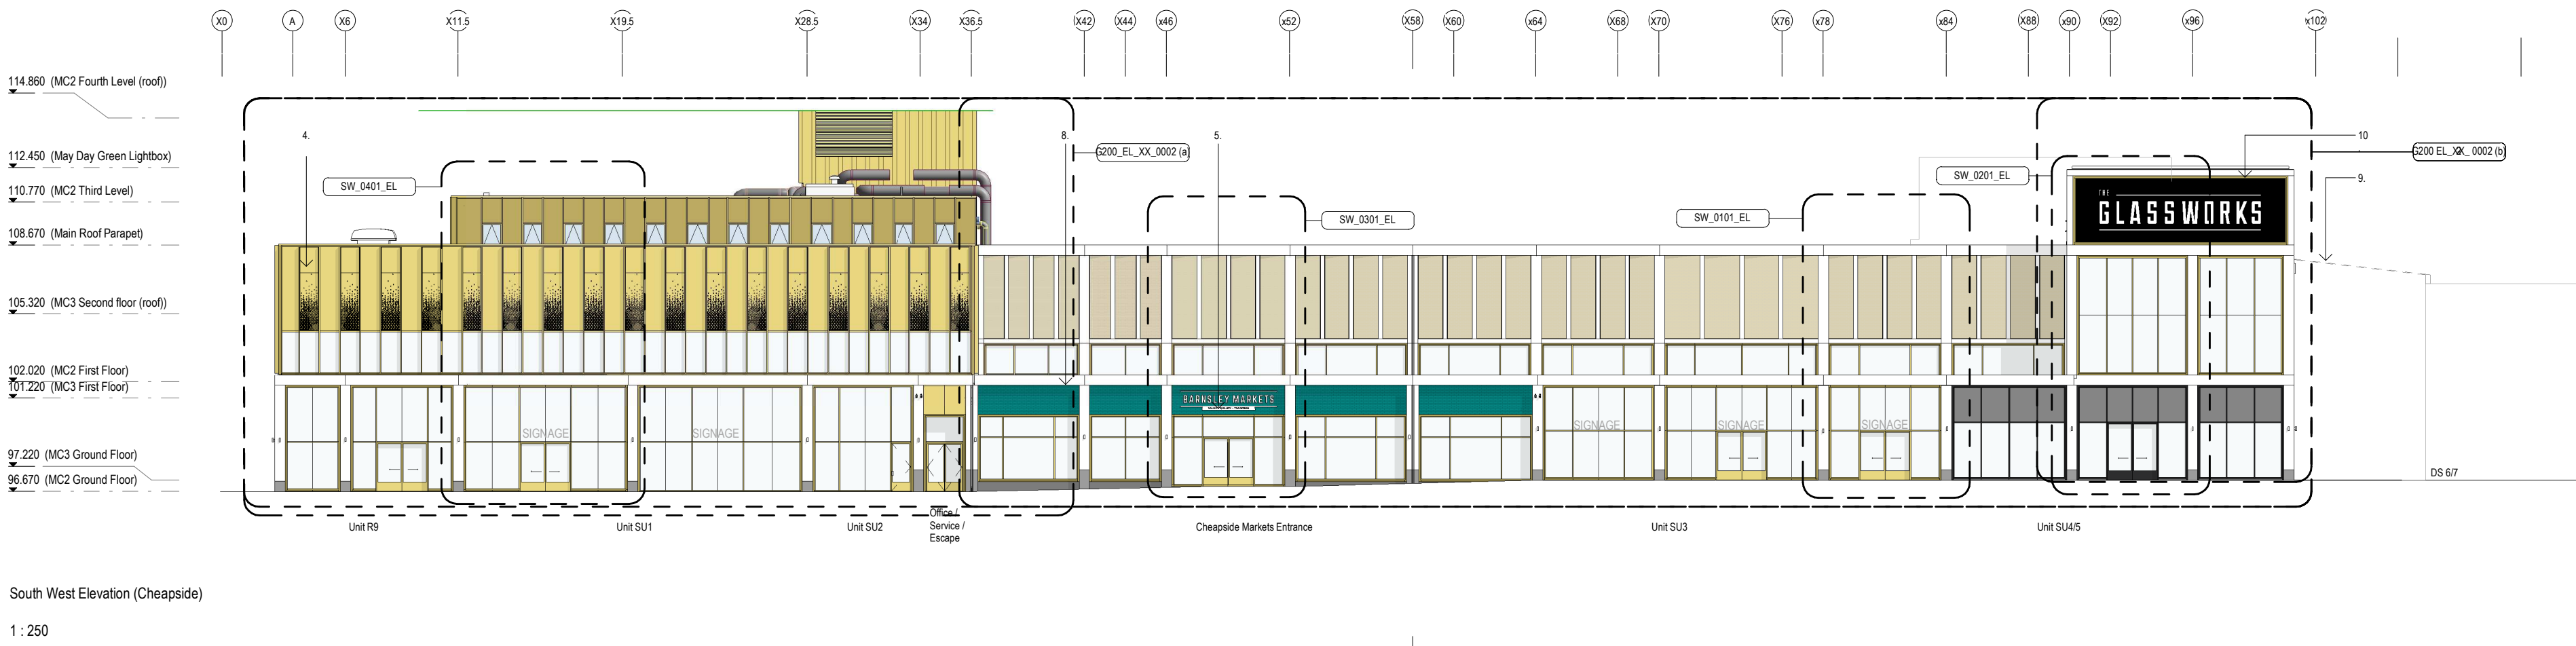


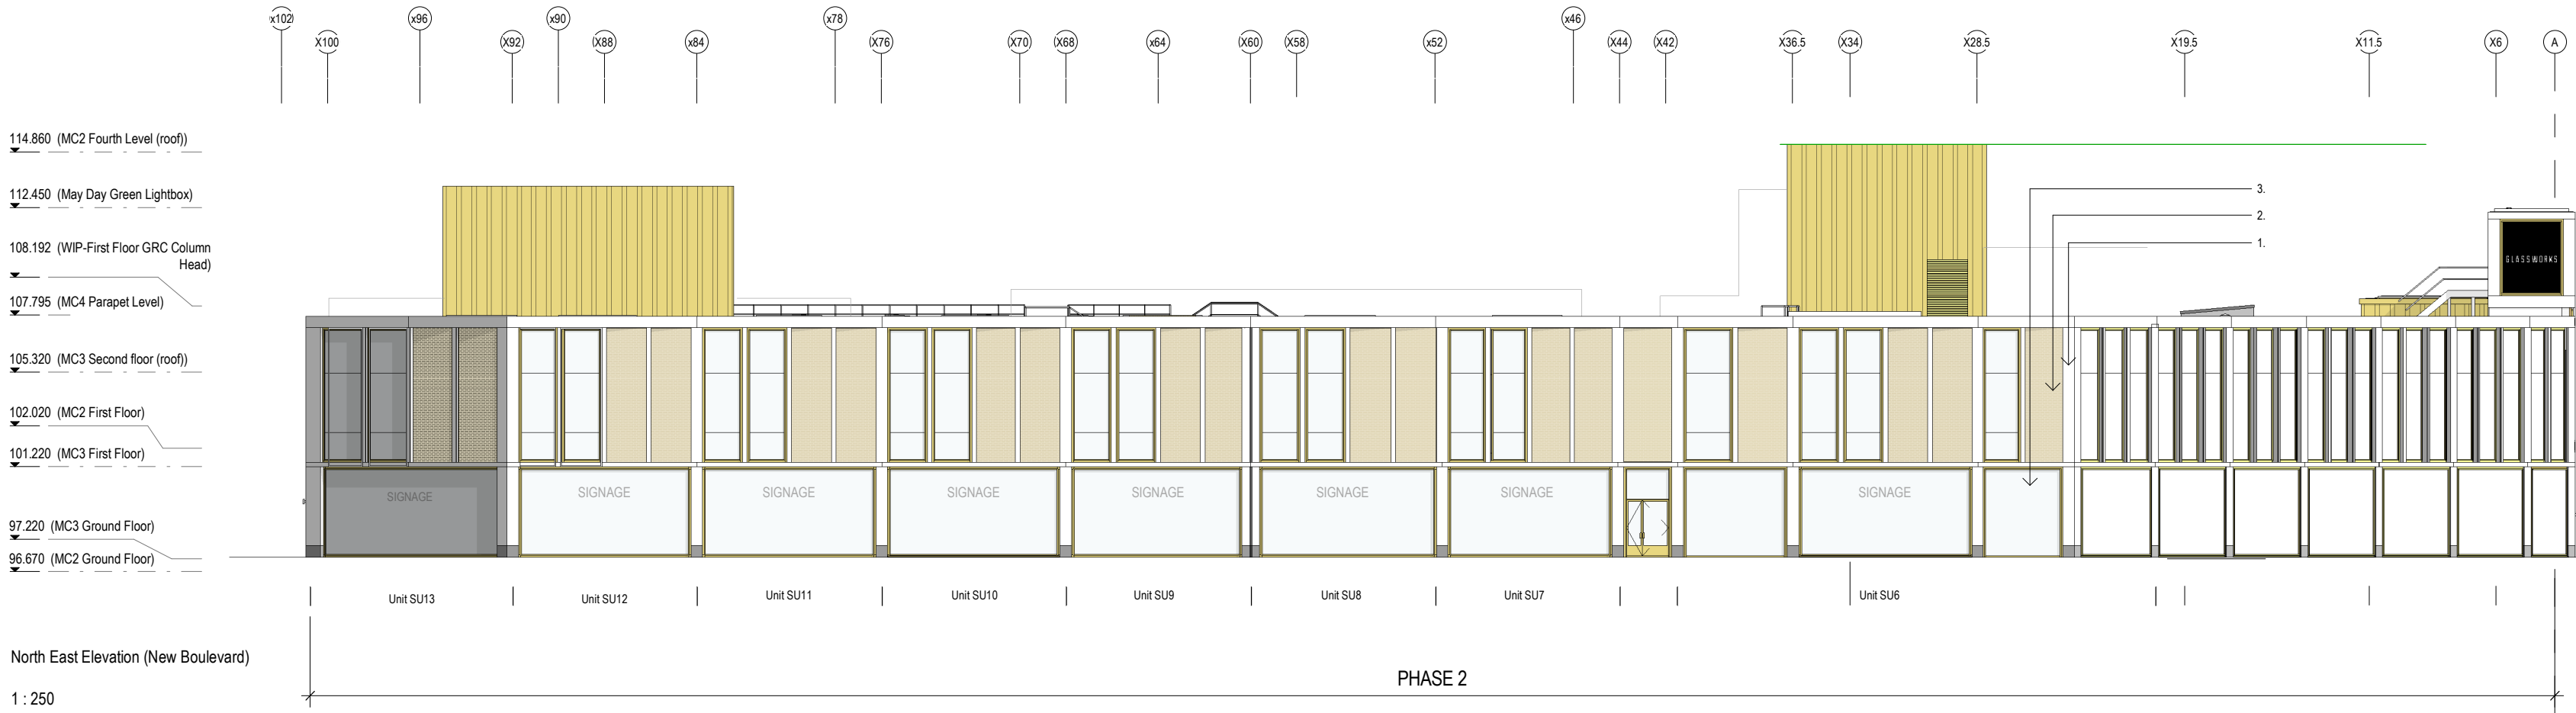

North Elevation (New Square)
1 : 250

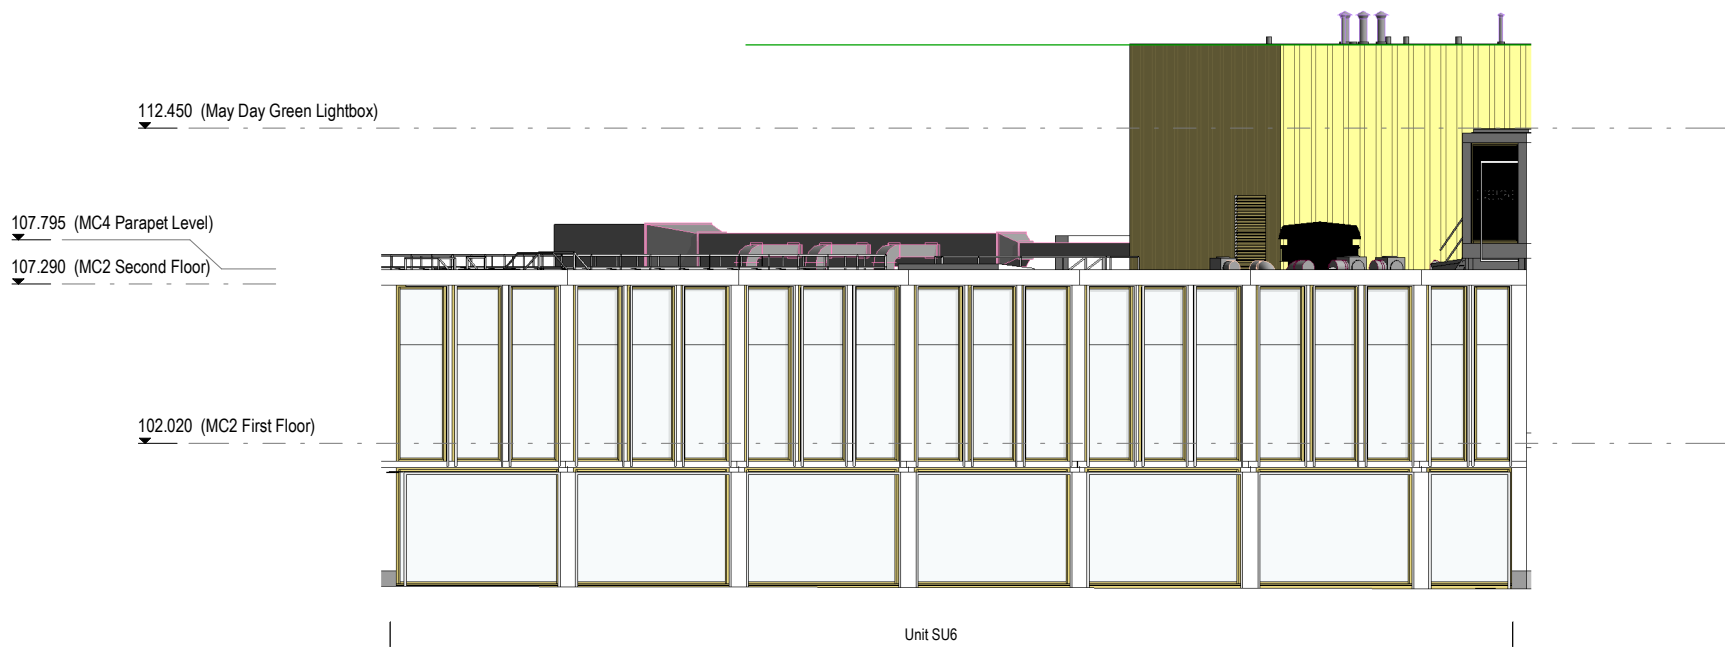

Notes:

- This drawing is copyright.
- Do not scale dimensions from this drawing.
- This drawing is to be read in conjunction with all other relevant drawings.
- All discrepancies on this drawing are to be reported to the architect.
- Do not modify any element of this drawing.
- Use drawing only for purpose(s) issued.

North Sign / Key Plan

0 20 40 60 80 100m

1:250 Scale

The following external model files are included within this drawing:

1. GRC / 'Portland Stone' column on secondary steel
2. Honey buff-brick slip rain screen cladding system on Kingspan insulation / cementitious board / SFS / one layer of 15mm plasterboard
3. Curtain walling with champagne anodised aluminium caps to market to be provided by Phase 1. To shopfronts; to be by tenant to design code.
4. Aluminium and glazing curtain walling with extended caps/fin
5. Tenet Signage
6. GRC / 'Portland Stone' fin on secondary steel
7. Profiled insulated aluminium rain screen on cladding rails
8. Feature entrance brick slip rain screen cladding system on Kingspan insulation / cementitious board / SFS / one layer of 15mm
9. Glazed canopy on feature steel sections (to be constructed during Phase 2)
10. Feature illuminated signage. Refer to signage proposals for details.
11. Firmed glass infill, insulation backed

General Notes:

1. First floor glazing of Cheapside lightbox tower to remain transparent with no future application of vinyl without planning consent.
2. Ground and First floor glazing of New Square light box tower to remain transparent with no future application of vinyl without planning consent.

C02 / 01/07/19	Planning notes added to elevations.	REB	AG
C01 / 19/12/17	Construction Issue - Updated following V.E.	REB	AG
Rev / Date	Revision Notes	Dn	Rv

Client

Barnsley Metropolitan Borough Council

Intelligence Buildings Infrastructure

Project

BETTER BARNSELY TOWN CENTRE
Phase 1

Drawing Title

Building Elevations

Job Number 6743	Drawing Originated Date 15/02/2016	PAS 1192 Status Code C
Scale@A1	Purpose As indicated CONSTRUCTION	
Drawing Number BBTC_IBI_MC_A_F100_EL_XX_0001	Revision C0 2	