


Extent of Land Ownership

Extent of Proposed Site

Boundary Legend


1 : 1000

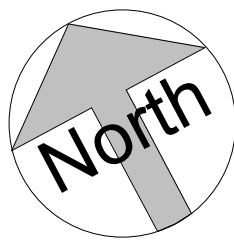

0m 5m 10m 20m

Scale Bar

1 : 200

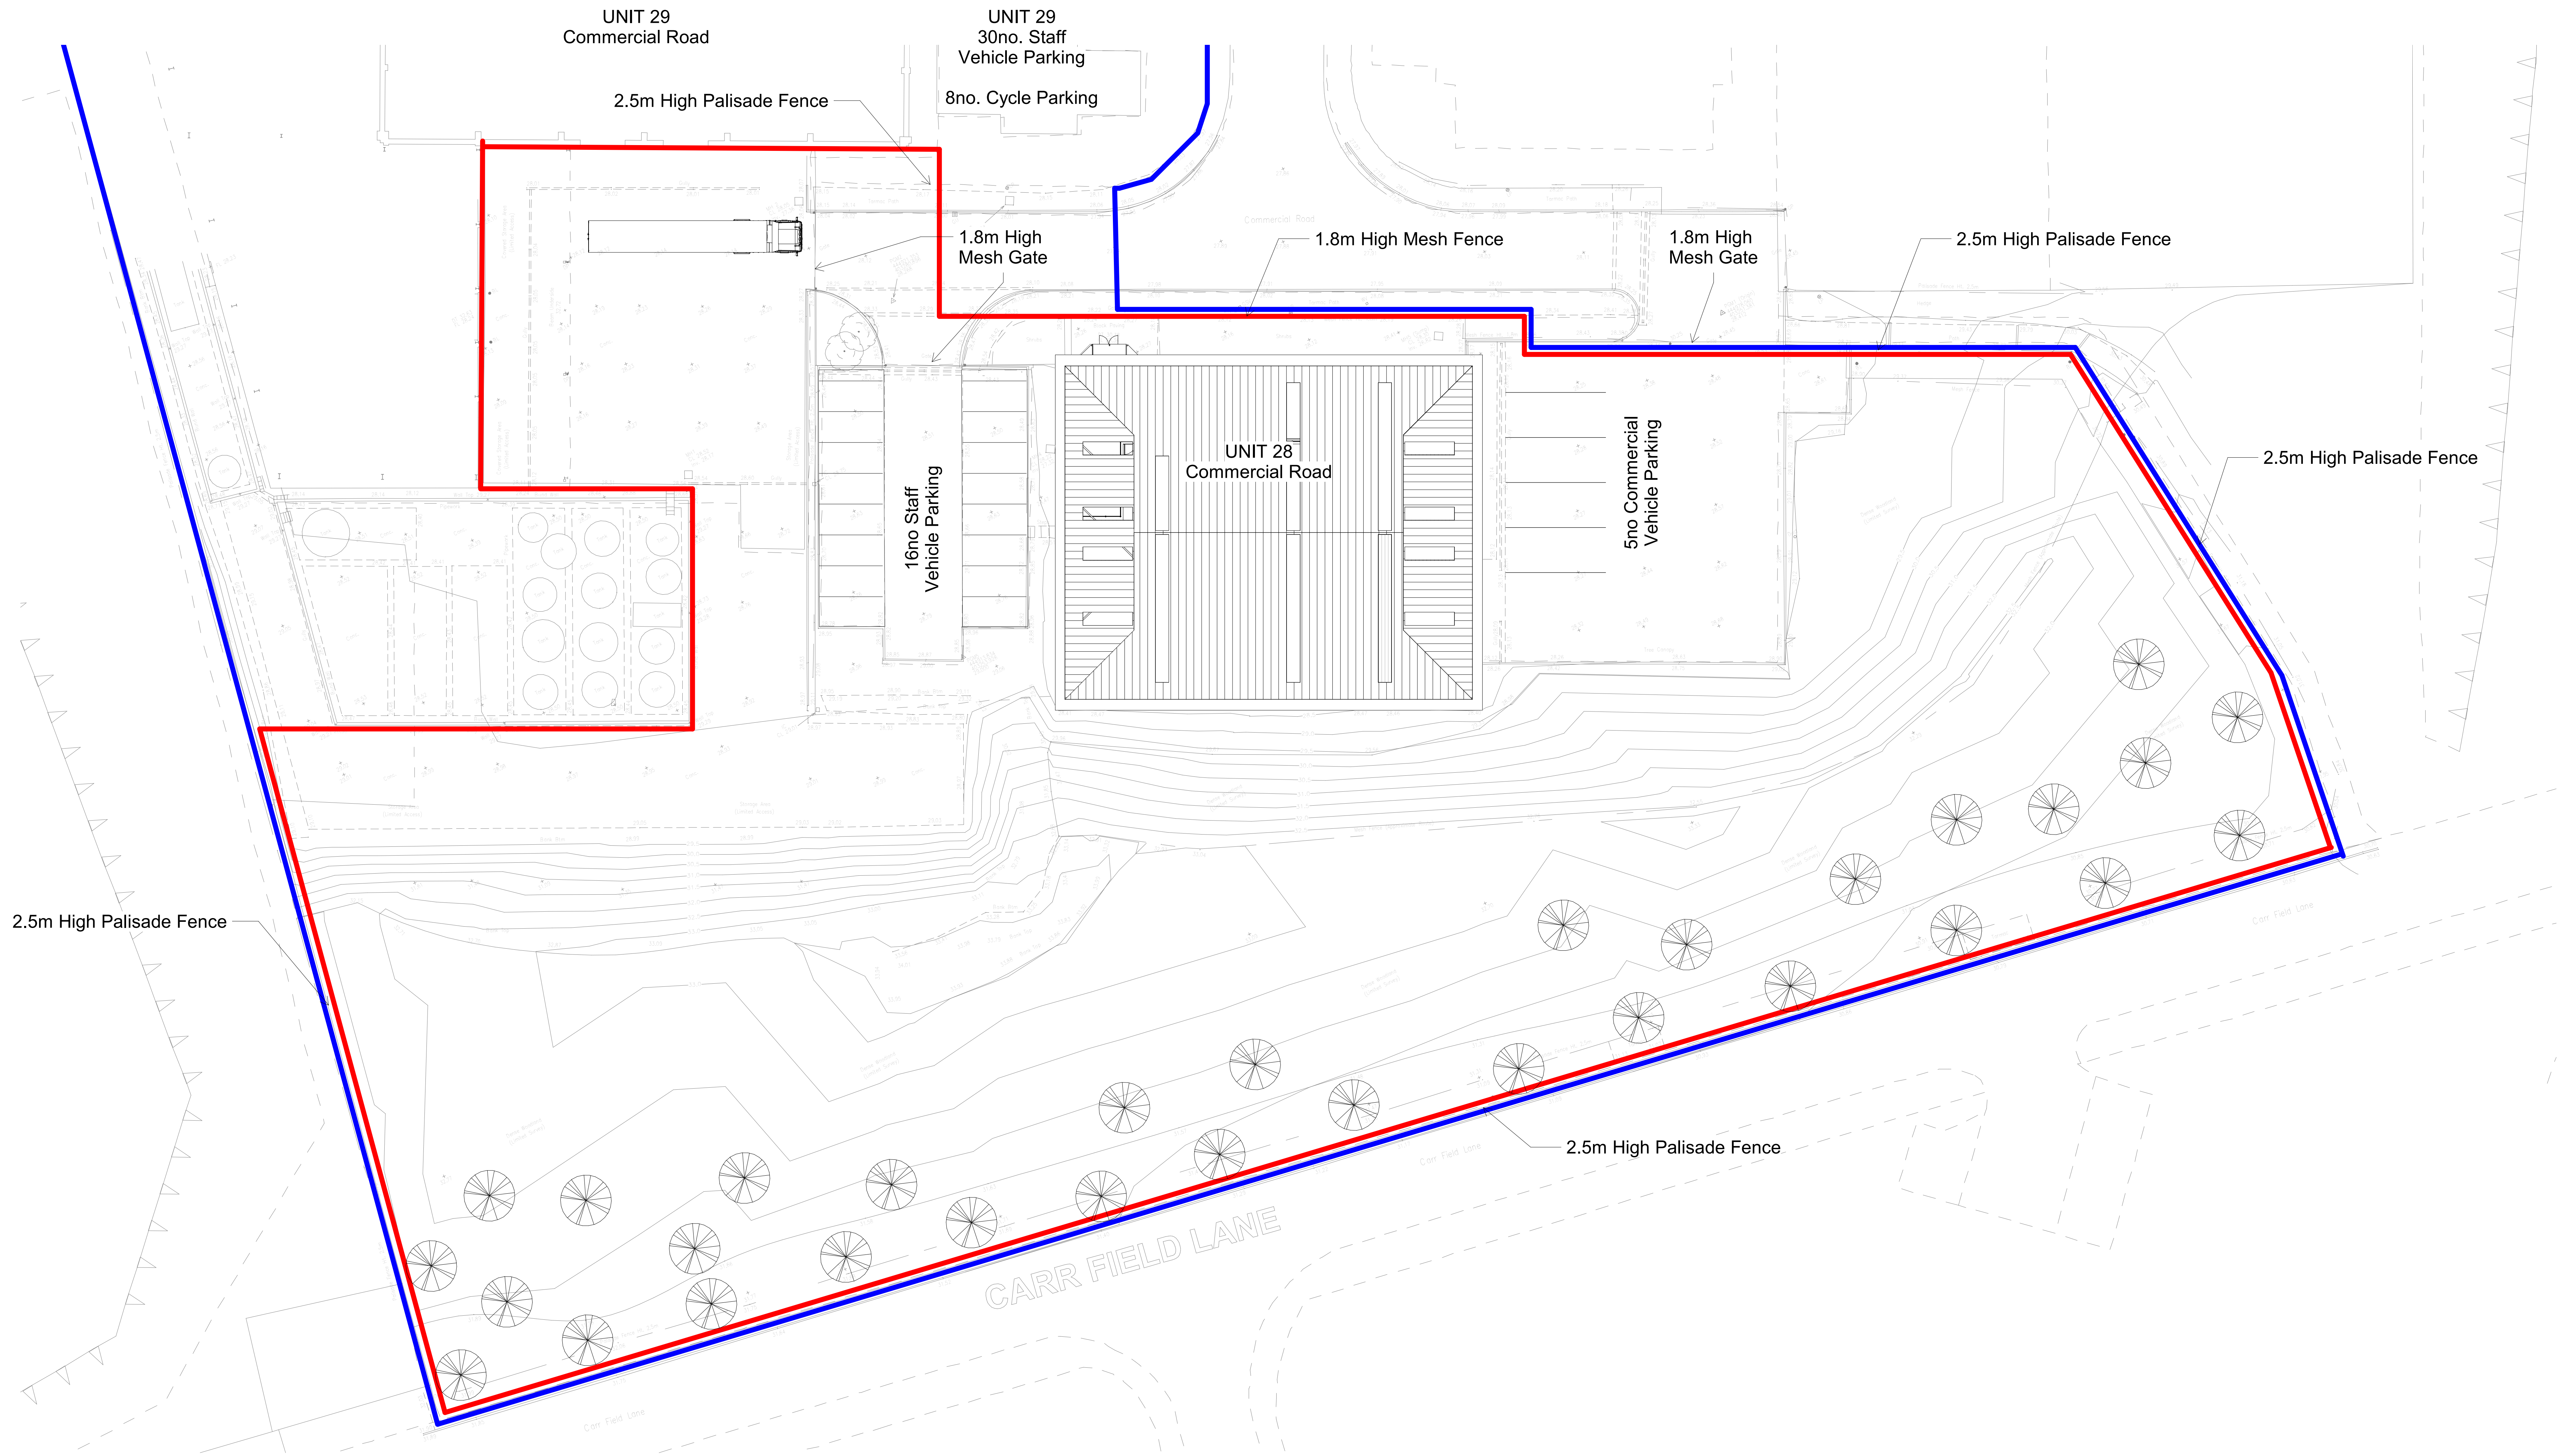

1 Site Plan As Existing

1 : 200

NOTES

Rev	Date	Parking identified	Description	JHT	JH
A	21.01.19			DR	CH



GGP
CONSULT

CONSULTING ENGINEERS
ARCHITECTS
PROJECT MANAGEMENT
2 Hallam Road
Priory Park East
HULL HU4 7DY
United Kingdom

Telephone (+44) 01482 627963
Fax (+44) 01482 641736
Email info@ggpconsult.co.uk

Client:
Granville Oil & Chemicals
Ltd.

Job Title
Proposed Extension Unit 28
Goldthorpe Industrial Estate
Rotherham

Drawing Title
Site Plan As Existing

Status
PLANNING

Scale
As indicated

Date
02/01/2019

Drawn By
JHT

Checked
JC

Approved
AT

Dwg. No.
27988 AA_(100)_02

Rev
A

A0 - ORIGINAL SHEET SIZE