


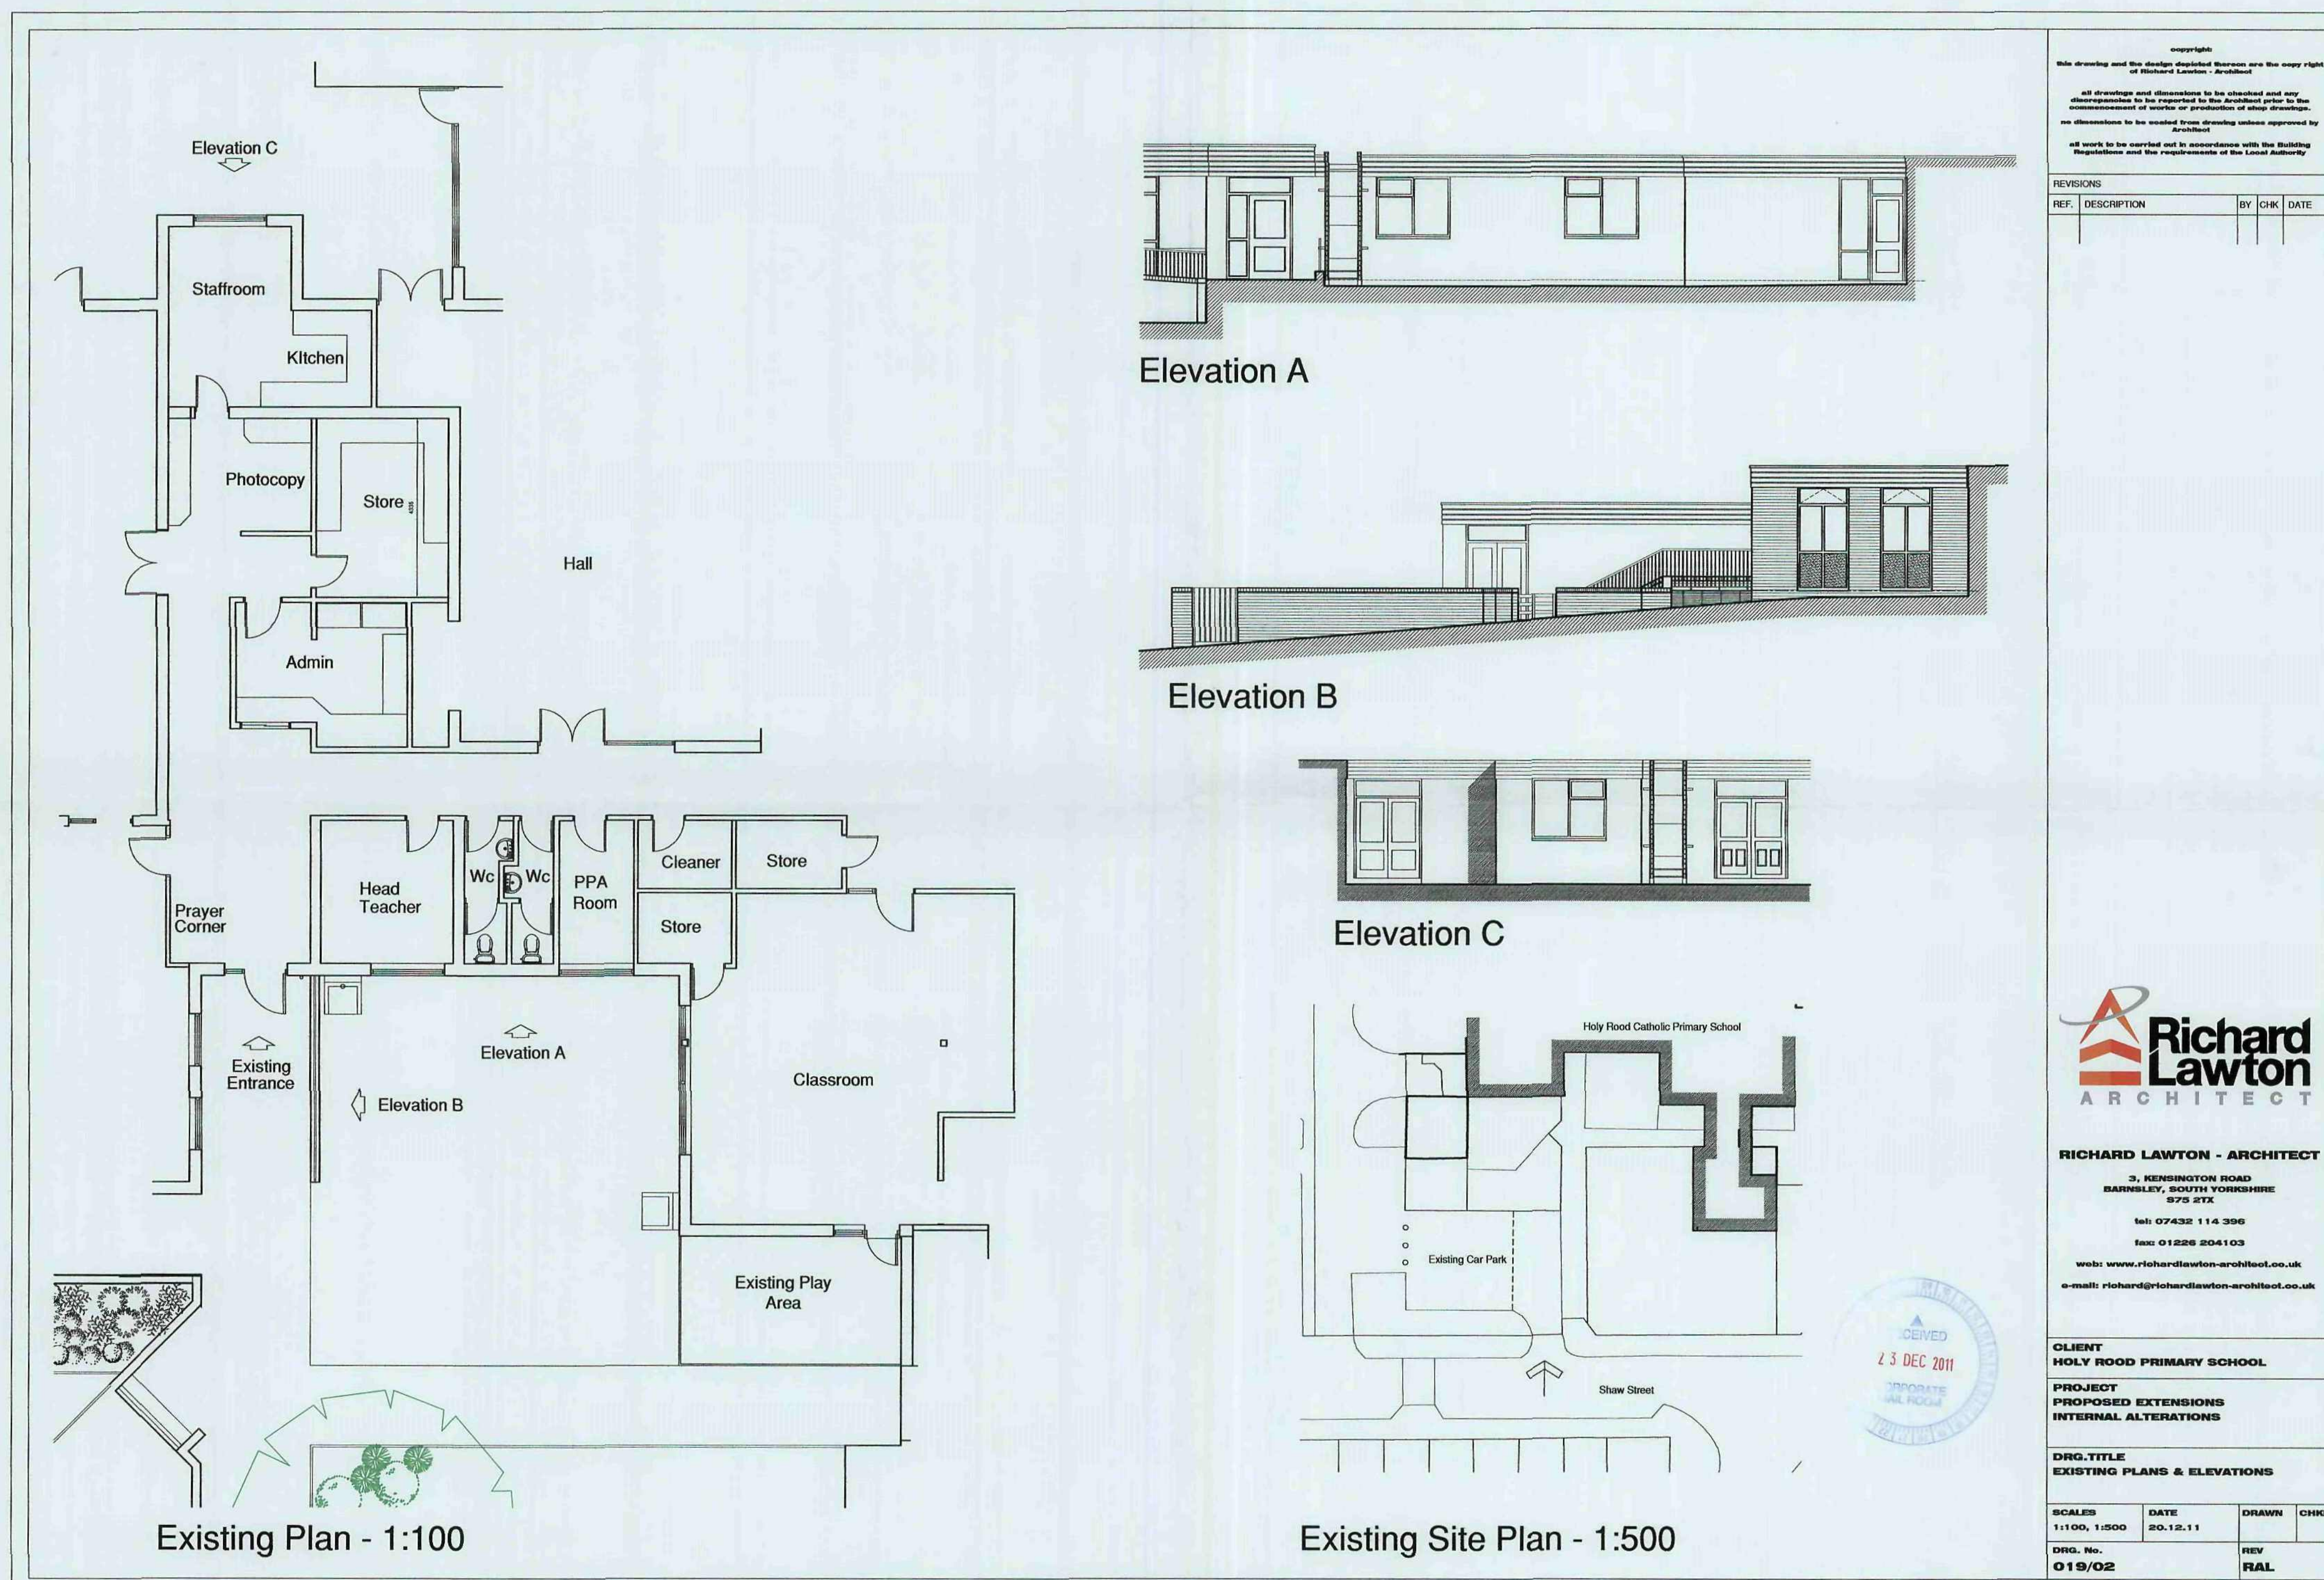

copyright:
this drawing and the design depicted thereon are the copy right
of Richard Lawton - Architect

all drawings and dimensions to be checked and any
discrepancies to be reported to the Architect prior to the
commencement of work or production of shop drawings.
no dimensions to be scaled from drawing unless approved by
Architect

all work to be carried out in accordance with the Building
Regulations and the requirements of the Local Authority

REVISIONS				
REF.	DESCRIPTION	BY	CHK	DATE



Richard Lawton
ARCHITECT


RICHARD LAWTON - ARCHITECT
3, KENSINGTON ROAD
BARNSLY, SOUTH YORKSHIRE
S73 2TX
tel: 07432 114 396
fax: 01226 204103
web: www.richardlawton-architect.co.uk
e-mail: richard@richardlawton-architect.co.uk

CLIENT
HOLY ROOD PRIMARY SCHOOL


PROJECT
PROPOSED EXTENSIONS &
INTERNAL ALTERATIONS

DRG. TITLE
PROPOSED PLANS & ELEVATIONS


SCALES	DATE	DRAWN	CHKD
1:100, 1:200	01.11.11	RAL	
DRG. No.		REV	
019/04			

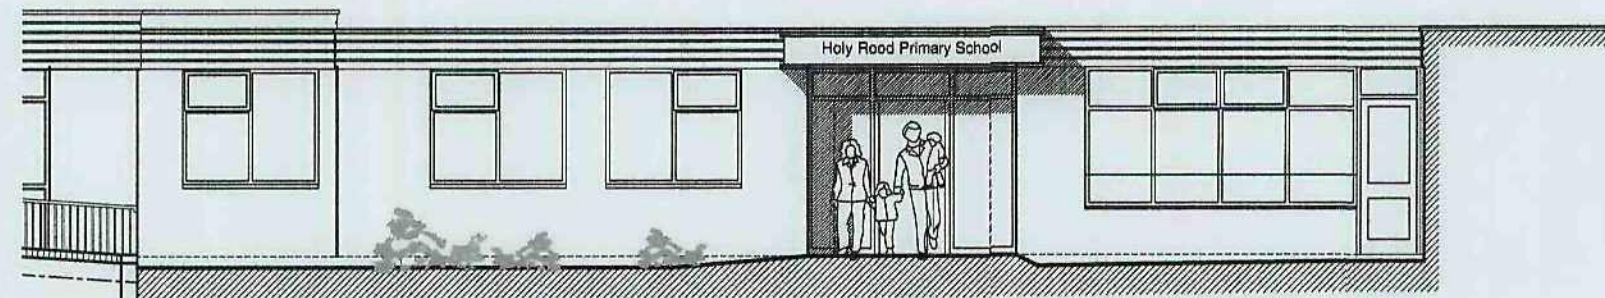


Proposed Front Elevation

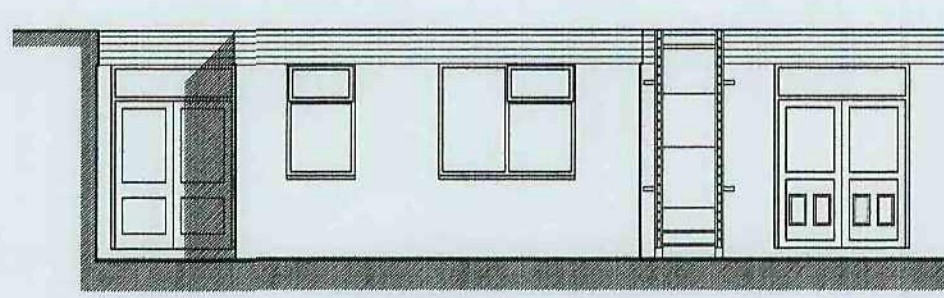


Proposed Staffroom Elevation

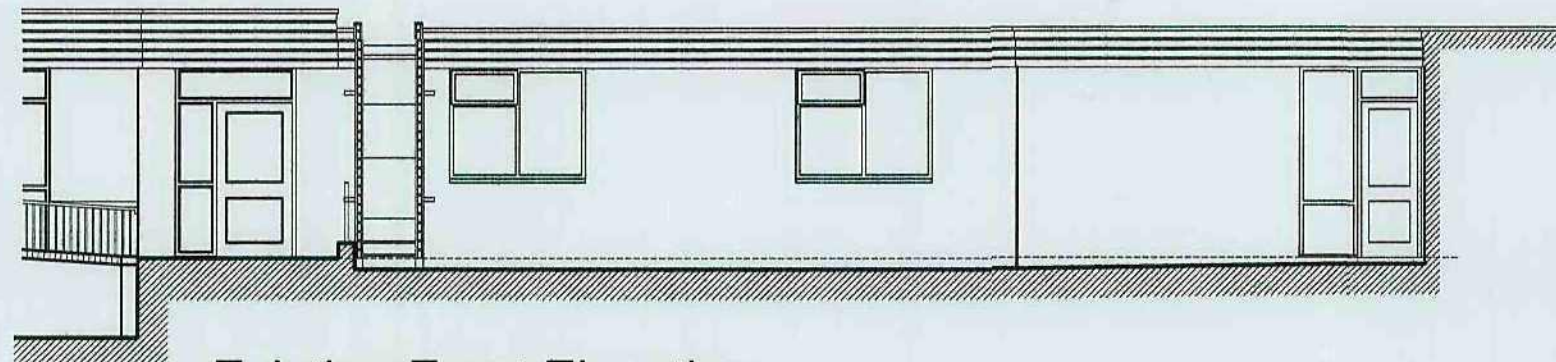


Existing Front Elevation

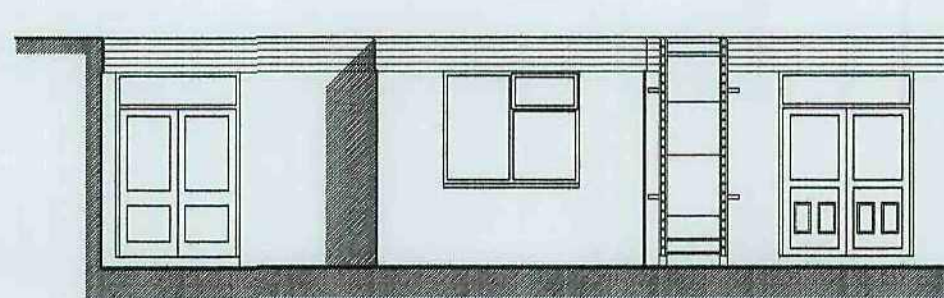


Existing Staffroom Elevation

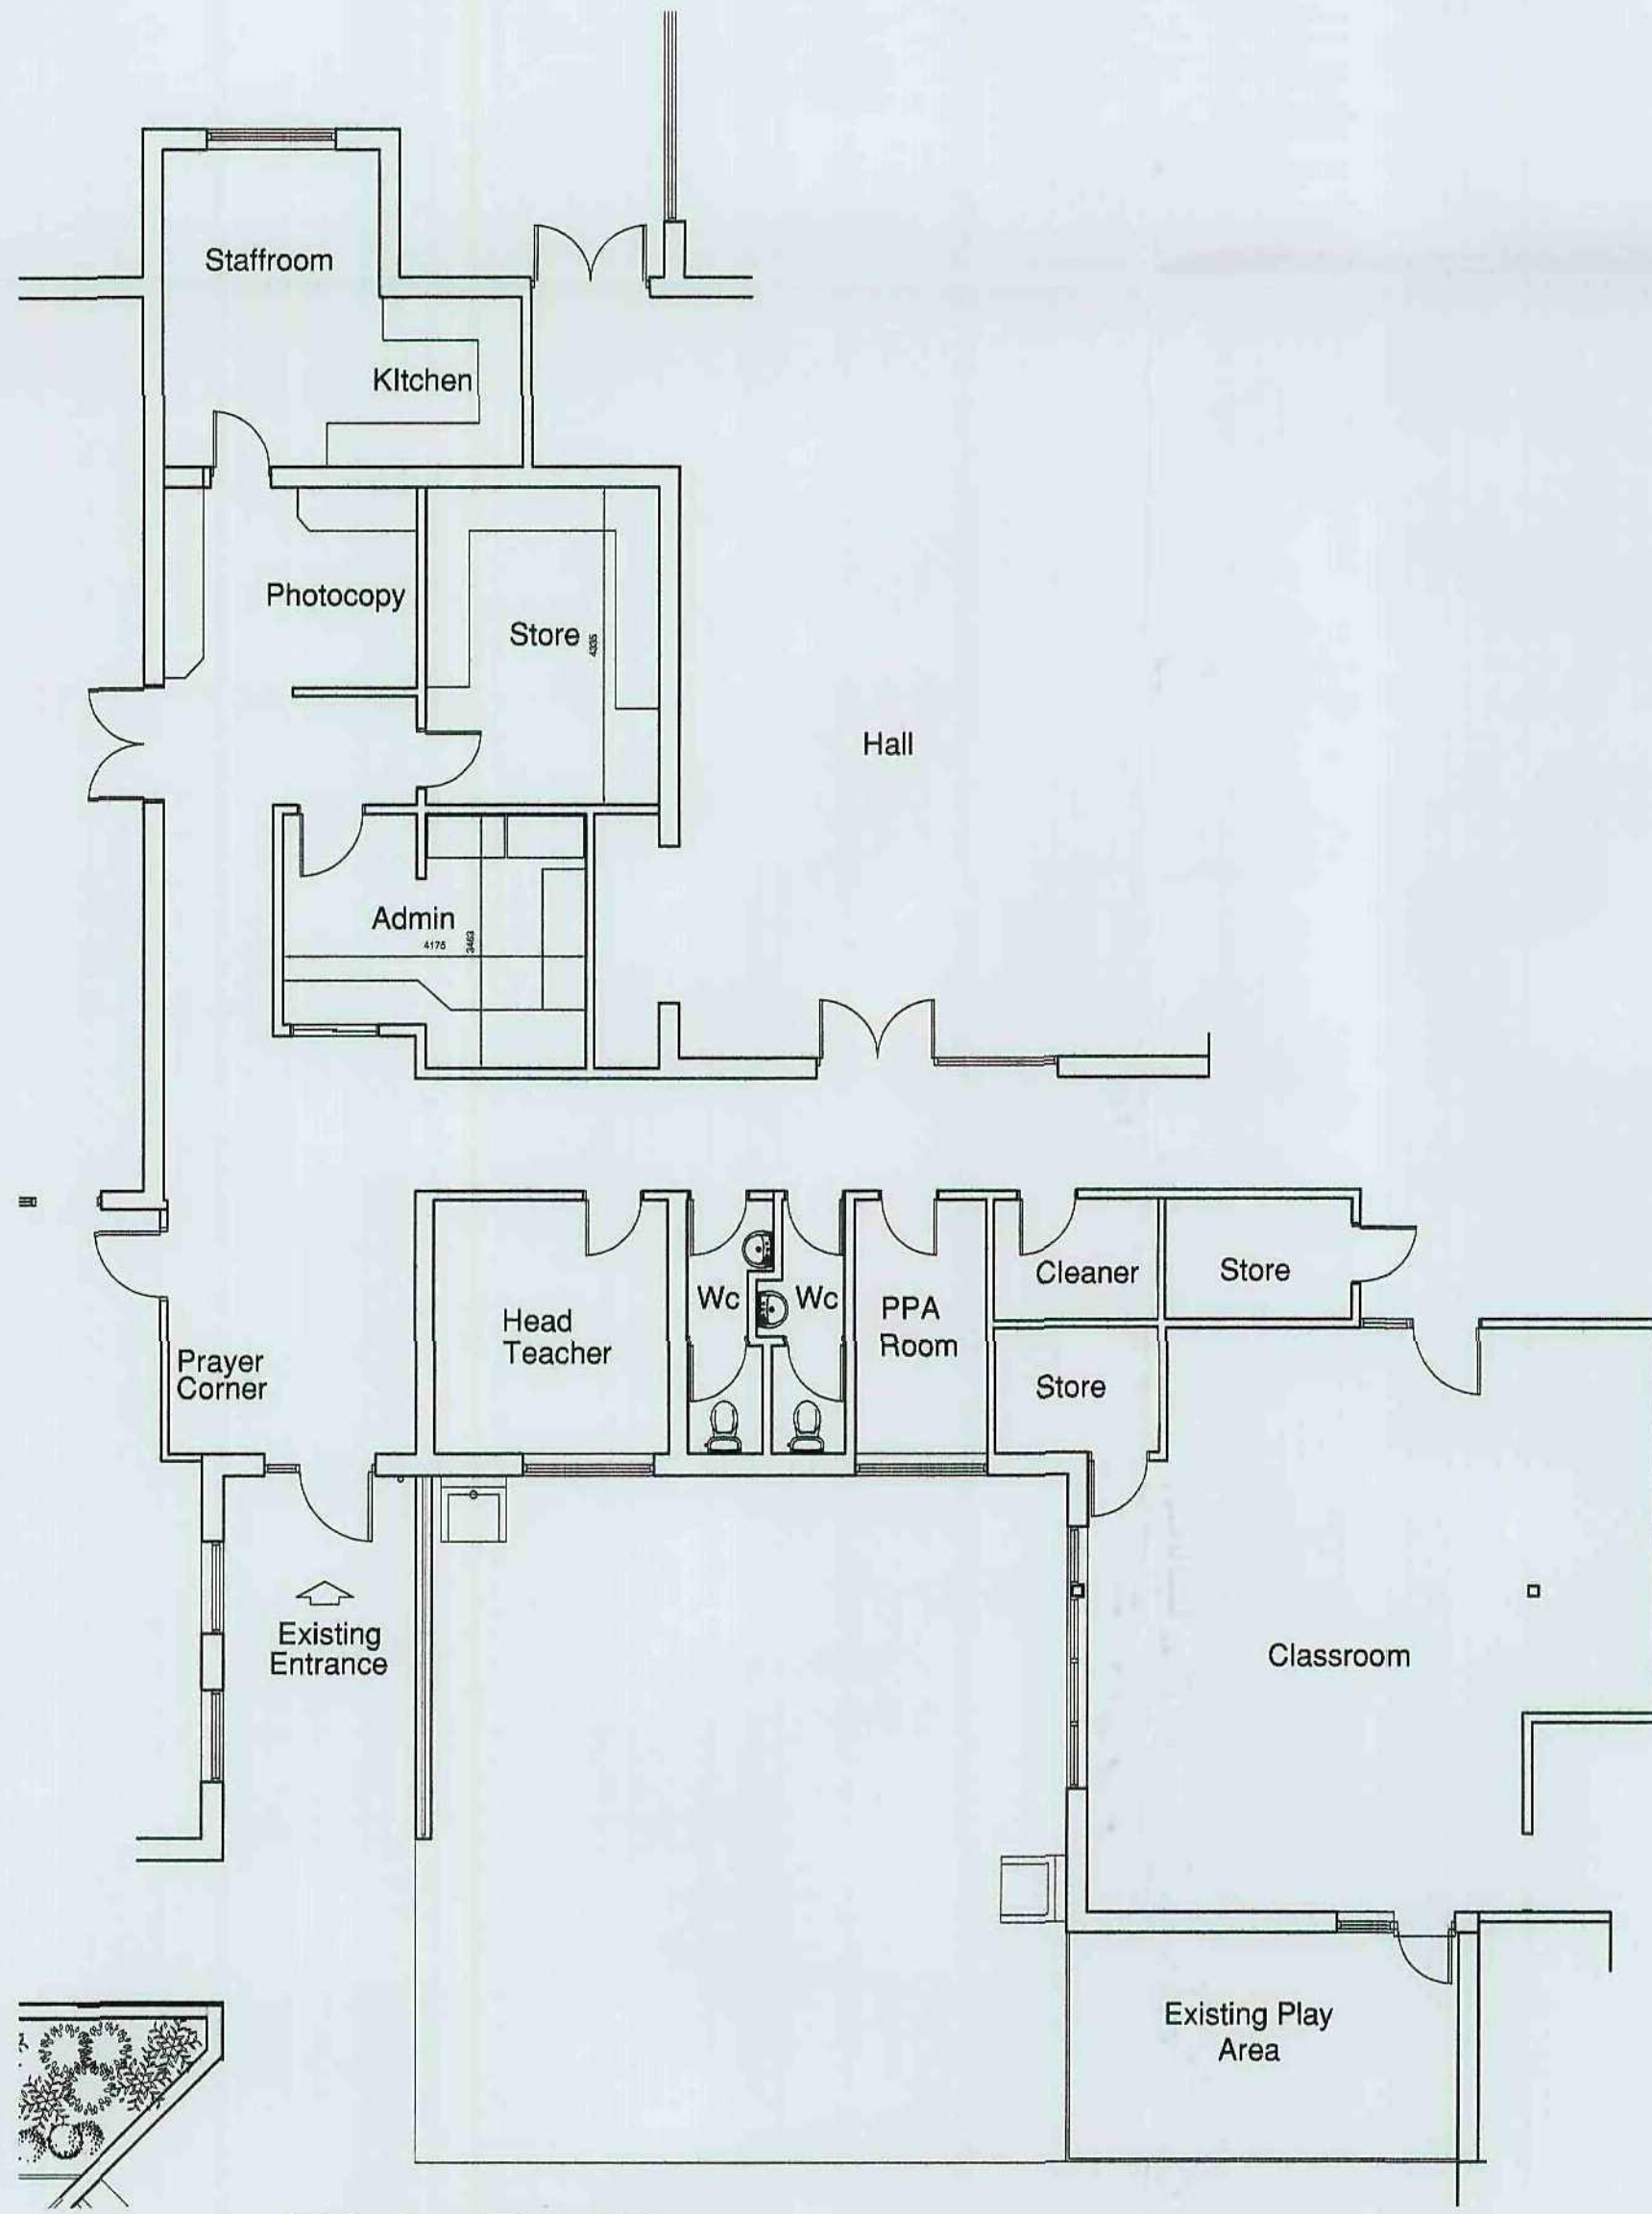


Existing Floor Plan

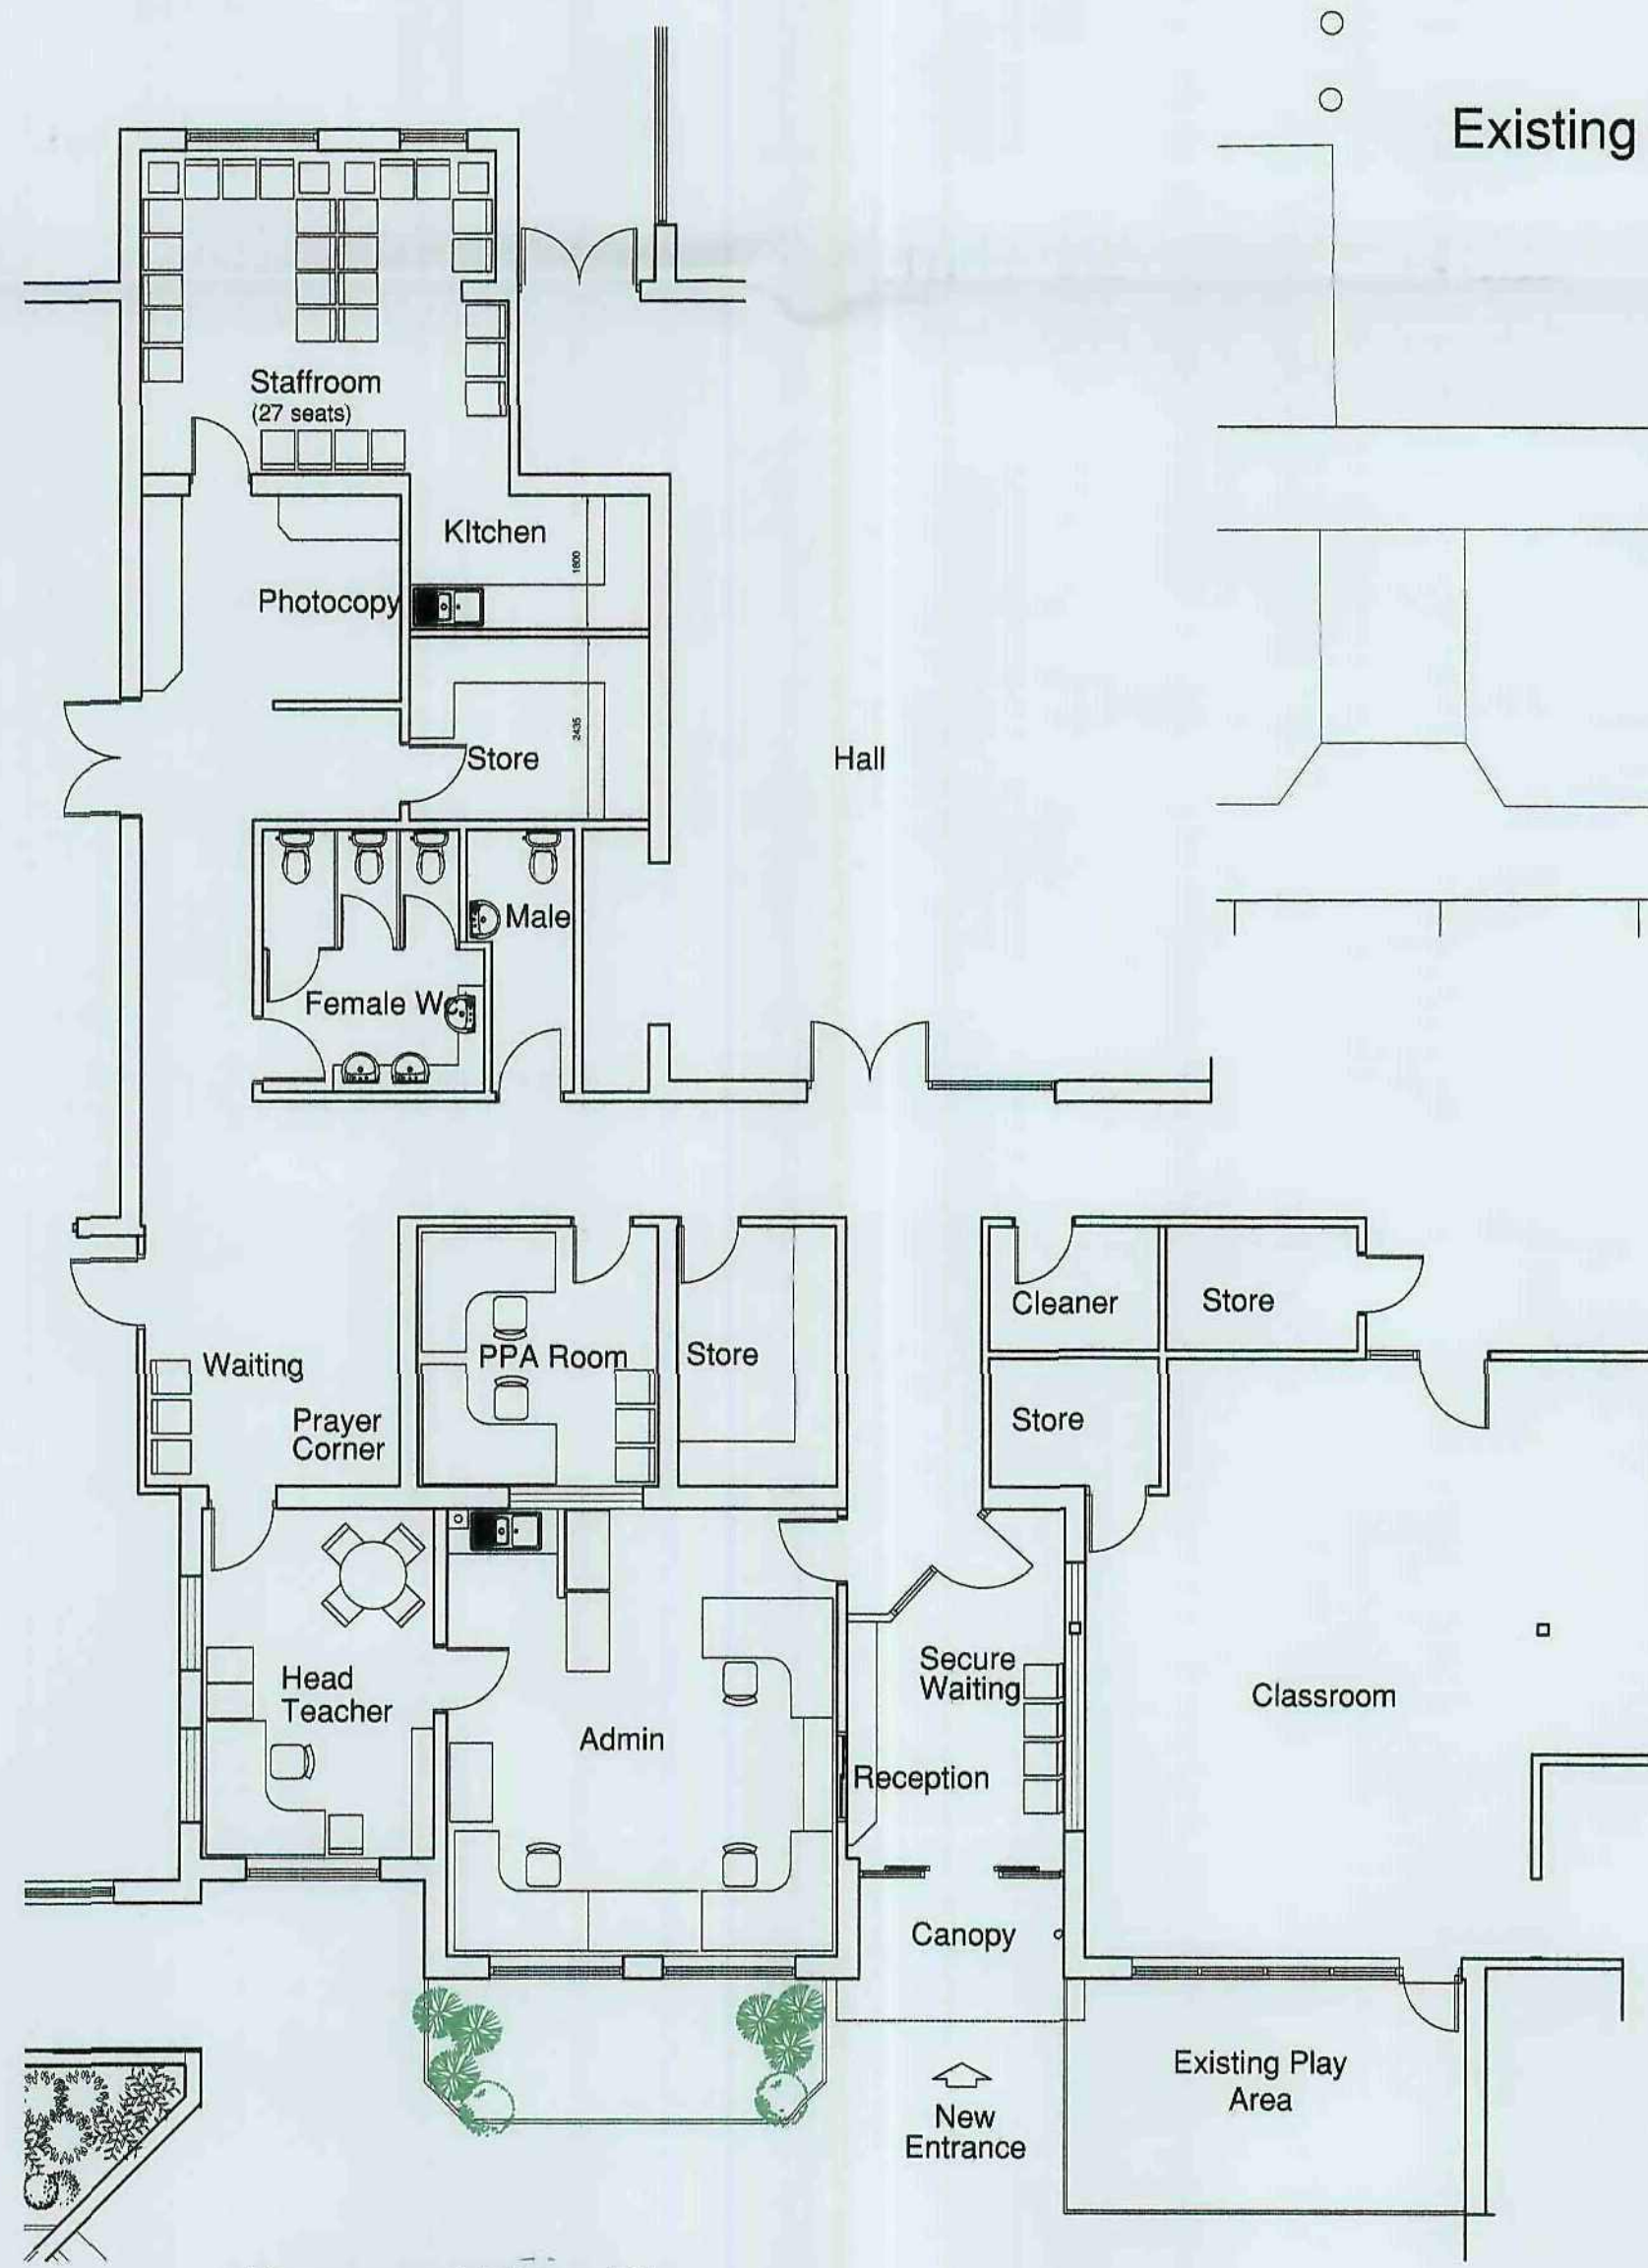

Proposed Floor Plan

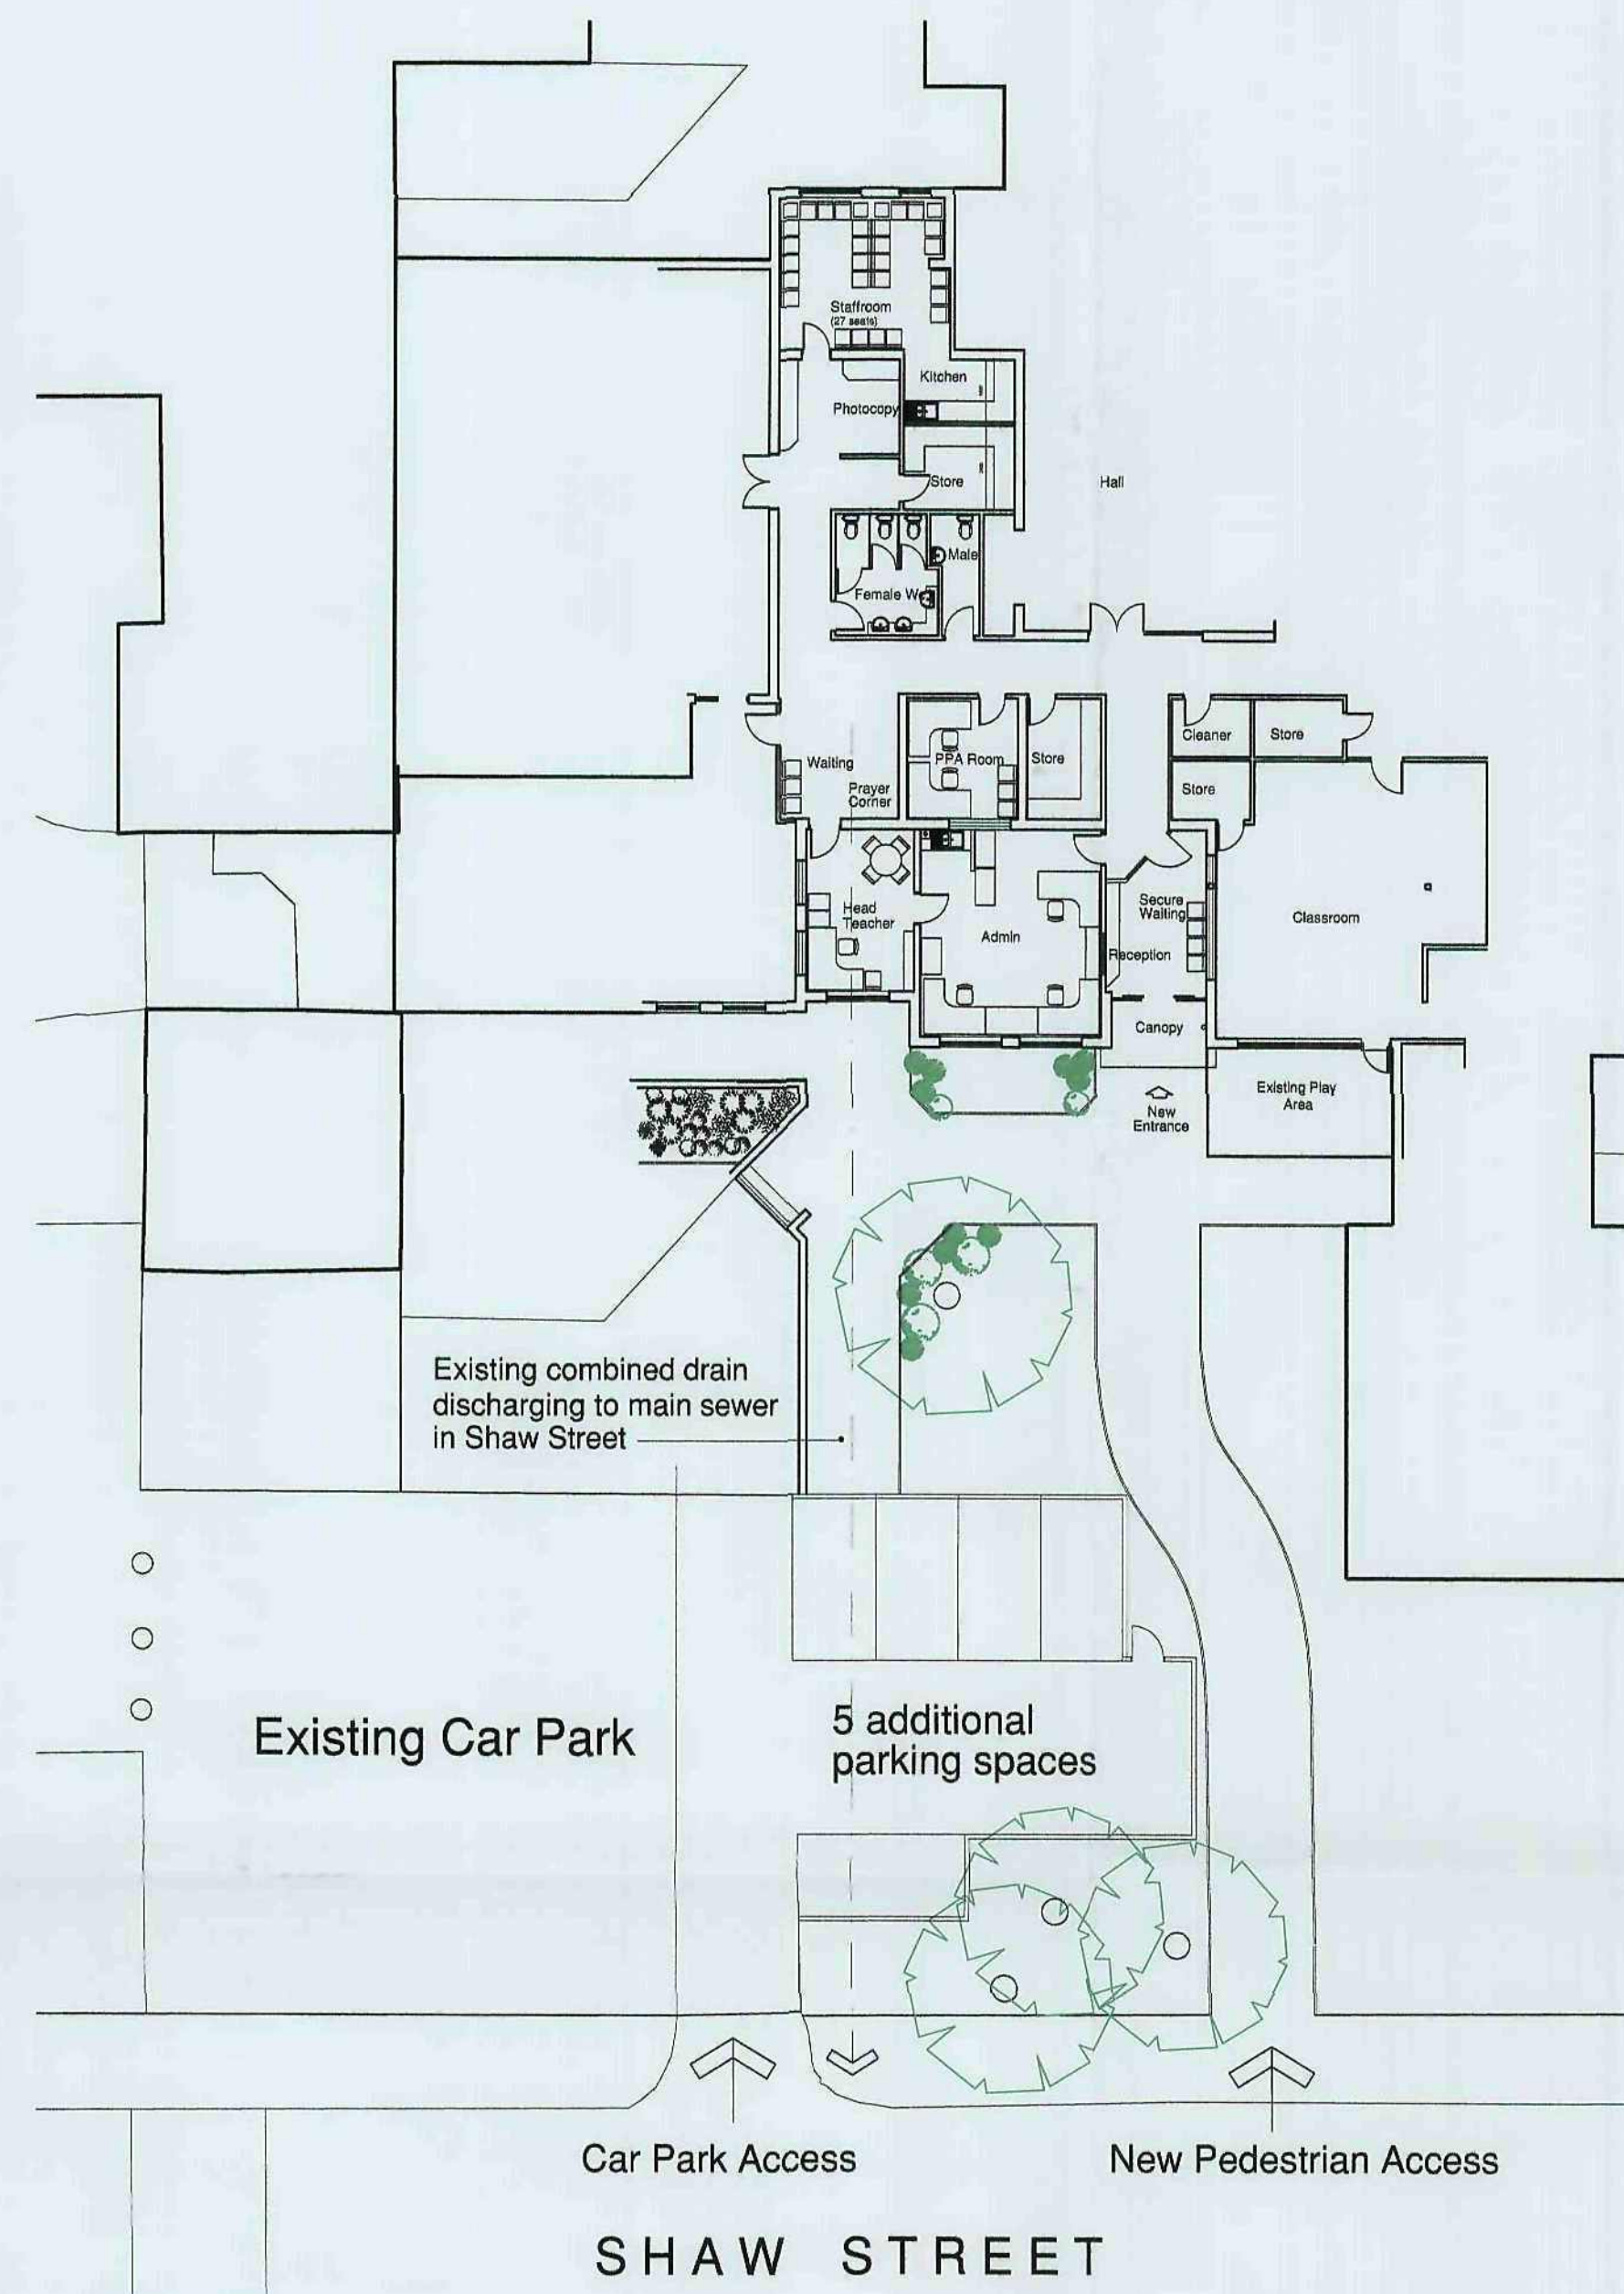

Site Plan - 1:200

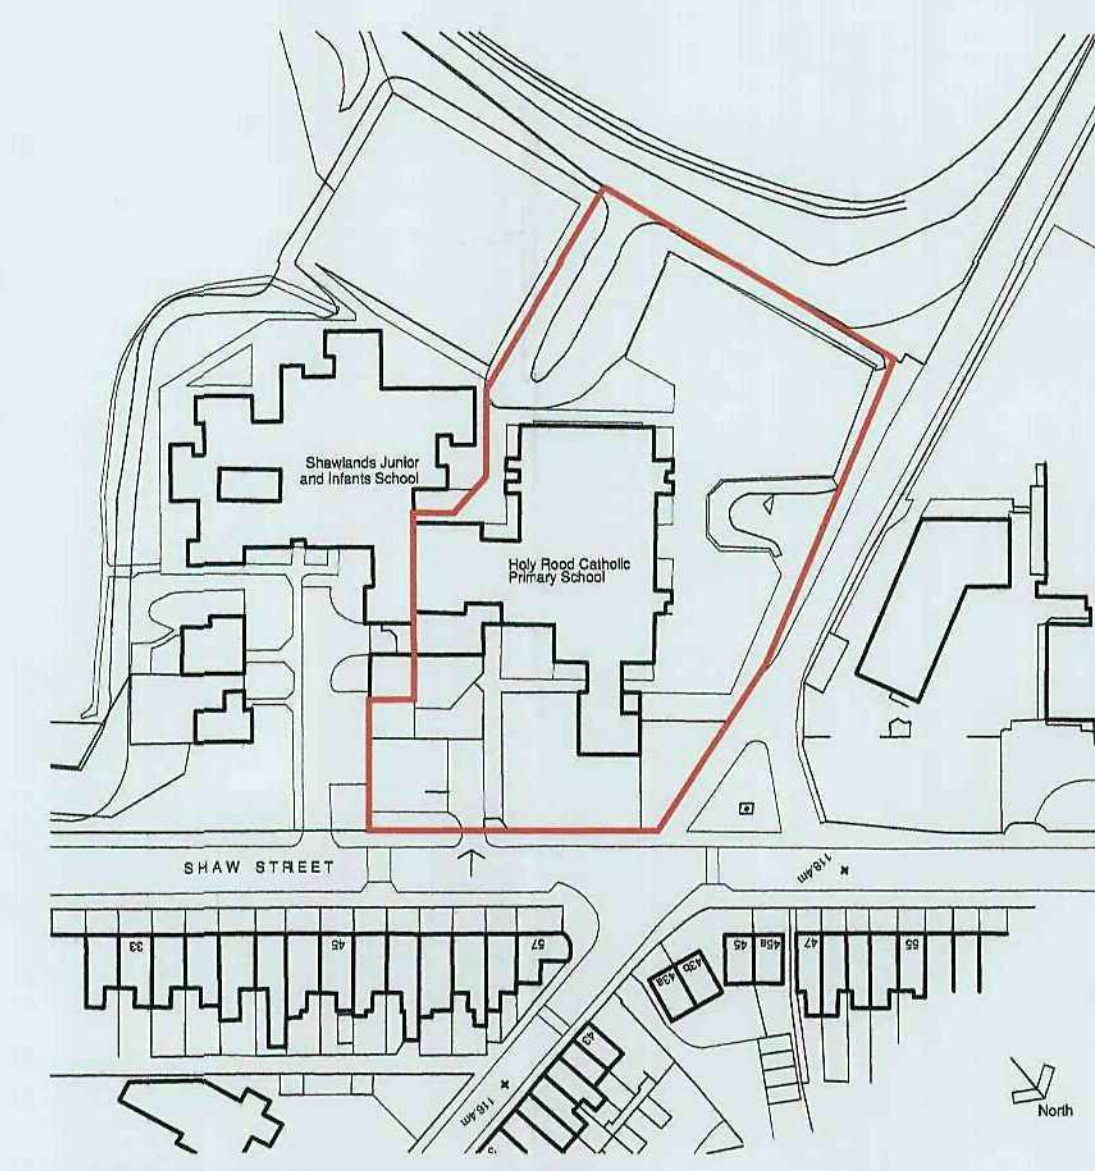

Location Plan - 1:1250