
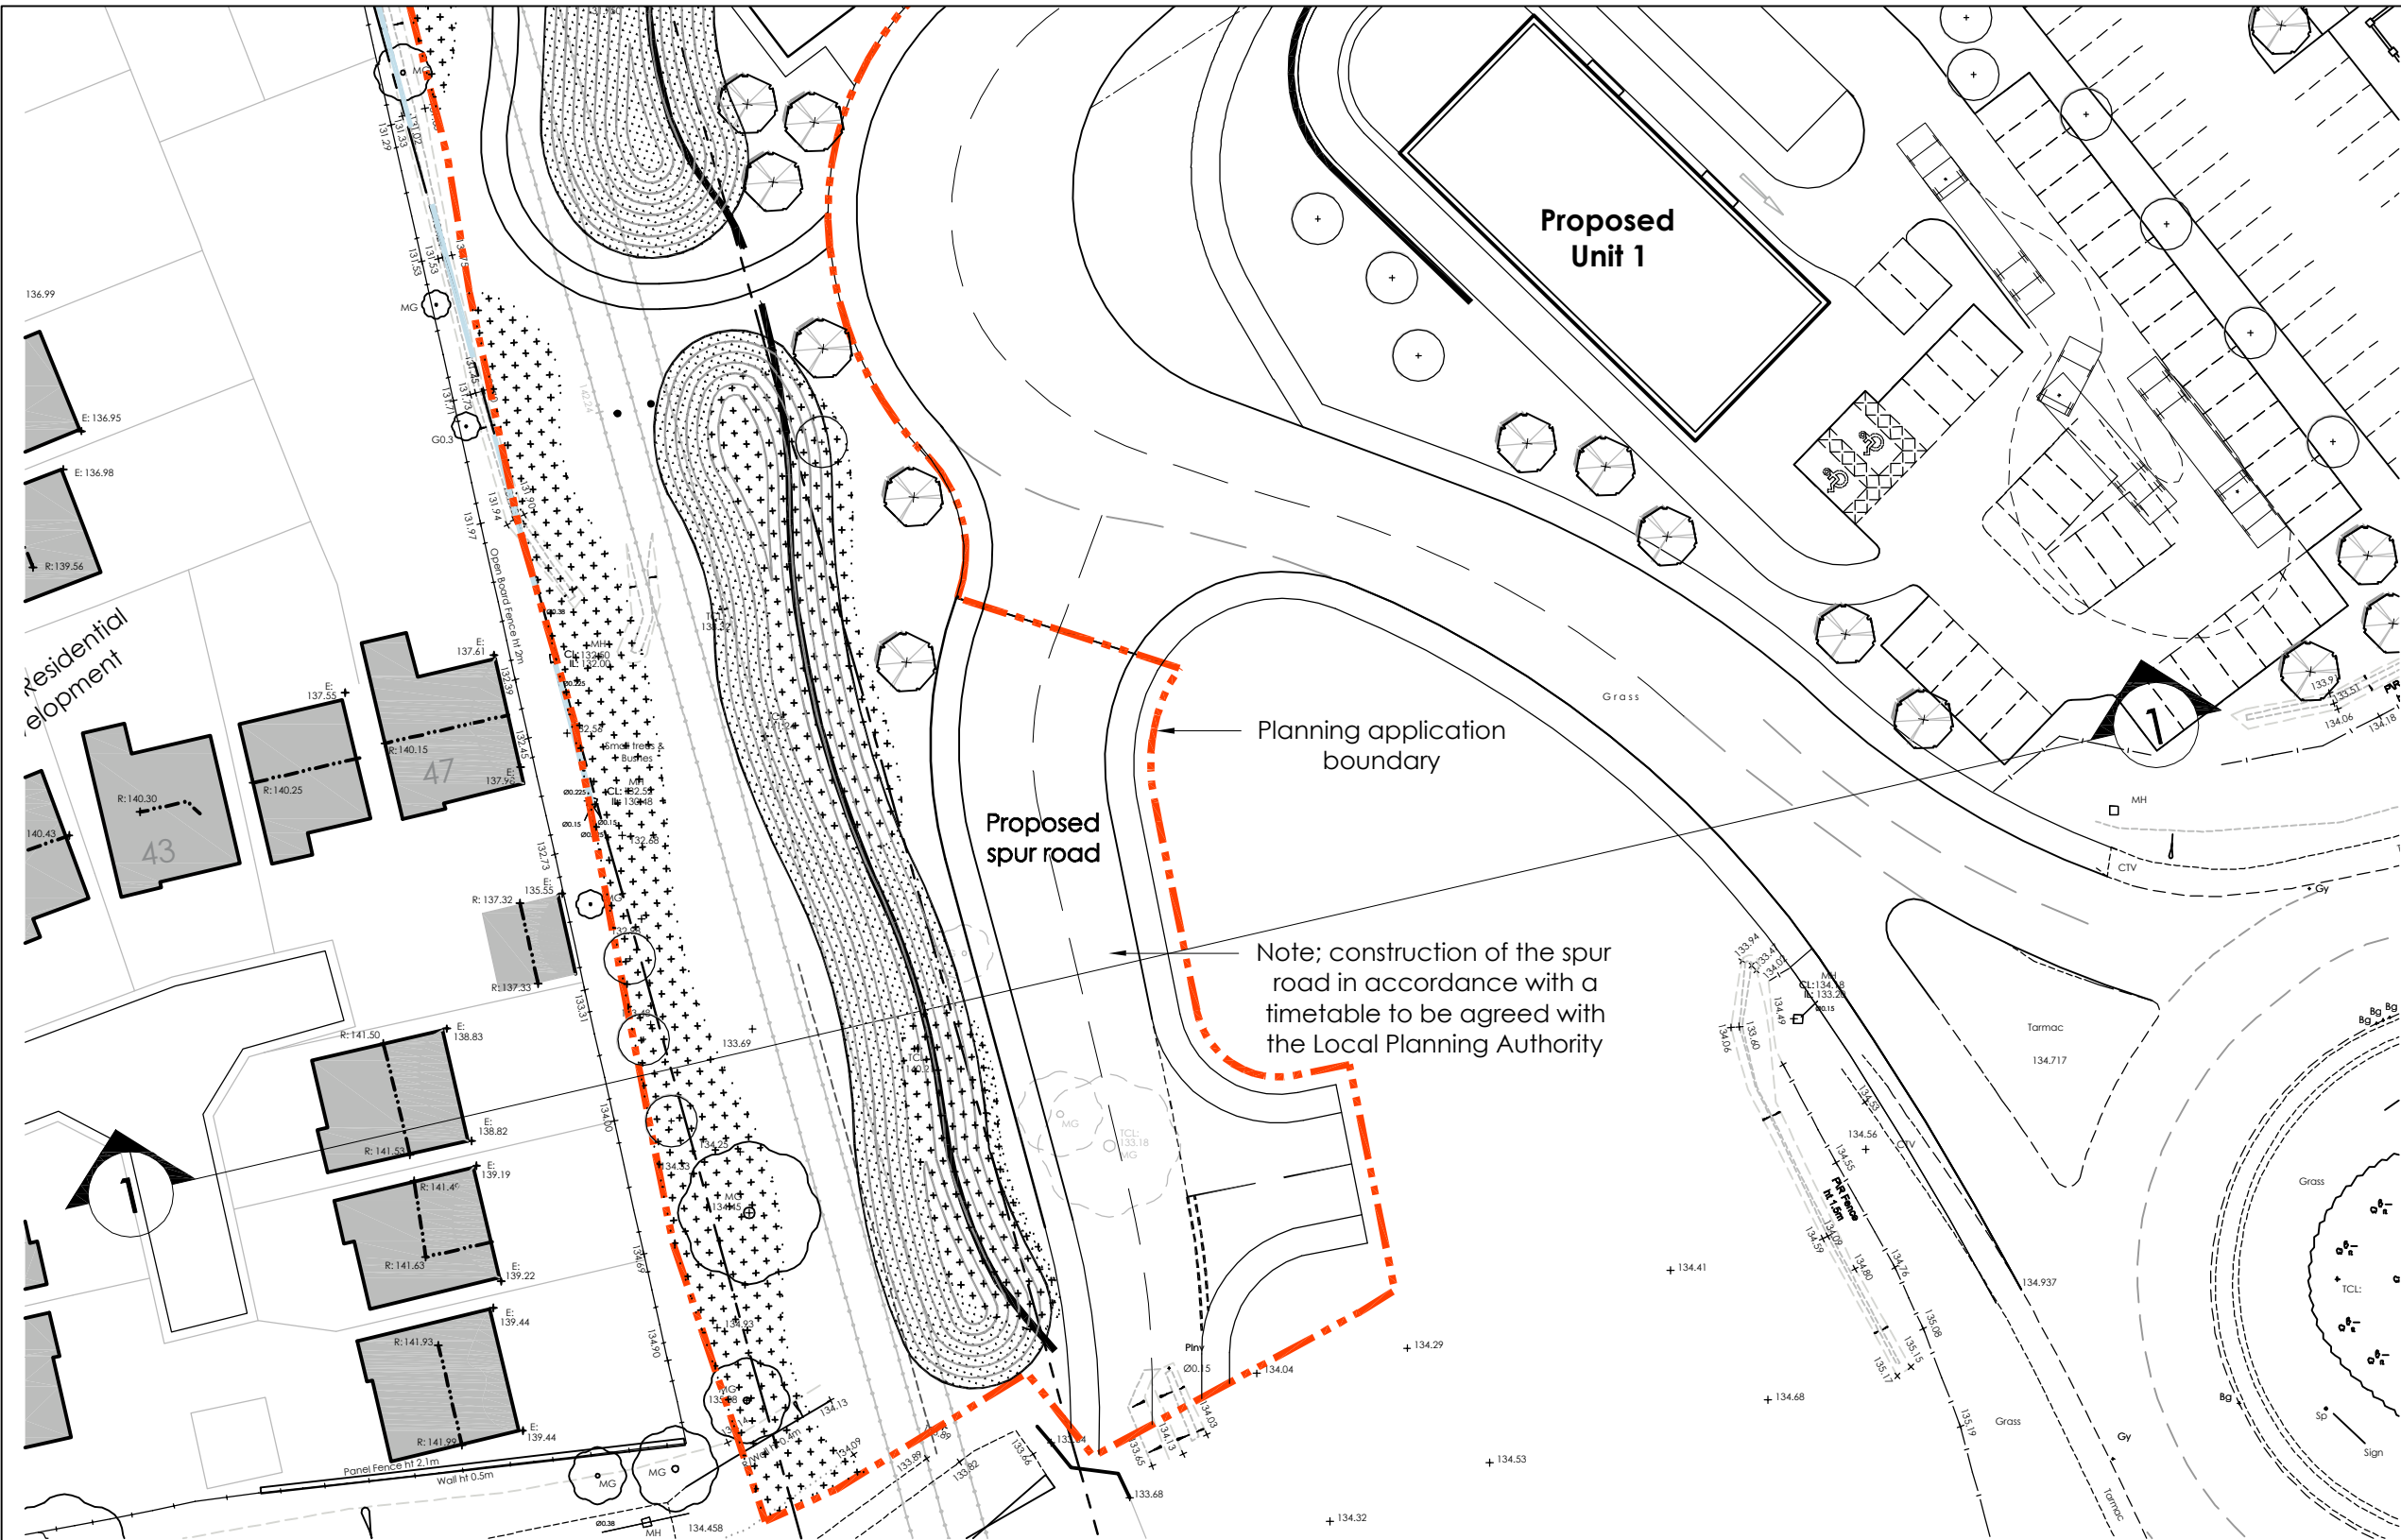


PROPOSED SITE PLAN

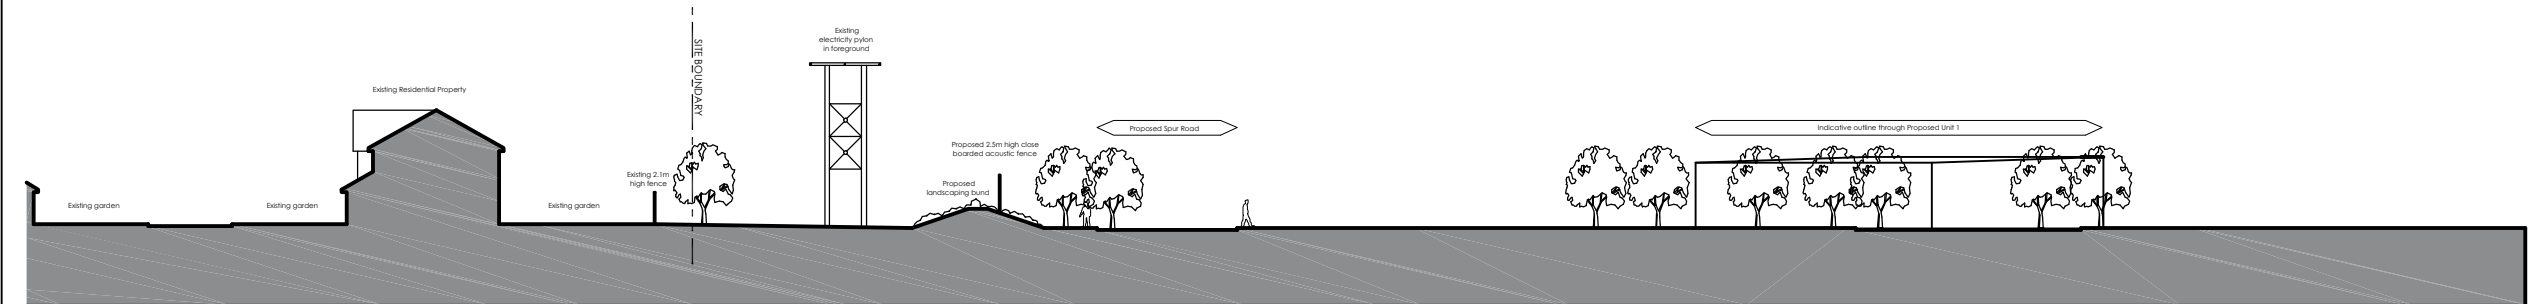

PROPOSED SITE SECTION 1-1

CAD file reference J:\11001-12000\11462A\17.0

This drawing is copyright and may not be reproduced in whole or part without written authority. Do not scale off this drawing.

C	02.03.15	Spur road and red line amended	JAI	JMR
B	21.01.15	Road detail added	JAI	JMR
A	20.01.15	Proposed site section added	JAI	JMR
Rev	Date	Description	Rev By	Chk'd By

Project Title	PROPOSED DEVELOPMENT ROCKINGHAM 1 Dearne Valley Parkway Barnsley
Client	Harworth Estates
Status	PLANNING

Client	Harworth Estates				
Status	PLANNING				
Scale	1:500		Drawing Size A3		
Drawn By	James I	Checked By	JMR	Date	01/15

Drawing Title	Proposed Spur Road Plan and Site Section		
Job-Dwg No	11462A-125	Rev	C

THE HARRIS PARTNERSHIP WAKEFIELD
2 St. Johns North, Wakefield, WF1 3QA
t. 01924 291 800 f. 01924 290 072

THE HARRIS PARTNERSHIP MANCHESTER
2nd Floor, Carvers Warehouse,
77 Dale Street, Manchester, M1 2HG
t. 0161 238 8555 f. 0161 244 5809

THE HARRIS PARTNERSHIP MILTON KEYNES
The Old Rectory, 79 High Street
Newport Pagnell, MK16 8AB
t. 01908 211 577 f. 01908 211 722

THE HARRIS PARTNERSHIP READING
101 London Road, Reading, RG1 5BY
t. 0118 950 7700 f. 0118 956 8642

THE HARRIS PARTNERSHIP
ARCHITECTS
www.harrispartnership.com