




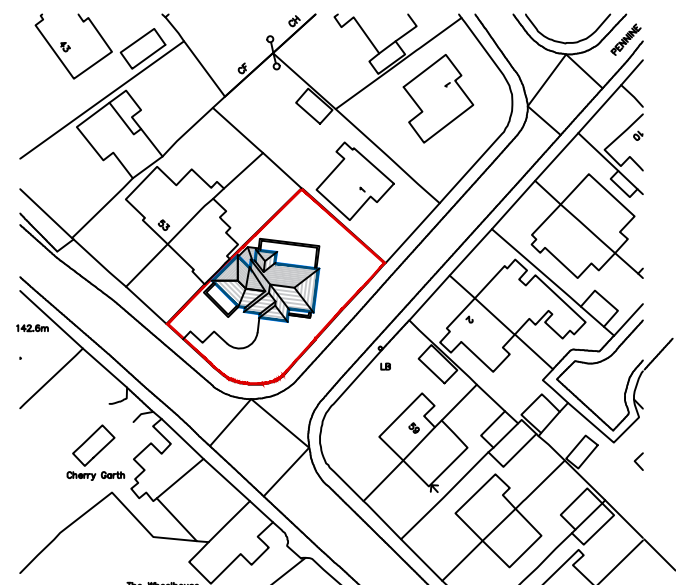


LOCATION PLAN
SCALE 1:1250

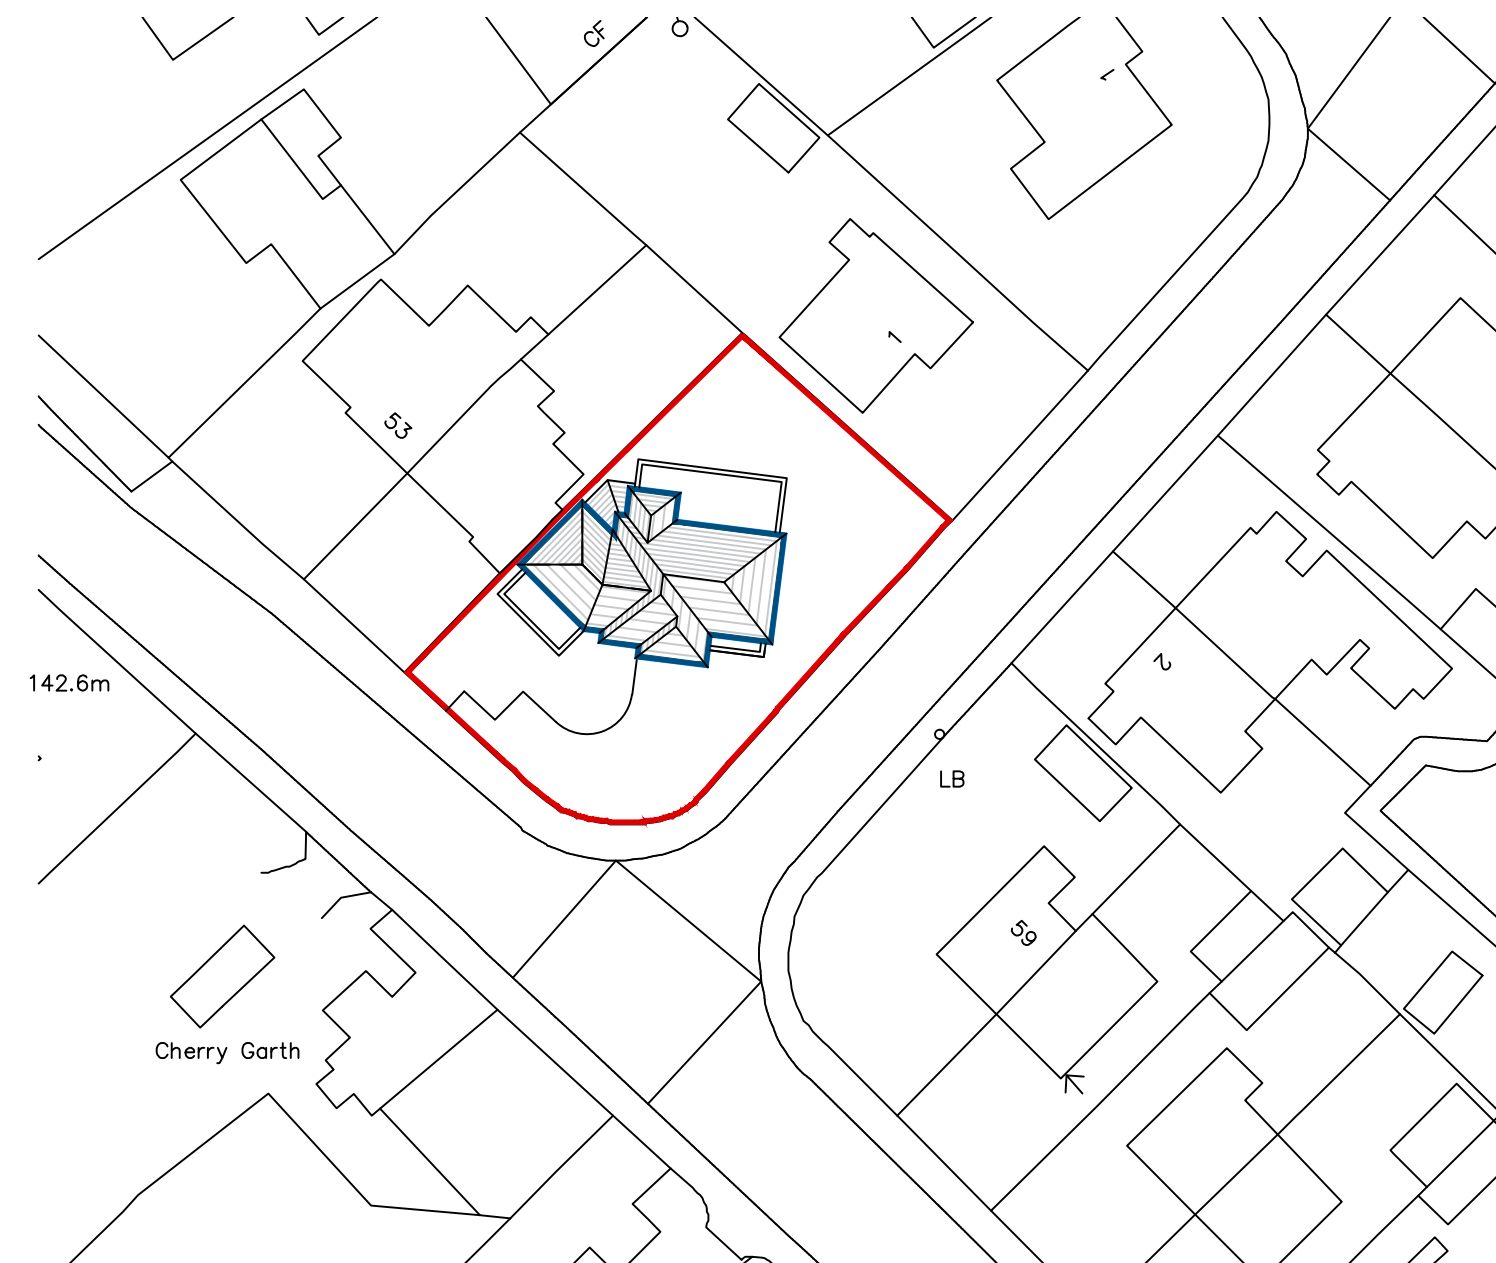

BLOCK PLAN
SCALE 1:500

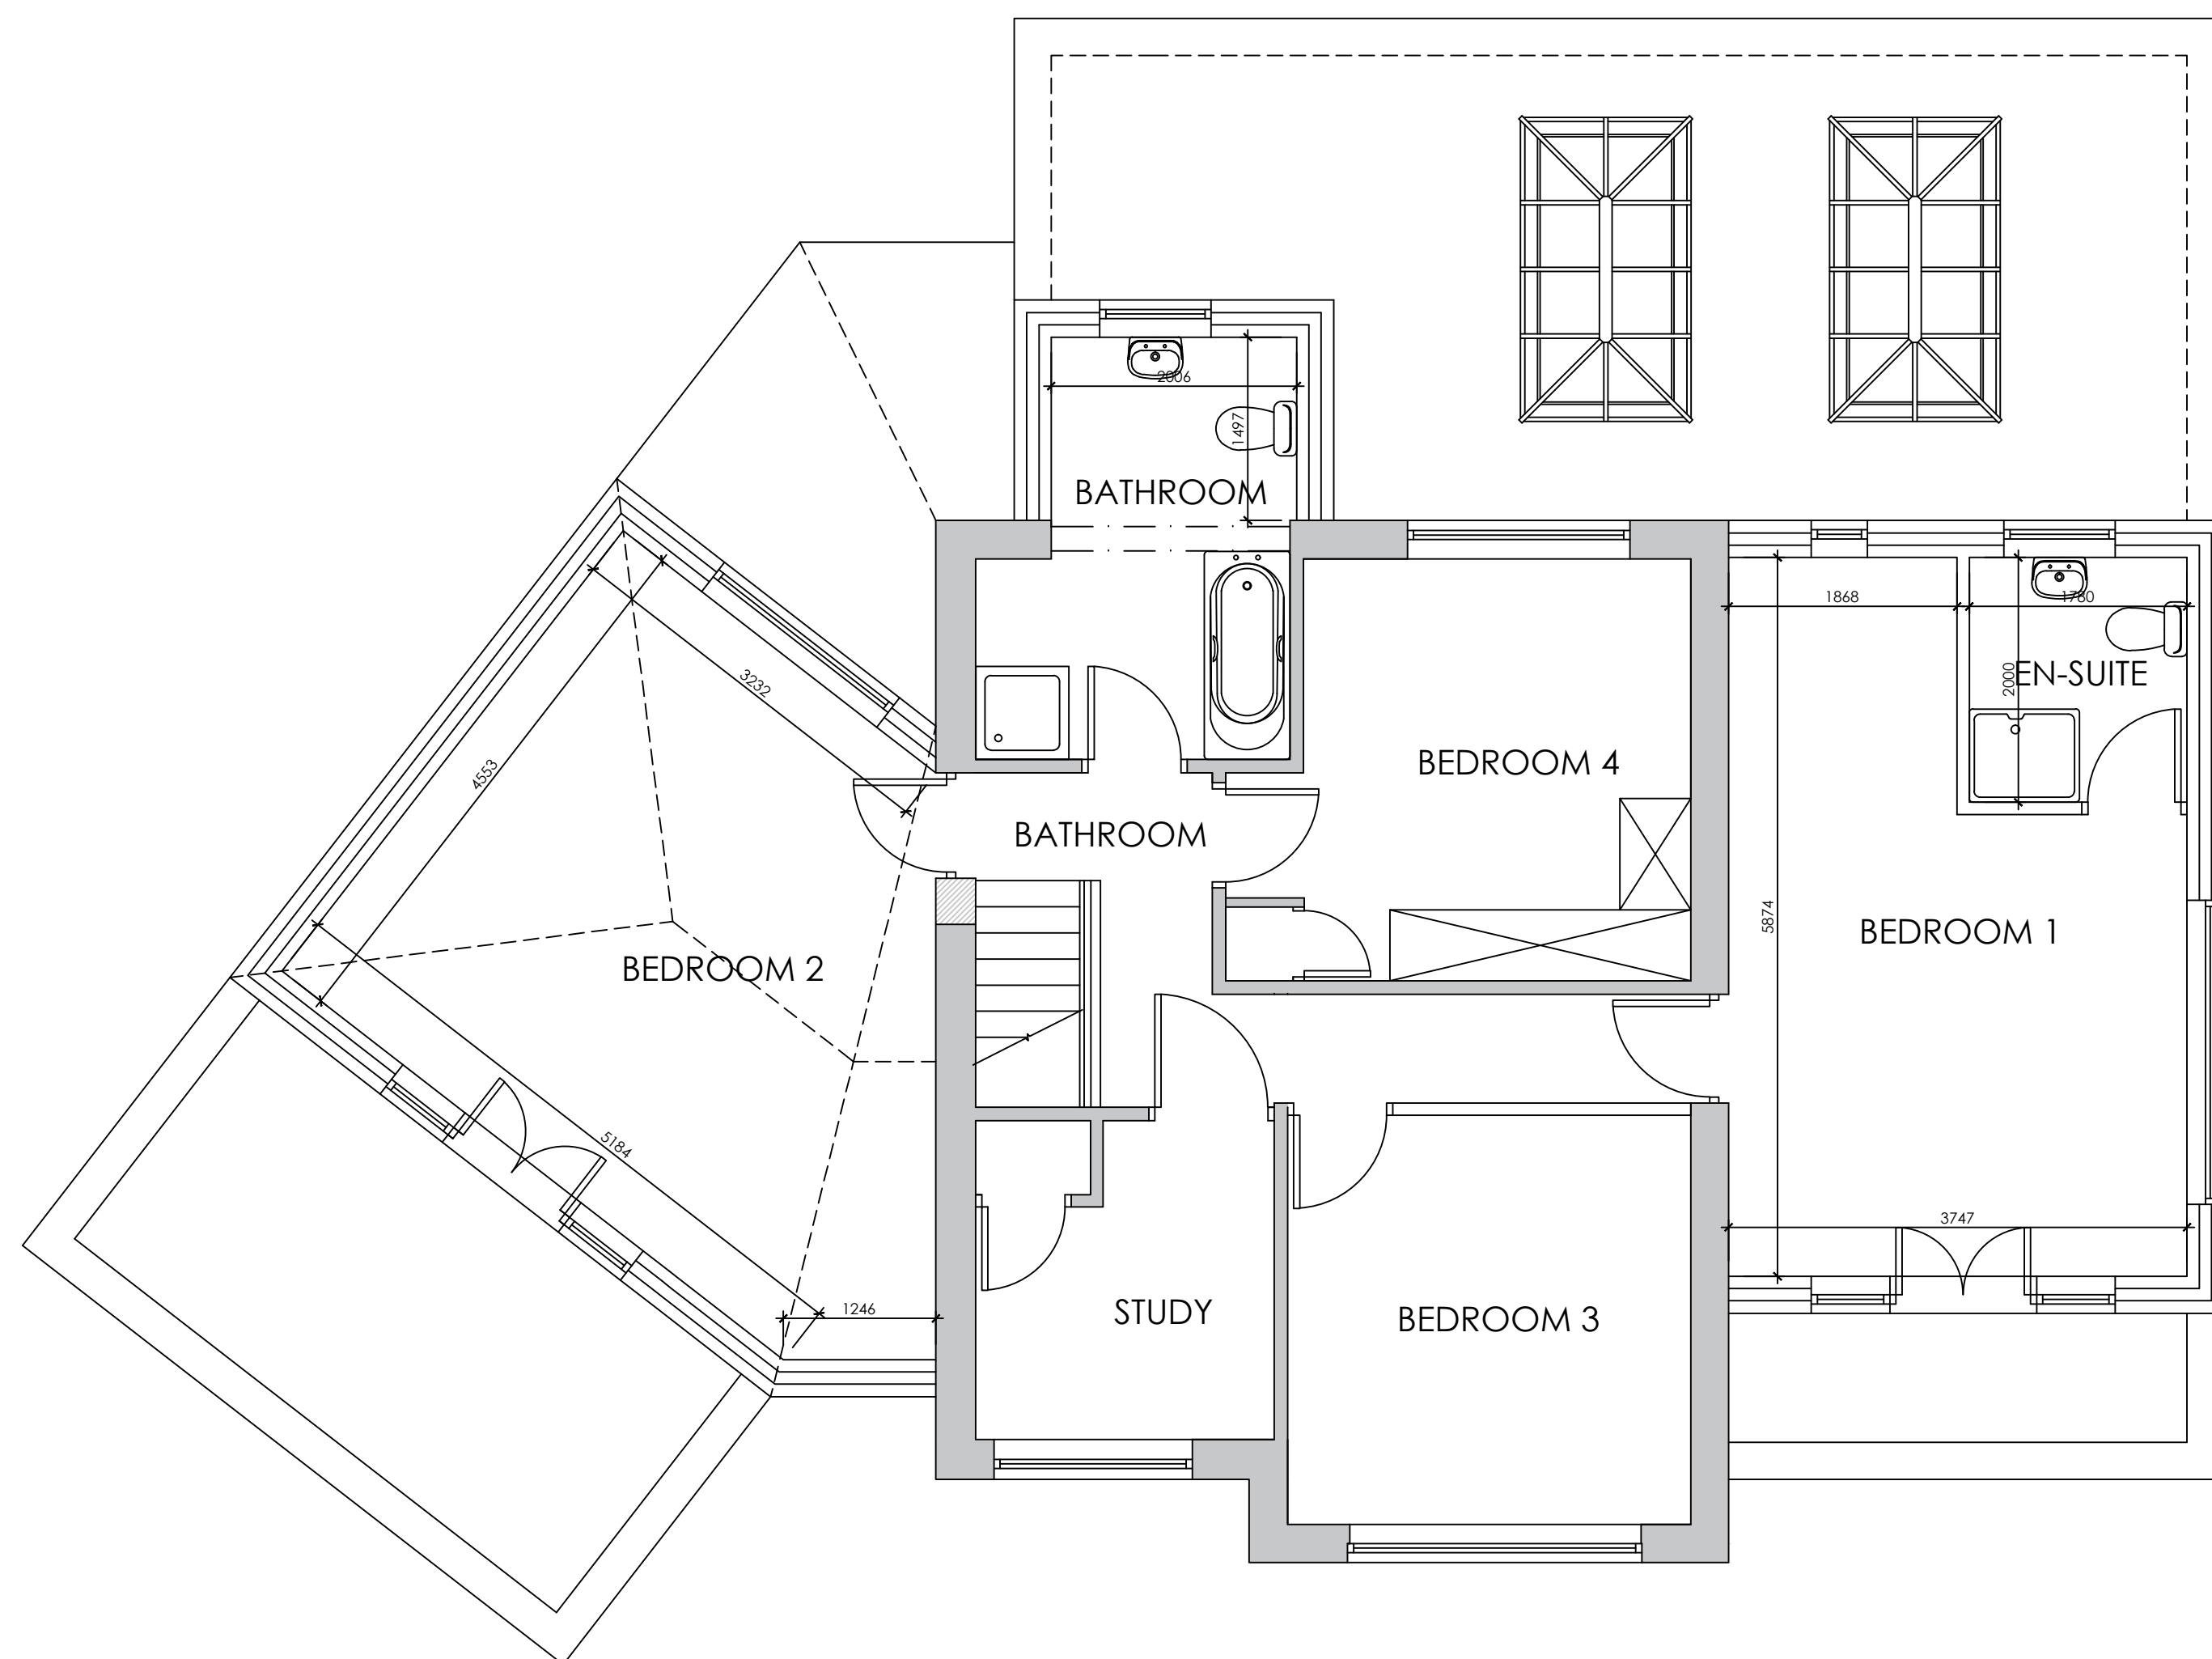

PROPOSED FIRST FLOOR PLAN
SCALE 1:50

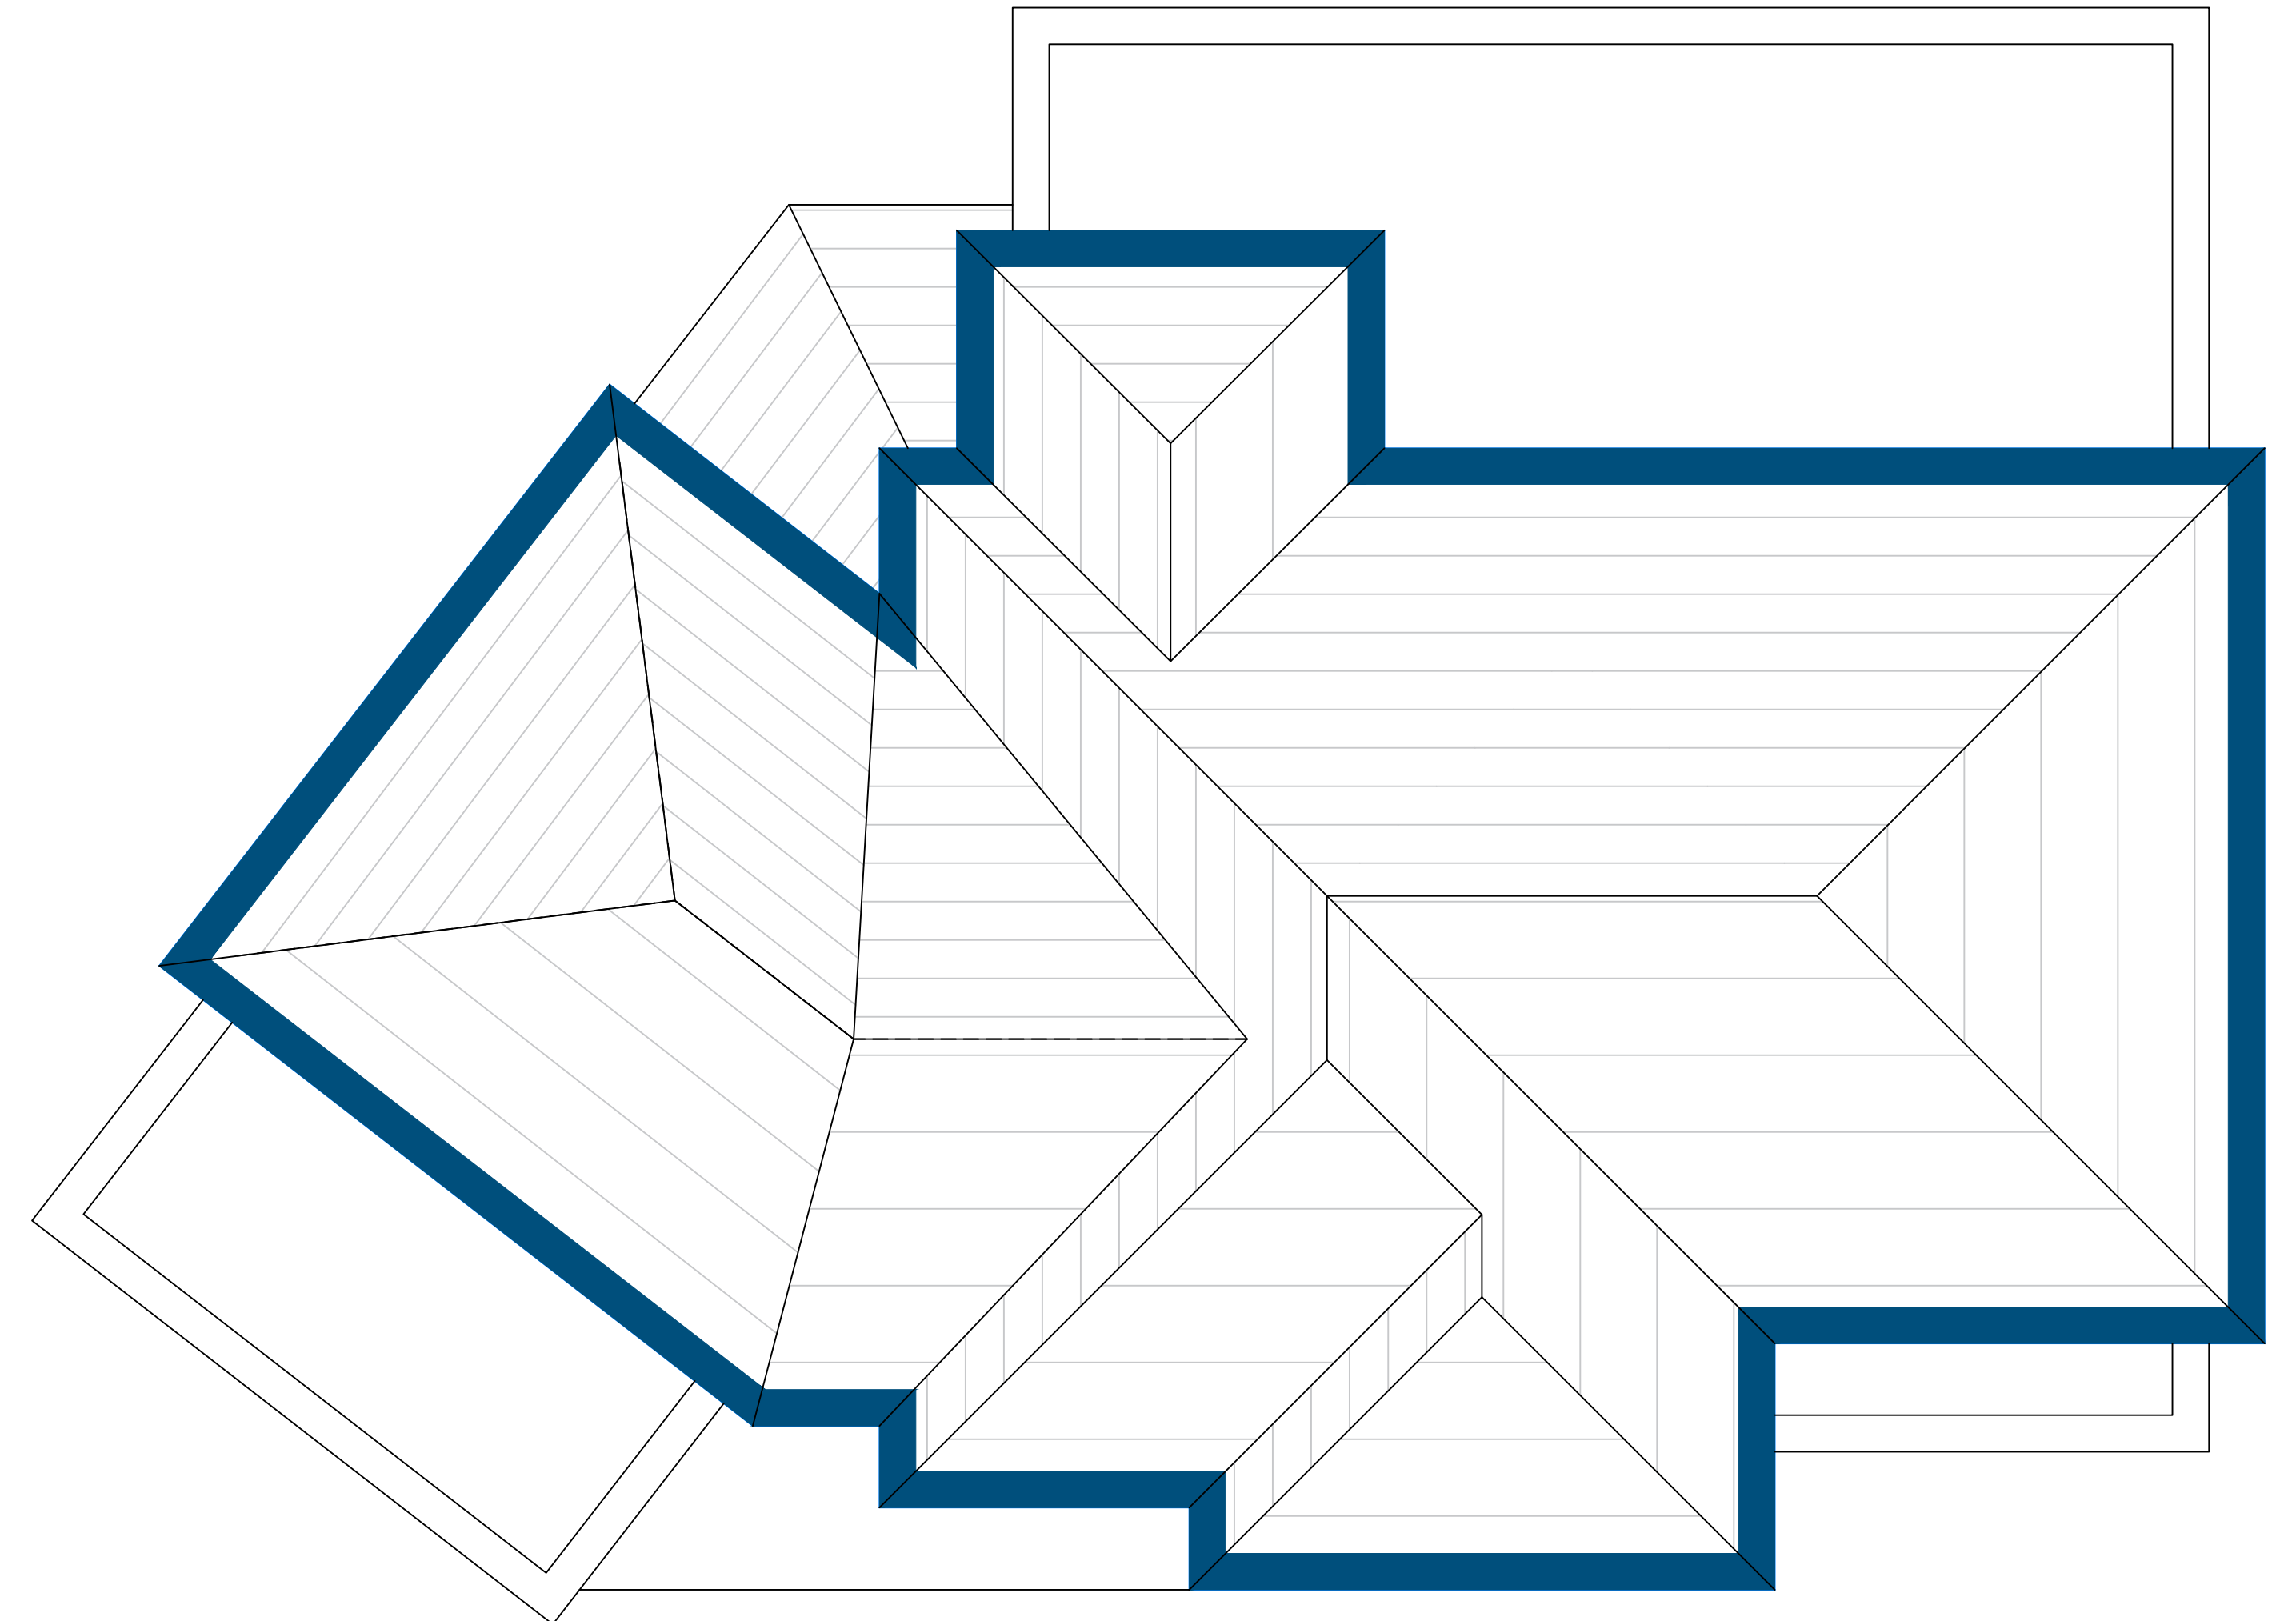

PROPOSED ROOF PLAN
SCALE 1:50

			8 MORSTON BUSINESS PARK, WHALEY ROAD, BARUGH GREEN, BARNSELEY, S75 1HQ			Phone: 01226 208482 Fax: 01226 283030 Email: info@whiteaguspартnership.co.uk Web: www.whiteaguspартnership.co.uk					
ARCHITECTURAL SERVICES AND SURVEYORS						Client.					
Project.						MR DUNLAVEY					
PROPOSED EXTENSION AT 57 INTAKE LANE BARNSELEY, S75 2HX						Date.					
Drawing Title.						APRIL 2017		Scale.			
PLANS & ELEVATIONS						1:50 @ A1					
						Ref.	Dwg. No.	Rev.			
						17-002	02	C			
Date	Suffix	Description					Date	Suffix	Description		
24/04/2017	A	REVISED TO CLIENT REQUIREMENTS									
26/04/2017	B	REVISED TO CLIENT REQUIREMENTS									
27-04-2017	C	REVISED TO CLIENT REQUIREMENTS									