


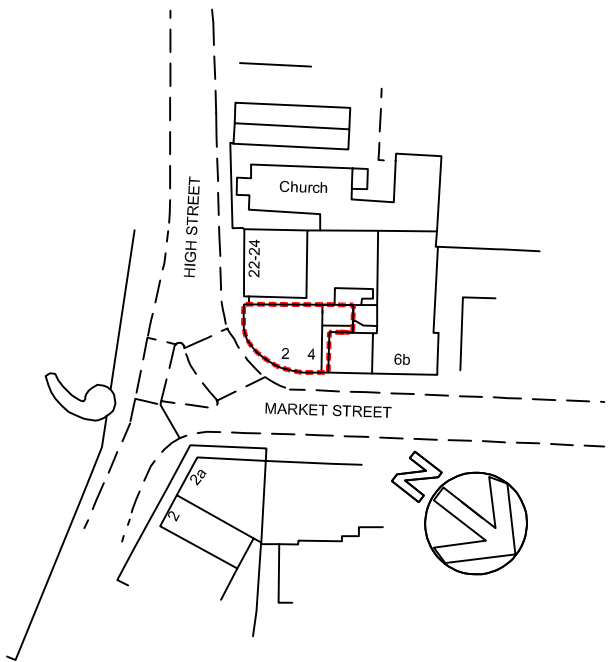

LOCATION PLAN

SCALE 1:1250



SITE PLAN

SCALE 1:250

						Client Woodroyd Ltd	Job Title Proposed Alterations 2 - 4 Market Street Hoyland, Barnsley S74 9QB	 WOODROYD Woodroyd Ltd 5 Woodroyd Gardens Barnsley, S. Yorks, S73 0HB +44 (0) 1226 107 167	Drawing Title Site and Location Plan		
	-	17/08/20	CY	CY	CY				Drawing Status PLANNING		
	Planning Issue								Job No W-005	Drawing No S-01	Issue -
	Issue	Date	By	Chkd	Appd						