



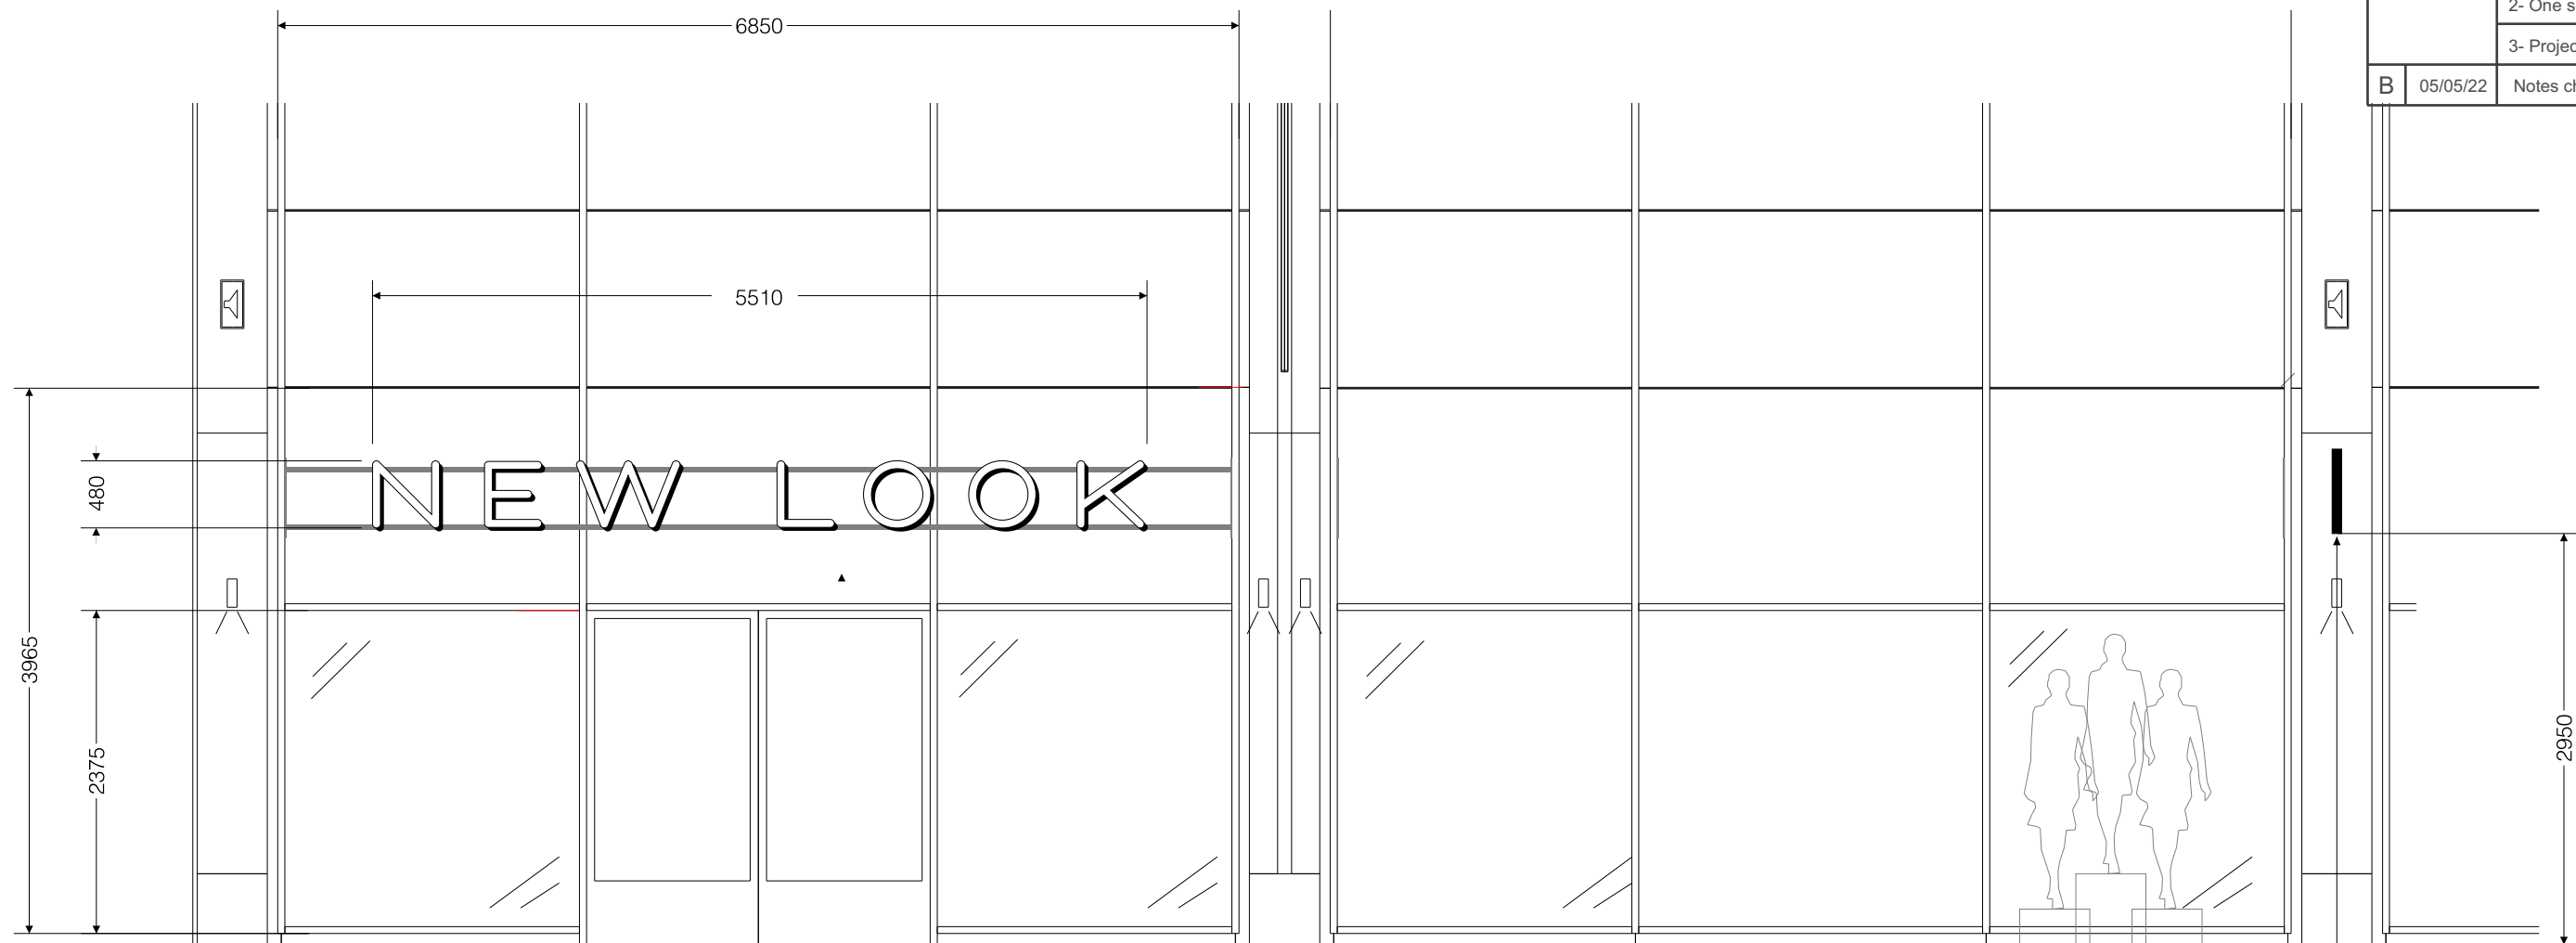


Shopfront Elevation
Scale 1:50 @ A3.

600 x 600 double sided projecting sign
See drawing Barnsley - 02 for detail.

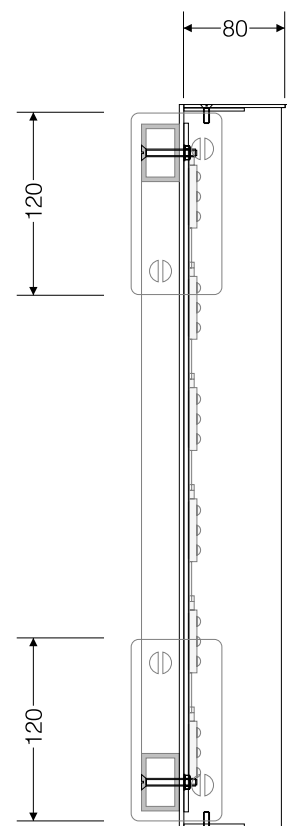

Letter Section
Scale 1:5 @ A3.

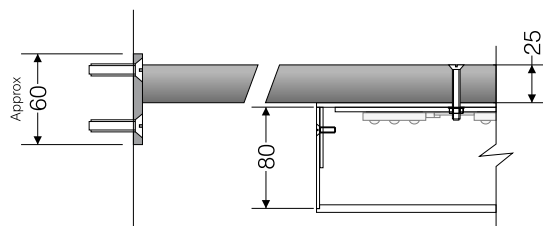

Fixing Detail Plan
Scale 1:5 @ A3.

1 no Set Rail Mounted Lettering

Framework / Rails:

38 x 25 x 3mm aluminium RHS rails tied together with 25 x 25 x 3mm aluminium SHS.
120 x 60 x 5mm aluminium plates fixing into cheeks of existing pillars, secondary fixings into glazing mullions,
all powder coated Interpon D2525 YW255F Golden Beach (Metallic Matt Finish).

Lettering:

480mm high x 70mm deep built up aluminium finished satin black, rimless 5mm opal LED acrylic faces.

Backplates:

Built up 40mm deep aluminium powder coated black to match letter returns.

Illumination:

Internal cool white 6500k LED lighting mounted onto 3mm white Foamex giving face illumination only.

Revisions:		Description:
A	03/05/22	1- Shopfront window film removed 2- One set of text removed from scheme 3- Projecting sign bracket amended
B	05/05/22	Notes changed as per SUDO request



Harvey Combe Station Road Killingworth
Newcastle Upon Tyne NE12 6QQ
Tel (0191) 268 6394
www.harpersigns.co.uk
e-mail signs@harpersigns.co.uk

Client :
New Look Retailers.

Site :
New Look,
Barnsley Glass Works,
Barnsley.

Drawn by : *Andy W* Date: 24/02/22



Scale : 1:50 / 1:5 @ A3.

Drawing No.
Barnsley - 01

Rev
B

NOTE:
This drawing should not be scaled.
Drawing is the property of Harper Signs Ltd & they reserve copyright.
It is issued on the understanding that it will not be copied, reproduced or disclosed
in whole or in part to any unauthorised party without written permission
from Harper Signs Ltd.

Revisions:		Description:
A	03/05/22	1- Shopfront window film removed
		2- One set of text removed from scheme
		3- Projecting sign bracket amended
B	05/05/22	Notes changed as per SUDO request

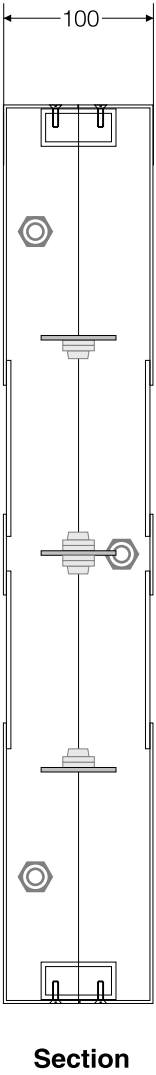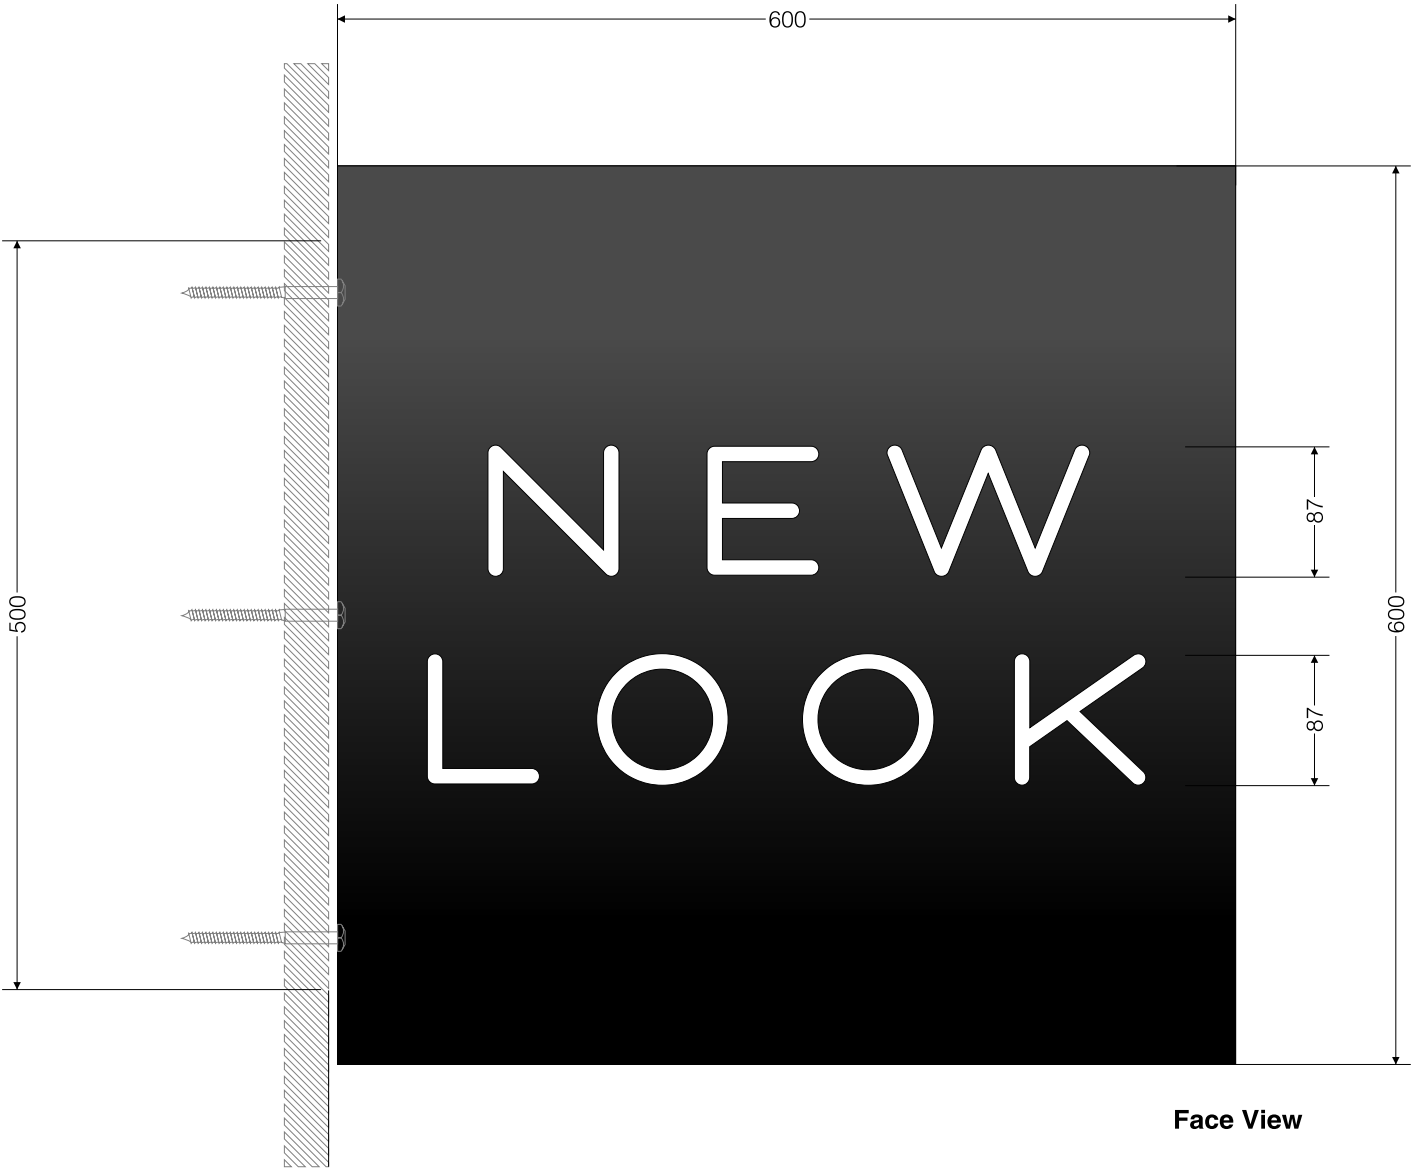

1no Double Sided Projecting Box

Framework
50 x 25 x 3mm aluminium RHS inner frame & 6mm aluminium fixing plate all powder coated satin black

Panels:
Stencil cut 600 x 600 x 30mm deep folded 2mm aluminium powder coated satin black outside, white inside, letter stencils backed 3mm LED acrylic.

Illumination:
Cool white 6500k Edgelight LED mounted onto 3mm aluminium flat bars.



Harvey Combe Station Road Killingworth
Newcastle Upon Tyne NE12 6QQ
Tel (0191) 268 6394
www.harpersigns.co.uk
e-mail signs@harpersigns.co.uk

Client :
New Look Retailers.

Site :
New Look,
Barnsley Glass Works,
Barnsley.

Drawn by : *Andy W.* Date: 24/02/22

Scale : 1:10 @ A5.

Drawing No. Rev
Barnsley - 02 B

NOTE:
This drawing should not be scaled.
Drawing is the property of Harper Signs Ltd & they reserve copyright.
It is issued on the understanding that it will not be copied, reproduced or disclosed
in whole or in part to any unauthorised party without written permission
from Harper Signs Ltd.

