


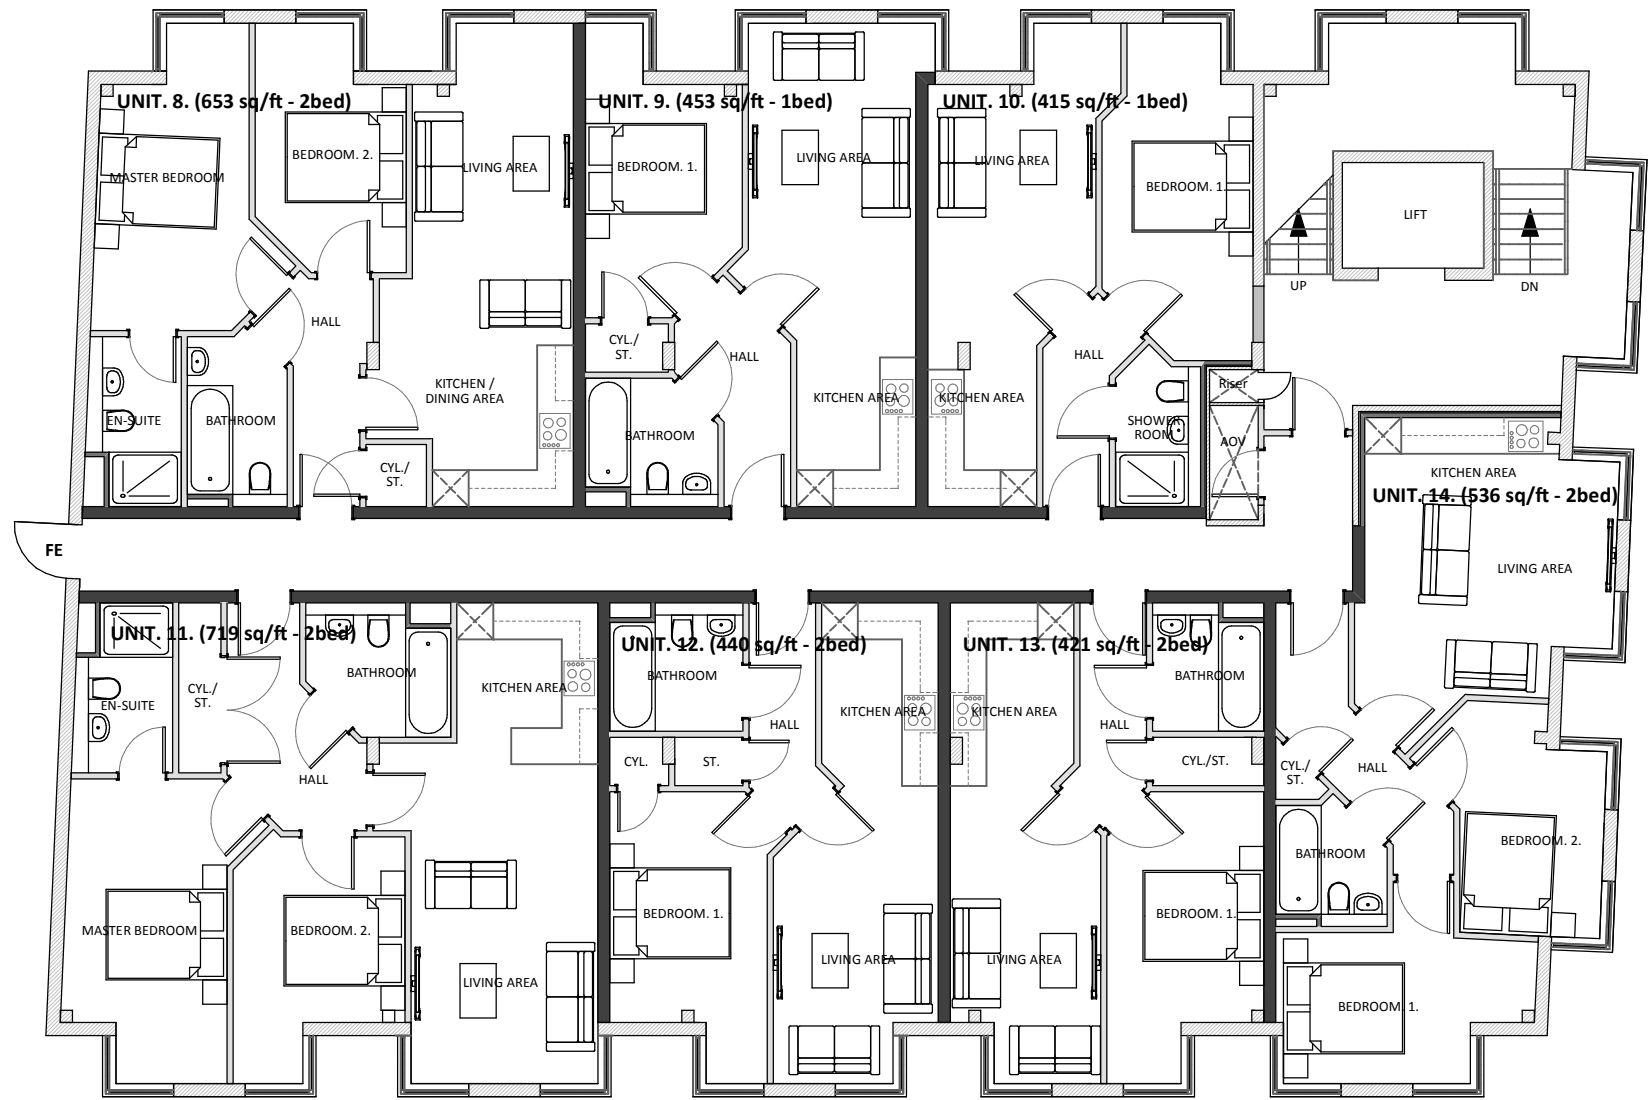

PROPOSED FIRST FLOOR
7no. units comprising of 3no. 2 bedroom & 4no. 1 bedroom apartments




PROPOSED FOURTH FLOOR
7no. units comprising of 3no. 2 bedroom & 4no. 1 bedroom apartments



PROPOSED GROUND FLOOR
7no. units comprising of 2no. 2 bedroom & 5no. 1 bedroom apartments



PROPOSED THIRD FLOOR
7no. units comprising of 3no. 2 bedroom & 4no. 1 bedroom apartments

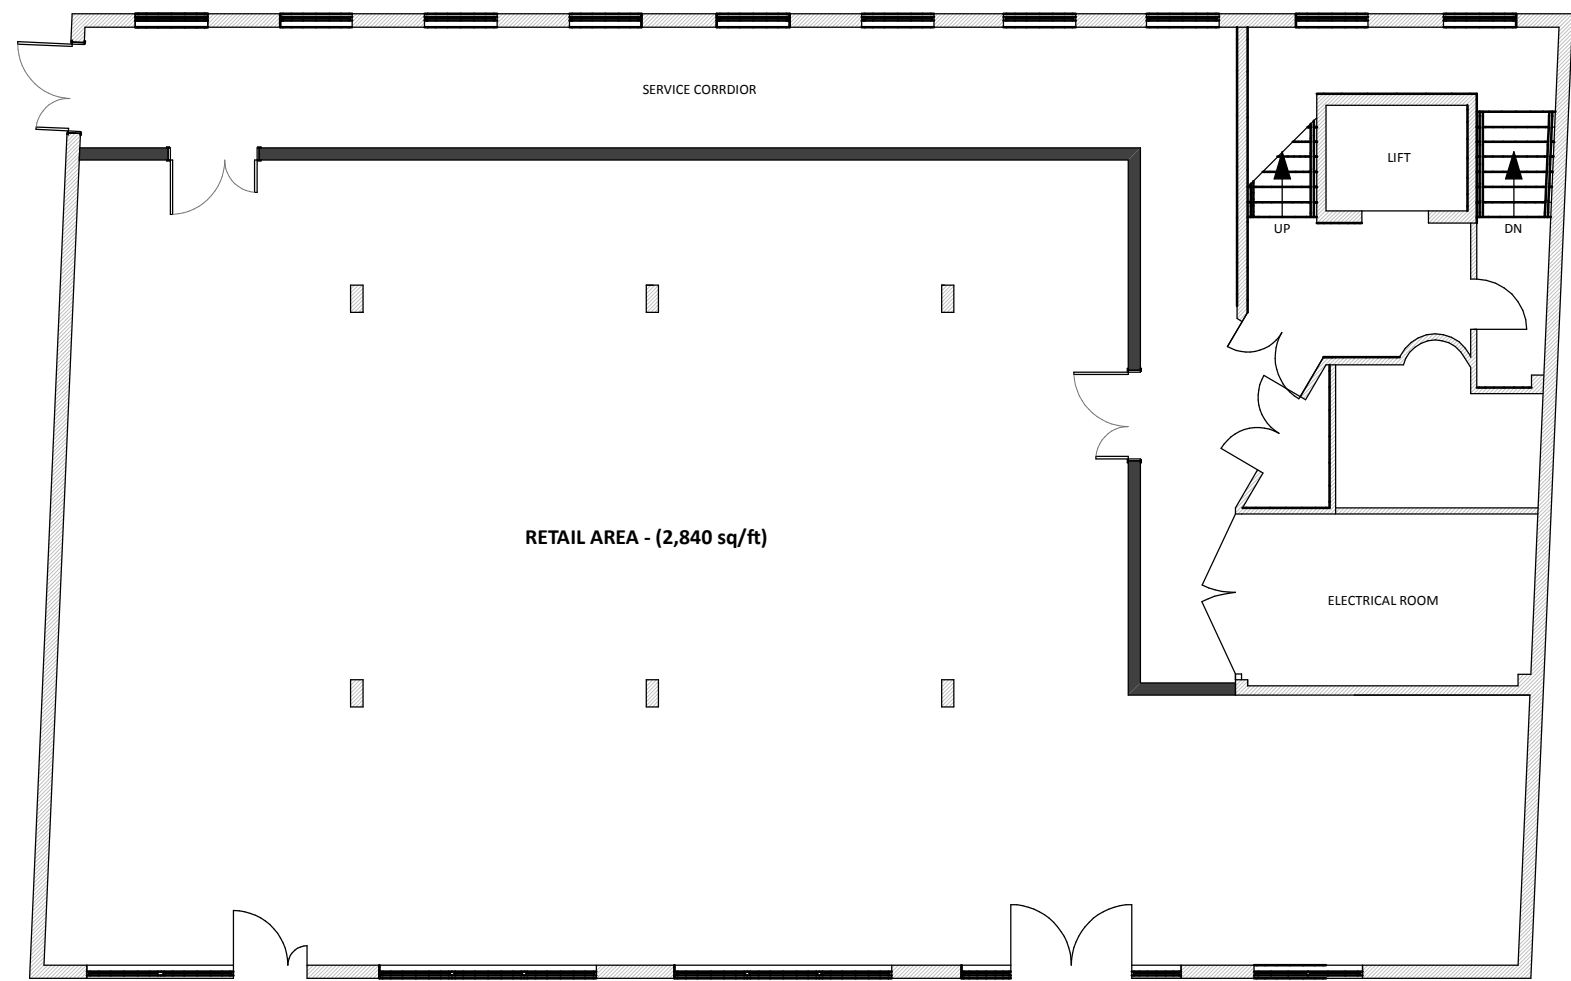

PROPOSED LOWER GROUND FLOOR



PROPOSED SECOND FLOOR
7no. units comprising of 3no. 2 bedroom & 4no. 1 bedroom apartments

COPYRIGHT RESERVED ©

THIS DRAWING IS COPYRIGHT AND THE INTELLECTUAL PROPERTY OF LOROC ARCHITECTS.
THIS DRAWING MAY NOT BE REPRODUCED IN WHOLE OR IN PART WITHOUT WRITTEN AUTHORITY.

DO NOT SCALE

NO DIMENSIONS TO BE SCALED FROM THIS DRAWING.
ALL DIMENSIONS TO BE CHECKED ON SITE PRIOR TO COMMENCEMENT OF WORKS AND ANY DISCREPANCIES REPORTED TO THE ARCHITECT / ENGINEER / CONTRACTOR
ALL INFORMATION ON THIS DRAWING IS SUBJECT TO A FULL AND COMPREHENSIVE TOPOGRAPHICAL SURVEY AND CONFIRMATION OF RELEVANT TITLE.

ADDITIONAL NOTES

ALL WORK TO BE CARRIED OUT IN ACCORDANCE WITH THE BUILDING REGULATIONS AND THE REQUIREMENTS OF THE LOCAL AUTHORITY

REV	DESCRIPTION	DRWN/CHKD	DATE



CLIENT
PROSPECT ESTATES LIMITED

PROJECT
REGENT HOUSE
REGENT STREET
BARNSELEY

TITLE
GENERAL ARRANGEMENT
Planning
Proposed Floor Plans (Apartment Scheme)

SCALE
1:125 @ A1

DATE
May 2015

DRAWING NO.
1433-102(P)

REVISION
-

DRAWN BY
IR

CHECKED BY

PURPOSE OF ISSUE
PLANNING ☐ BUILDING REGS ☐ TENDER ☐
APPROVAL ☐ COMMENT ☒ CONSTRUCTION ☐

LOROC ARCHITECTS
WHITEHALL WATERFRONT
2 RIVERSIDE WAY LEEDS LS1 4EH
T: 0113 233 7755 F: 0113 243 4806 W: www.loroc.co.uk

ADDITIONAL COMMENTS DENOTED ON DWG AREA AS (CDM)

CDM 2007

PERCEIVED SIGNIFICANT RESIDUAL RISKS THAT ARE EITHER / OR ANY COMBINATION OF THE FOLLOWING :
NOT OBVIOUS ■ UNUSUAL ■ DIFFICULT TO MANAGE

AREA

CONSTRUCTION

USE

MAINTENANCE

DECOMMISSION