




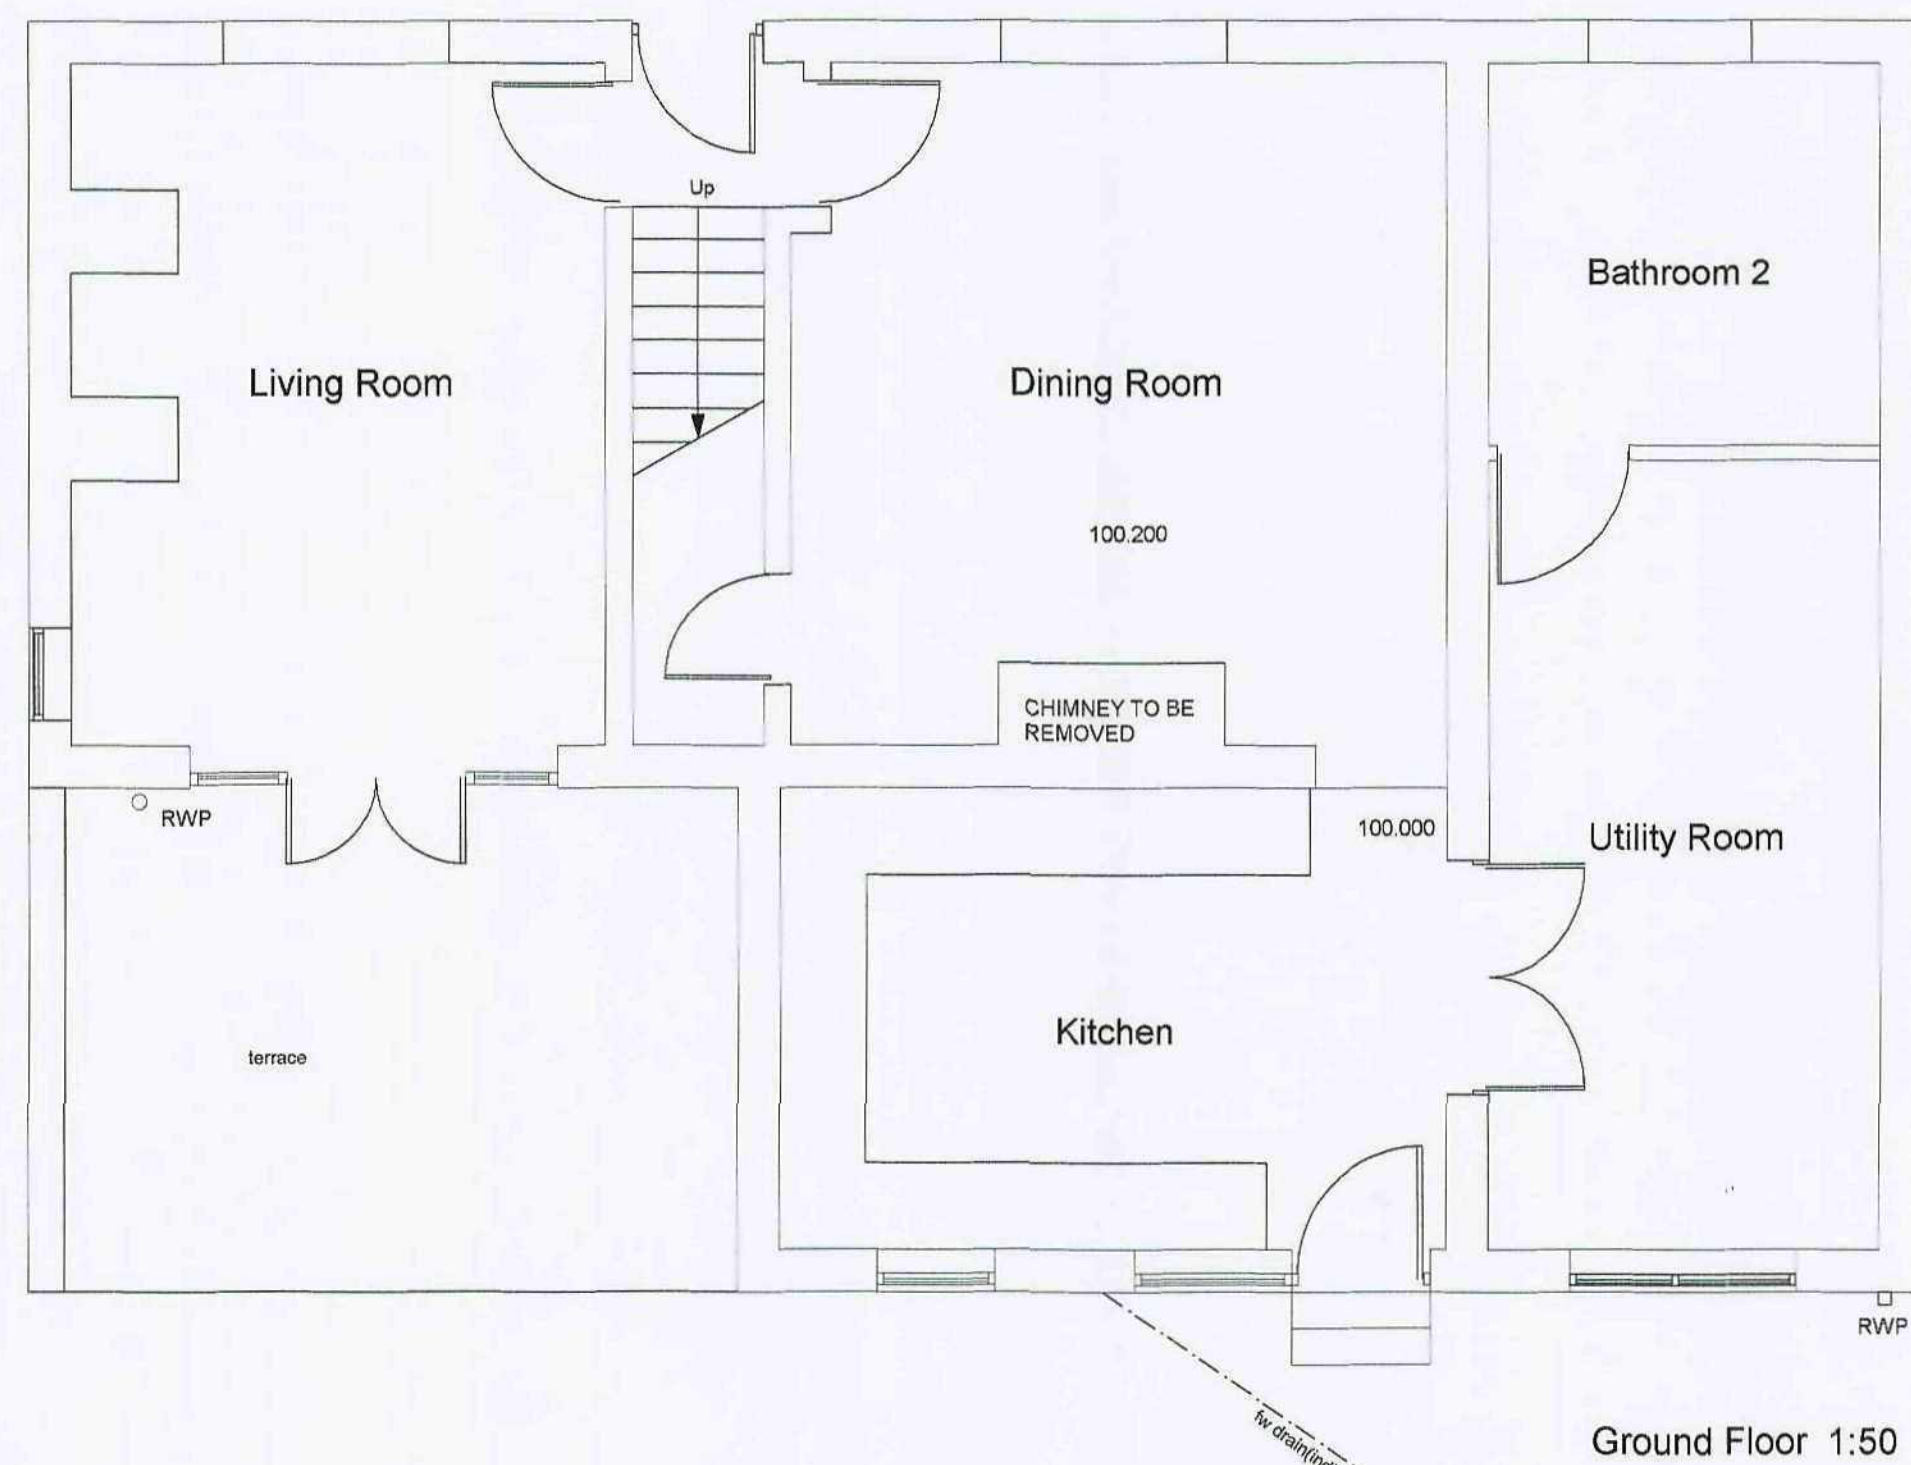


Ground Floor 1:50

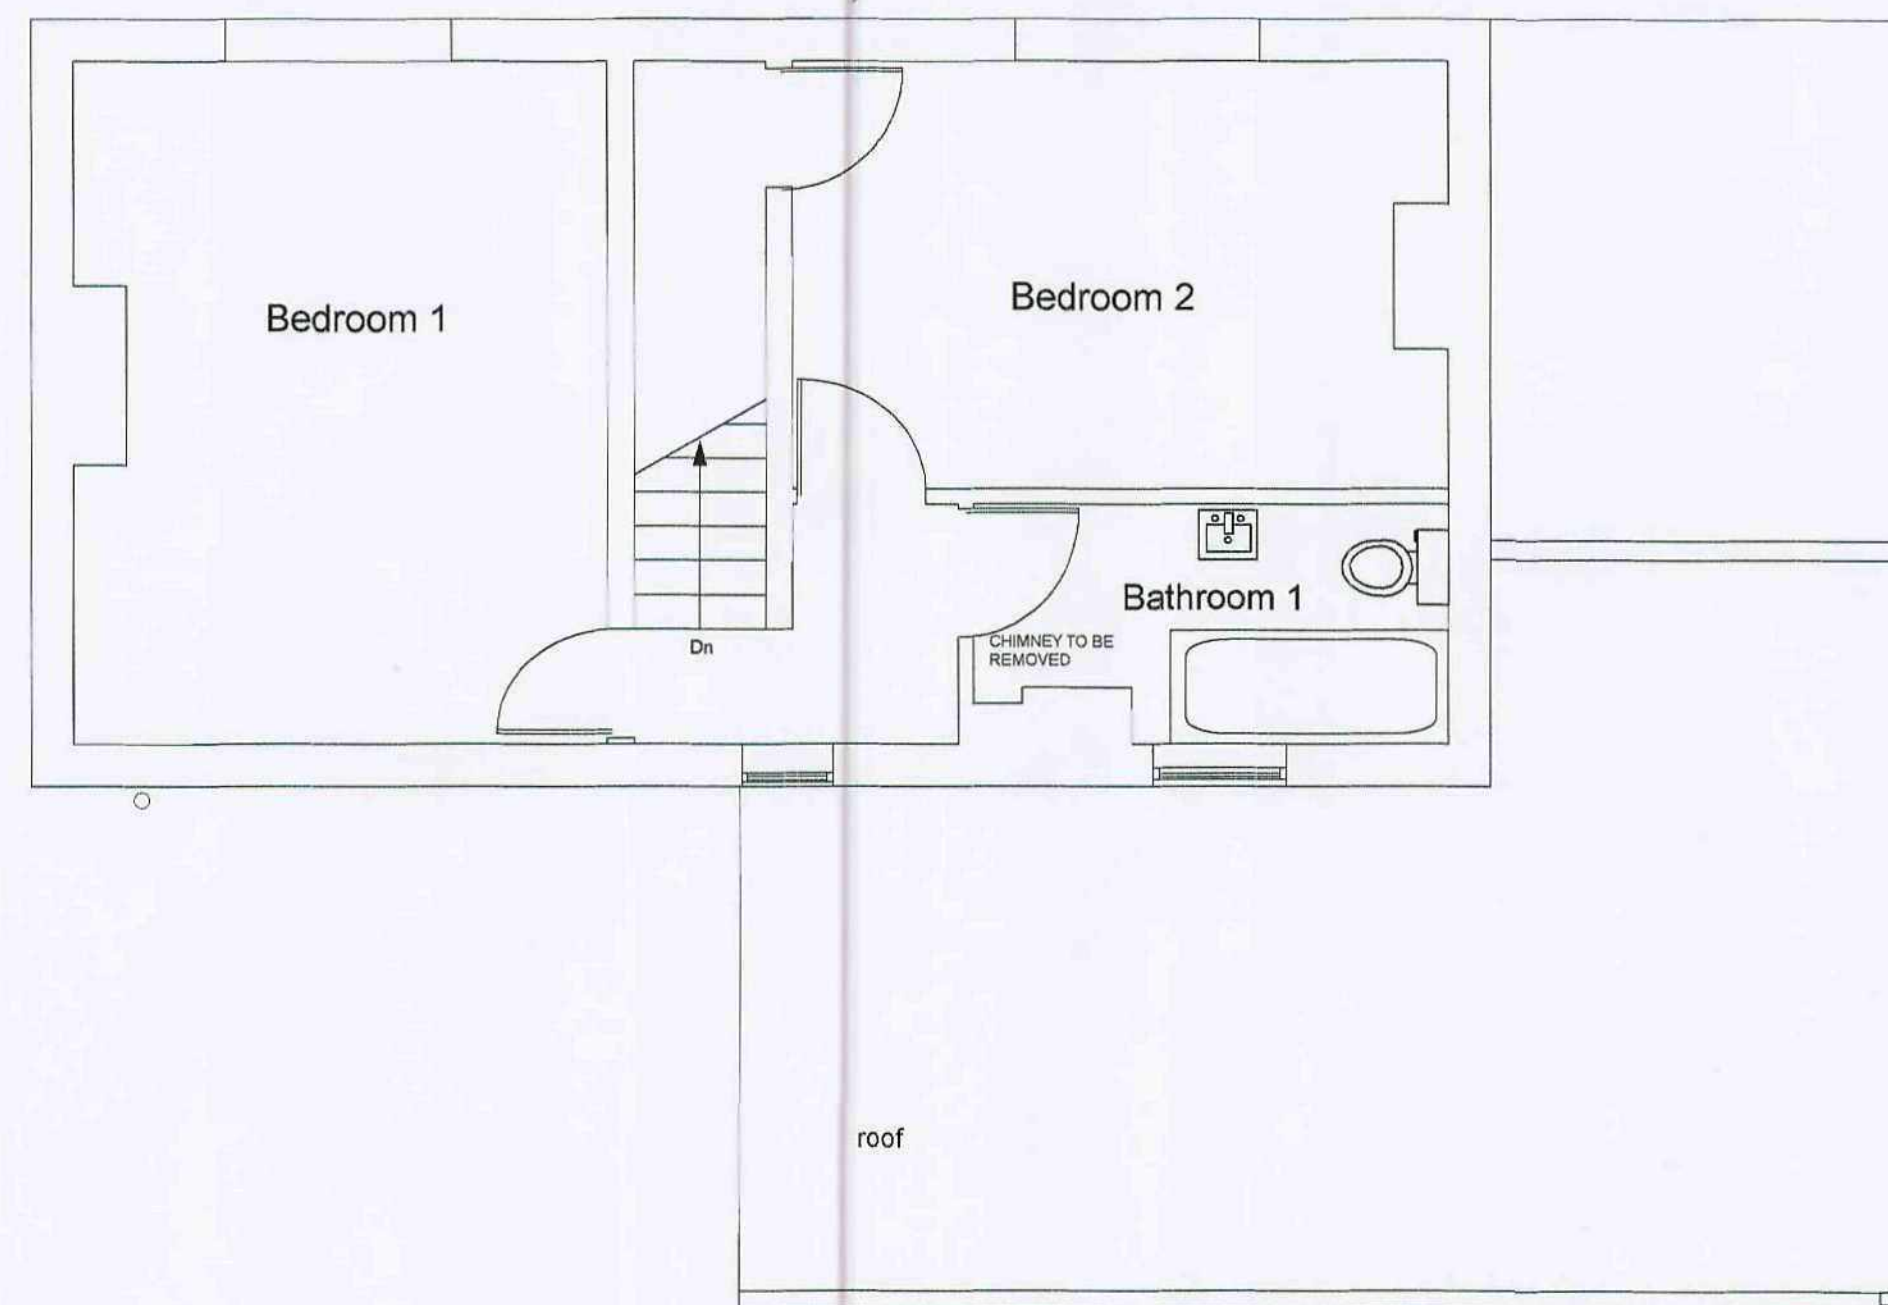


First Floor 1:50

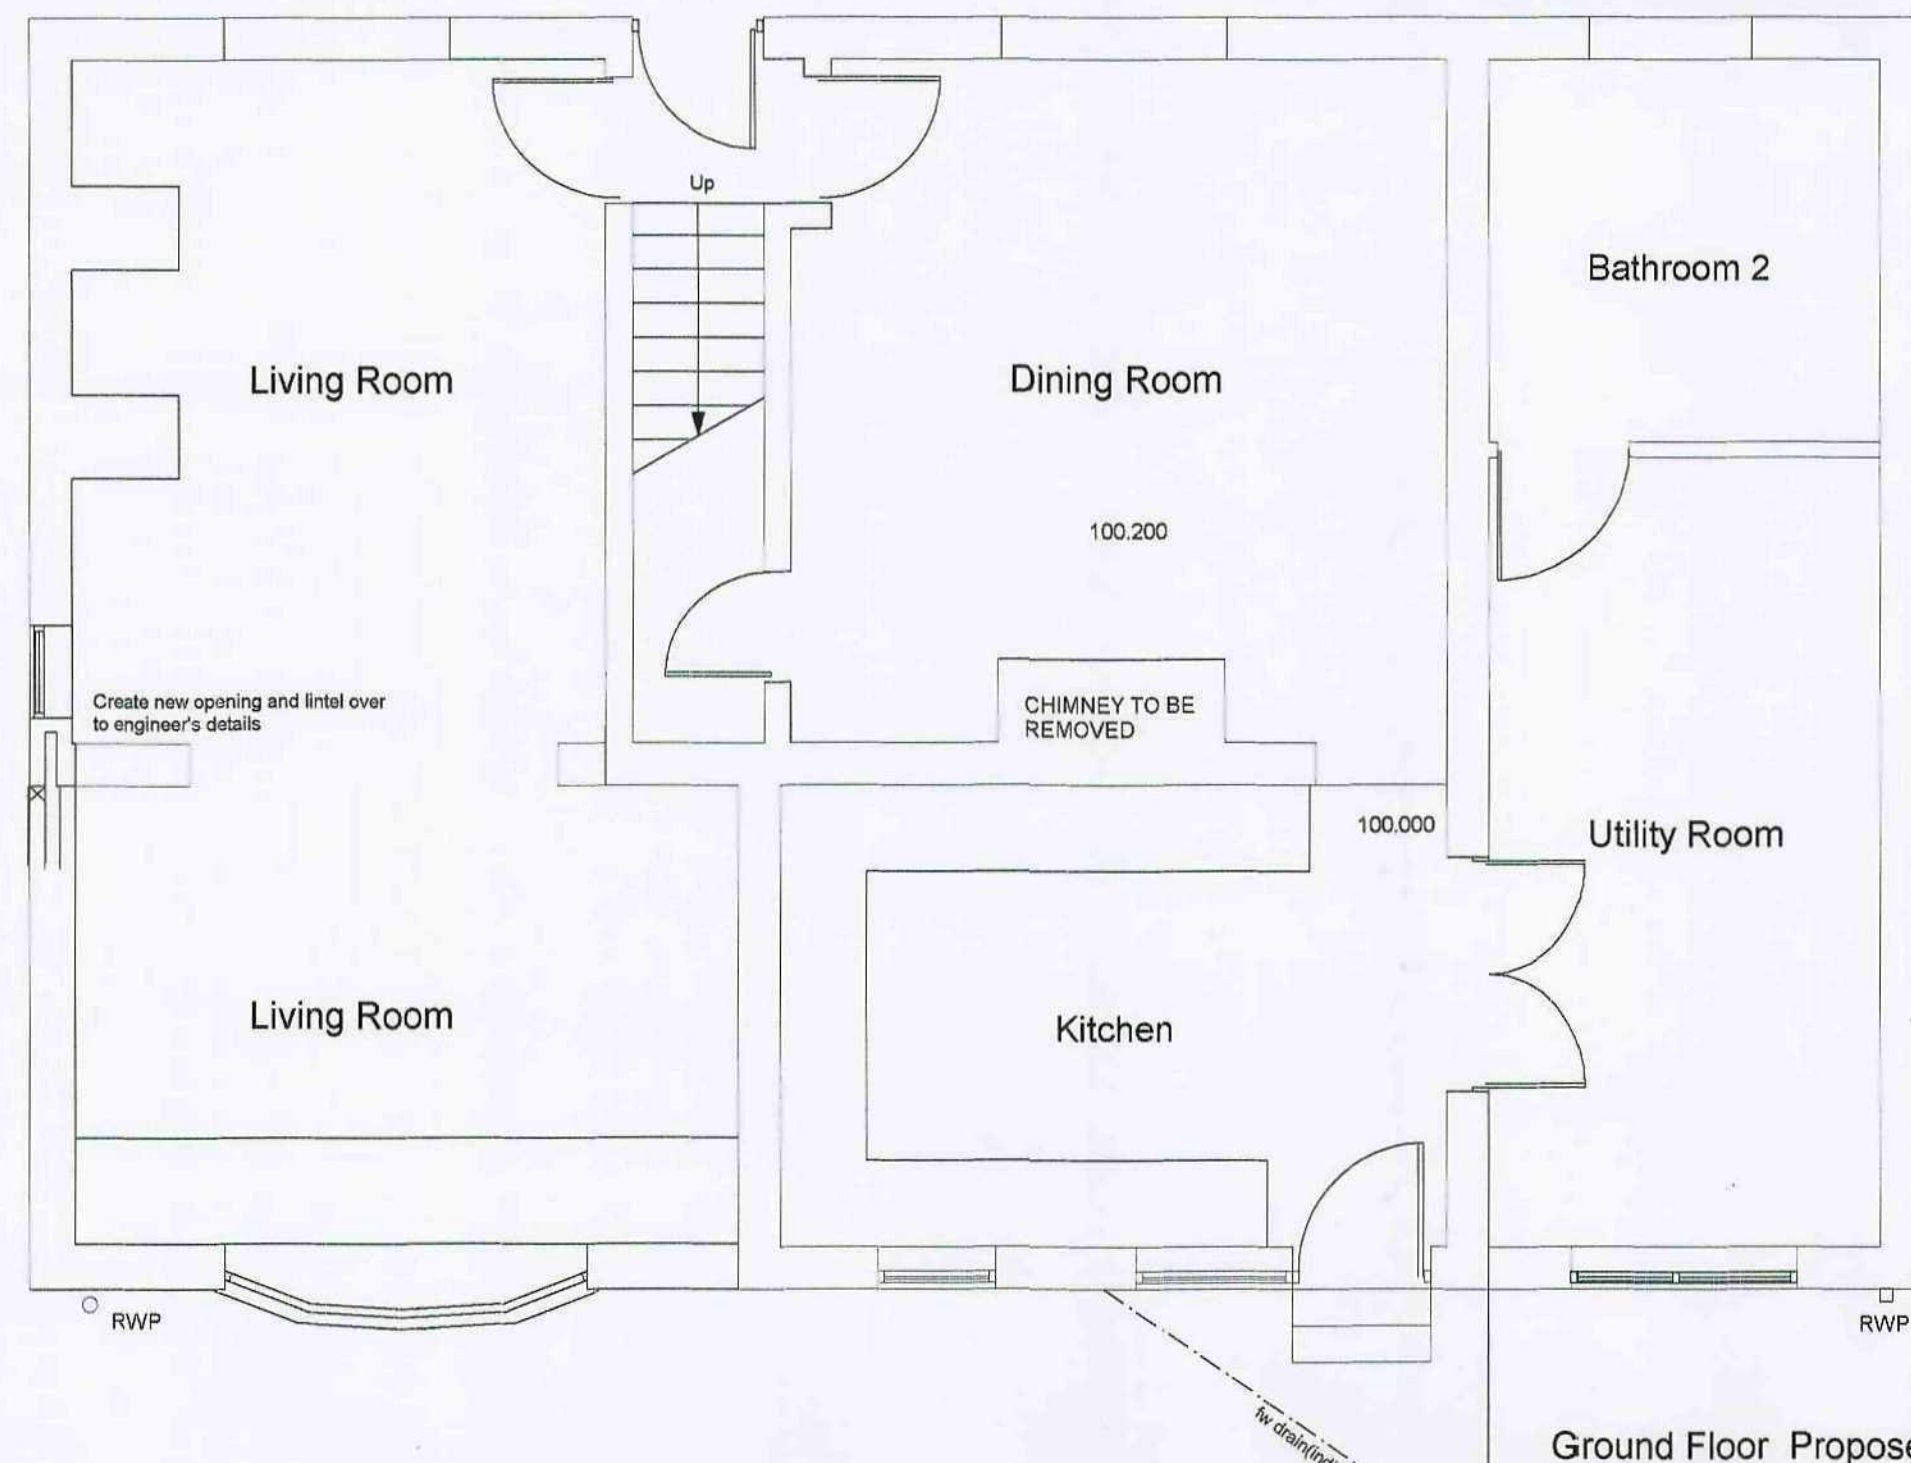


Ground Floor Proposed

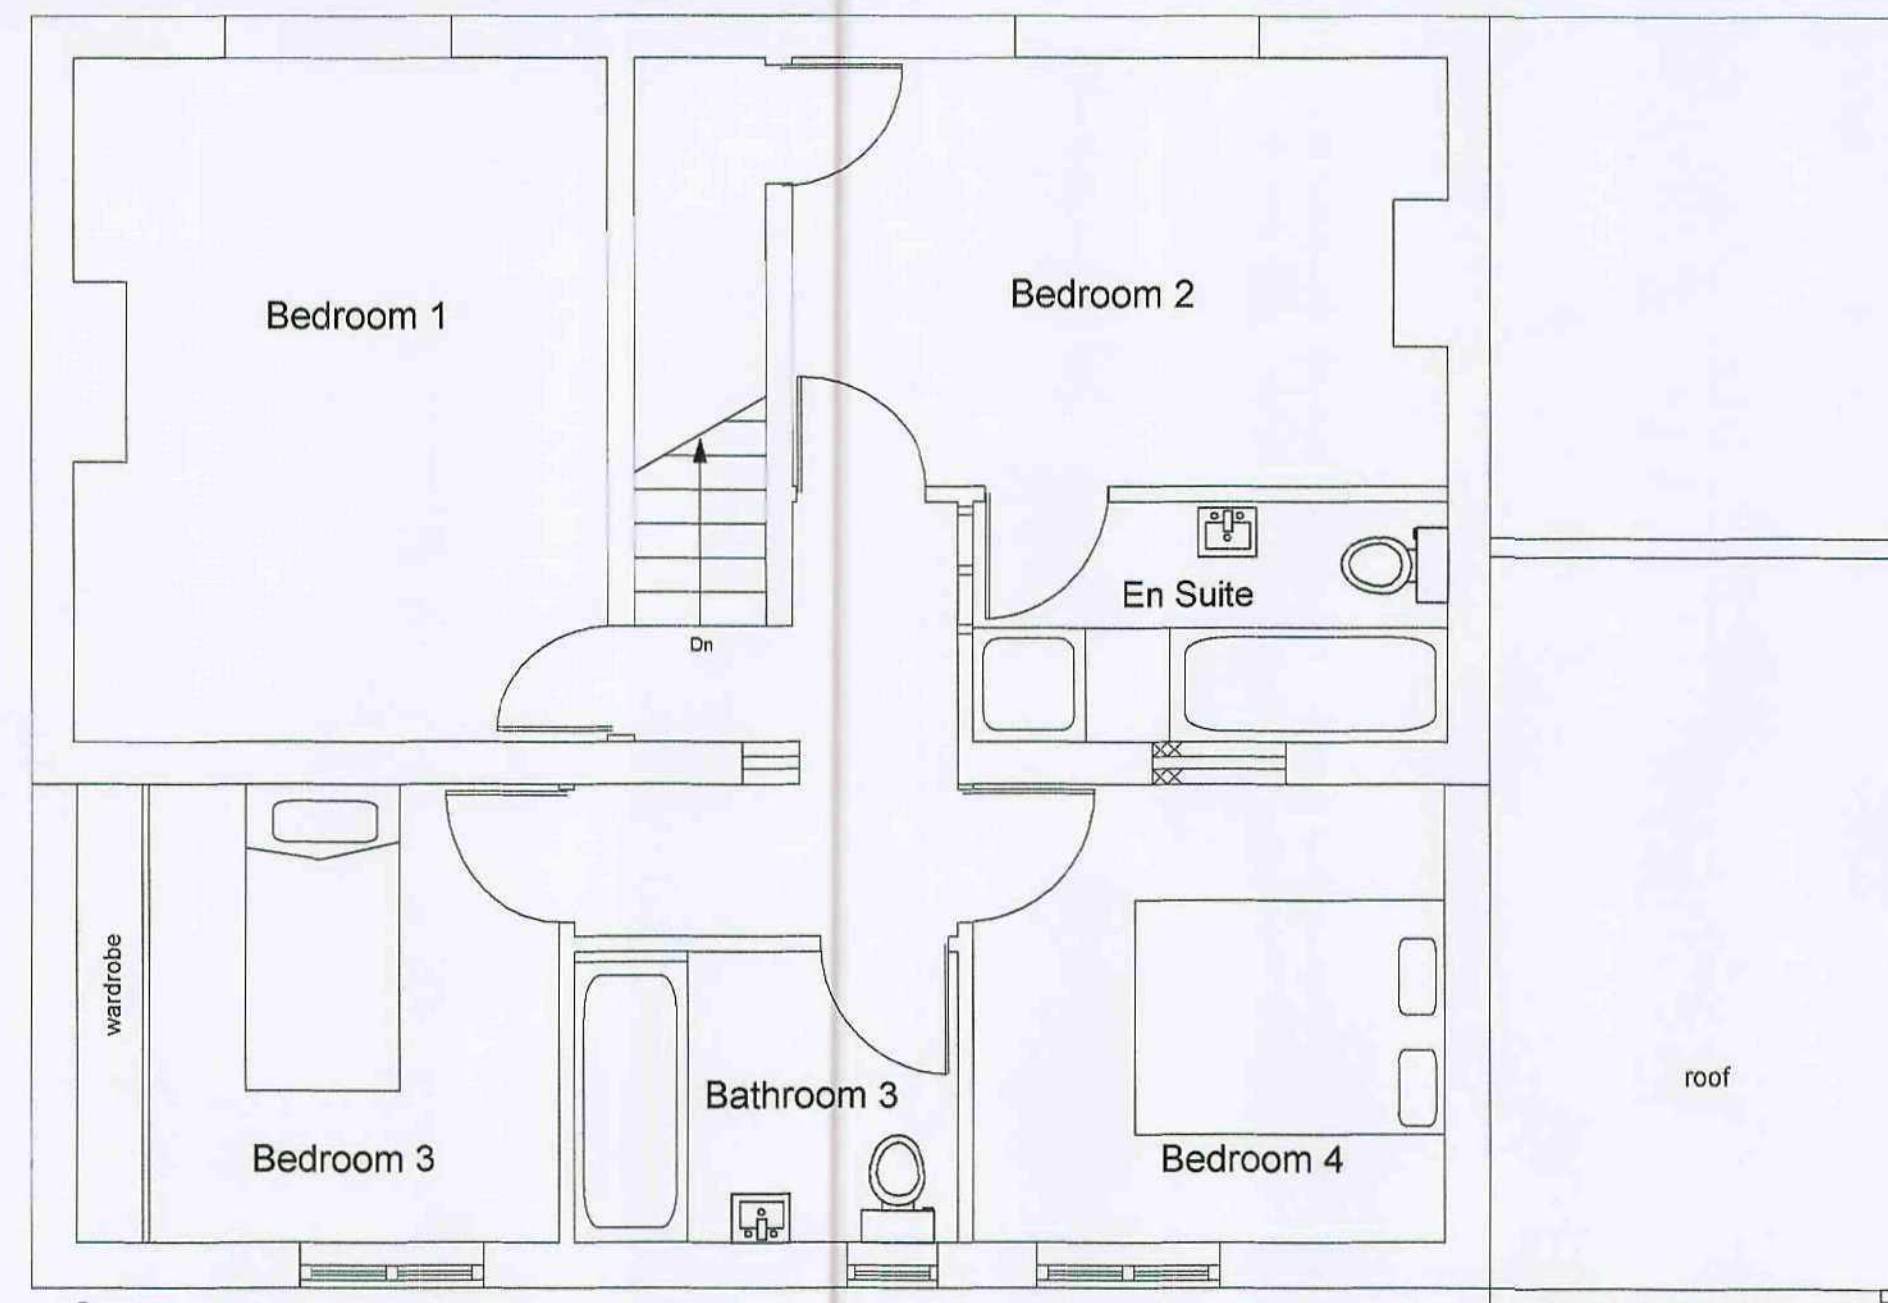


First Floor Proposed

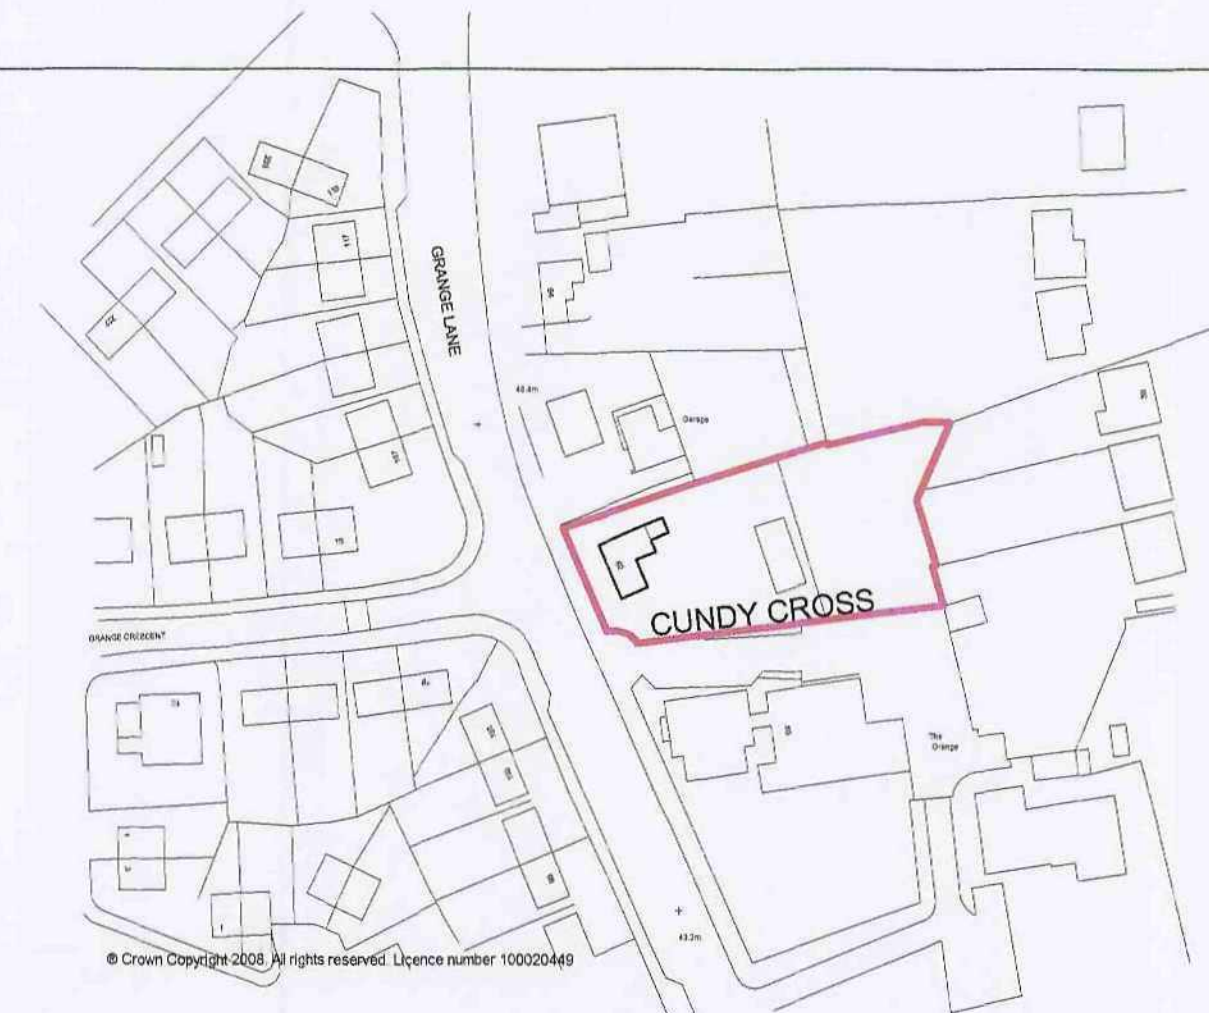


LOCATION PLAN 1:1250

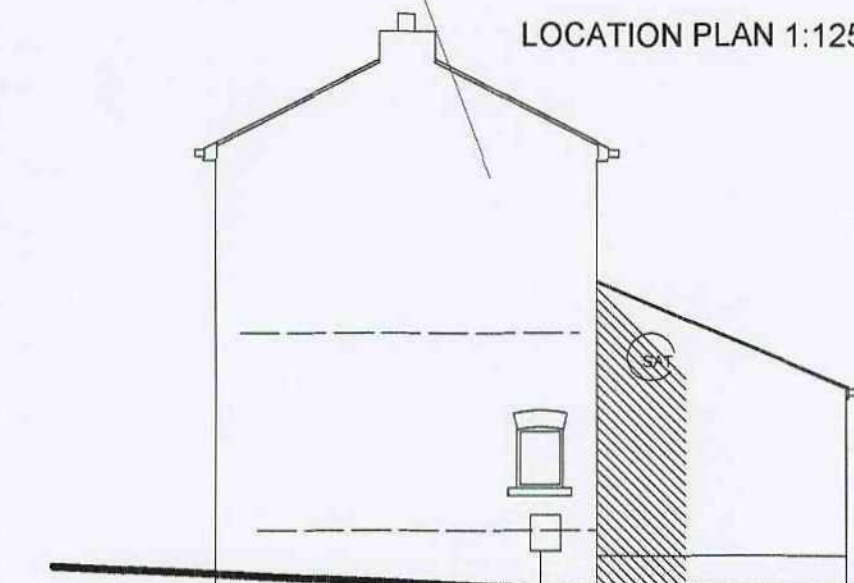


Side Elevation 1:00

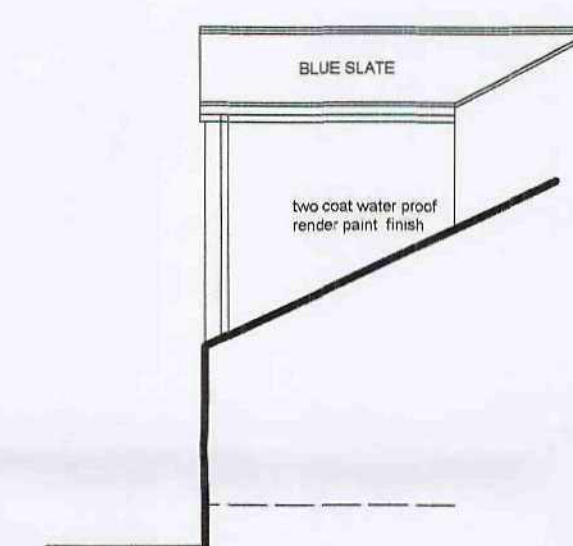

Side Elevation Proposed

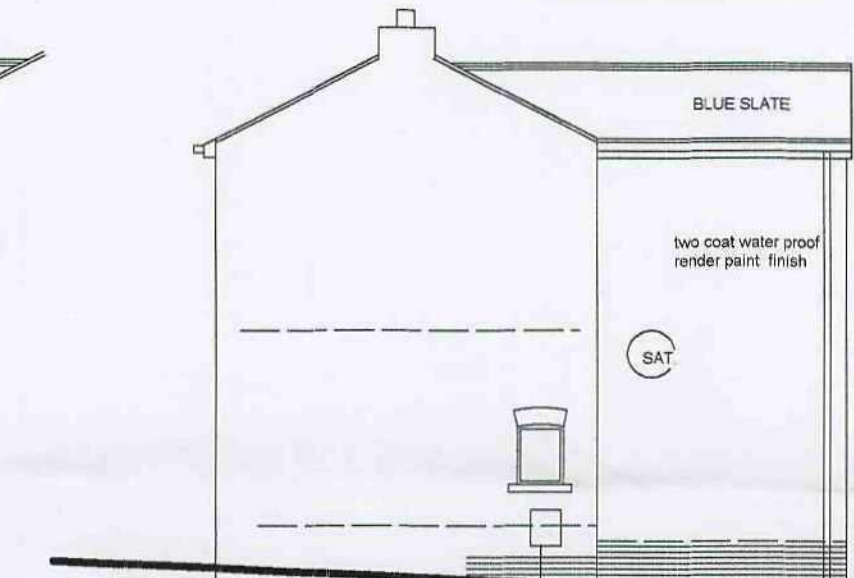


Side Elevation Proposed

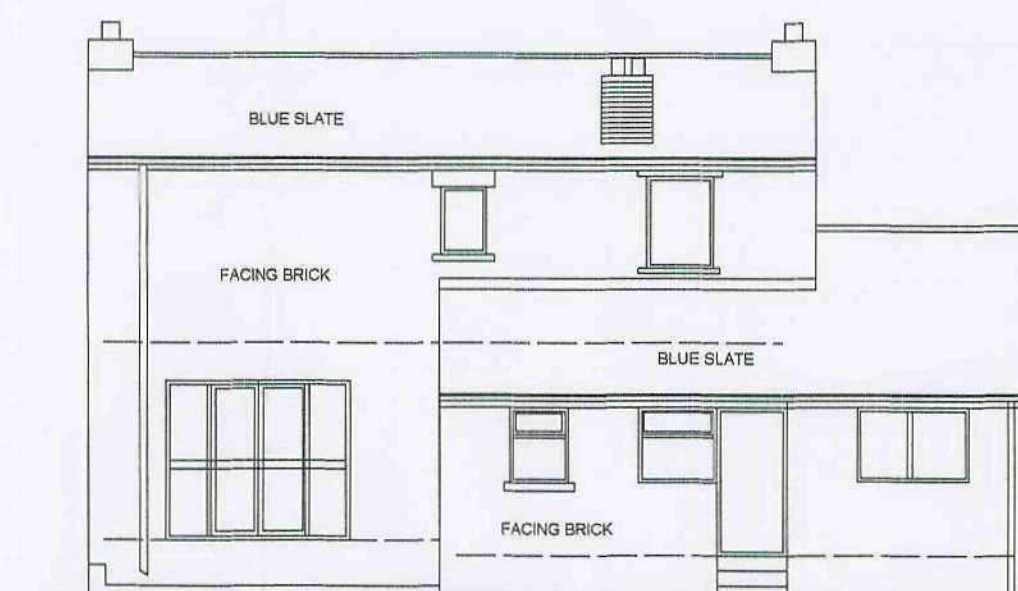

Rear Elevation 1:00



Rear Elevation Proposed

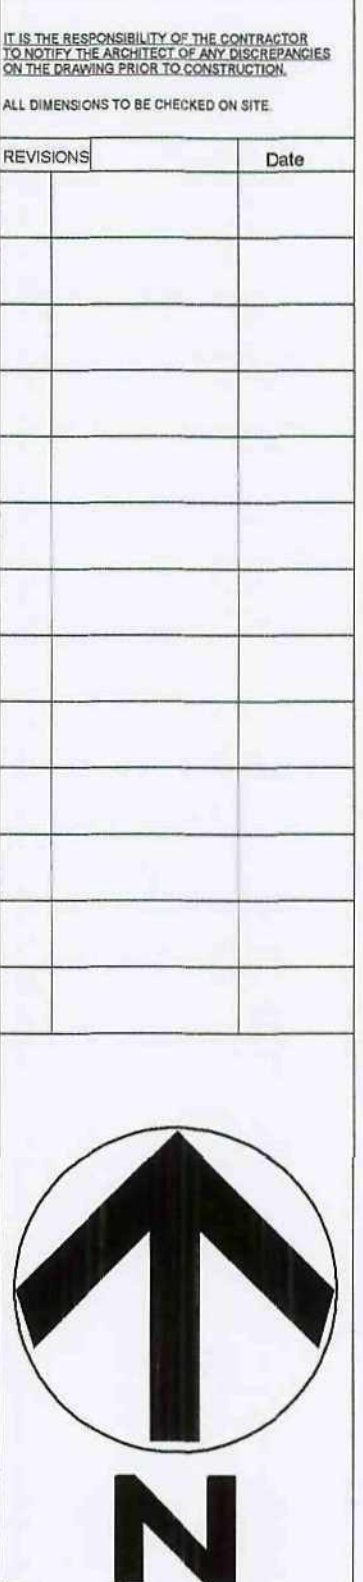

ANDREW BAILEY
Chartered Architect

PROJECT:
REAR EXTENSION
82 GRANGE LANE
BARNESLEY
S71 5QQ

CLIENT
M. GREENWOOD

DRAWING
PLANNING

DWG NO. JOB NO. 1:08 4128
01 REV. DATE: November 2008

NOTES

NO DIMENSIONS TO BE SCALED FROM THIS DRAWING WHICH IS THE PROPERTY OF THE COMPANY. IT IS NOT TO BE USED OR DISCLOSED IN ANY WAY EXCEPT AS AUTHORIZED BY THE COMPANY. CLIENT IS RESPONSIBLE FOR PROVIDING ARCHITECT WITH CORRECT SITE BOUNDARY OWNERSHIP DEFINITIONS AND ANY COVENANTS OR EASEMENTS RELATING TO THE SITE. ARCHITECT WILL ASSUME SITE BOUNDARIES AS CLEARLY DEFINED, UNLESS OTHERWISE INFORMED BY CLIENT. NO WORK TO BE CARRIED OUT WITHOUT PLANNING PERMISSION AND UNTIL A BUILDING REGULATIONS APPLICATION HAS BEEN SUBMITTED. ANY WORK CARRIED OUT BEFORE BUILDING REGULATIONS APPROVAL HAS BEEN GRANTED WILL BE STRICTLY AT CLIENT'S OWN RISK. ANY BUILDING WORKS WITHIN 2M OF A NEIGHBOURING HOME'S FOUNDATIONS MAY REQUIRE YOU TO NOTIFY THE OWNER OF THAT PROPERTY OF YOUR INTENTIONS AT LEAST ONE MONTH BEFORE YOU START WORK. WORK TO AN EXISTING PARTY WALL REQUIRES YOU TO GIVE AT LEAST TWO MONTHS NOTICE OF YOUR INTENTIONS. IF CONSENT TO CARRY OUT WORK CANNOT BE REACHED PROCEDURES DEALING WITH AN DISPUTE SHOULD BE FOLLOWED (THE PARTY WALL ACT 1996).

Andrew Bailey
(BA/Arch) Dip Arch/Arch RIBA
85 Linsdell Road Wombwell
Barnsley S75 0RL
T: 01228 752590
E: Mail: aa2architects@btconnect.com

Barnsley Metropolitan
Borough Council

04 DEC 2008

Corporate Mail Room