


CAD file reference CAD FILE REFERENCE

Project Title		ALDI FOODSTORE	
		HIGH STREET ROYSTON	
Client		ALDI FOODSTORES LTD	
Status		PLANNING	
Scale		1:200	Drawing Size A1
Date		FEB.19	Drawn By LH Checked GH

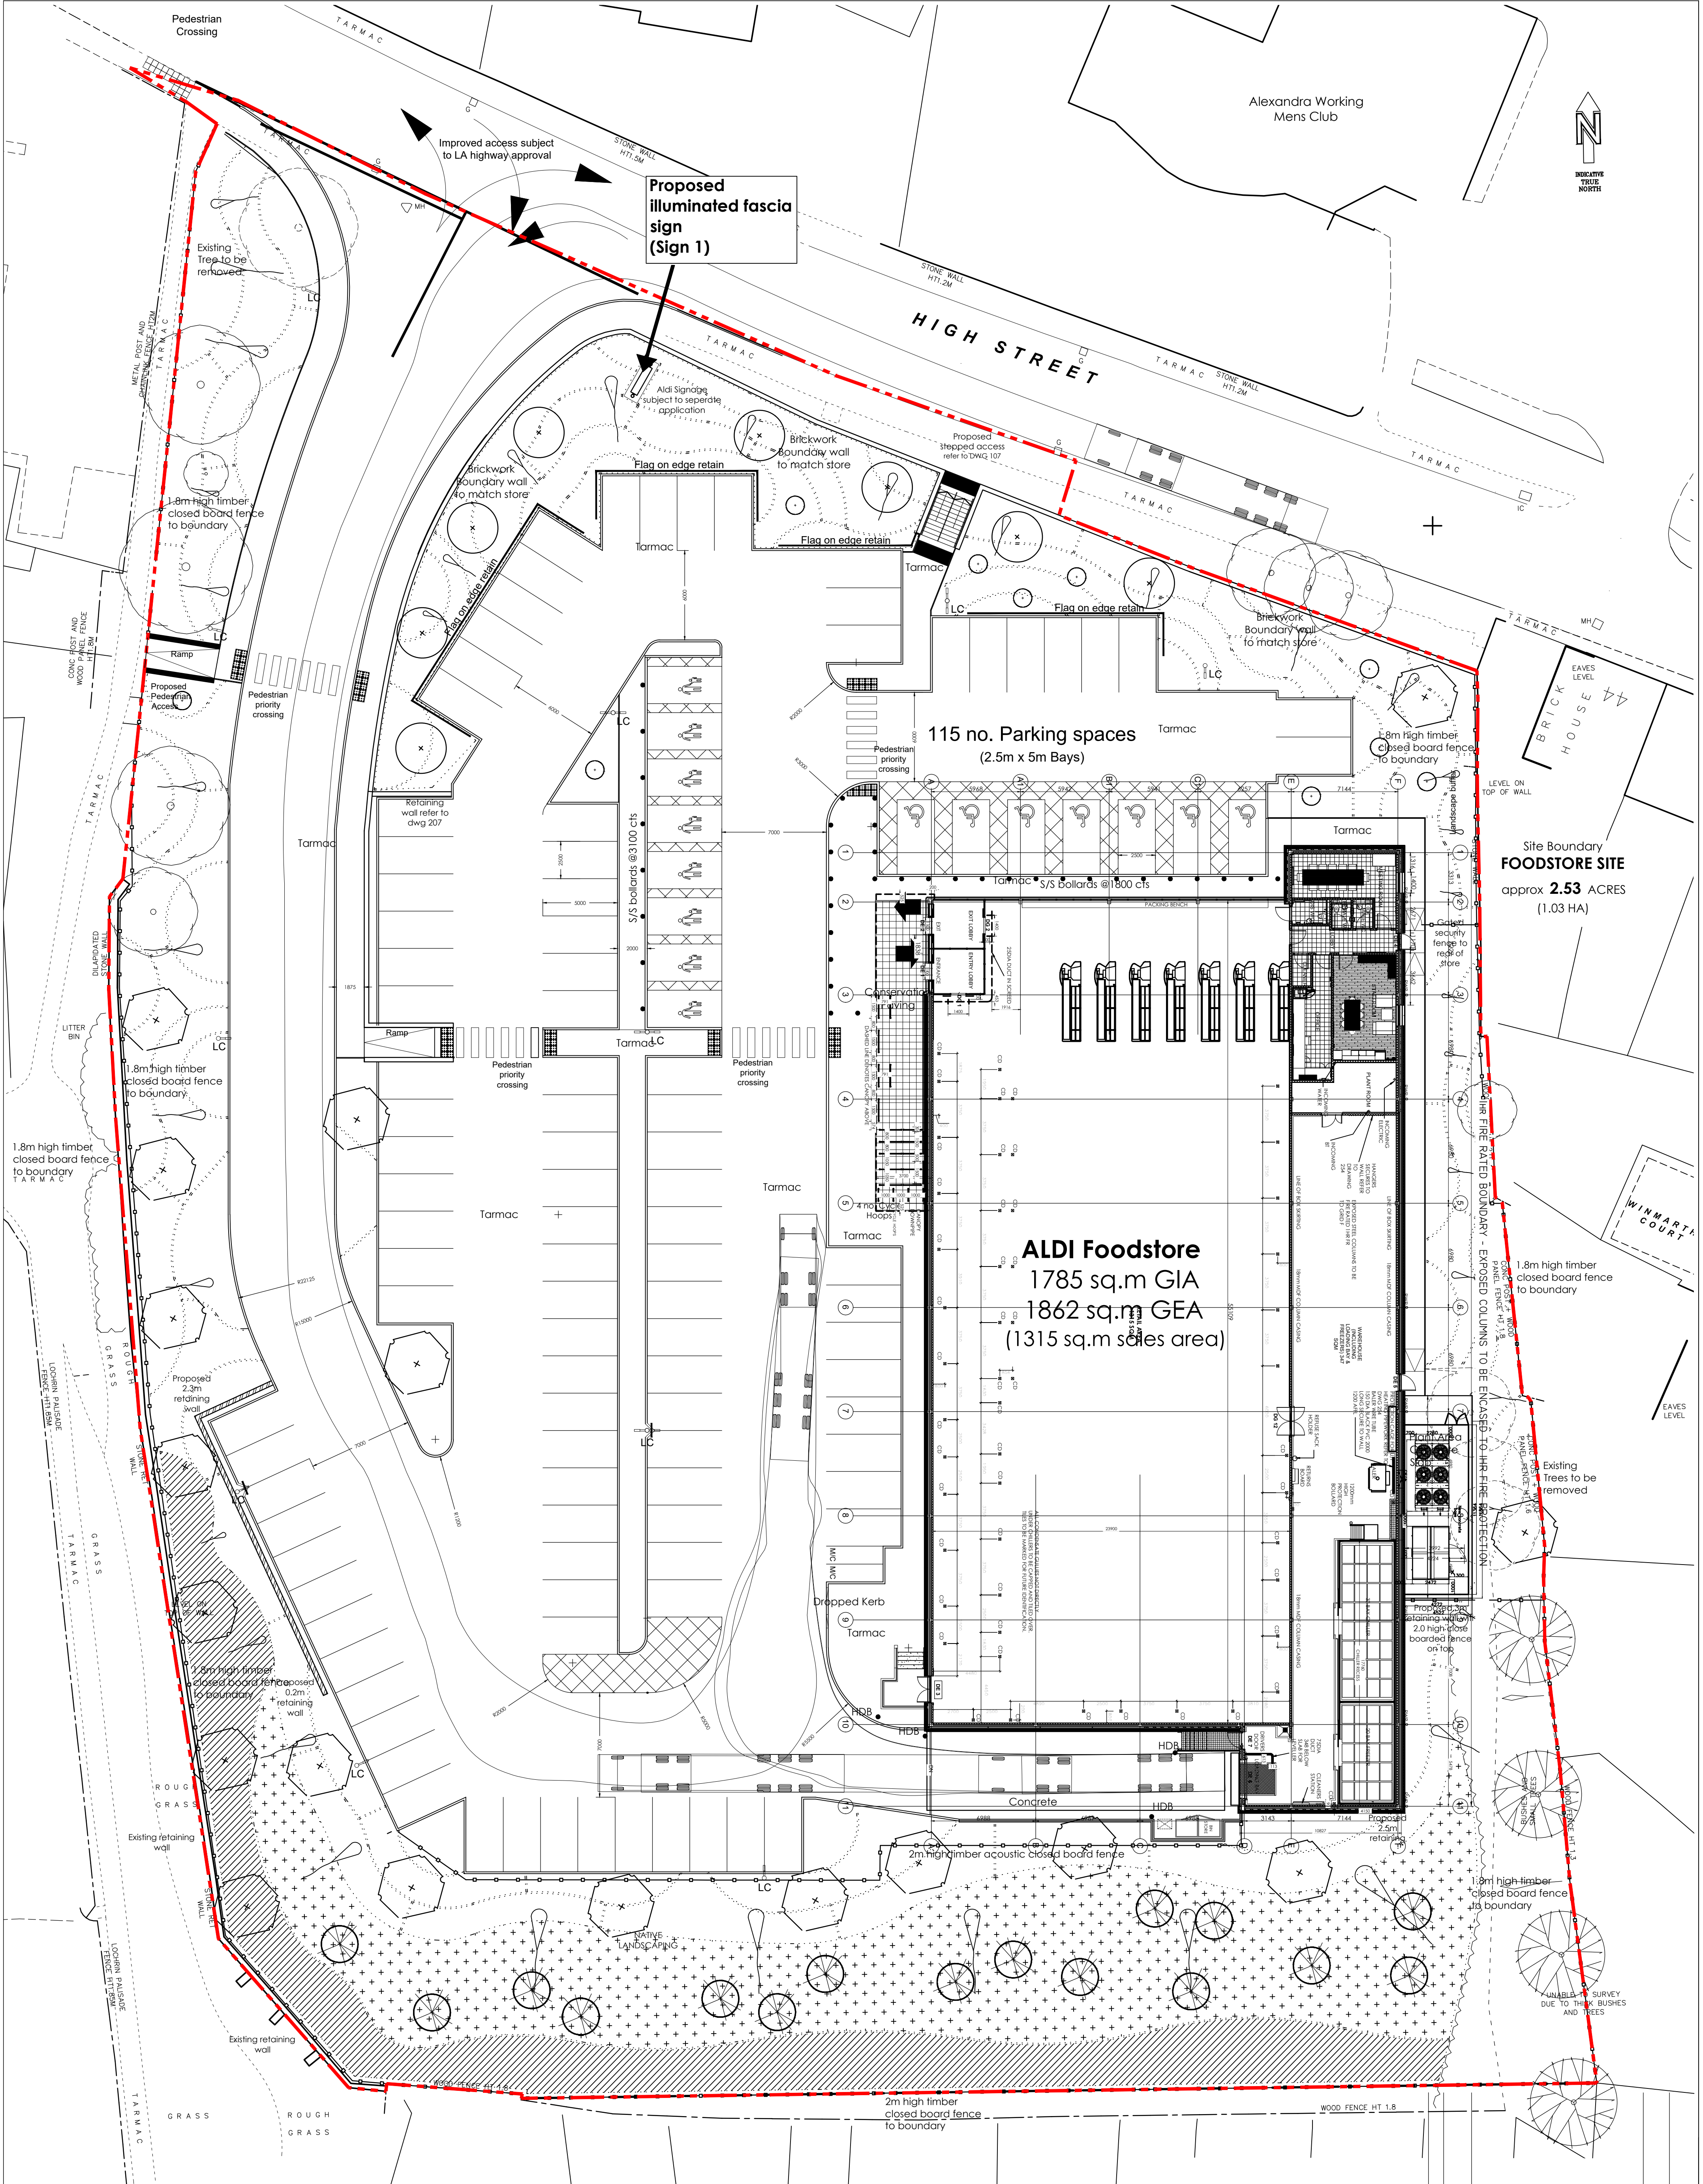

Drawing Title		SITE PLAN	
Job Dwg No		1125-118	Rev -
2 St. Johns North, Wakefield, WF1 3QA T: 01924 291000 Carvers Warehouse, 77 Dale Street, Manchester, M1 2HG T: 0161 2385555 The Old Rectory, 79 High Street, Newport Pagnell, MK16 9AB T: 01908 211577 101 London Road, Reading, RG2 1ST T: 0118 950700 10 Goss Court, St Christophers Place, London, W1U 1JZ T: 0207 4091215			
THE HARRIS PARTNERSHIP		ARCHITECTS	
www.harrispartnership.com			

This drawing is copyright and may not be reproduced in whole or part without written authority. Do not scale off this drawing.