



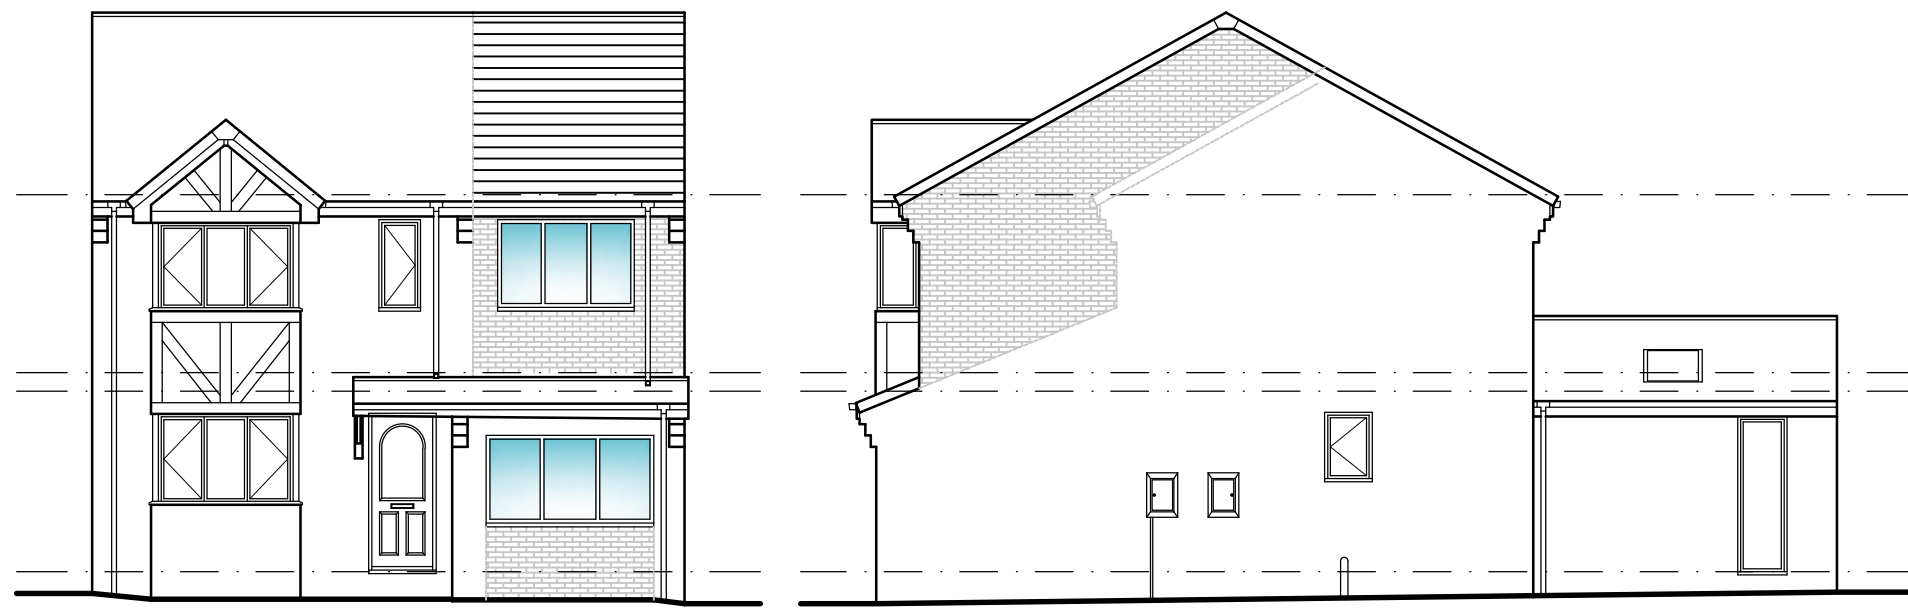


**PROPOSED
FRONT ELEVATION**
SCALE 1:100

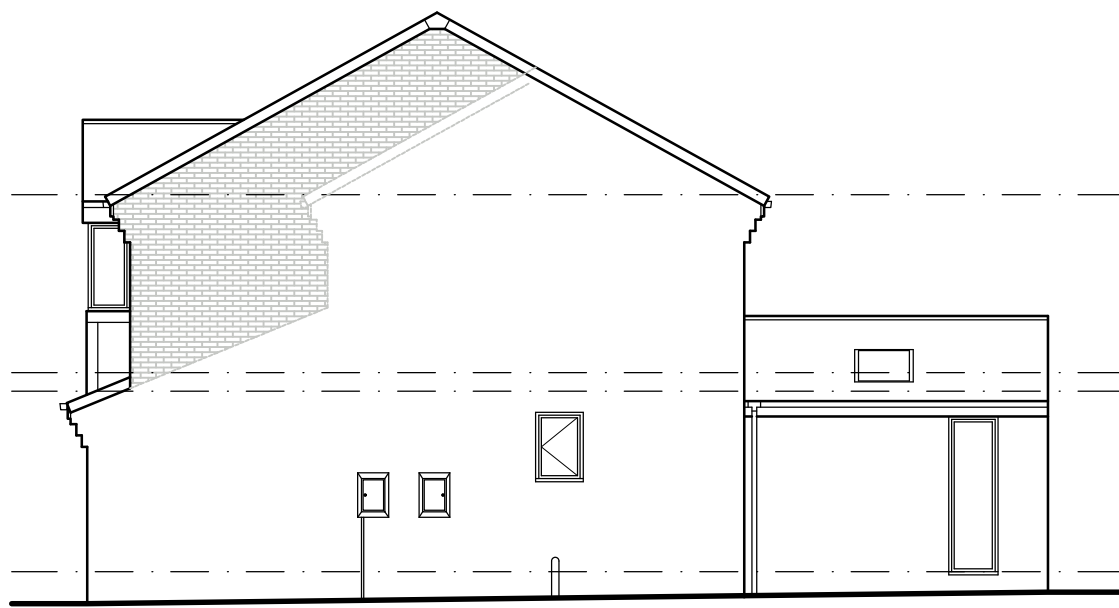

**PROPOSED
SIDE ELEVATION**
SCALE 1:100




**PROPOSED
REAR ELEVATION**
SCALE 1:100

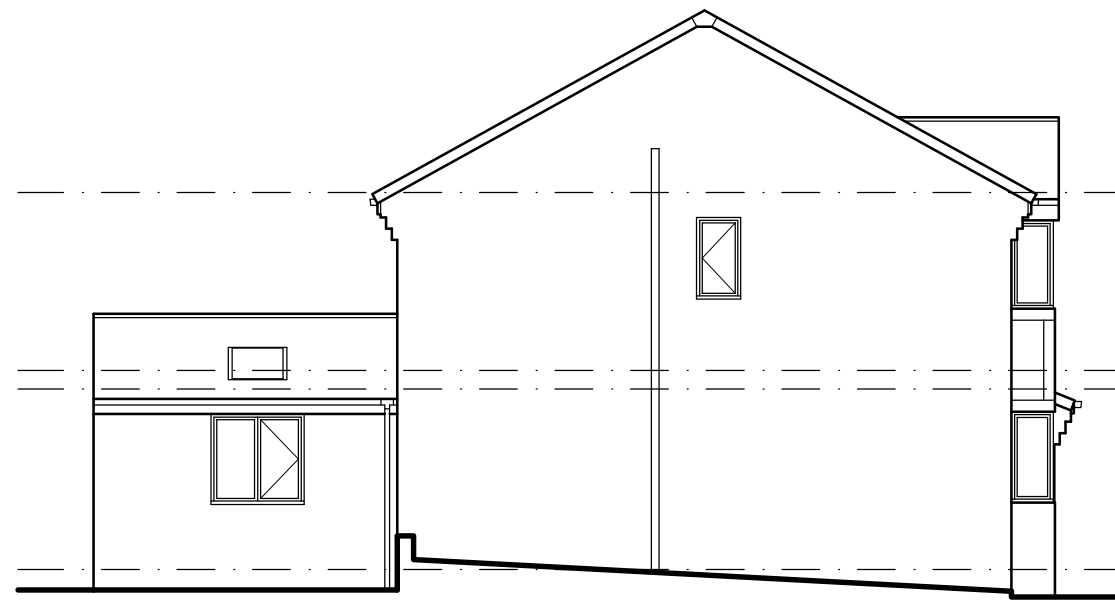

**PROPOSED
SIDE ELEVATION**
SCALE 1:100




**EXISTING
FRONT ELEVATION**
SCALE 1:100

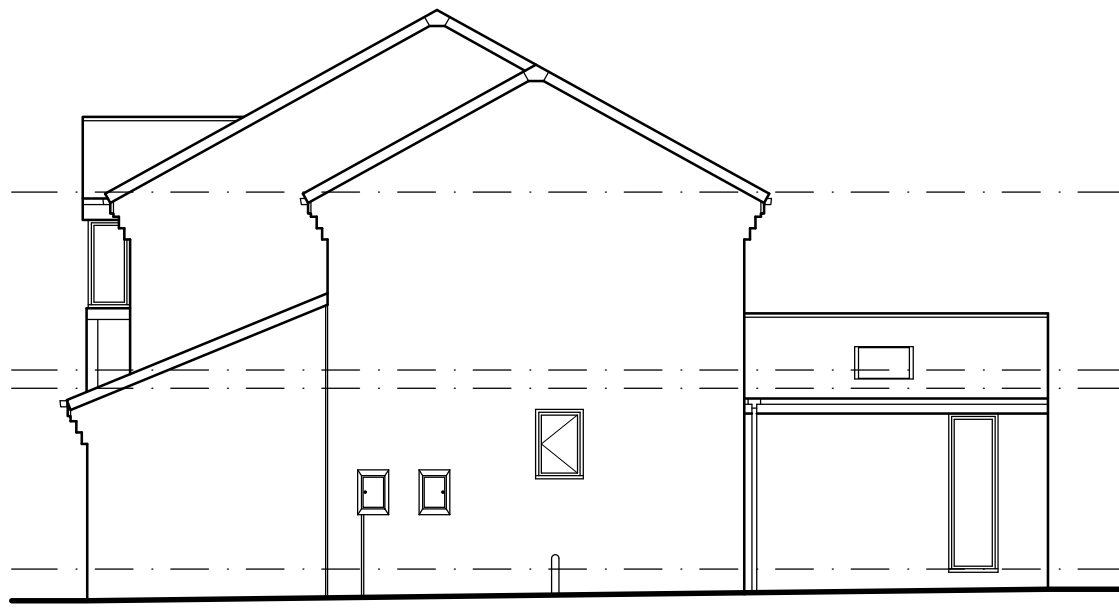


**EXISTING
SIDE ELEVATION**
SCALE 1:100




**EXISTING
REAR ELEVATION**
SCALE 1:100

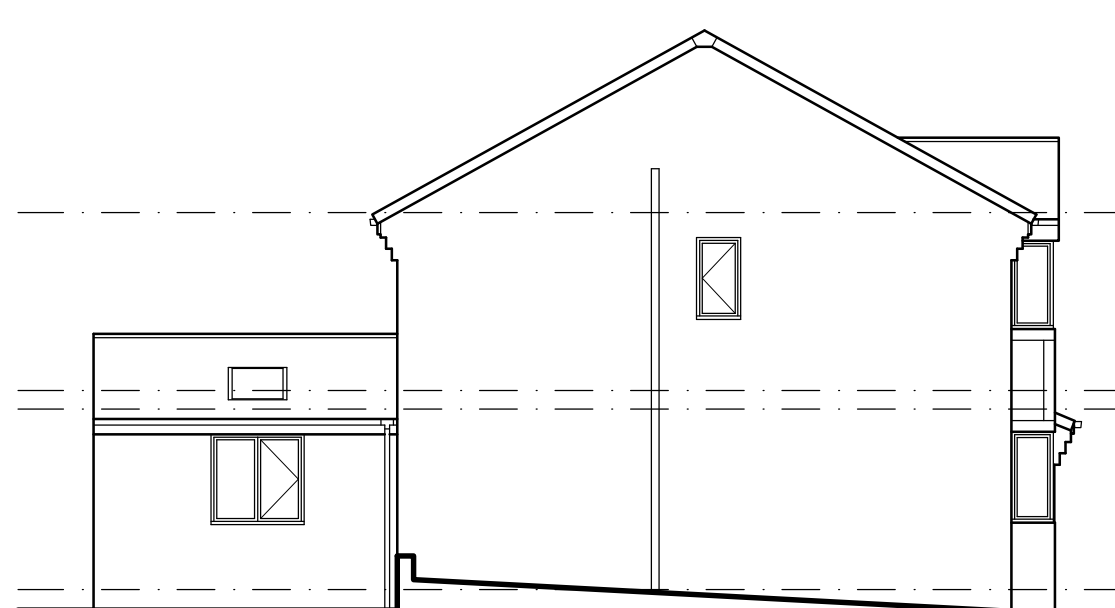

**EXISTING
SIDE ELEVATION**
SCALE 1:100

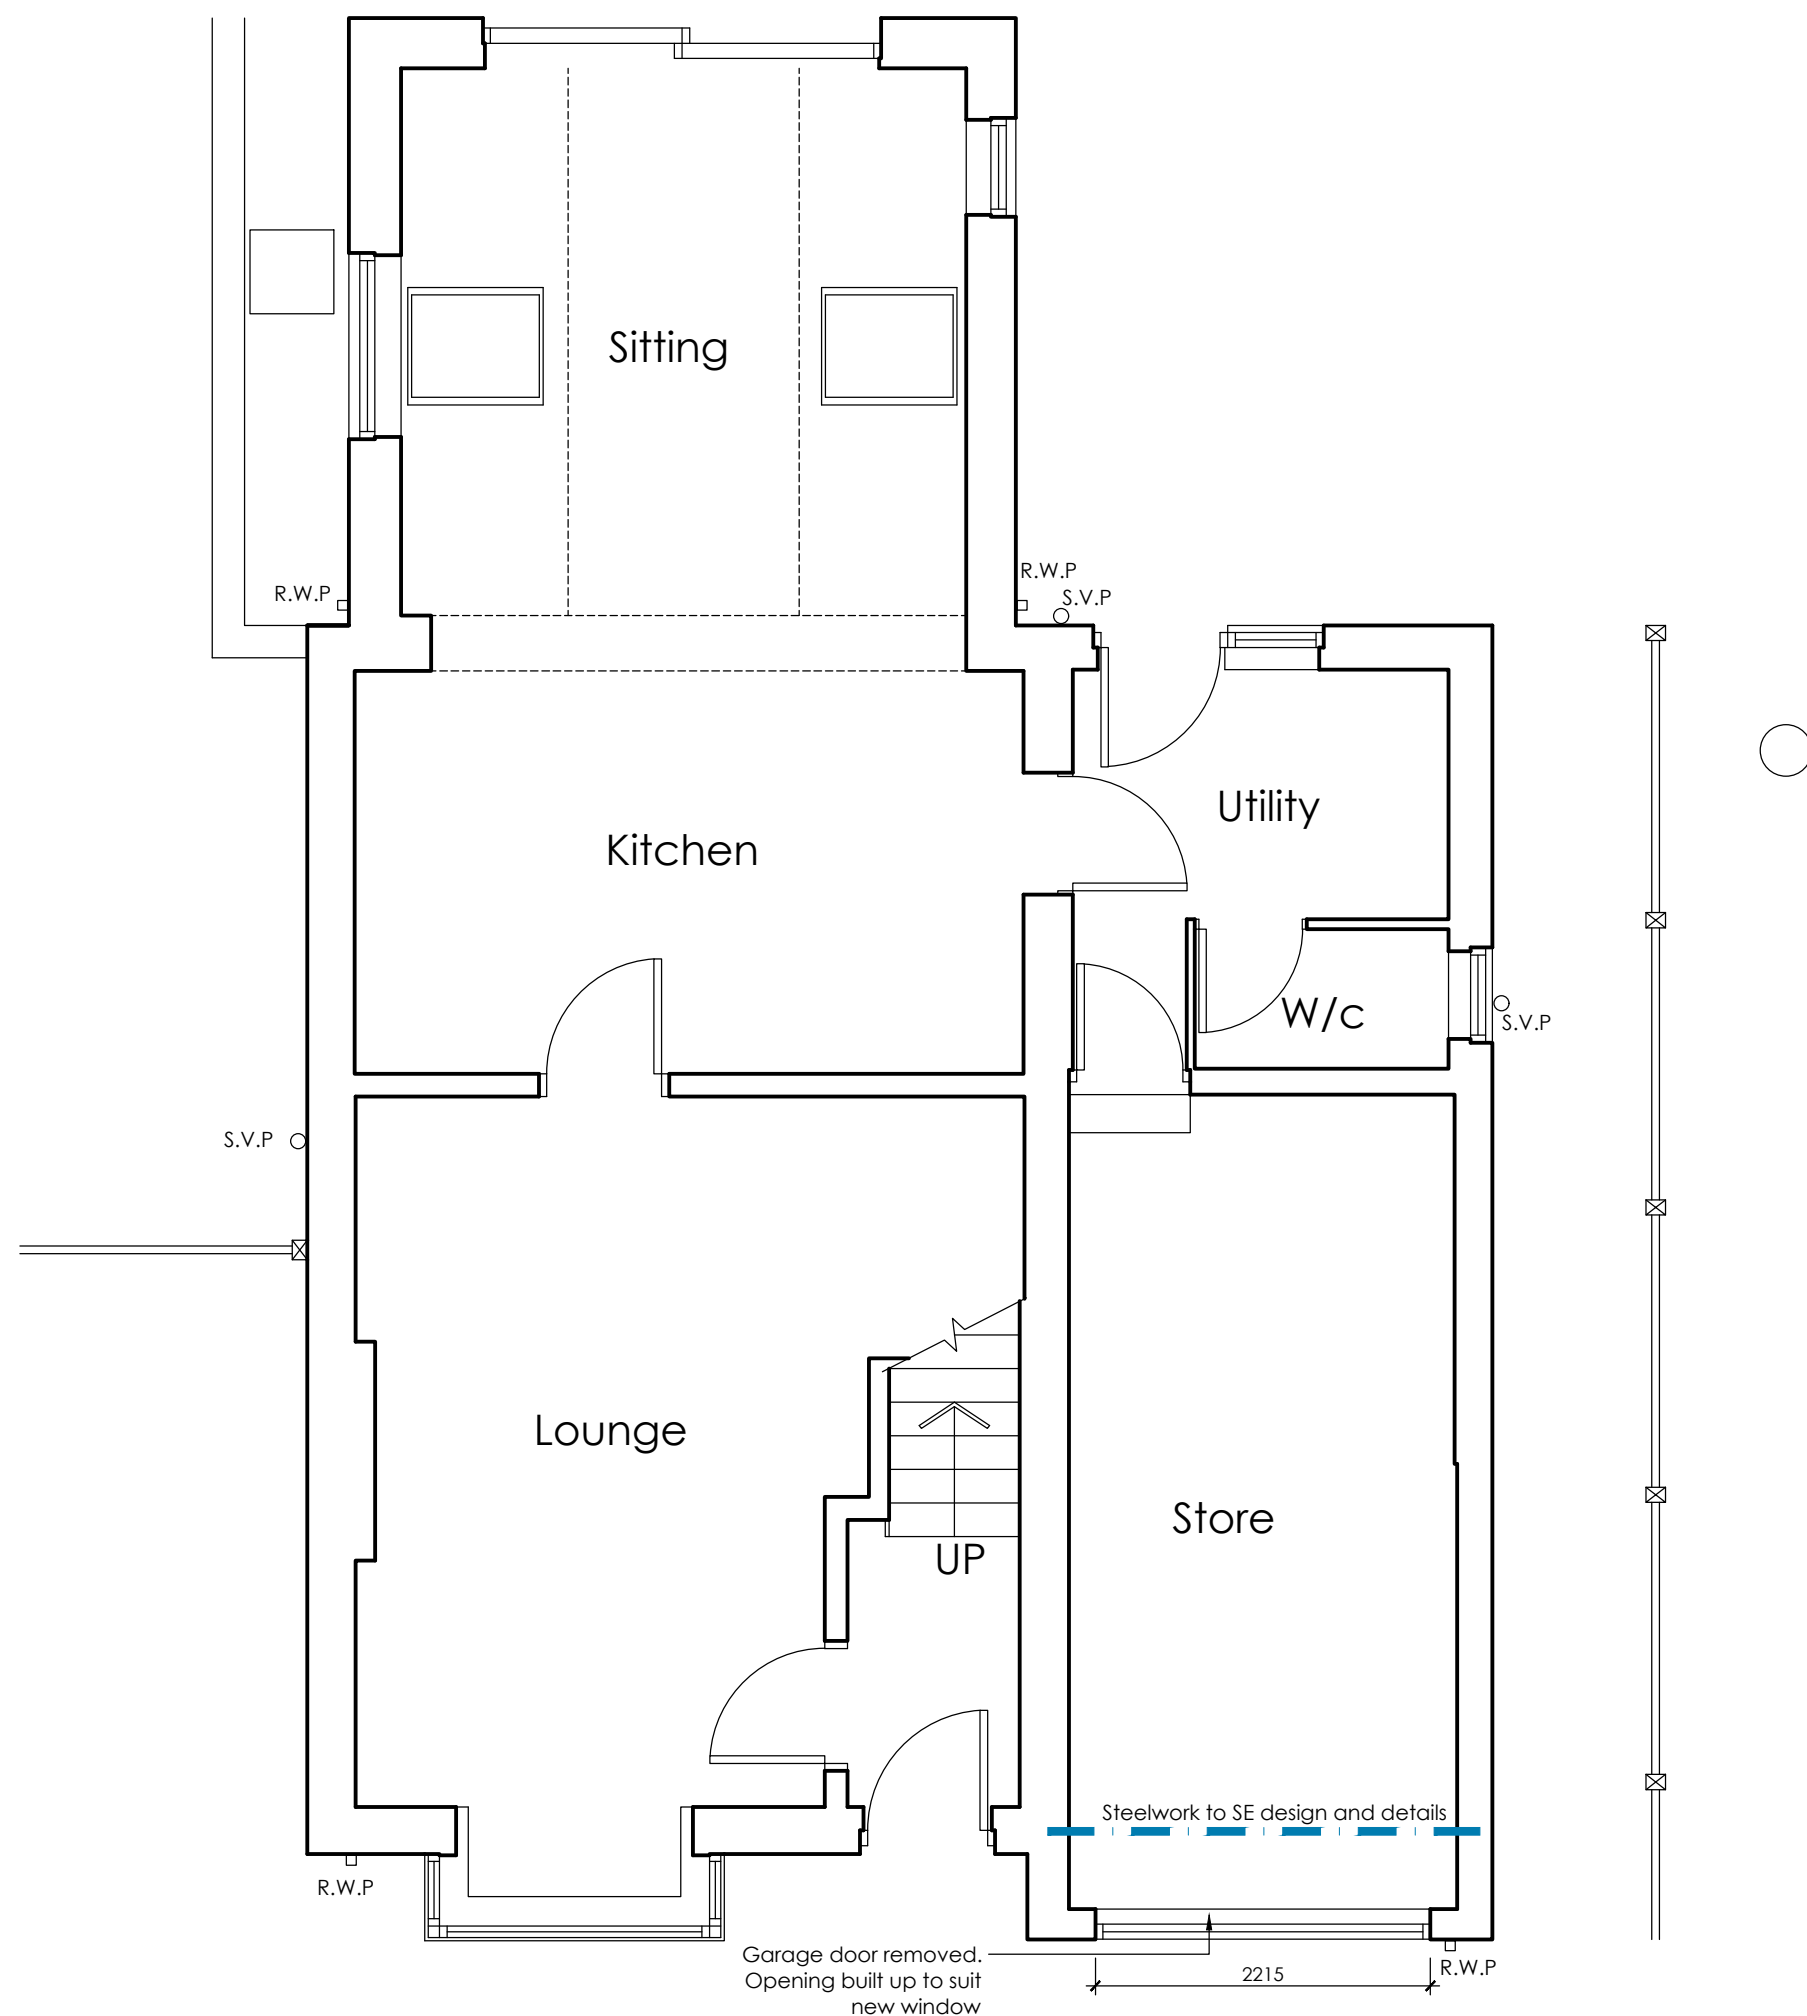

**PROPOSED GROUND
FLOOR PLAN**
SCALE 1:50

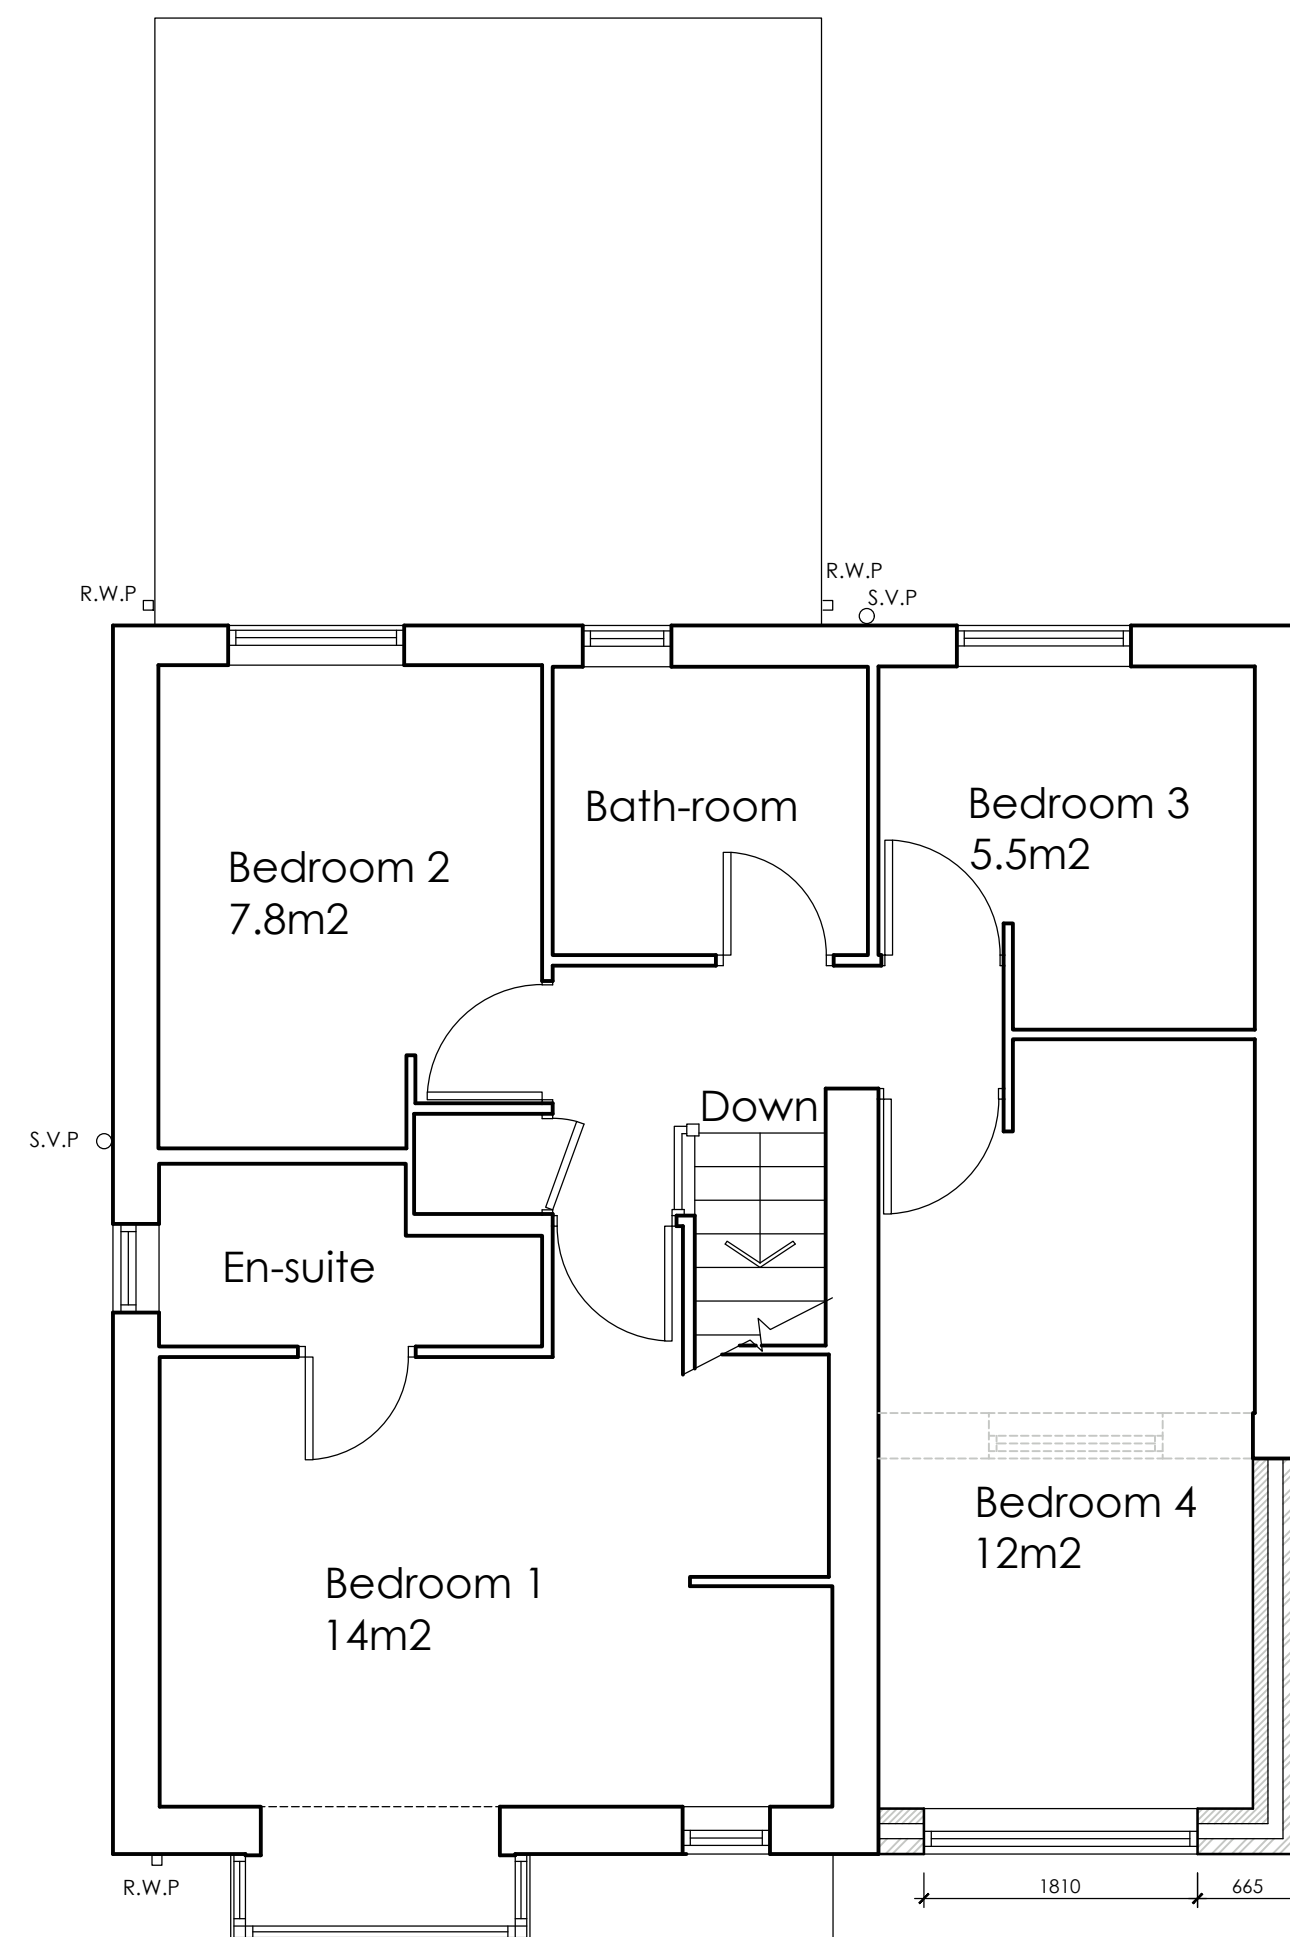


**PROPOSED FIRST
FLOOR PLAN**
SCALE 1:50



**EXISTING GROUND
FLOOR PLAN**
SCALE 1:100

**EXISTING FIRST
FLOOR PLAN**
SCALE 1:100

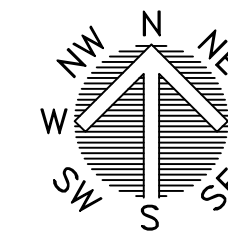

LOCATION PLAN
SCALE 1:1250



BLOCK PLAN
SCALE 1:500

 White Agus Architectural Services			OFFICE ONE, DRILL HALL, 11 EASTGATE, BARNSELEY, S70 2EU			Phone: 01226 208482 Email: info@whiteagus.co.uk Web: www.whiteagus.co.uk		
Project. PROPOSED ALTERATIONS AT 6 ADKIN ROYD, SILKSTONE BARNSELEY, S75 4LA					Client. LEANNE ROBERTS			
Drawing Title. PLANS AND ELEVATIONS					Date. OCTOBER 2026		Scale. 1:50 & 1:100 @ A1	
					Ref. 26-134	Dwg. No. 01	Rev. C	
Date	Suffix	Description			Date	Suffix	Description	
15/10/2026	B	WINDOWS REVISED						
15/10/2026	C	REVISED TO CLIENTS REQUIREMENTS						