
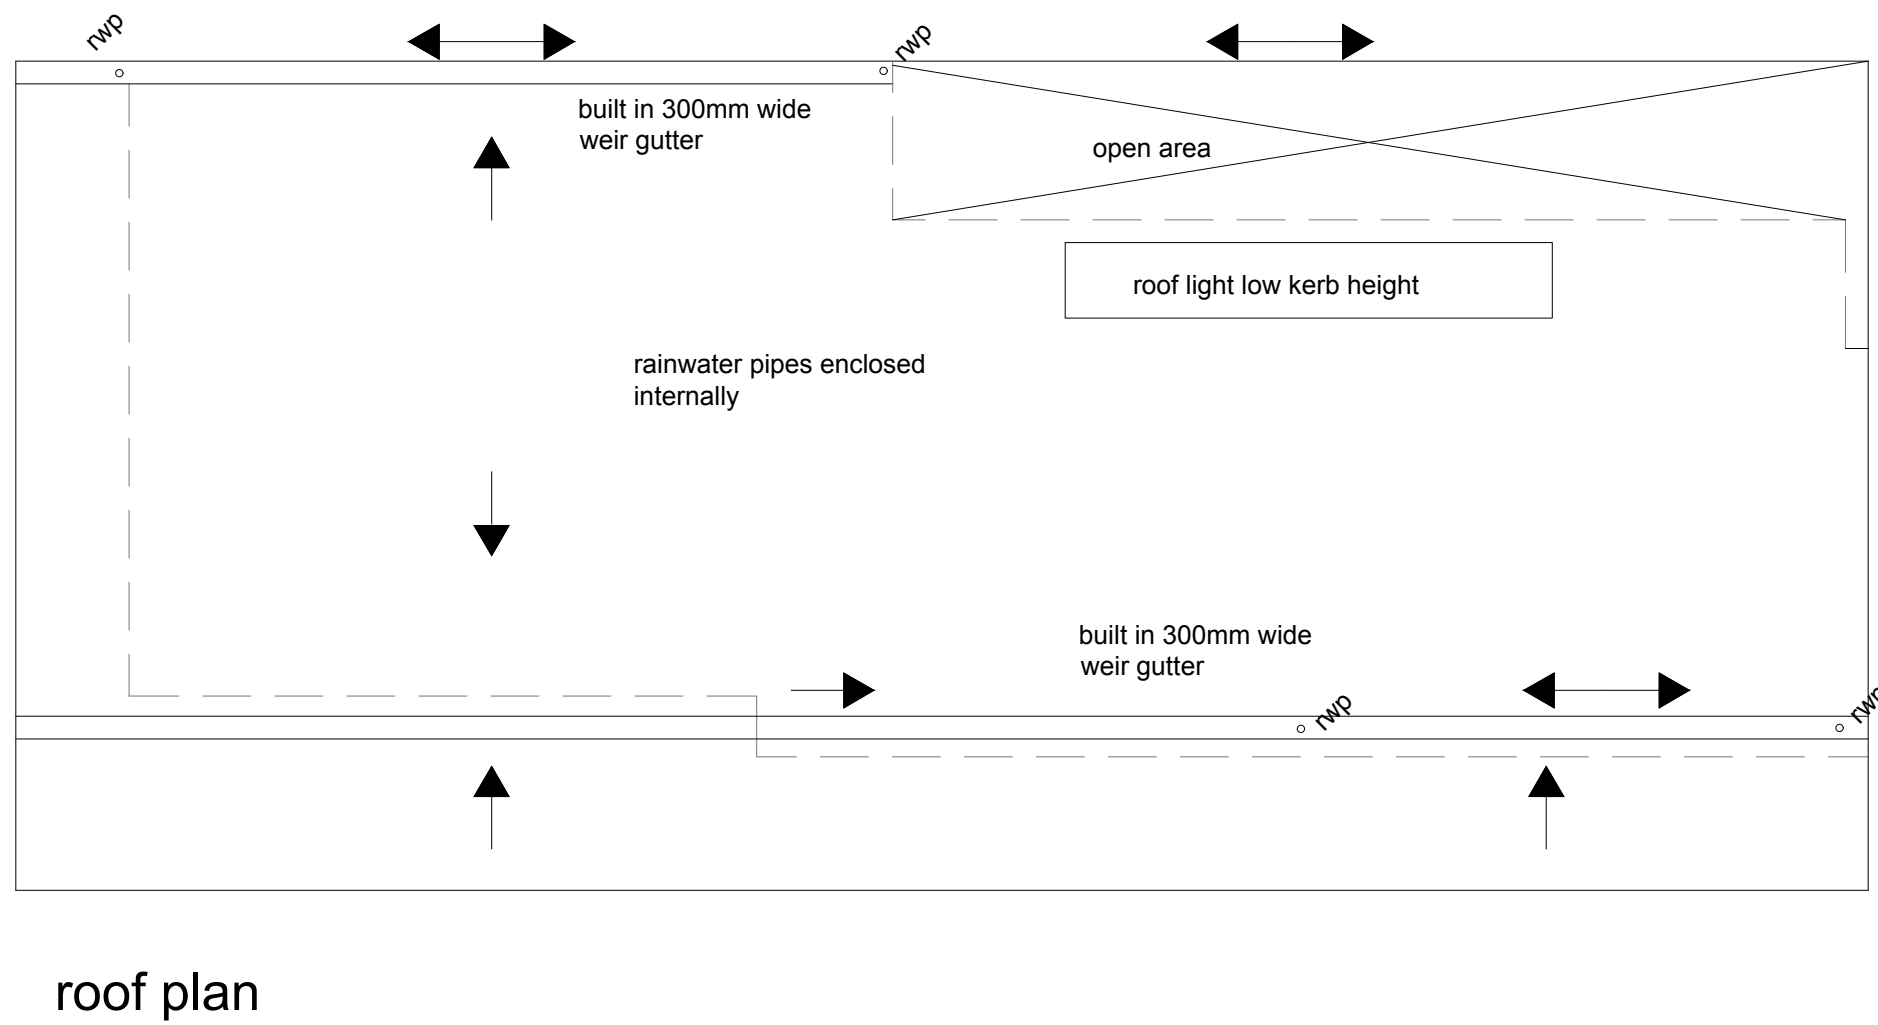
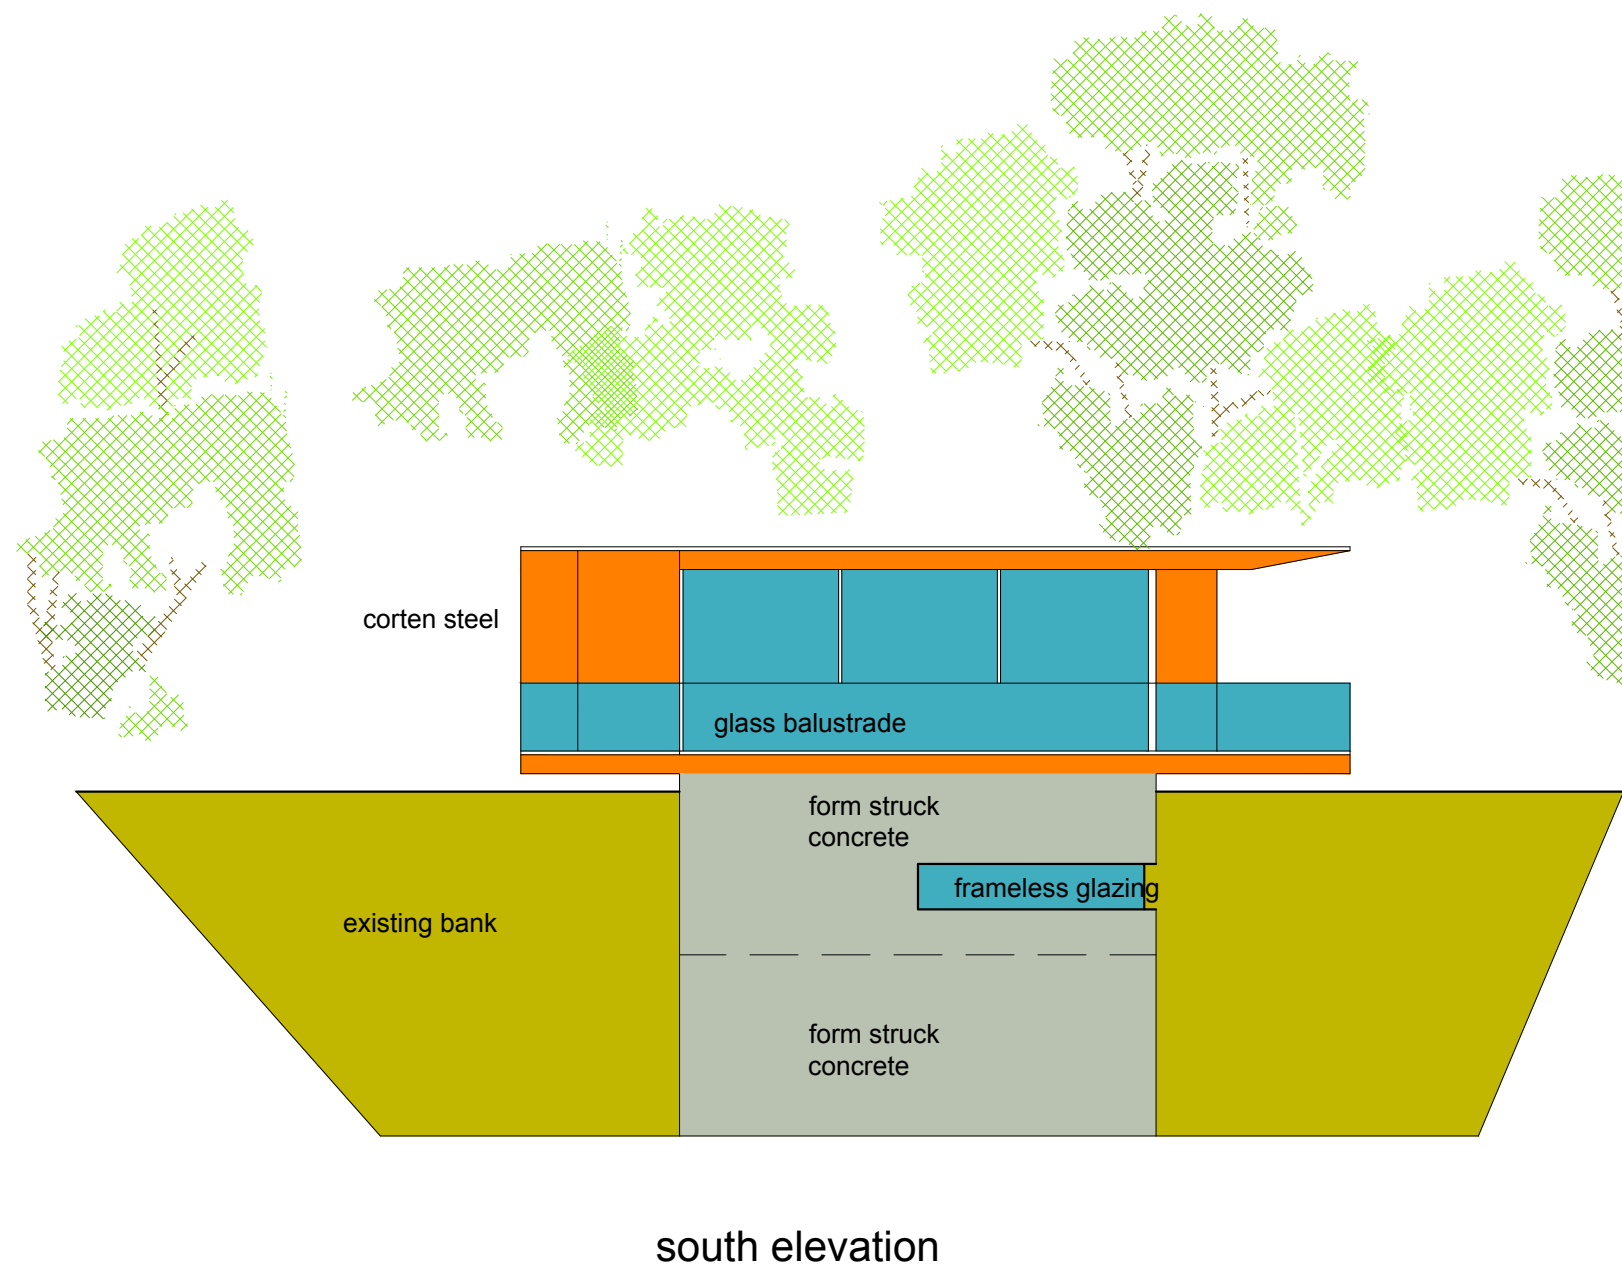
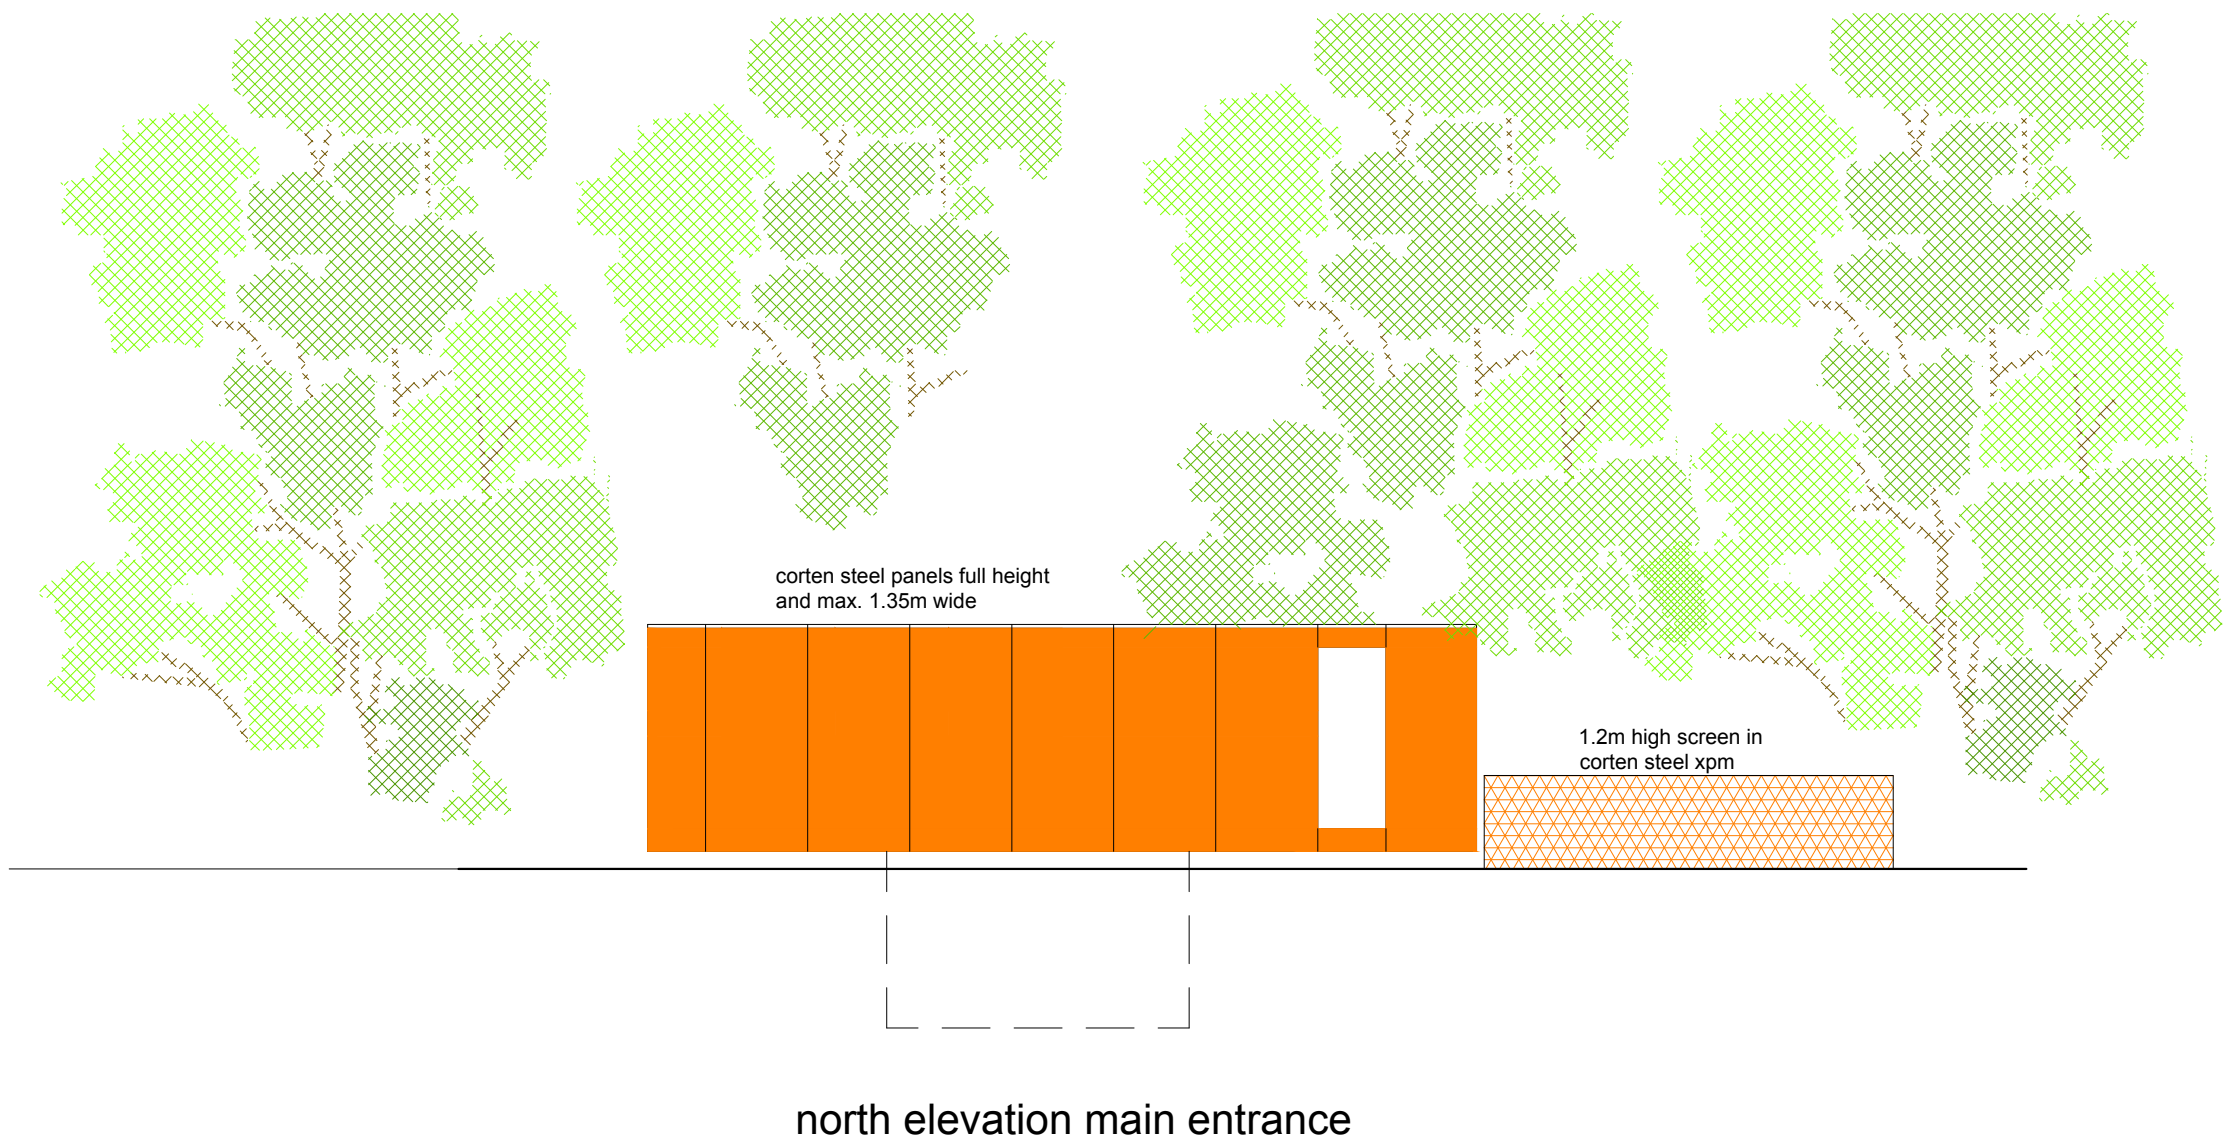
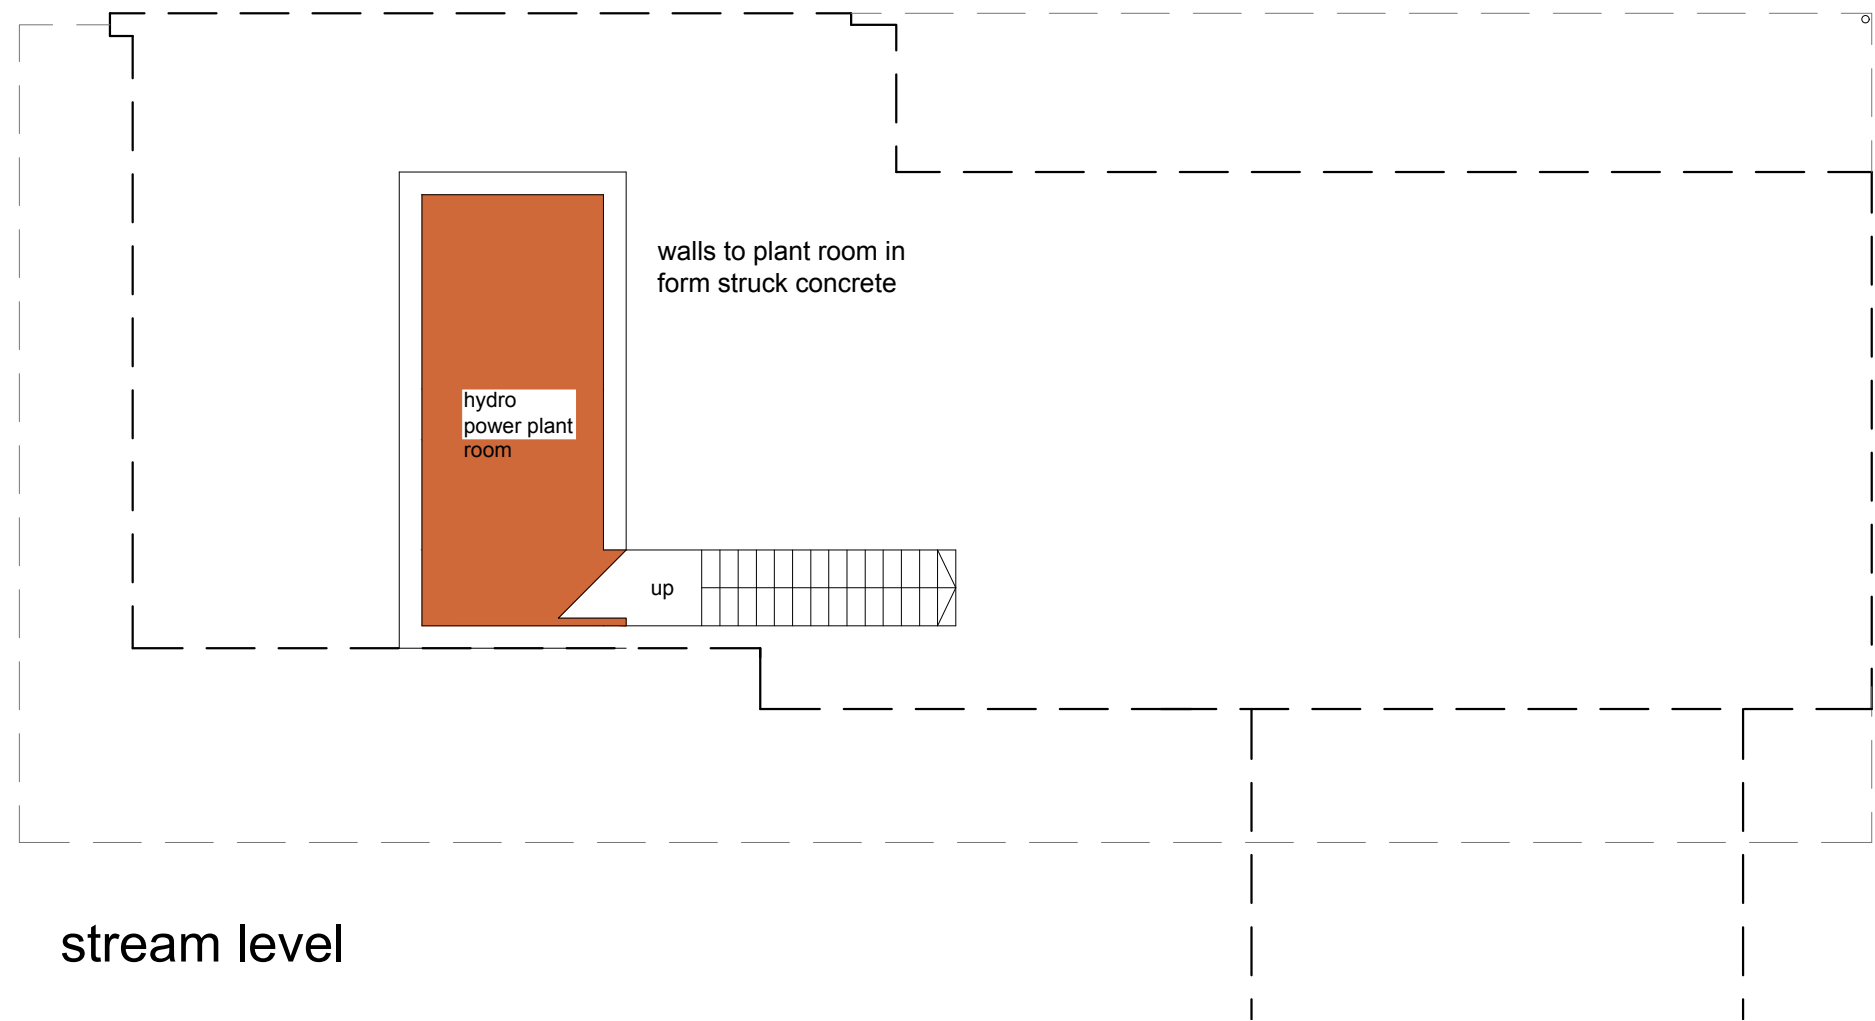
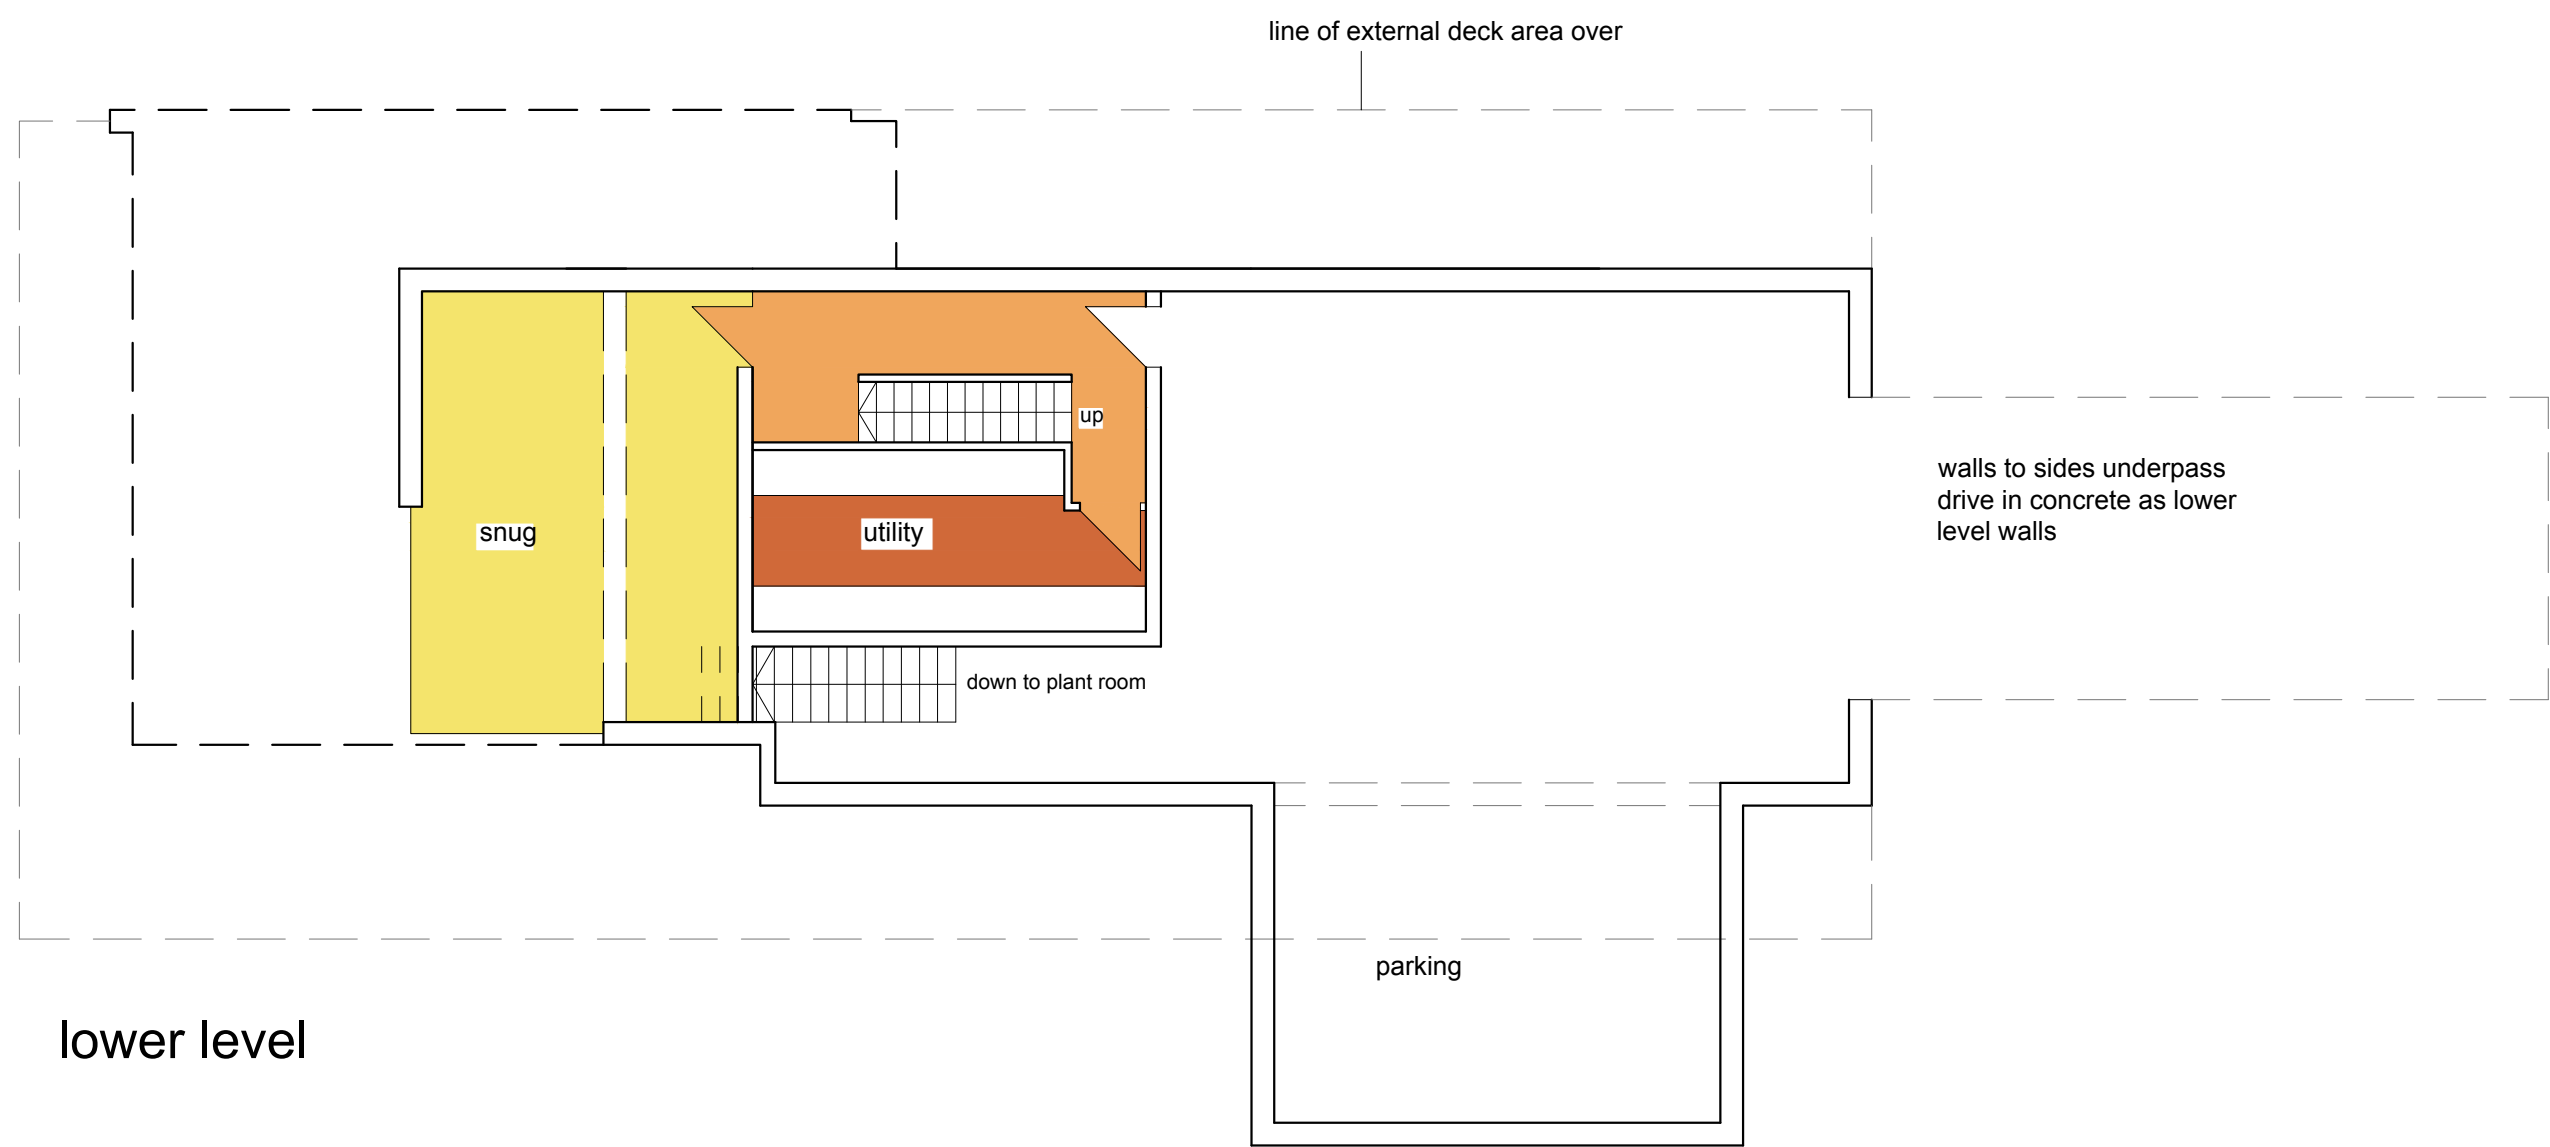


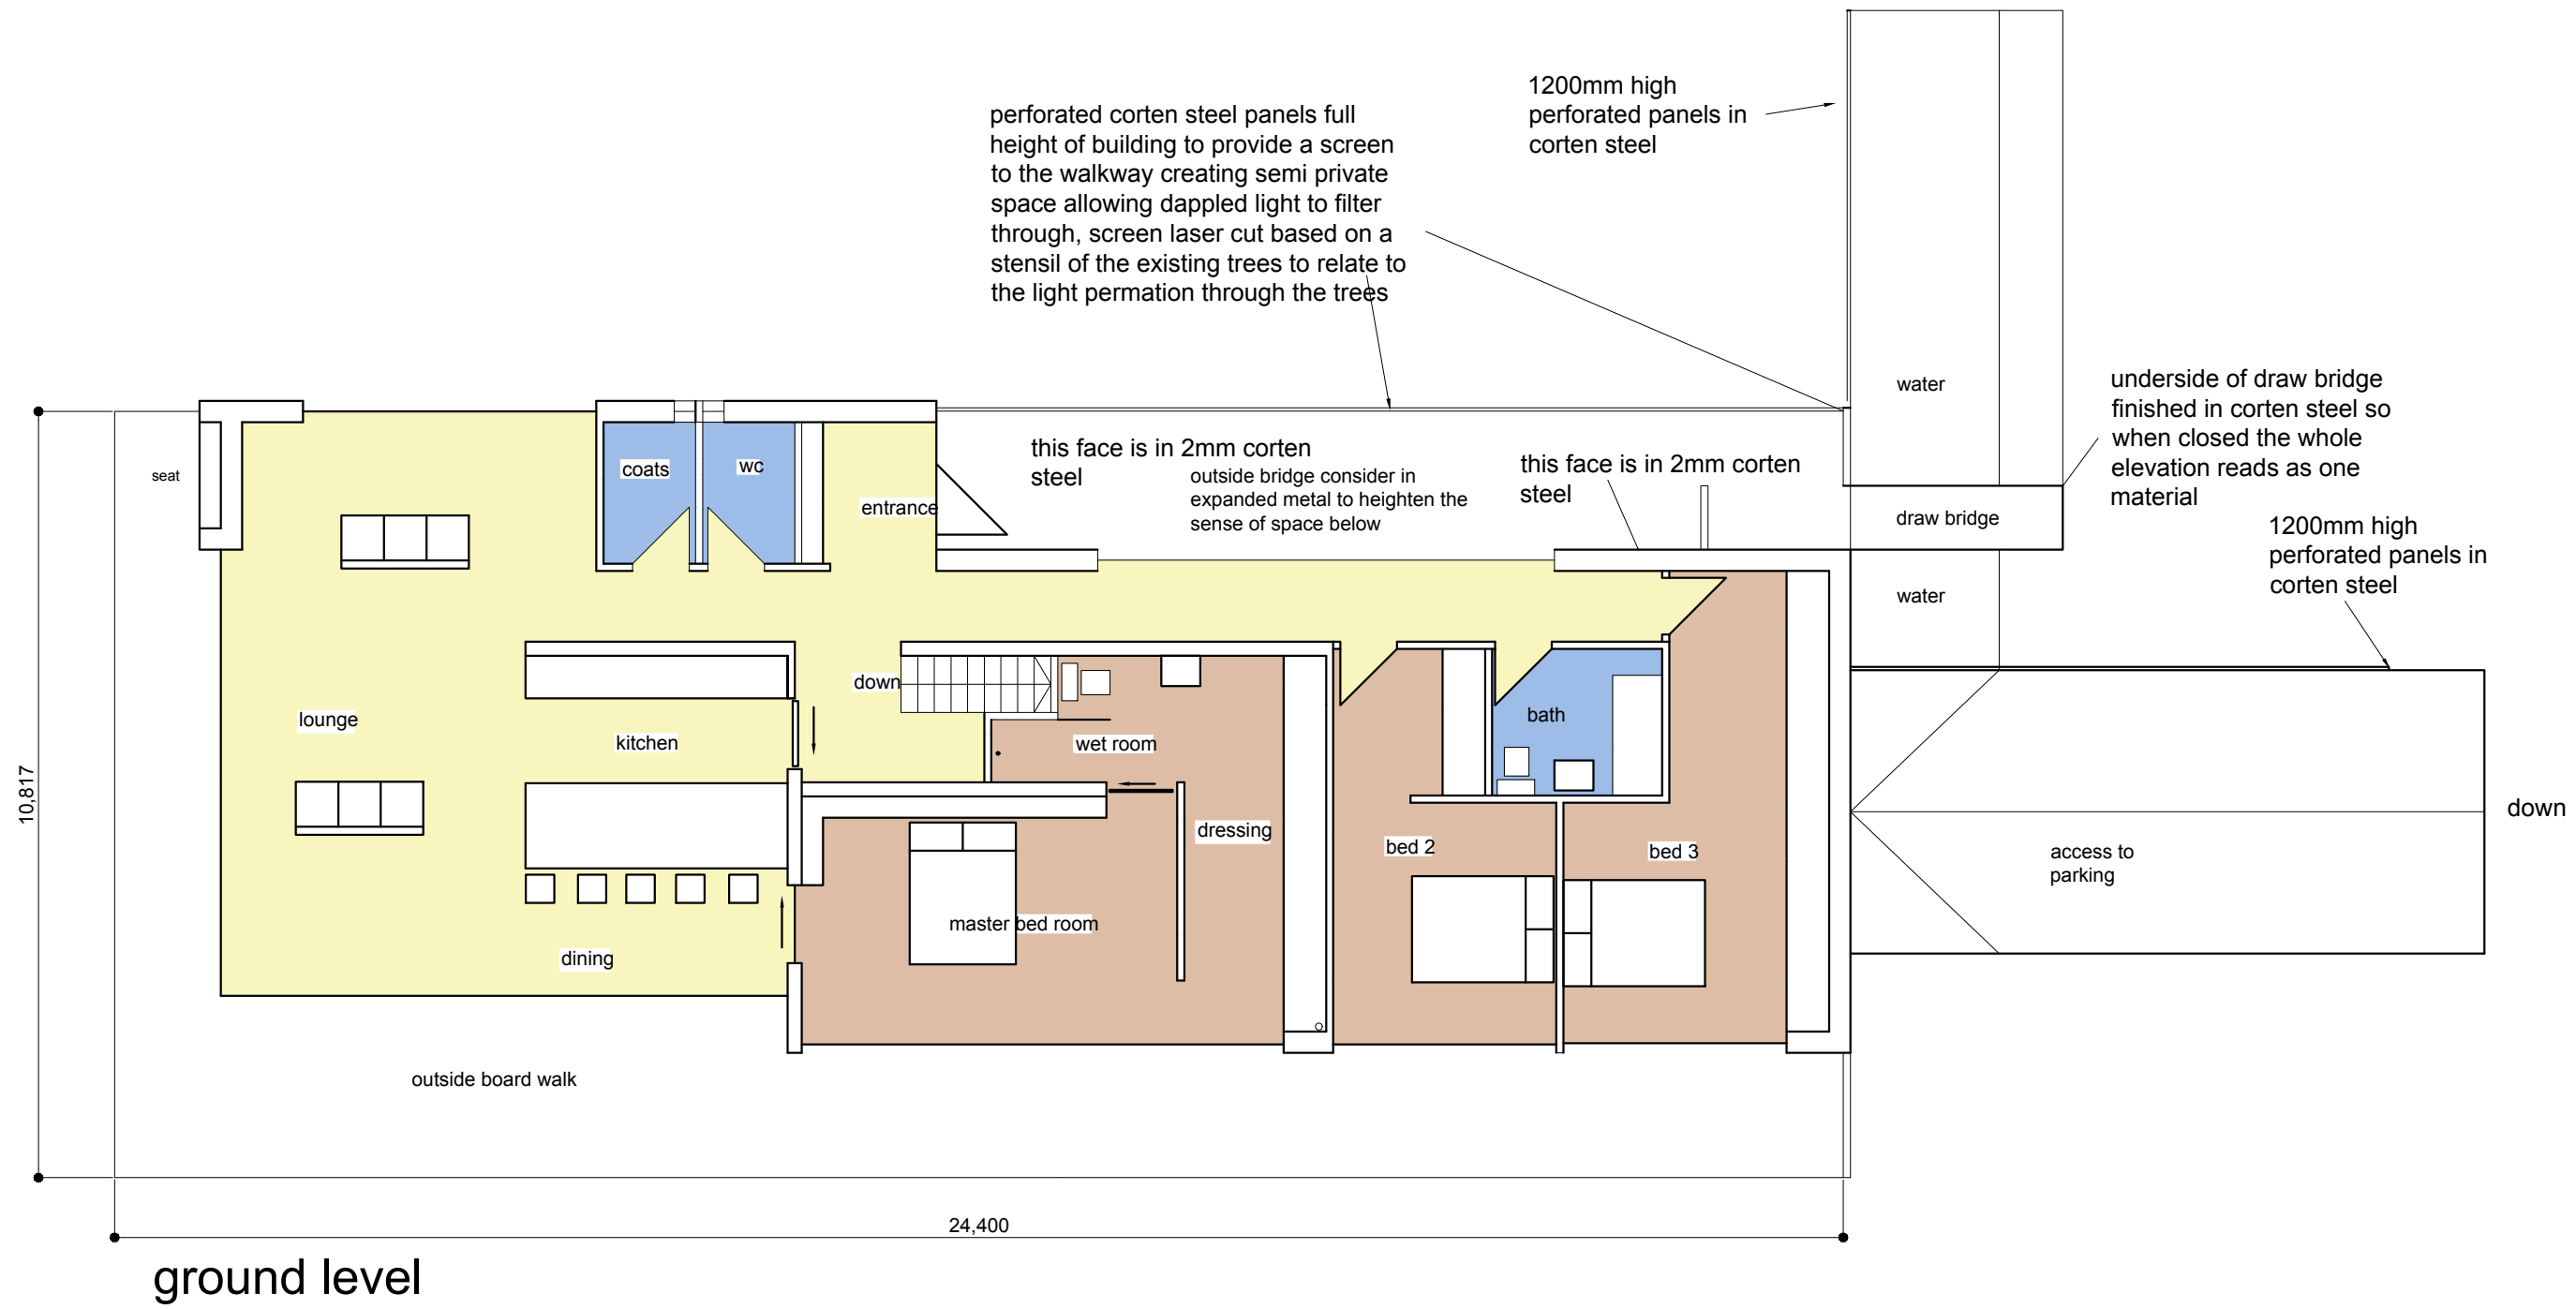

Rev A - 6/10/ 2016 amended to include details requested by N King inc roof plan
Rev B - Cladding Panel widths amended to 1350mm max. widths

Client Mr & Mrs P England		
Project New Dwelling Blacker green Lane Silkstone Barnsley S75 4NF		
Title Plans ,elevations		
Date 9/3/2016	Drawing No. rh/pe/1	Scale 1:100
Sheet 1 of 1	Revision B	Drawn