

14. Applicant Contact Details

Telephone numbers

Country code:

National number:

Extension number:

Country code:

Mobile number (optional):

Country code:

Fax number (optional):

Email address (optional):

15. Agent Contact Details

Telephone numbers

Country code:

National number:

Extension number:

Country code:

Mobile number (optional):

Country code:

Fax number (optional):

Email address (optional):

16. Site Visit

Can the site be seen from a public road, public footpath, bridleway or other public land?

☒ Yes

☐ No

If the planning authority needs to make an appointment to carry out a site visit, whom should they contact? (Please select only one)

☐ Agent

☒ Applicant



☐ Other (if different from the agent/applicant's details)

If Other has been selected, please provide:

Contact name:

Telephone number:


Email address:

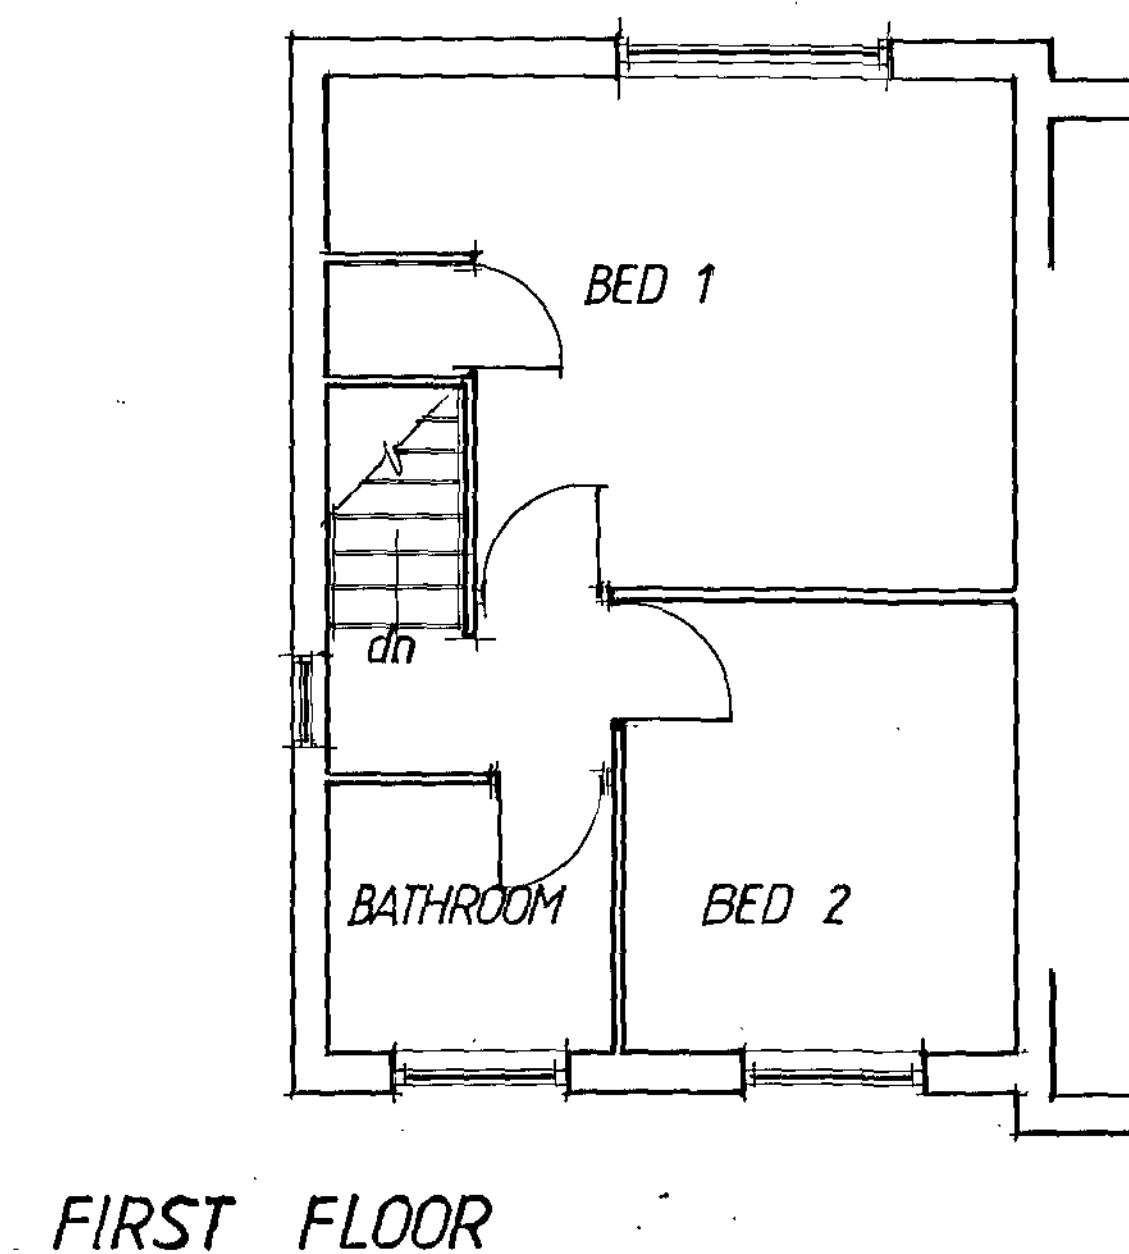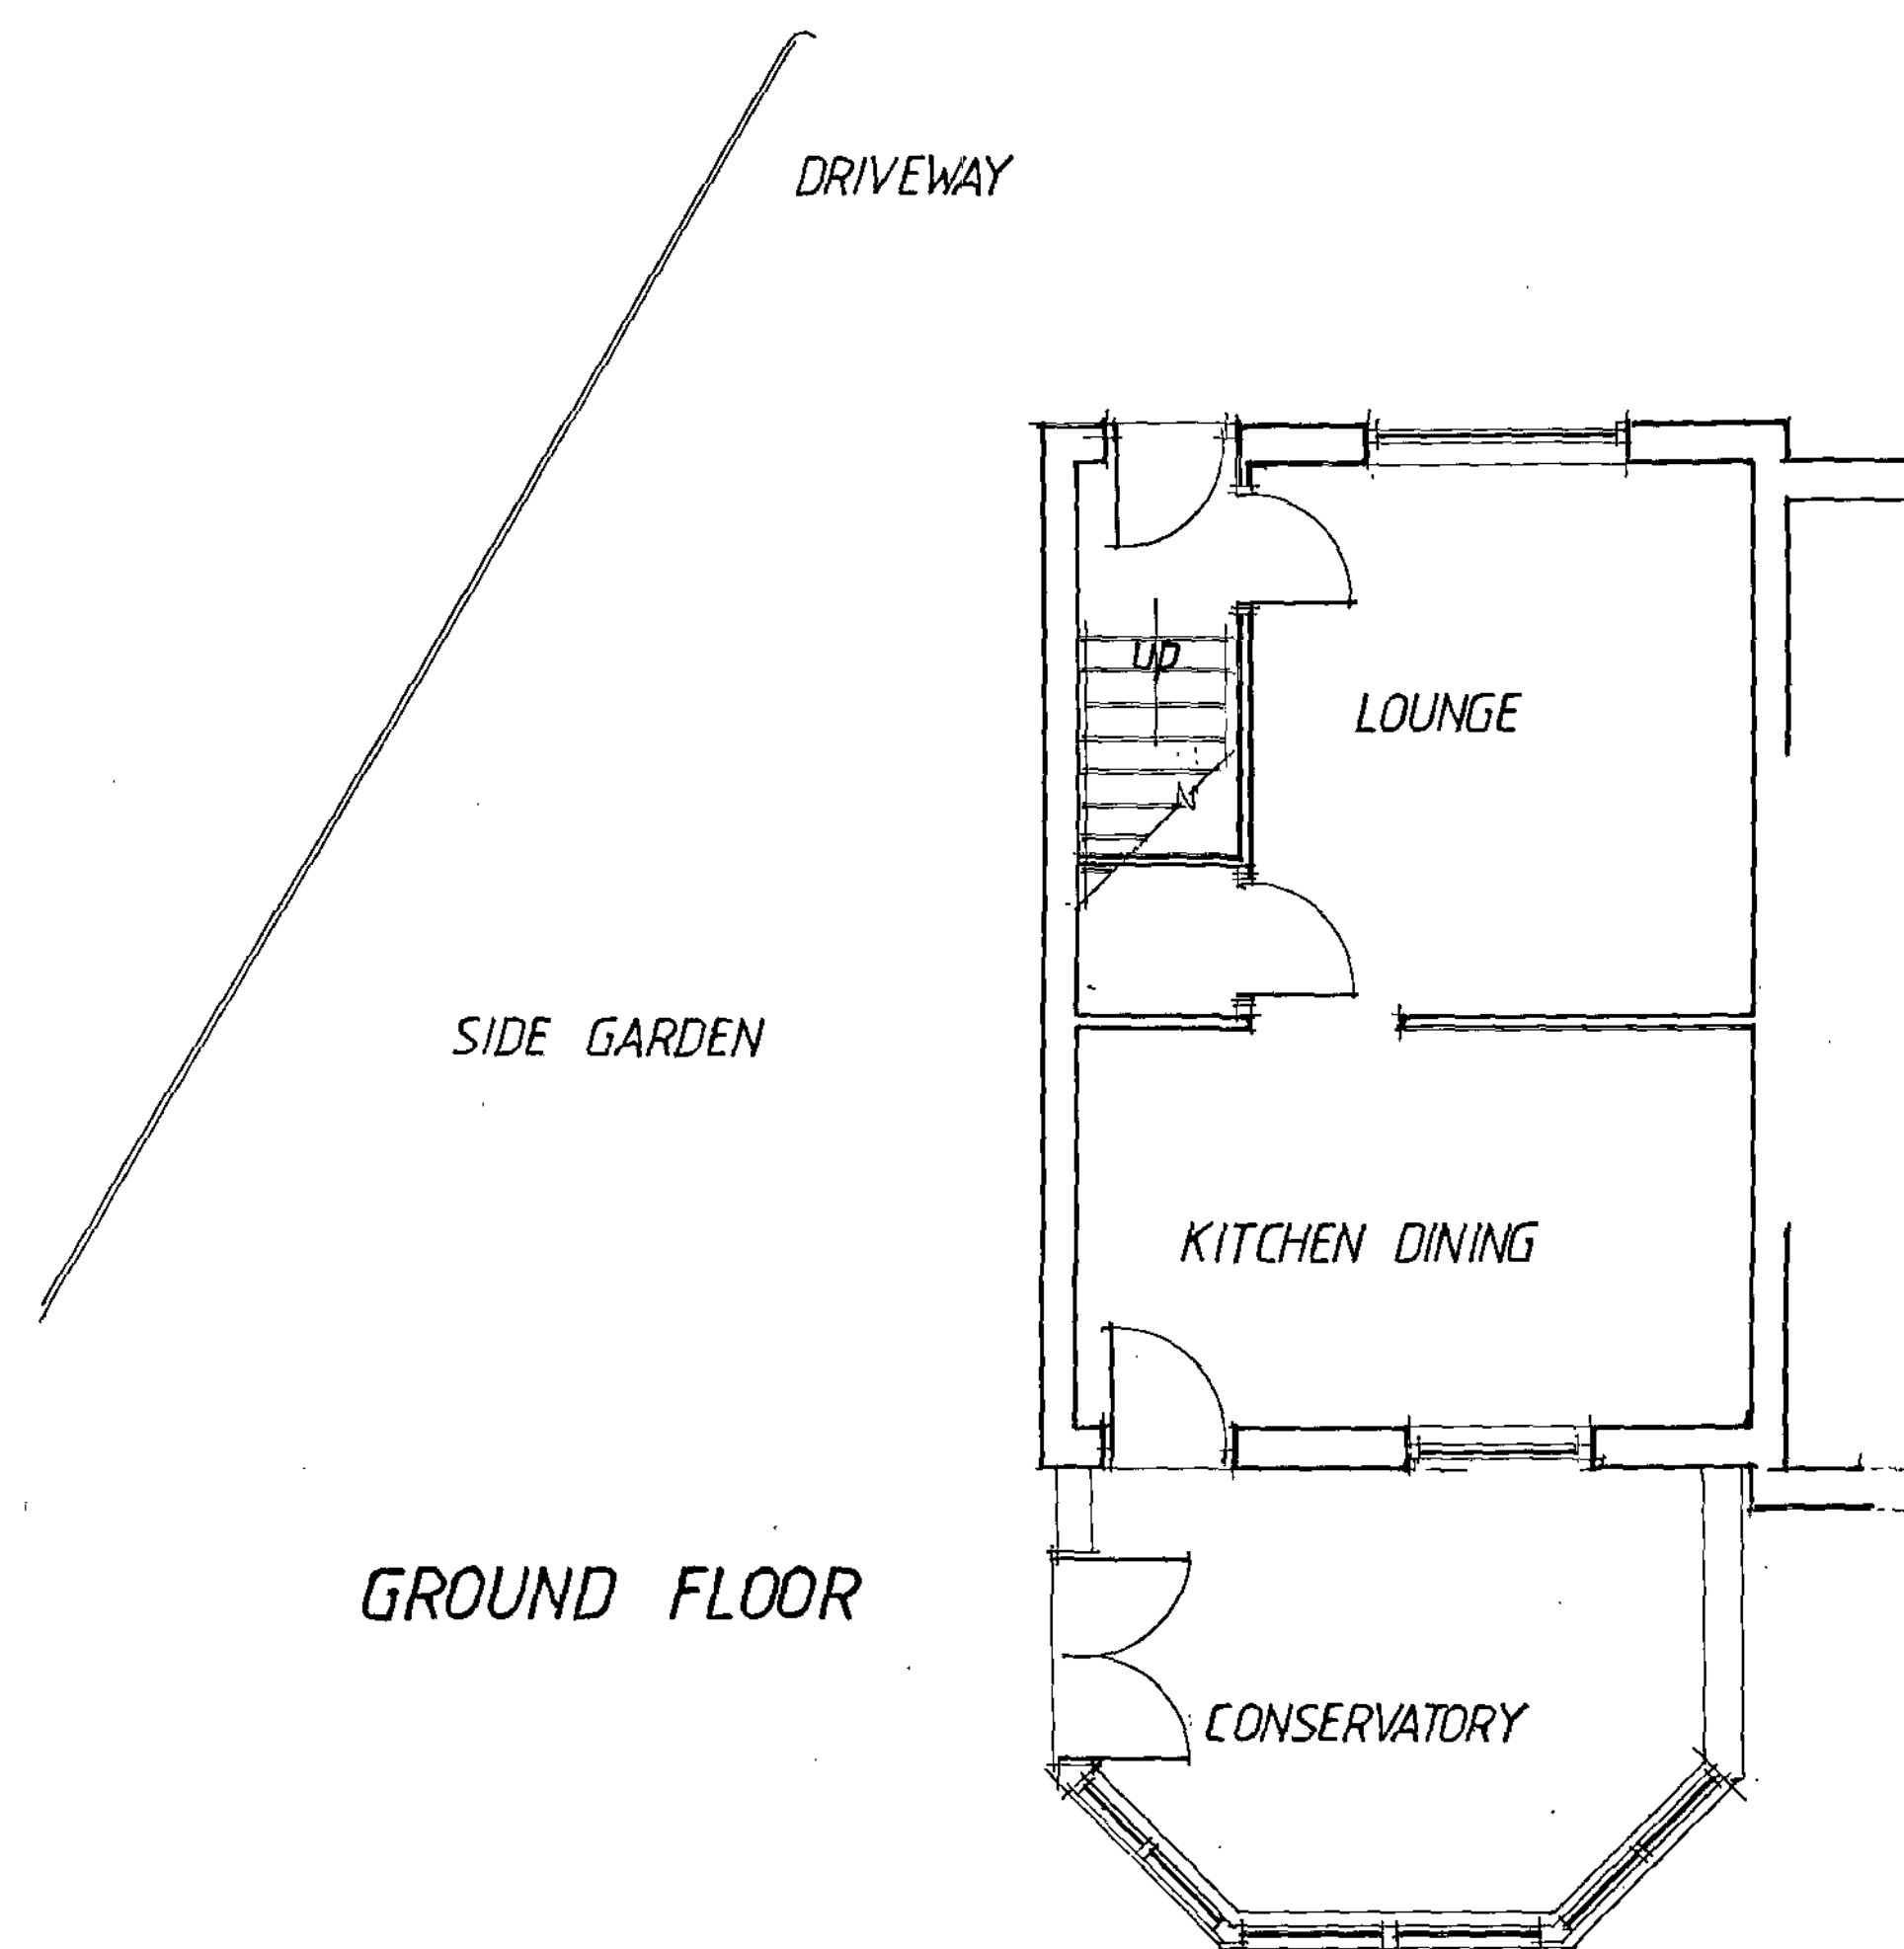


REAR ELEVATION



FRONT ELEVATION

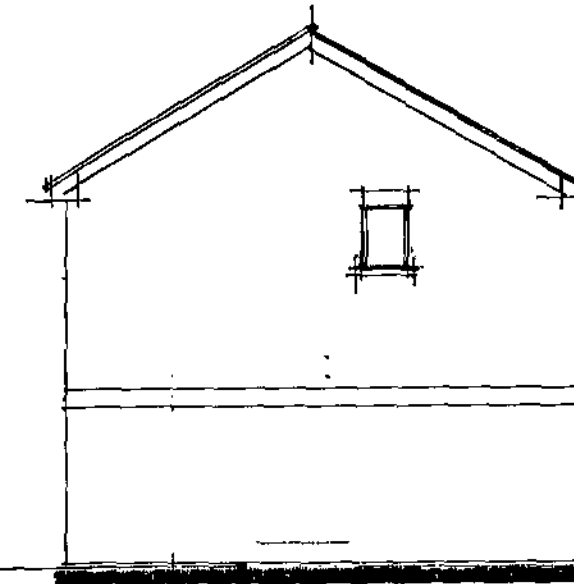

SIDE VIEW

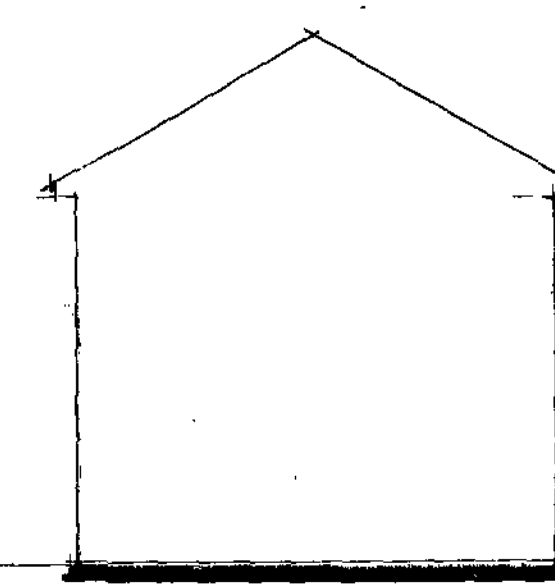

SIDE VIEW

AS EXISTING

Nº 6 ROCKLEY MEADOWS
KINGSTON
BARNSELY
S 70 6 RU

SCALE 1:50 1:100

DATE APRIL 09


2009:08:01

DRAWN R HARRIS


Millé
design

R. Harris F.C.S.D.
M. E. Harris B.A. (hons)
design & construction


Architectural planning,
building & interiors
tel. & fax:
0114 2886929

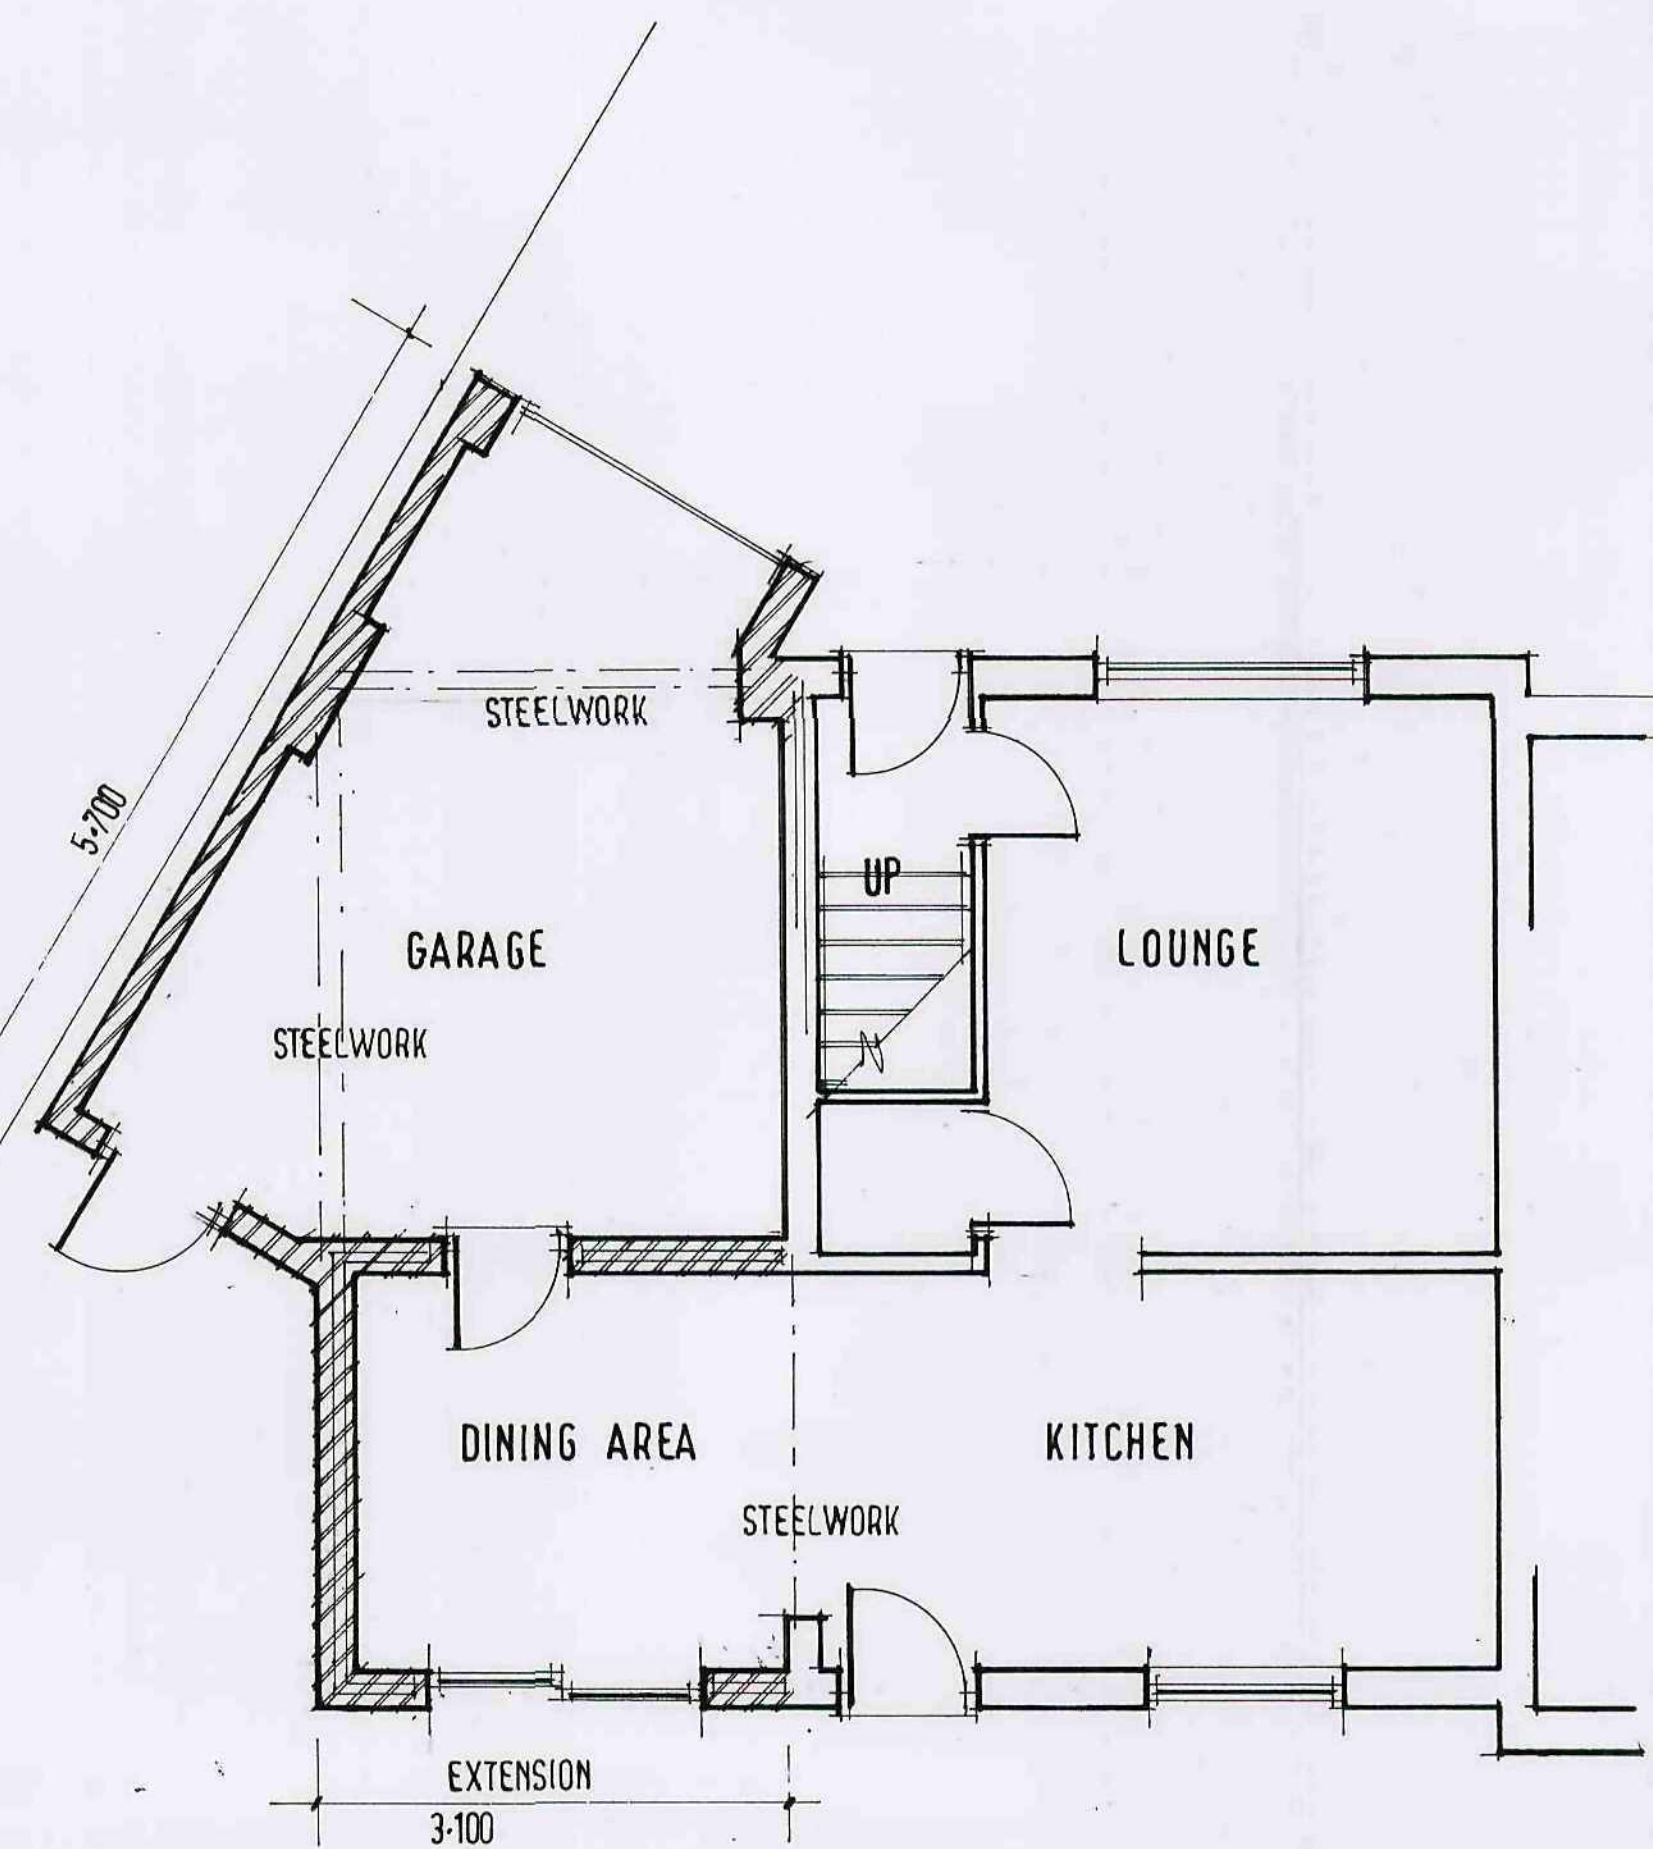


GROUND FLOOR PLAN PROPOSED

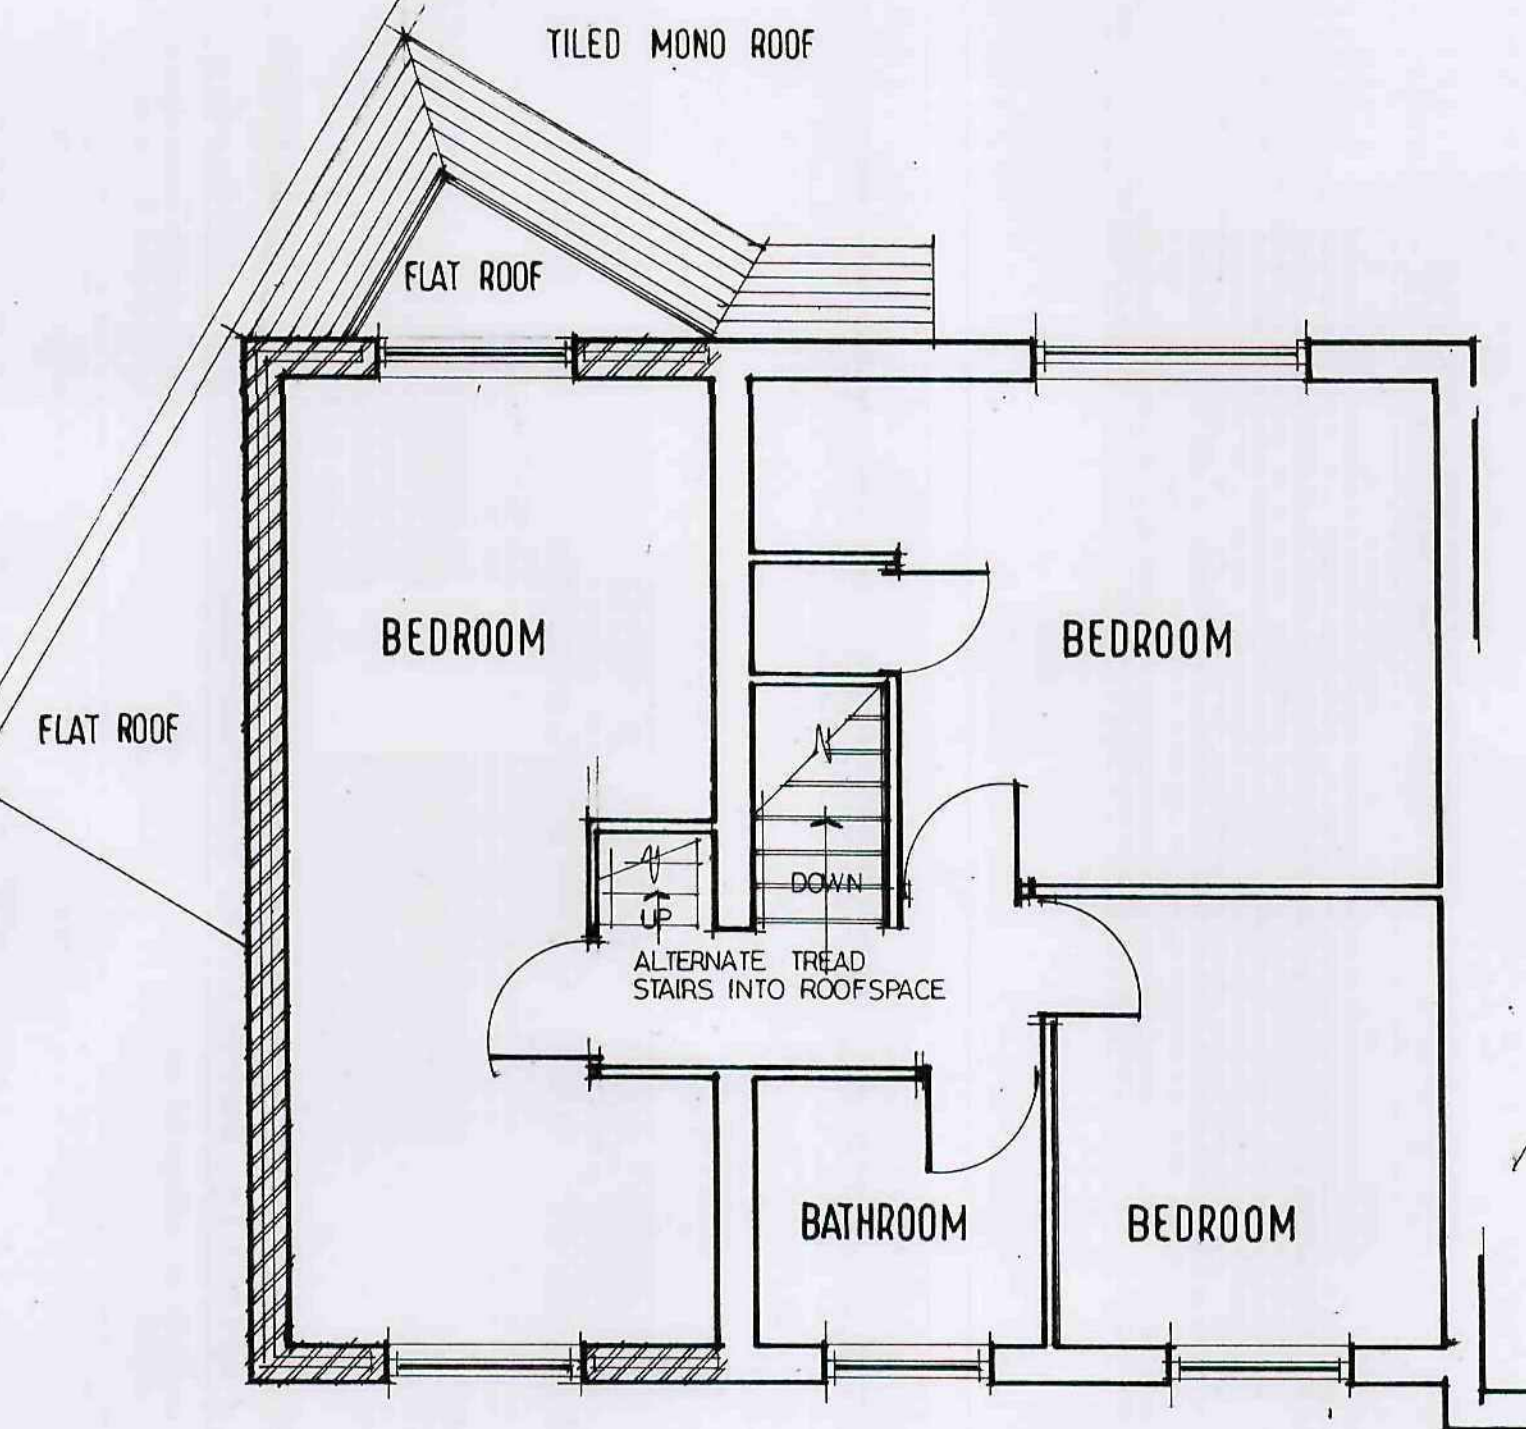


FIRST FLOOR PLAN PROPOSED

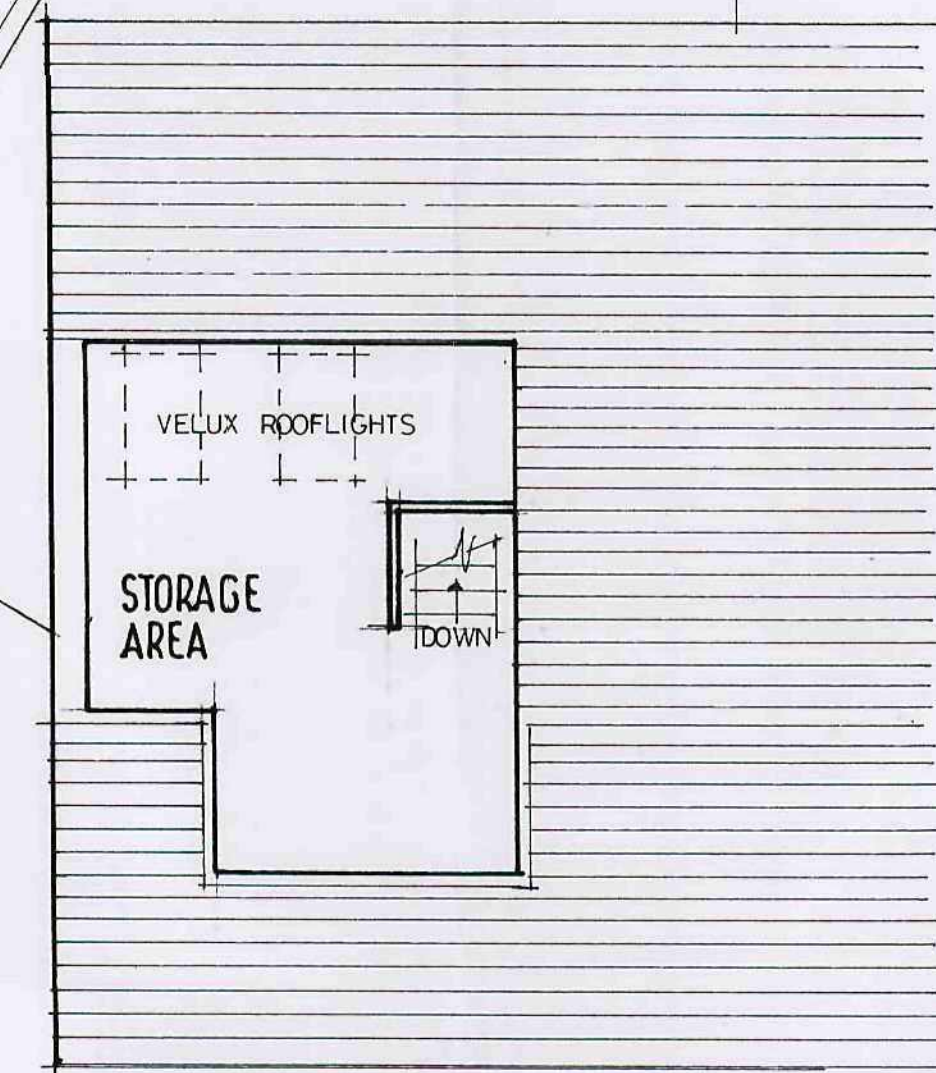


ROOF SPACE

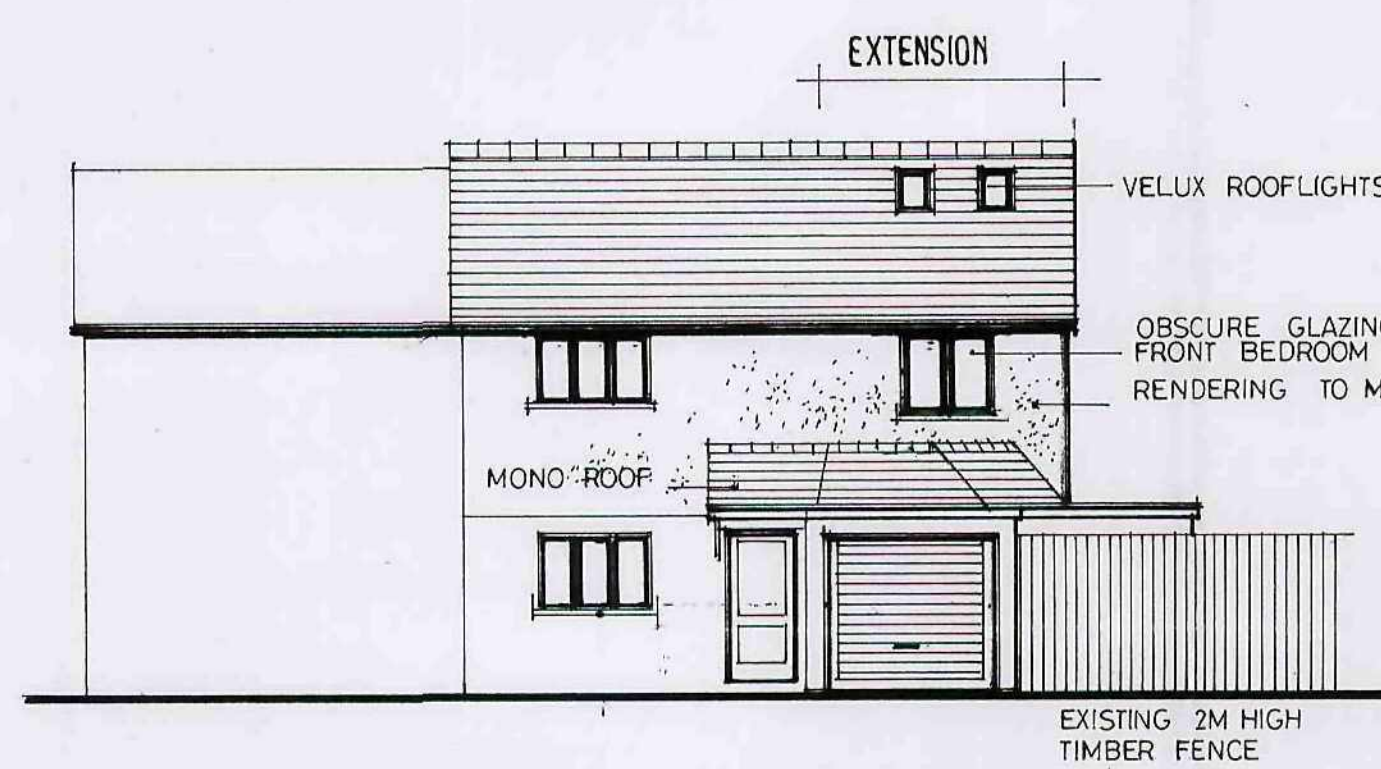


FRONT ELEVATION PROPOSED

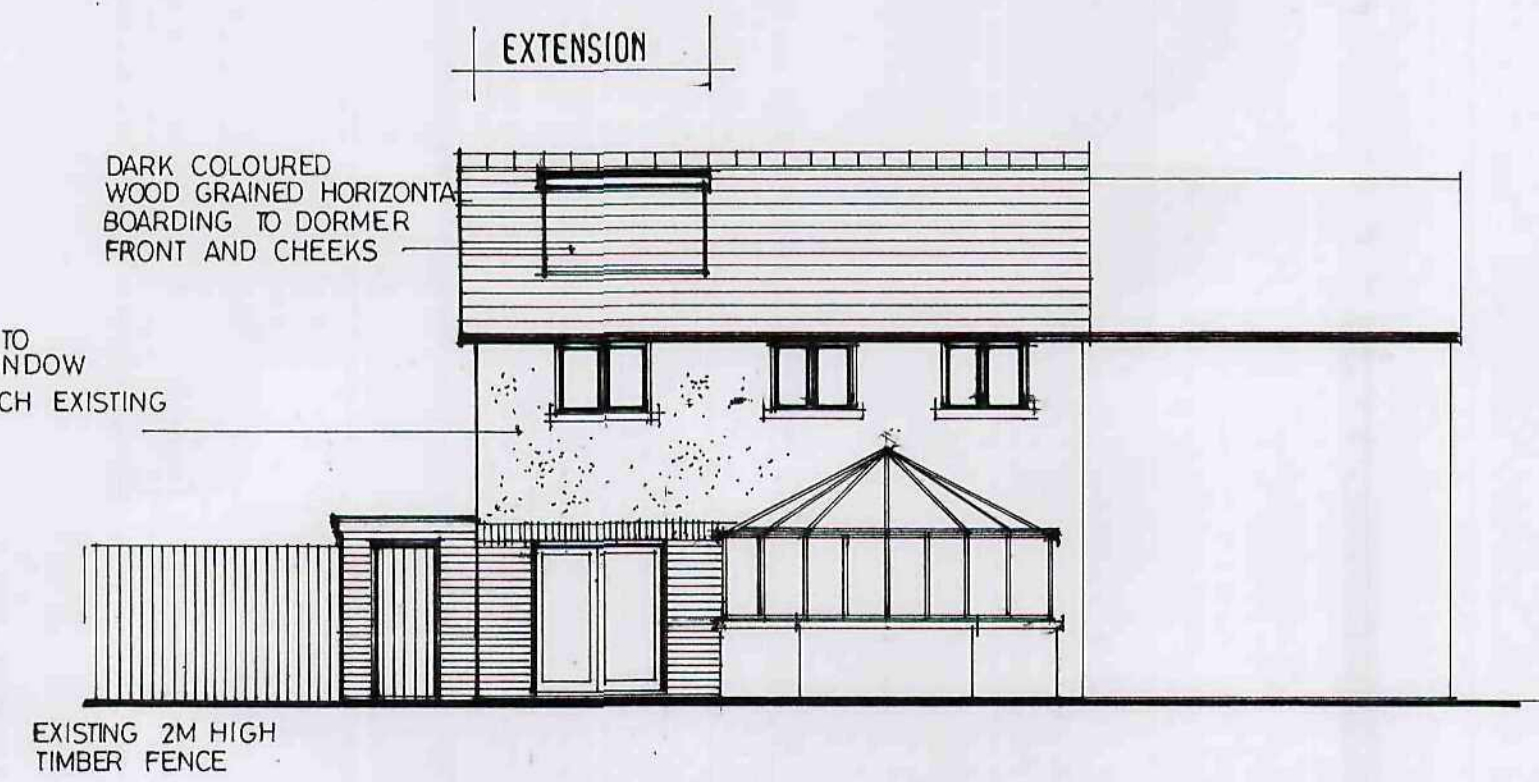

REAR ELEVATION PROPOSED.

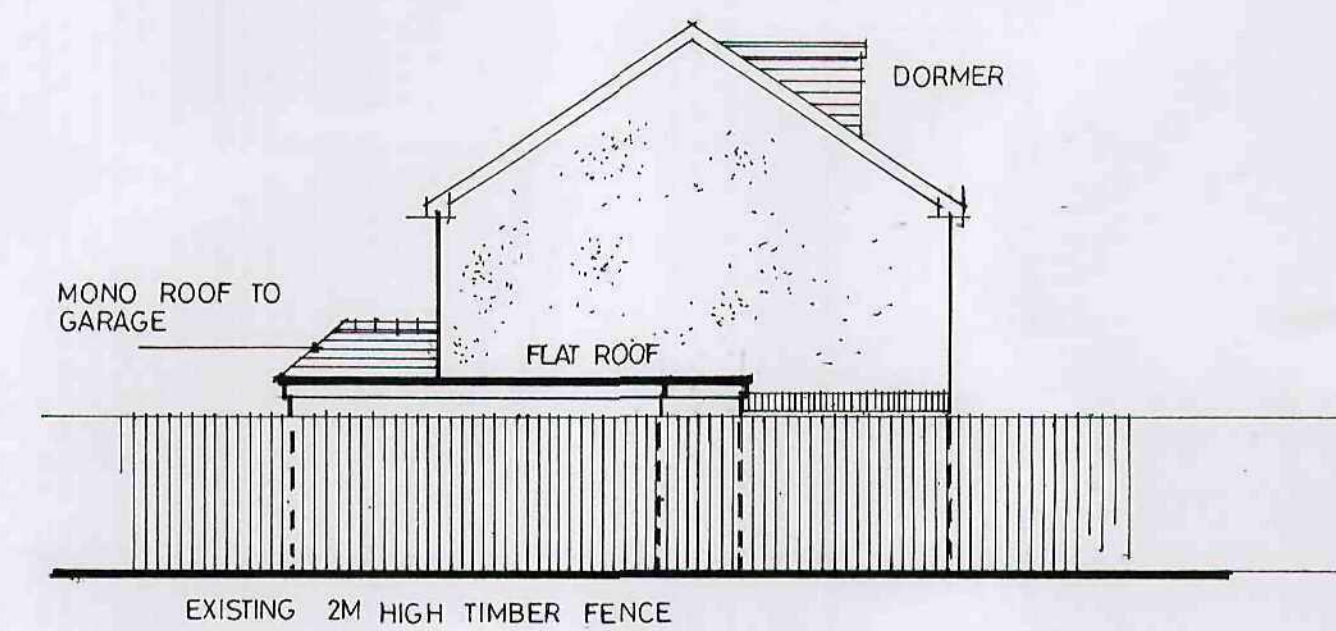

SIDE ELEVATION PROPOSED

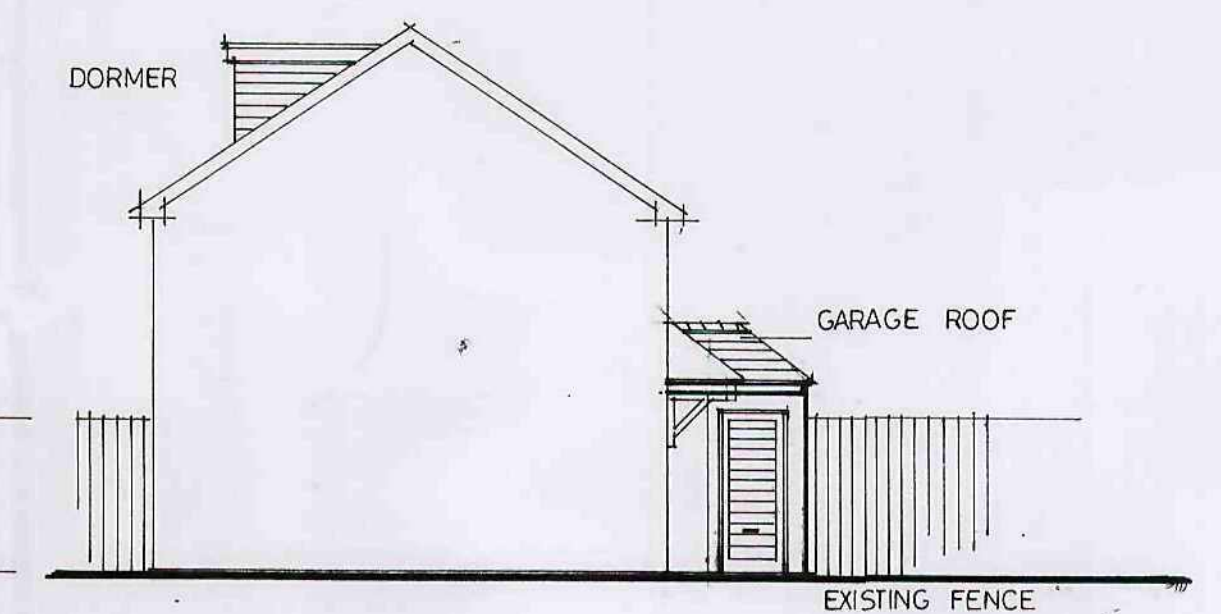

SIDE ELEVATION PROPOSED.

RE SUBMISSION OF PLANNING APPLICATION
Nº 2009/0626

LOCATION PLAN
1:1250



PLANNING APPLICATION

PROPOSED DOUBLE STOREY SIDE EXTENSION
AT Nº 6 ROCKLEY MEADOWS
KINGSTON
BARNSELY.
S 70 6 RU.
MR AND MRS HARAN

SCALE 1:50 1:100

DATE AUGUST 09 2009 : 33:01

DRAWN R HARRIS

Millé design

C S D R. Harris F.C.S.D.
M. E. Harris B.A.Hons
design & construction

Architectural planning,
building & interiors
tel: & fax:
0114 2886929